

Y:\CEC Jobs\Projects\25-102 Wescott Road Construction\Eng\Imp\Plan\14-113 Wescott Road IPRs - 1 G1.k2.dwg May 23, 2025 04:29 pm mfgone

ABBREVIATIONS:

AC	-	ASPHALT CONCRETE	LIP	-	LIP OF GUTTER
AB	-	AGGREGATE BASE	L.S.	-	LONG SWEEP
APPROX.	-	APPROXIMATELY	MH	-	MANHOLE
AVE.	-	AVENUE	MON.	-	MONUMENT
BC	-	BEGIN CURVE	OG	-	ORIGINAL GROUND
C&G	-	CURB AND GUTTER	P.	-	PROPOSED
CL	-	CENTER LINE	PC	-	POINT OF CURVATURE
C.O.T.G.	-	CLEAN OUT TO GRADE	PL	-	PROPERTY LINE
CR	-	CURB RETURN	PP	-	POWER POLE
CULV.	-	CULVERT	PT	-	POINT OF TANGENCY
DTL	-	DETAIL	PUE	-	PUBLIC UTILITY ESMT.
D\W	-	DRIVEWAY	R/W	-	RIGHT-OF-WAY
EC	-	END CURVE	SCH	-	SCHEDULE
EL	-	ELEVATION	SD	-	STORM DRAIN
EP	-	EDGE OF PAVEMENT	SHT	-	SHEET
ESMT.	-	EASEMENT	SS	-	SANITARY SEWER
EX.	-	EXISTING	ST.	-	STREET
EXP.	-	EXPIRES	STA.	-	STATION
F.E.S.	-	FLARED END SECTION	STD.	-	STANDARD
FH	-	FIRE HYDRANT	S/W	-	SIDEWALK
FL	-	FLOW LINE	TBC	-	TOP BACK OF CURB
FM	-	SEWER FORCE MAIN	TBW	-	TOP BACK OF WALK
FND.	-	FOUND	TOE	-	TOE OF SLOPE
GB	-	GRADE BREAK	TOP	-	TOP OF SLOPE
HORIZ.	-	HORIZONTAL	TP	-	TELEPHONE POLE
HP	-	HIGH POINT	VERT.	-	VERTICAL
INTX.	-	INTERSECTION	w/	-	WITH
INV.	-	INVERT	W	-	WATER
I.P.	-	IRON PIPE	WM	-	WATER METER
			WV	-	WATER VALVE
JP	-	JOINT POLE			

LEGEND

	FOUND MONUMENT
	ASSUMED BENCHMARK
	CENTERLINE
	RIGHT OF WAY
	ADJOINER PARCEL BOUNDARY
	EXTENT OF PROJECT

UTILITY REPRESENTATIVES

UTILITY	COMPANY	CONTACT	PHONE
SEWER	CITY OF COLUSA PUBLIC WORKS	STAFF	(530) 458-4941
DRAINAGE	CITY OF COLUSA PUBLIC WORKS	STAFF	(530) 458-2215
WATER	CITY OF COLUSA PUBLIC WORKS	STAFF	(530) 458-4941
IRRIG. WATER	CITY OF COLUSA PUBLIC WORKS	STAFF	(530) 458-4941
FIRE	COLUSA FIRE DEPARTMENT	STAFF	(530) 458-5890
CABLE TV	COMCAST	AGENT	(800) 934-6489
ELECTRICAL	PACIFIC GAS & ELECTRIC (PG&E)	STAFF	(877) 743-7782
GAS	PACIFIC GAS & ELECTRIC (PG&E)	STAFF	(877) 743-7782
PHONE	AT&T	STAFF	(855) 637-9525
USA	UNDERGROUND SERVICE ALERT	STAFF	(800) 227-2600

CITY OF COLUSA


WESCOTT ROAD REHABILITATION

CIVIL IMPROVEMENT PLANS

CITY OF COLUSA, COLUSA COUNTY, CALIFORNIA

100% SUBMITTAL

MAY, 2025

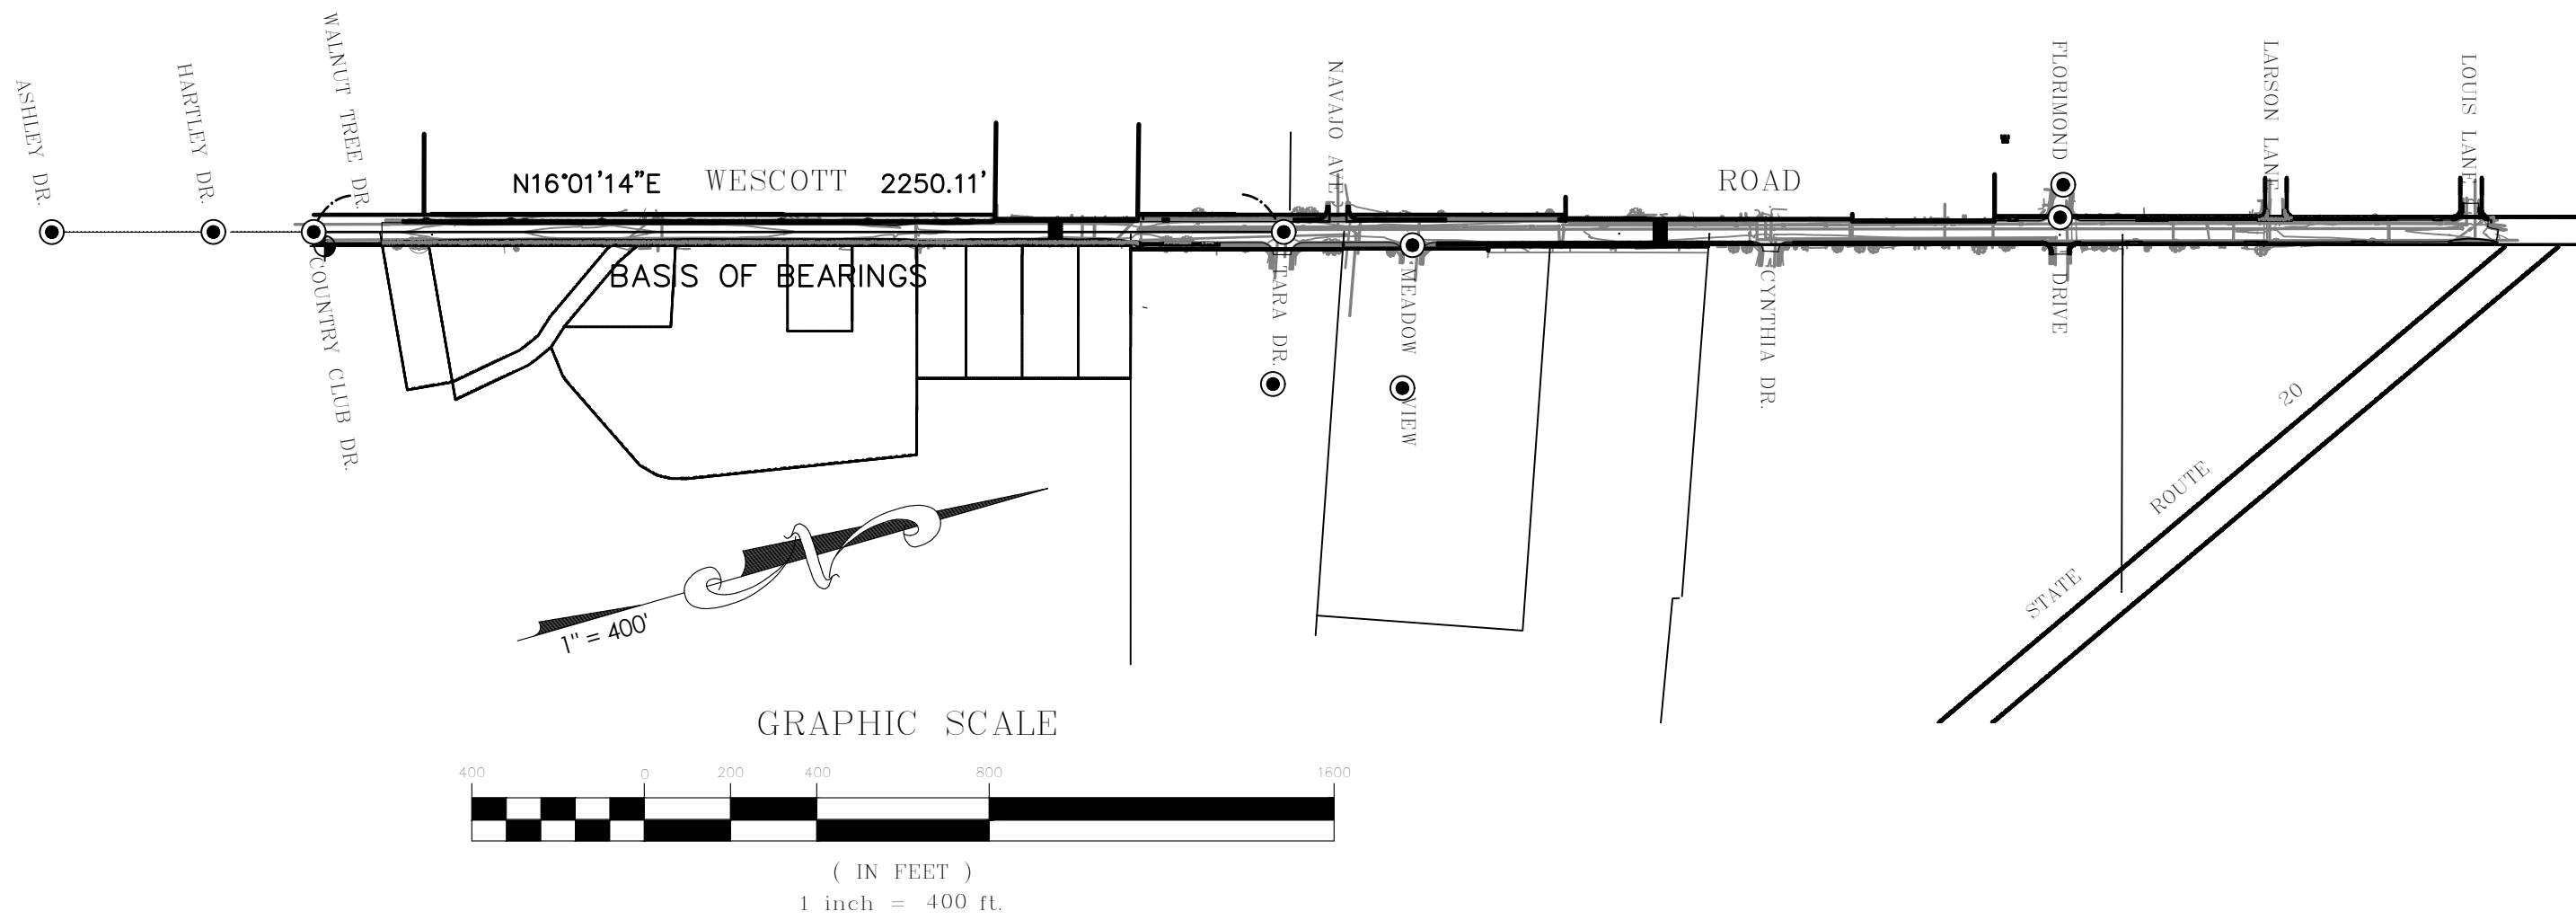

CEC GENERAL NOTES

- 1.) ALL MATERIALS AND CONSTRUCTION SHALL CONFORM TO THESE PLANS AND SPECIFICATIONS, CITY OF COLUSA STANDARD PLANS AND SPECIFICATIONS, AND TO THE STATE OF CALIFORNIA DEPARTMENT OF TRANSPORTATION STANDARD PLANS AND SPECIFICATIONS, LATEST EDITION. THE CONTRACTOR SHALL OBTAIN A COPY OF THE CITY'S IMPROVEMENT AND CONSTRUCTION STANDARDS PRIOR TO CONSTRUCTION. IN THE ABSENCE OF A SPECIFICATION FOR AN ITEM IN THESE PLANS AND THE CITY OF COLUSA STANDARD PLANS AND SPECIFICATIONS, ALL APPLICABLE FEDERAL AND STATE LAWS ARE TO BE ADHERED TO AND MEET CURRENT ENGINEERING AND CONSTRUCTION STANDARD PRACTICES TO THE SATISFACTION OF THE CITY ENGINEER.
- 2.) THE TYPES, LOCATIONS, SIZES, AND DEPTHS OF EXISTING UTILITIES WERE OBTAINED FROM SOURCES OF VARYING RELIABILITY. THE CONTRACTOR IS CAUTIONED THAT ONLY ACTUAL EXCAVATIONS WILL REVEAL SUCH INFORMATION. A REASONABLE EFFORT WAS MADE TO DELINEATE UTILITIES, HOWEVER, CALIFORNIA ENGINEERING COMPANY, INC. ASSUMES NO RESPONSIBILITY FOR THE COMPLETENESS AND ACCURACY OF THE LOCATION OF THE EXISTING UTILITIES ON THE PLANS, NOR FOR OTHER UTILITIES THAT MAY BE ENCOUNTERED. THE CONTRACTOR IS HEREBY NOTIFIED THAT HE IS RESPONSIBLE FOR VERIFICATION OF THE LOCATION OF ALL UTILITIES AT THE CONSTRUCTION SITE. IN THE EVENT THAT SUBSTANTIAL DISCREPANCIES ARE FOUND, THE CONTRACTOR SHALL IMMEDIATELY NOTIFY THE ENGINEER FOR DIRECTION.
- 3.) IN THE EVENT THERE IS A DISCREPANCY OR TYPOGRAPHICAL ERROR WITHIN THESE PLANS, OR REQUEST FOR INFORMATION, THE CONTRACTOR SHALL NOTIFY THE ENGINEER IMMEDIATELY FOR DIRECTION. THE CONTRACTOR IS HEREBY NOTIFIED THAT THE ENGINEER SHALL BE ALLOWED A MINIMUM OF TWO WORKING DAYS TO ADDRESS THE ISSUE.


BASIS OF BEARINGS:

THE BASIS OF BEARINGS OF THESE IMPROVEMENT PLANS IS THE LINE BETWEEN TWO FOUND WELL MONUMENTS LOCATED AT THE CENTERLINE INTERSECTIONS OF WESCOTT ROAD AND COUNTRY CLUB DRIVE AND WESCOTT ROAD AND TARA DRIVE AS SHOWN ON "FINAL MAP NO. 2-06" AS RECORDED IN BOOK 2 OF SUBDIVISION MAPS, PG 28 IN COLUSA COUNTY RECORDS, SAID LINE HAVING A BEARING OF N16°01'14"E AND A DISTANCE OF 2250.11 FEET.

- 4.) ONLY SIGNED PLANS BY ALL PARTIES INVOLVED SHALL BE CONSIDERED APPROVED. THE CONTRACTOR SHALL NOT BEGIN WORK BEFORE THE PLANS HAVE BEEN APPROVED. THE CONTRACTOR SHALL HAVE ALL PERMITS AND APPROVED PLANS ON-SITE AT ALL TIMES DURING CONSTRUCTION.
- 5.) THE CONTRACTOR SHALL CONTACT UNDERGROUND SERVICE ALERT BEFORE DIGGING (800-227-2600) AT LEAST 72 HOURS BEFORE BEGINNING WORK.
- 6.) IT IS THE RESPONSIBILITY OF THE CONTRACTOR TO COORDINATE WORK WITH ALL SUBCONTRACTORS, UTILITY COMPANIES, AND THE CITY OF COLUSA.
- 7.) THE CONTRACTOR SHALL CONTACT THE CITY OF COLUSA PUBLIC WORKS DEPARTMENT AT LEAST 48 HOURS IN ADVANCE/PRIOR TO COMMENCEMENT OF WORK.
- 8.) ADJACENT STREET FRONTAGES SHALL BE SWEEPED AT LEAST ONCE A DAY TO REMOVE SILT AND OTHER DIRT WHICH IS EVIDENT FROM CONSTRUCTION ACTIVITIES.
- 9.) ALL TESTING IS THE RESPONSIBILITY OF THE CONTRACTOR AND ALL REQUIRED TESTS SHALL BE COORDINATED AND APPROVED BY THE PROJECT ENGINEER AND CITY OF COLUSA.
- 10.) ADDITIONAL NOTES AND DETAILS ARE LOCATED ON THE FOLLOWING SHEETS.
- 11.) OWNER, NOT THE ENGINEER, SHALL BE RESPONSIBLE FOR OBTAINING ANY AND ALL LOCAL, STATE, AND FEDERAL APPROVALS AND PERMITS ASSOCIATED WITH WORK SHOWN IN THESE PLANS, AND ASSUMES ALL LIABILITY ASSOCIATED THEREWITH.
- 12.) CONTRACTOR TO FIELD VERIFY ALL EXISTING ELEVATIONS AND INVERTS ON ALL EXISTING UTILITIES PRIOR TO INSTALLATION OF ANY PIPE.

VERTICAL DATUM:

THE ELEVATION DATUM OF THIS PROJECT IS THE GUTTER FLOW LINE ELEVATION AT CURB RETURN ON THE NORTHEAST CORNER OF COUNTRY CLUB DRIVE AND WESCOTT ROAD, ASSUMED FROM THE IMPROVEMENT PLAN SET BY MHM DATED FEBRUARY 1989. THE BENCHMARK ELEVATION IS 51.05.

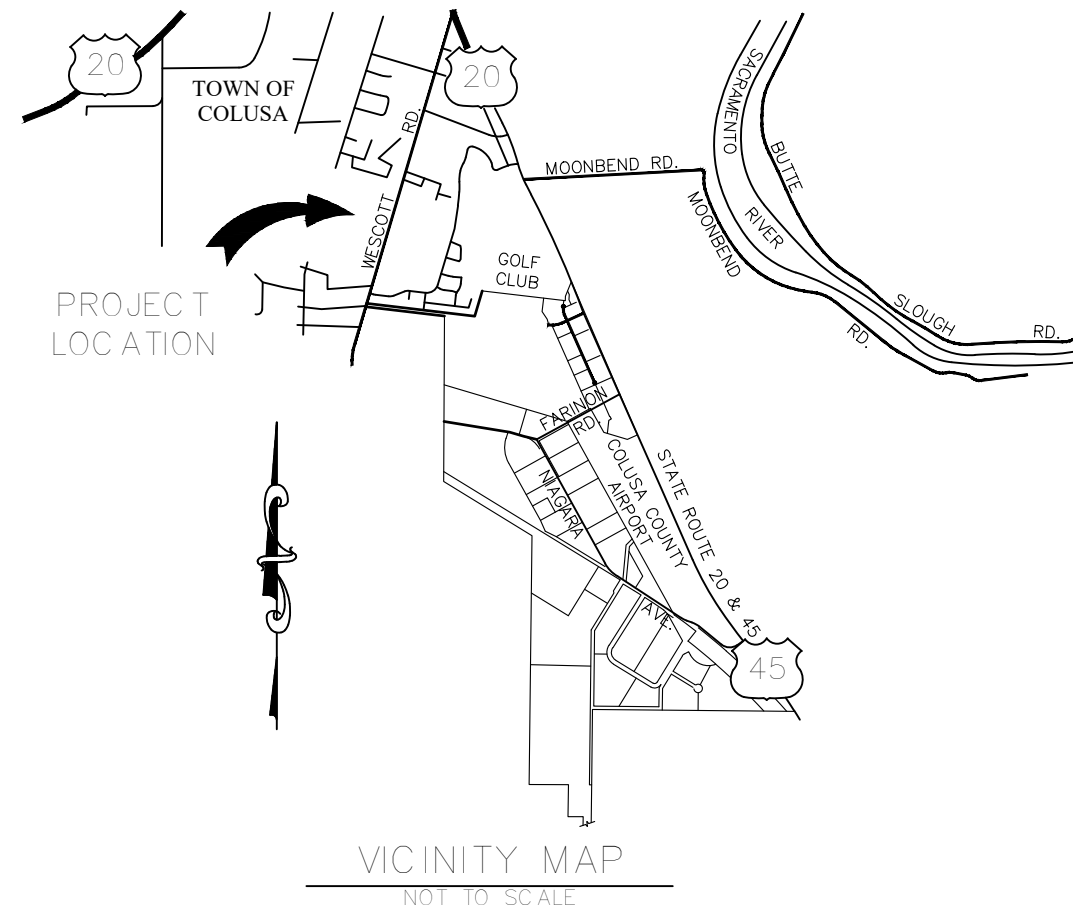

SHEET INDEX:

- G1 COVER SHEET
- G2 GENERAL NOTES & LEGENDS
- C1 DEMOLITION PLAN
- C2 DEMOLITION PLAN
- C3 DEMOLITION PLAN
- P1 PLAN AND PROFILE STA 10+00 TO 12+50
- P2 PLAN AND PROFILE STA 12+50 TO 15+00
- P3 PLAN AND PROFILE STA 15+50 TO 18+00
- P4 PLAN AND PROFILE STA 18+00 TO 20+50
- P5 PLAN AND PROFILE STA 21+00 TO 23+50
- P6 PLAN AND PROFILE STA 23+50 TO 26+00
- P7 PLAN AND PROFILE STA 26+50 TO 29+00
- P8 PLAN AND PROFILE STA 29+00 TO 31+50
- P9 PLAN AND PROFILE STA 32+00 TO 34+50
- P10 PLAN AND PROFILE STA 34+50 TO 37+00
- P11 PLAN AND PROFILE STA 37+50 TO 40+00
- P12 PLAN AND PROFILE STA 40+00 TO 42+50
- P13 PLAN AND PROFILE STA 43+00 TO 45+50
- P14 PLAN AND PROFILE STA 45+50 TO 48+00
- P15 PLAN AND PROFILE STA 48+50 TO 51+00
- P16 PLAN AND PROFILE STA 51+00 TO 53+50
- P17 PLAN AND PROFILE STA 54+00 TO 56+50
- P18 PLAN AND PROFILE STA 56+50 TO 59+00
- P19 PLAN AND PROFILE STA 59+50 TO 61+00
- M1 PAVEMENT MARKING PLAN
- M2 PAVEMENT MARKING PLAN
- M3 PAVEMENT MARKING PLAN
- D1 STANDARD DETAILS
- D2 DETAILS
- D3 DETAILS
- D4 DETAILS
- D5 STANDARD DETAILS

CONTRACTOR TO CALL UNDERGROUND SERVICE ALERT (USA) AT 1-800-227-2600, 48 HOURS IN ADVANCE OF EXCAVATION

CALIFORNIA ENGINEERING COMPANY, INC.

SUBMITTED BY:

MARISA HEWITT, PE #91572
PROJECT ENGINEER

May 23, 2025
DATE

CITY OF COLUSA PUBLIC WORKS

APPROVED BY:

JESSE CAIN
PUBLIC WORKS

DATE

CITY OF COLUSA

APPROVED BY:

DAVID L. SWARTZ, P.E. # C52840 - P.L.S. # 8401
CITY ENGINEER

May 23, 2025
DATE

DESCRIPTION

DATE

NO.

DATE: 5/23/2025

SCALE: DDL

DRAWN BY: DDL

DESIGNED BY: MEH

CHECKED BY: DLS



CIVIL ENGINEERING
LAND SURVEYING
FUNDING PROCUREMENT
CONSTRUCTION ADMINISTRATION
www.cecusa.net
ESTD 1985

11110 Civic Center Blvd., Suite 404 | Yuba City, CA 95993 | (530) 751-0952 Office



CITY OF COLUSA

COVER

WESCOTT ROAD IMPROVEMENT PLANS

PROJECT NUMBER


25-102

SHEET

G1 of 32

California Engineering Company is not responsible for the accuracy or completeness of reproductions of this document generated by others from electronic media.


Y:\CEC Jobs\Projects\25-102 Wescott Road Construction\Eng\Imp\Plan\14-113 Wescott Road IFS - 1 G1&2.dwg May 23, 2025-04:29 pm mjbome

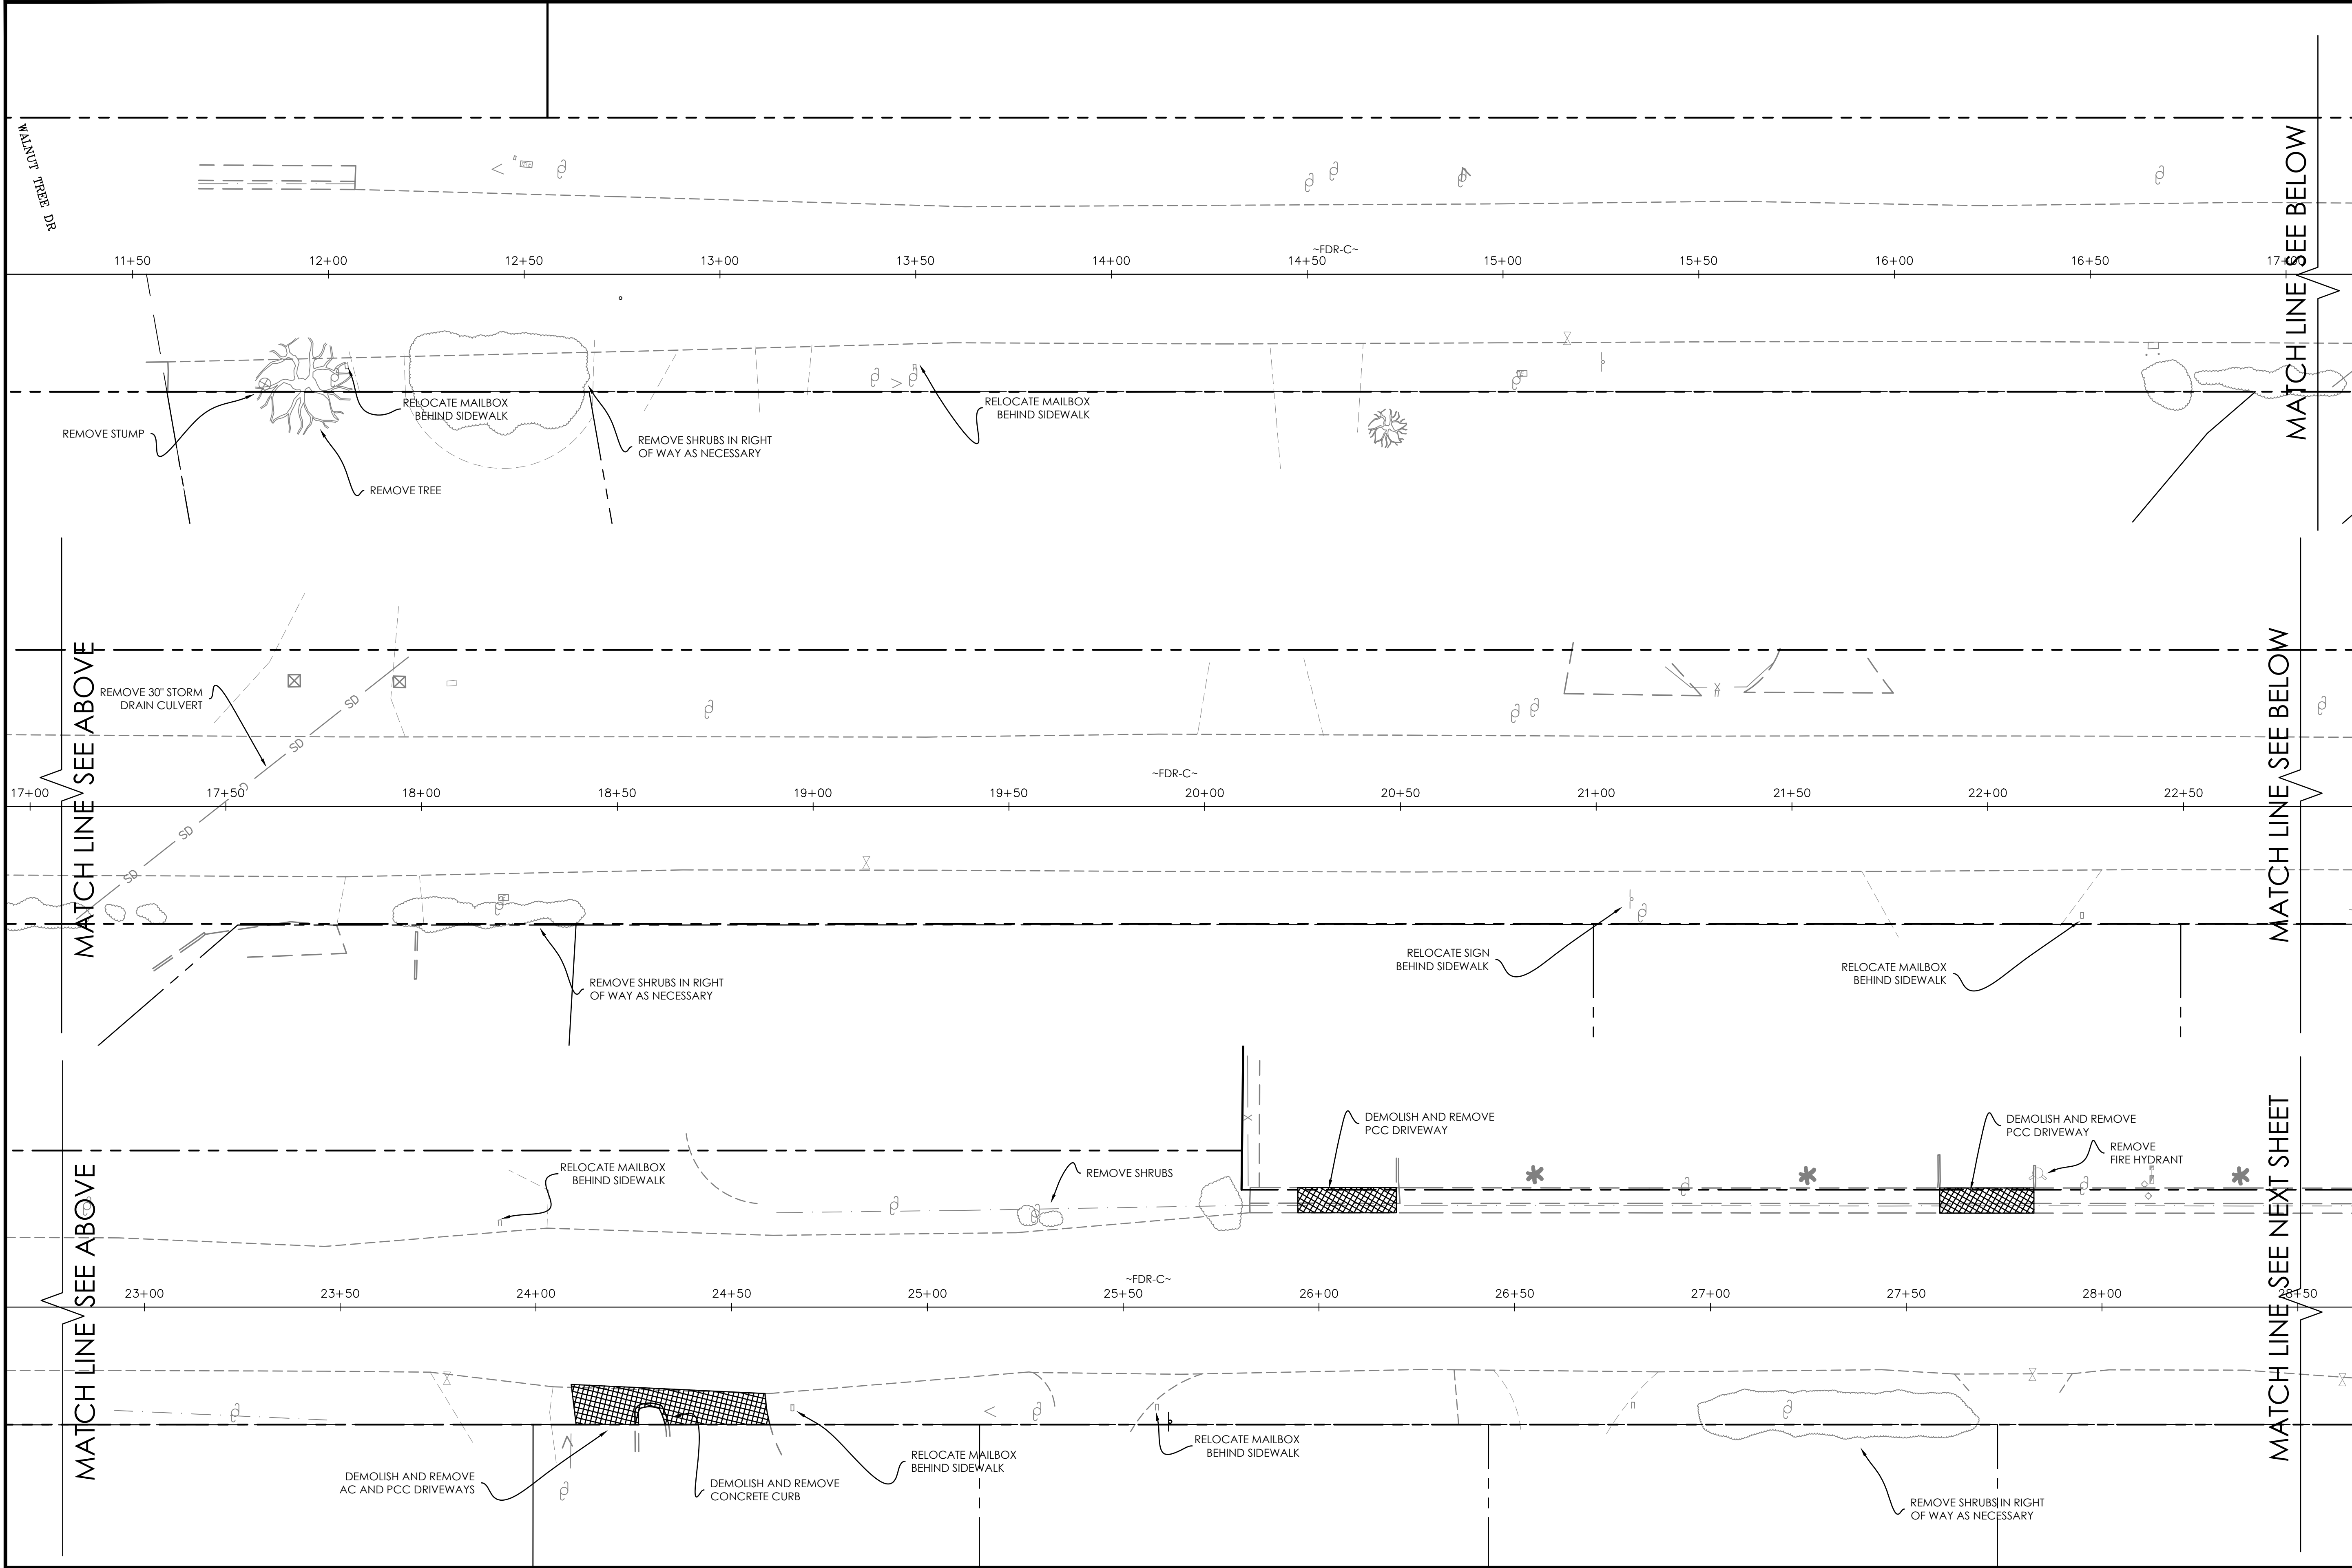

PROJECT NUMBER		CITY OF COLUSA		CIVIL ENGINEERING LAND SURVEYING FUNDING PROCUREMENT CONSTRUCTION ADMINISTRATION www.cecusa.net ESTD 1985		REGISTERED PROFESSIONAL ENGINEER MARISA ROSE HERRERA C 91512 CIVIL STATE OF CALIFORNIA		DATE: 5/23/2025		NO.		DESCRIPTION	
25-102		DEMOLITION PLAN		CALIFORNIA ENGINEERING COMPANY INC		CIVIL ENGINEERING LAND SURVEYING FUNDING PROCUREMENT CONSTRUCTION ADMINISTRATION www.cecusa.net ESTD 1985		SCALE: DDL		DRAWN BY: DDL		DATE: 5/23/2025	
SHEET		C1		WESCOTT ROAD IMPROVEMENT PLANS		1110 Civic Center Blvd., Suite 404 Yuba City, CA 95993 (530) 751-0952 Office		DESIGNED BY: MEH		CHECKED BY: DLS		MATCH LINE SEE BELOW	
of 32												MATCH LINE SEE BELOW	

California Engineering Company is not responsible for the accuracy or completeness of reproductions of this document generated by others from electronic media.


Y:\CEC Jobs\Projects\25-102 Wescott Road Construction\Eng\Imp\Plan\14-113 Wescott Road IFS - 1 G1&2.dwg May 23, 2025-04:29 pm mjone

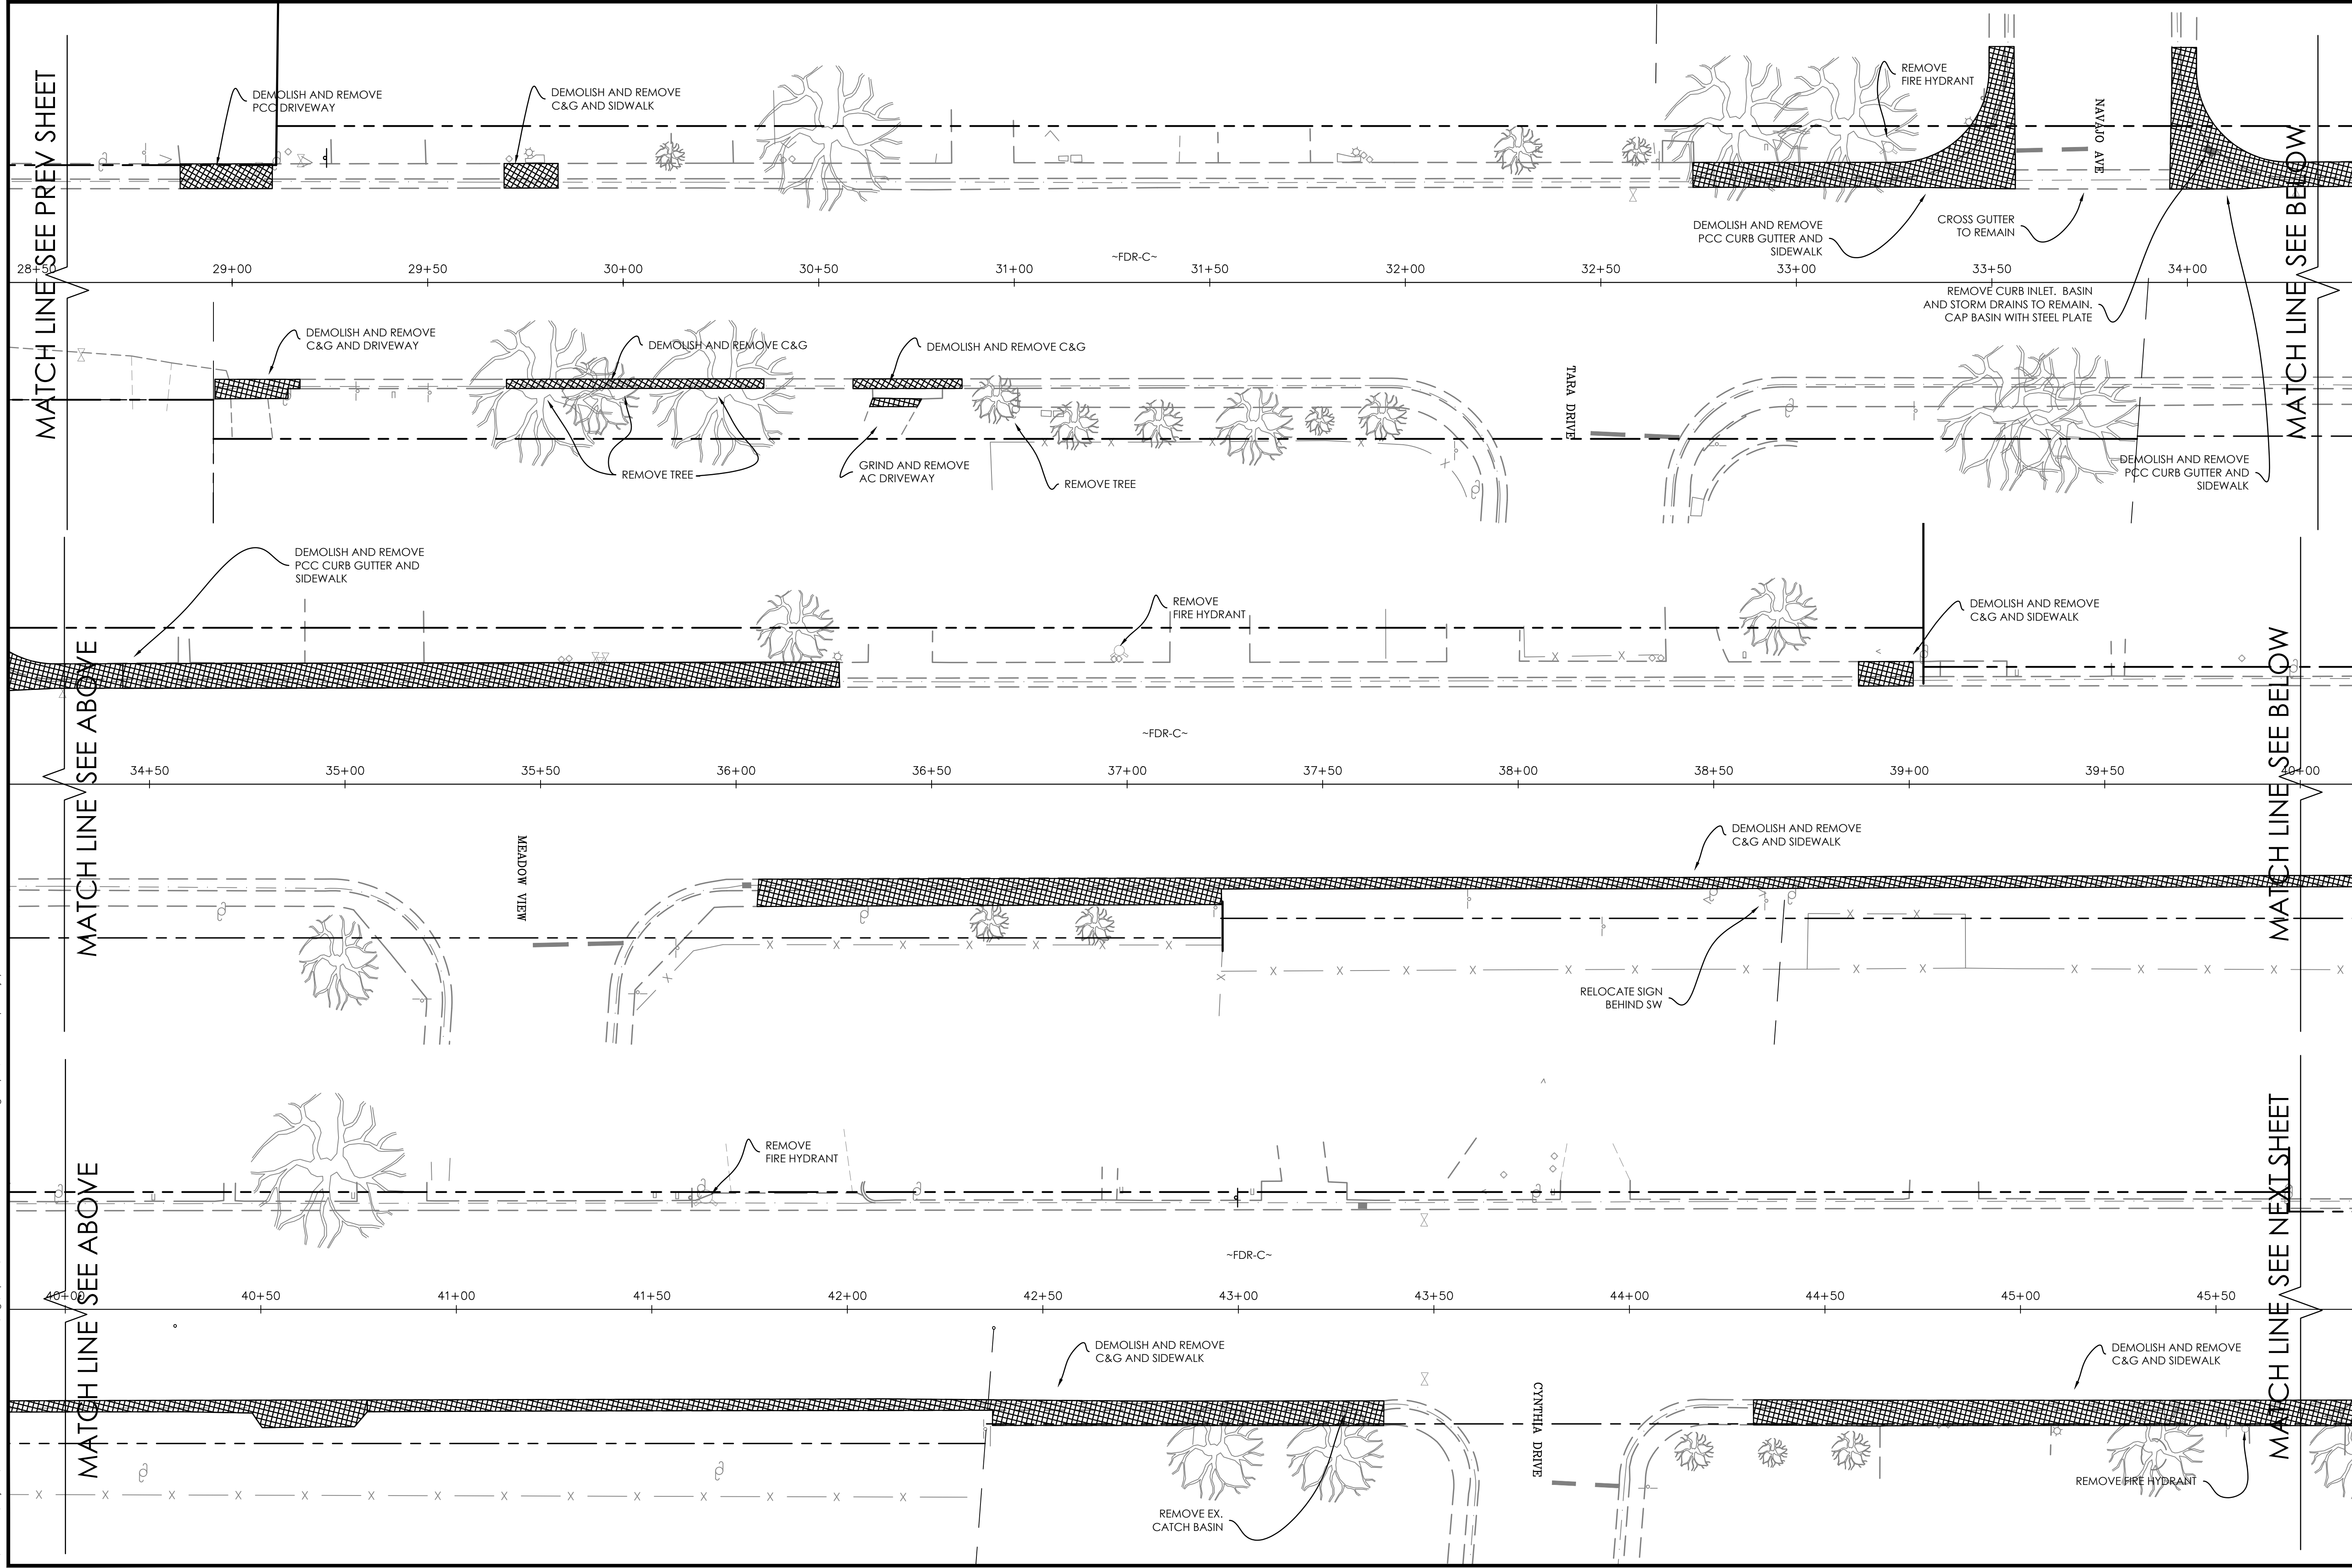

PROJECT NUMBER		CITY OF COLUSA		CITY OF COLUSA		DESCRIPTION	
25-102		DEMOLITION PLAN		DEMOLITION PLAN		NO. DATE	
SHEET		C2		WESCOTT ROAD IMPROVEMENT PLANS		DATE: 5/23/2025	
OF 32						SCALE: DDL	
						DRAWN BY: DDL	
						DESIGNED BY: MEH	
						CHECKED BY: DLS	
						REQUIRED PROFESSIONAL ENGINEER	
						MAKISA ROSE HERRERA	
						C 91512	
						CIVIL	
						STATE OF CALIFORNIA	
						CIVIL ENGINEERING	
						LAND SURVEYING	
						FUNDING PROCUREMENT	
						CONSTRUCTION ADMINISTRATION	
						www.cecusa.net	
						ESTD 1985	
						1110 Civic Center Blvd., Suite 404 Yuba City, CA 95993 (530) 751-0952 Office	


California Engineering Company is not responsible for the accuracy or completeness of reproductions of this document generated by others from electronic media.

Y:\CEC Jobs\Projects\25-102 Wescott Road Construction\Eng\ImpPlans\14-113 Wescott Road Imps - 2 PPI thru 10.dwg May 23, 2025-04:30 pm mbyne

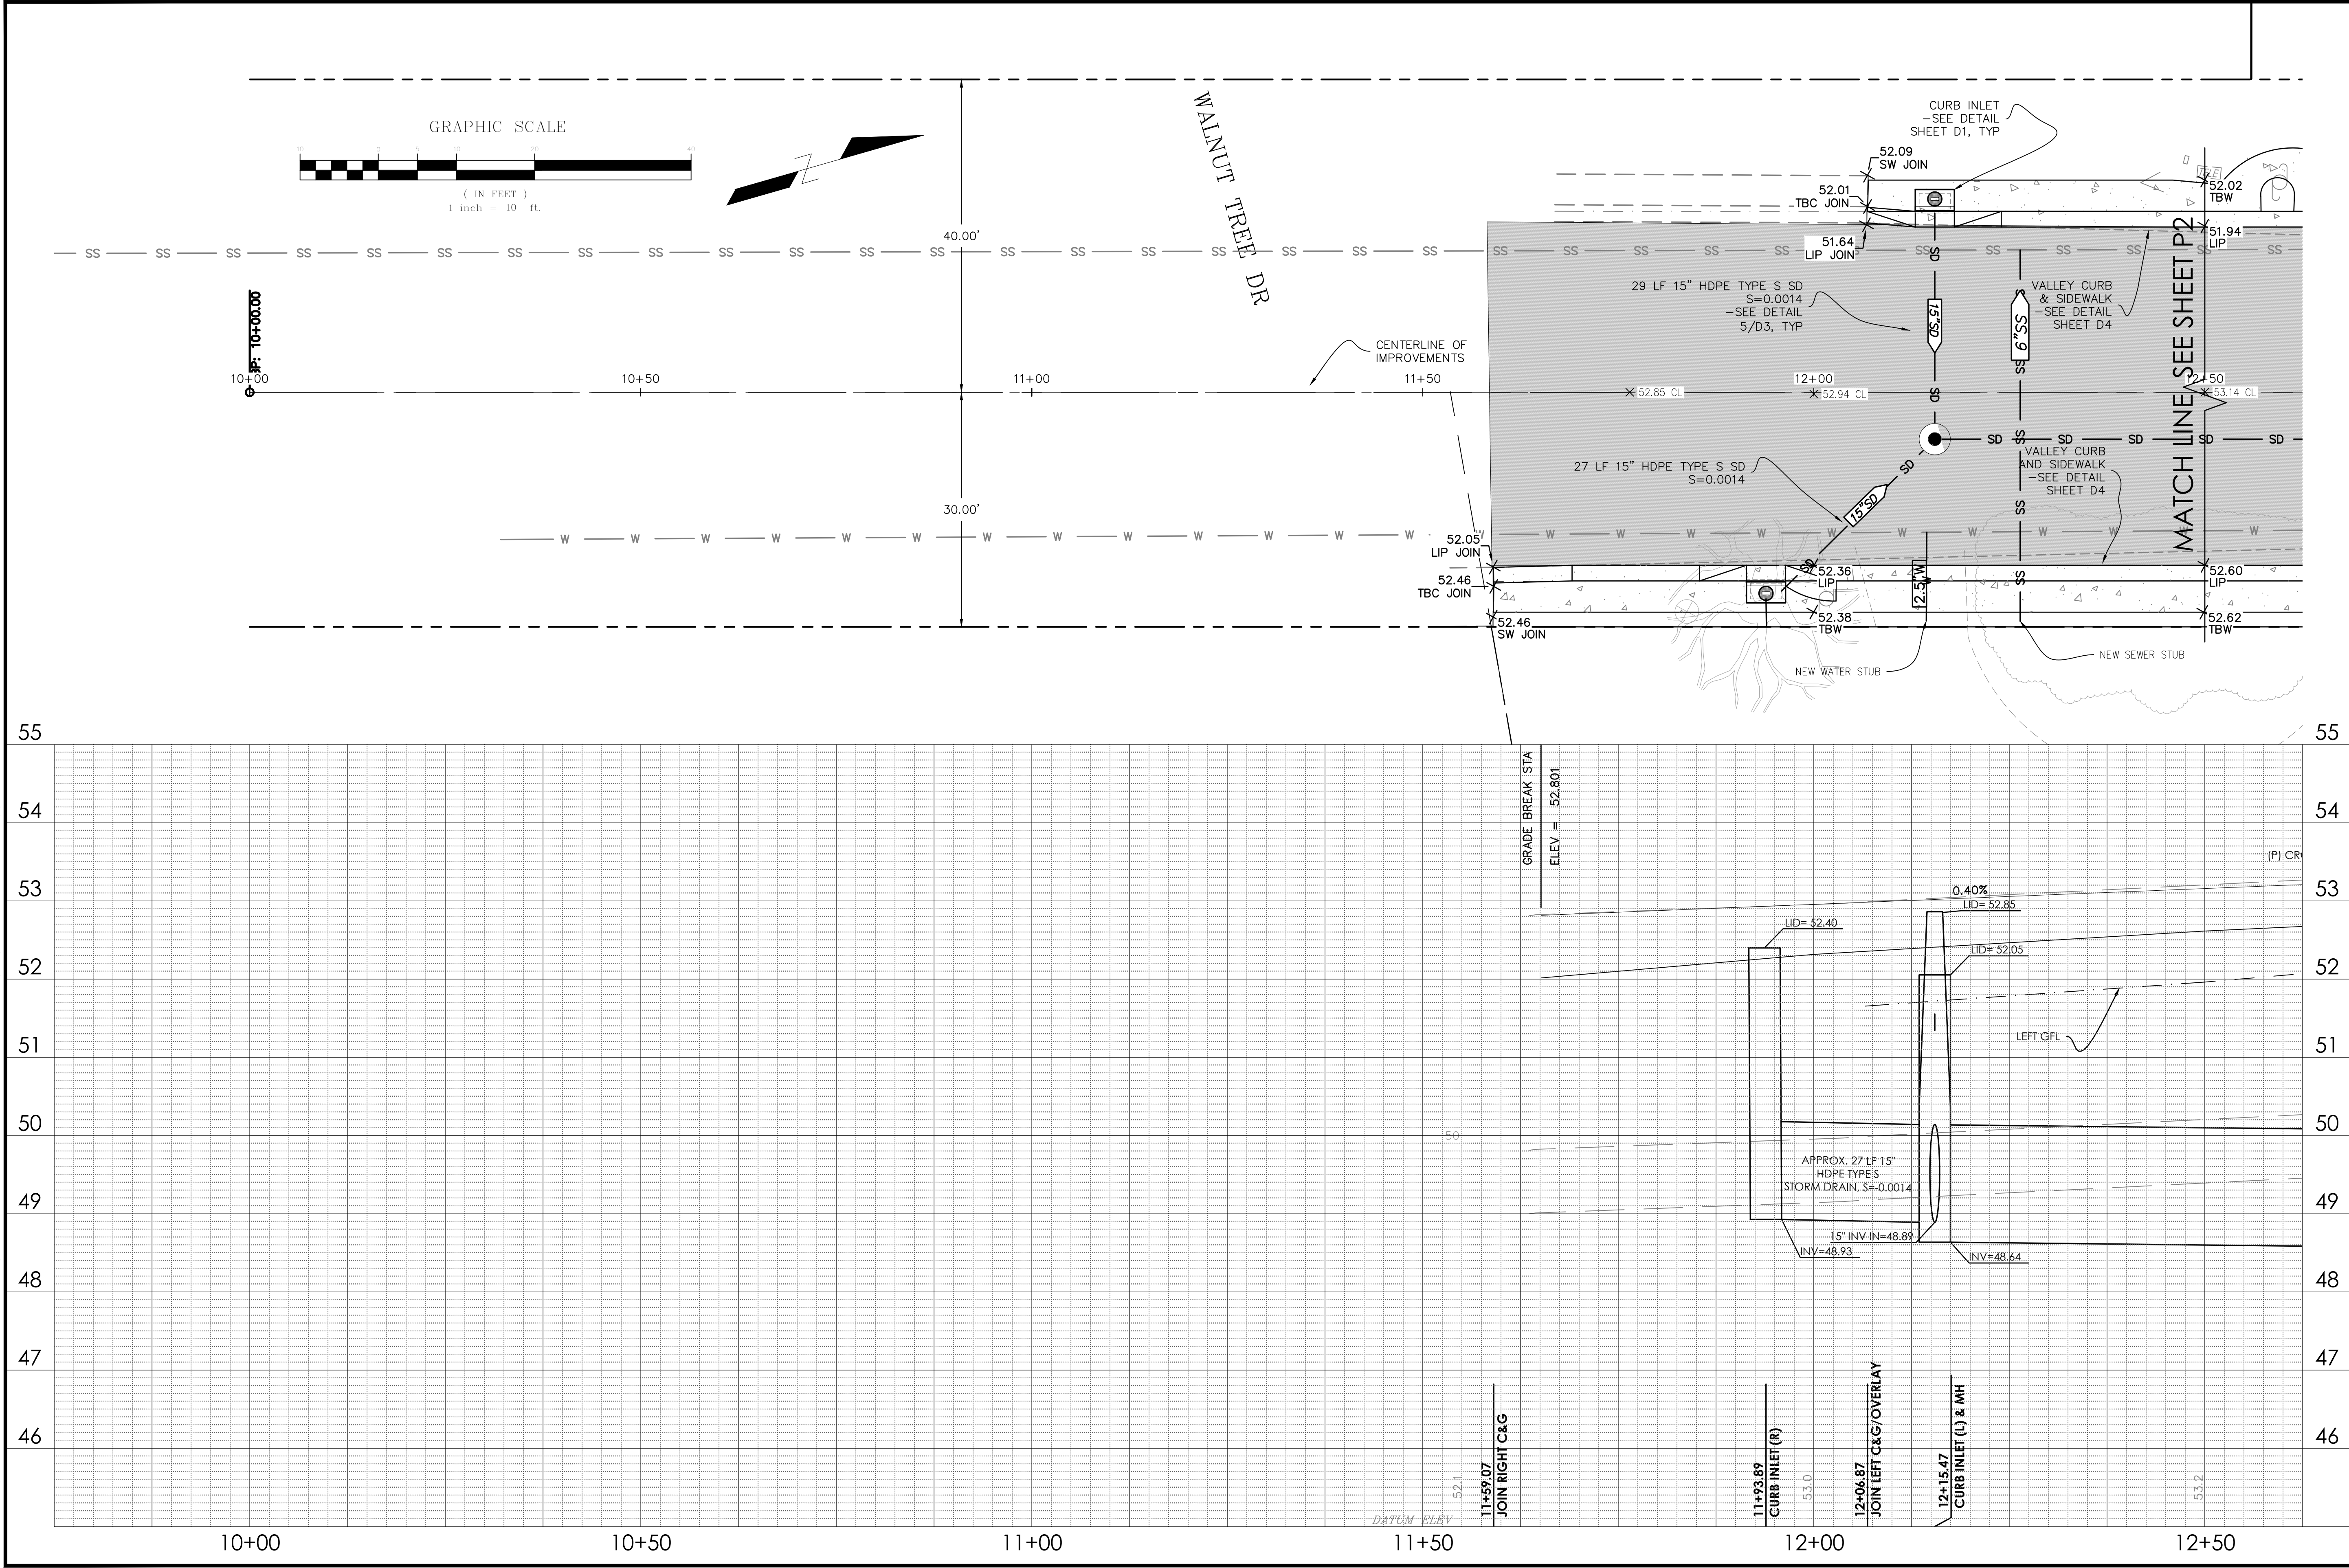


PROJECT NUMBER		CITY OF COLUSA		DESCRIPTION	
25-102		PLAN AND PROFILE		NO.	
SHEET P1 OF 32		WESCOTT ROAD IMPROVEMENT PLANS		DATE	
				5/23/2025	
				SCALE: 1"=10'H, 1"=1'V	
				DRAWN BY: DDI	
				DESIGNED BY: MKH	
				CHECKED BY: DLS	
				REGISTERED PROFESSIONAL ENGINEER	
				MARCUS ROSE HERGENROTTER	
				C 91512	
				CIVIL	
				STATE OF CALIFORNIA	
				CALIFORNIA ENGINEERING	
				LAND SURVEYING	
				FUNDING PROCUREMENT	
				CONSTRUCTION ADMINISTRATION	
				www.cecusa.net	
				ESTD 1985	
				1110 Civic Center Blvd., Suite 404 Yuba City, CA 95993 (530) 751-0952 Office	
				California Engineering Company is not responsible for the accuracy or completeness of reproductions of this document generated by others from electronic media.	

Y:\CEC Jobs\Projects\25-102 Wescott Road Construction\Eng\ImpPlans\14-113 Wescott Road Imps - 2 PPI thru 10.dwg May 23, 2025-04:30 pm mbyne

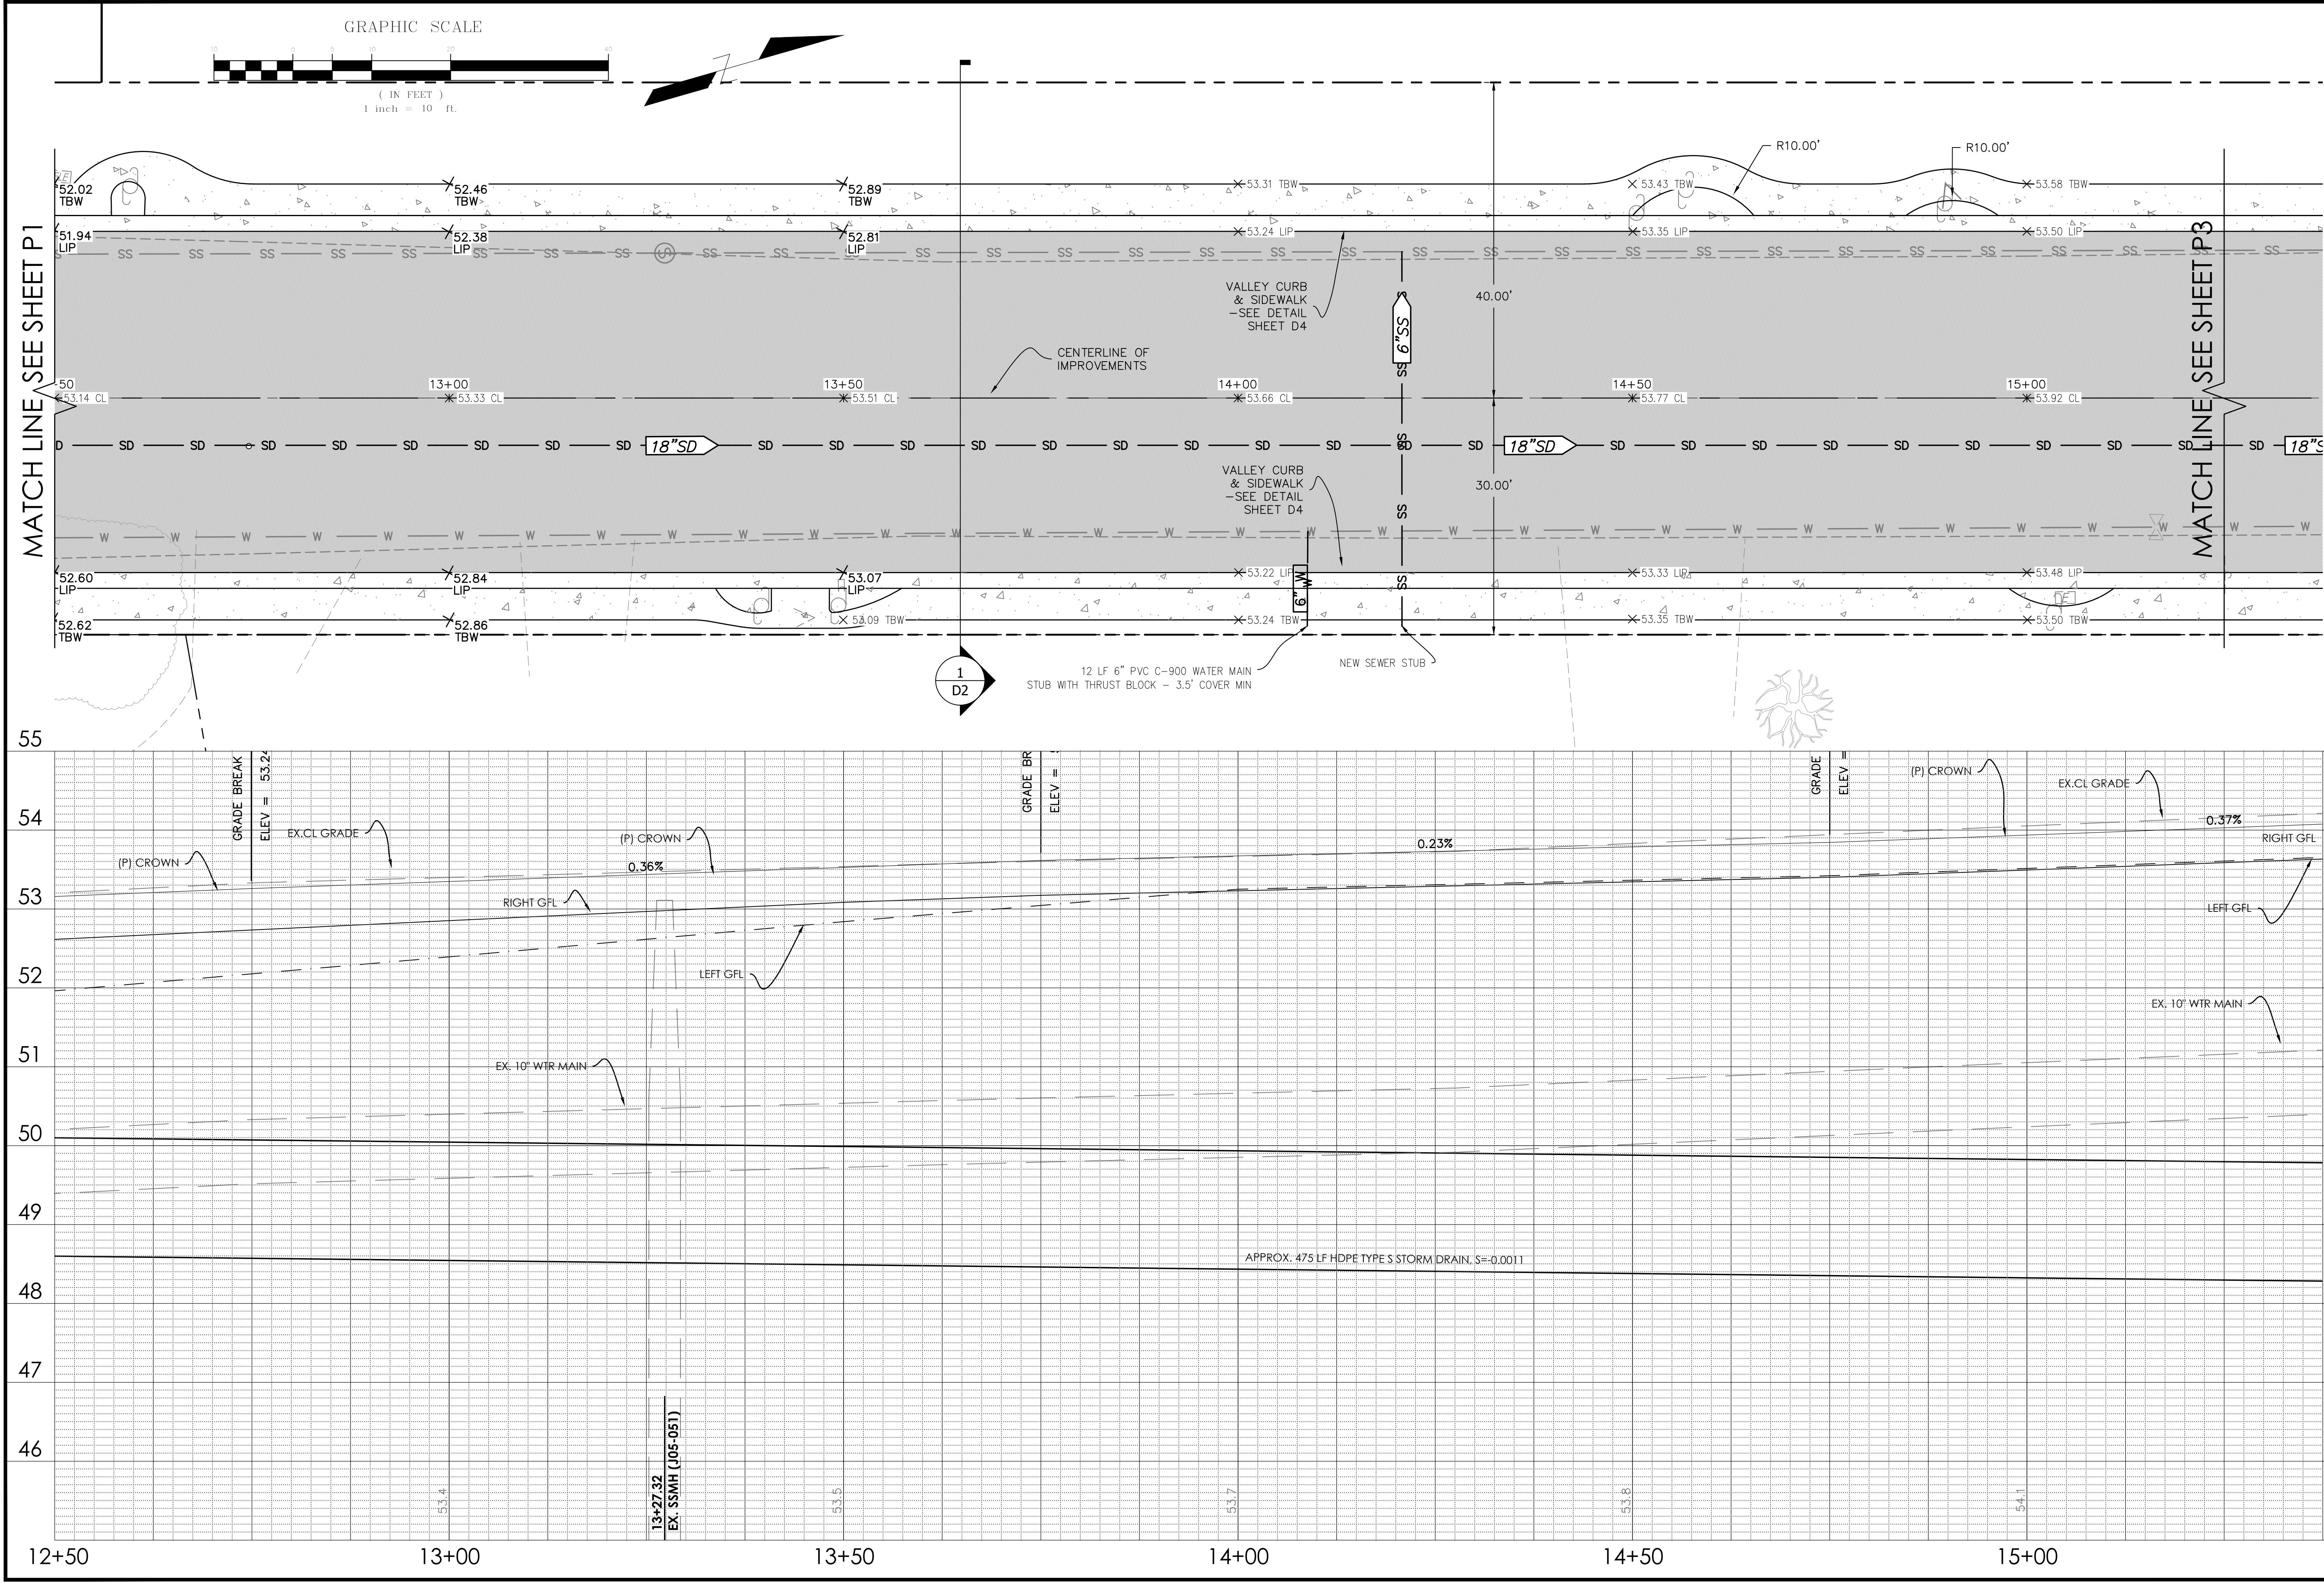


PROJECT NUMBER		CITY OF COLUSA		DESCRIPTION	
25-102		PLAN AND PROFILE		NO.	DATE
SHEET P2 OF 32		WESCOTT ROAD IMPROVEMENT PLANS		DATE: 5/23/2025	
				SCALE: 1"=10'H, 1"=1'V	
				DRAWN BY: DDI	
				DESIGNED BY: MKH	
				CHECKED BY: DLS	
		CIVIL ENGINEERING LAND SURVEYING FUNDING PROCUREMENT CONSTRUCTION ADMINISTRATION www.cecusa.net ESTD 1985			
		1110 Civic Center Blvd., Suite 404 Yuba City, CA 95993 (530) 751-0952 Office			
		California Engineering Company is not responsible for the accuracy or completeness of reproductions of this document generated by others from electronic media.			

Y:\CEC Jobs\Projects\25-102_Wescott_Road_Construction\Eng\ImpPlans\14-113_Wescott_Road_IPs - 2 PPI thru 10.dwg May 23, 2025-04:30 pm mbyne

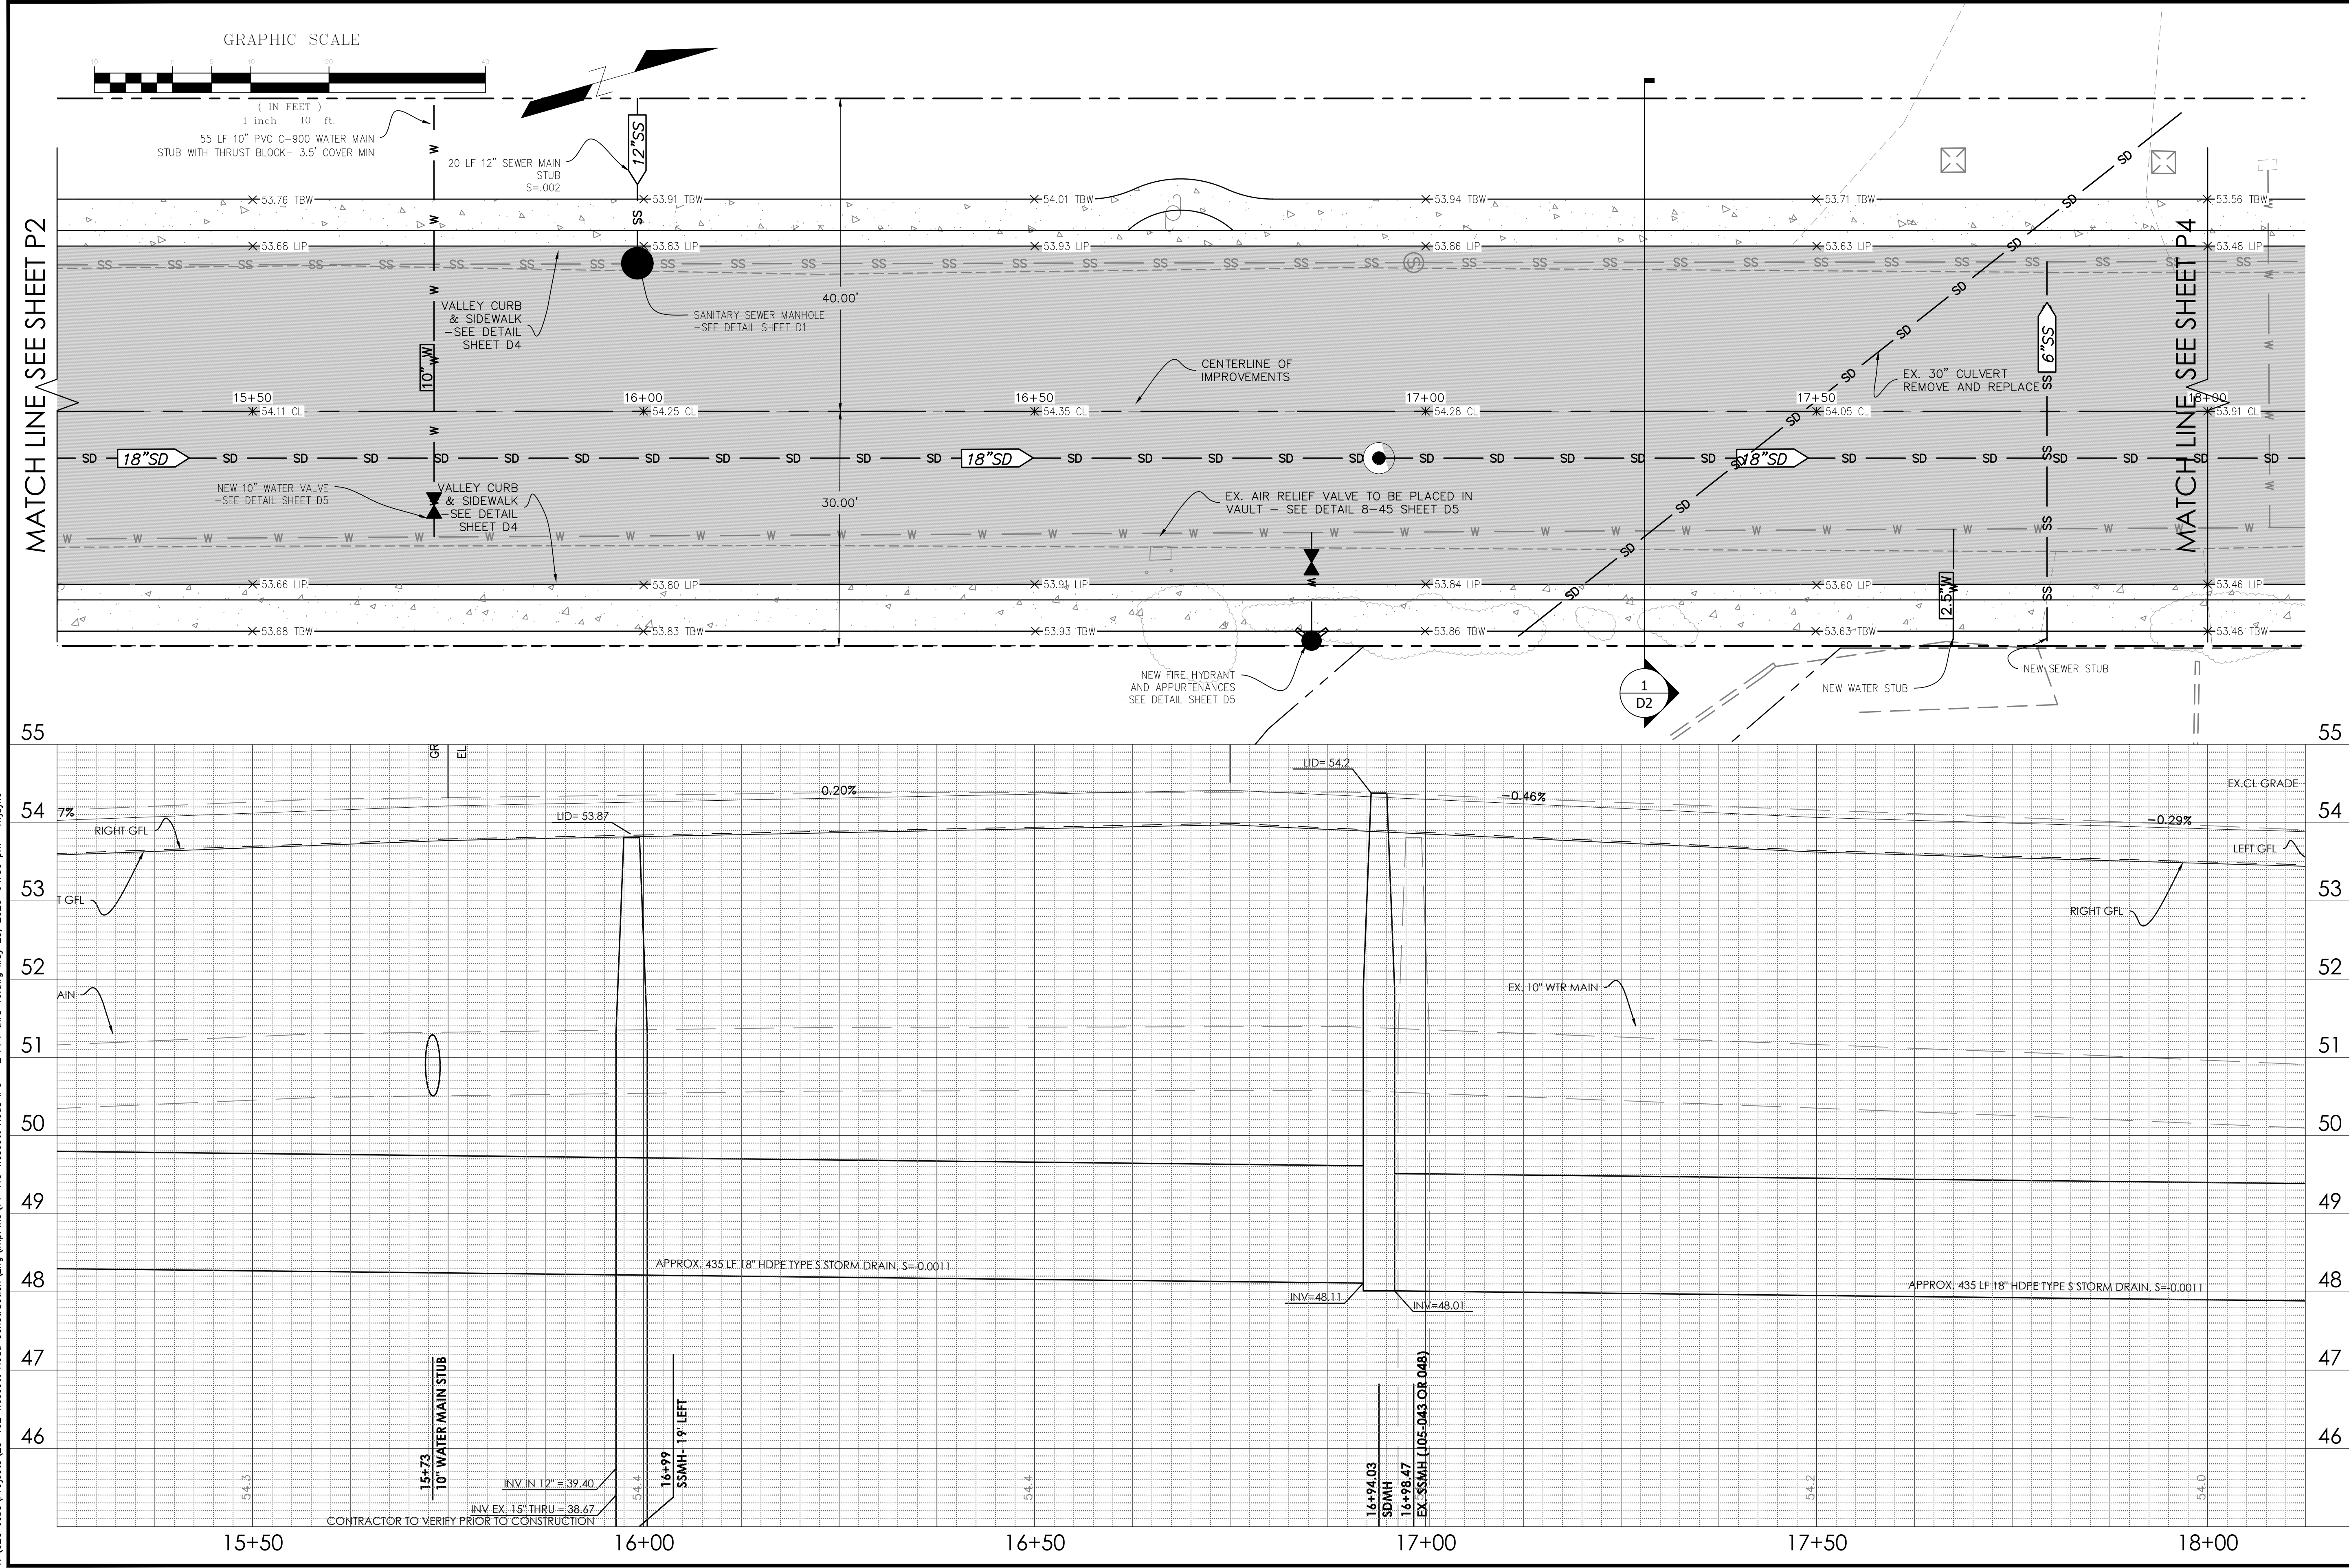

PROJECT NUMBER 25-102		CITY OF COLUSA		PLAN AND PROFILE		WESCOTT ROAD IMPROVEMENT PLANS		SHEET P3 OF 32	


Y:\CEC Jobs\Projects\25-102_Wescott_Road_Construction\Eng\ImpPlans\14-113_Wescott_Road_IPs - 2 PPI thru 10.dwg May 23, 2025-04:30 pm mbyne

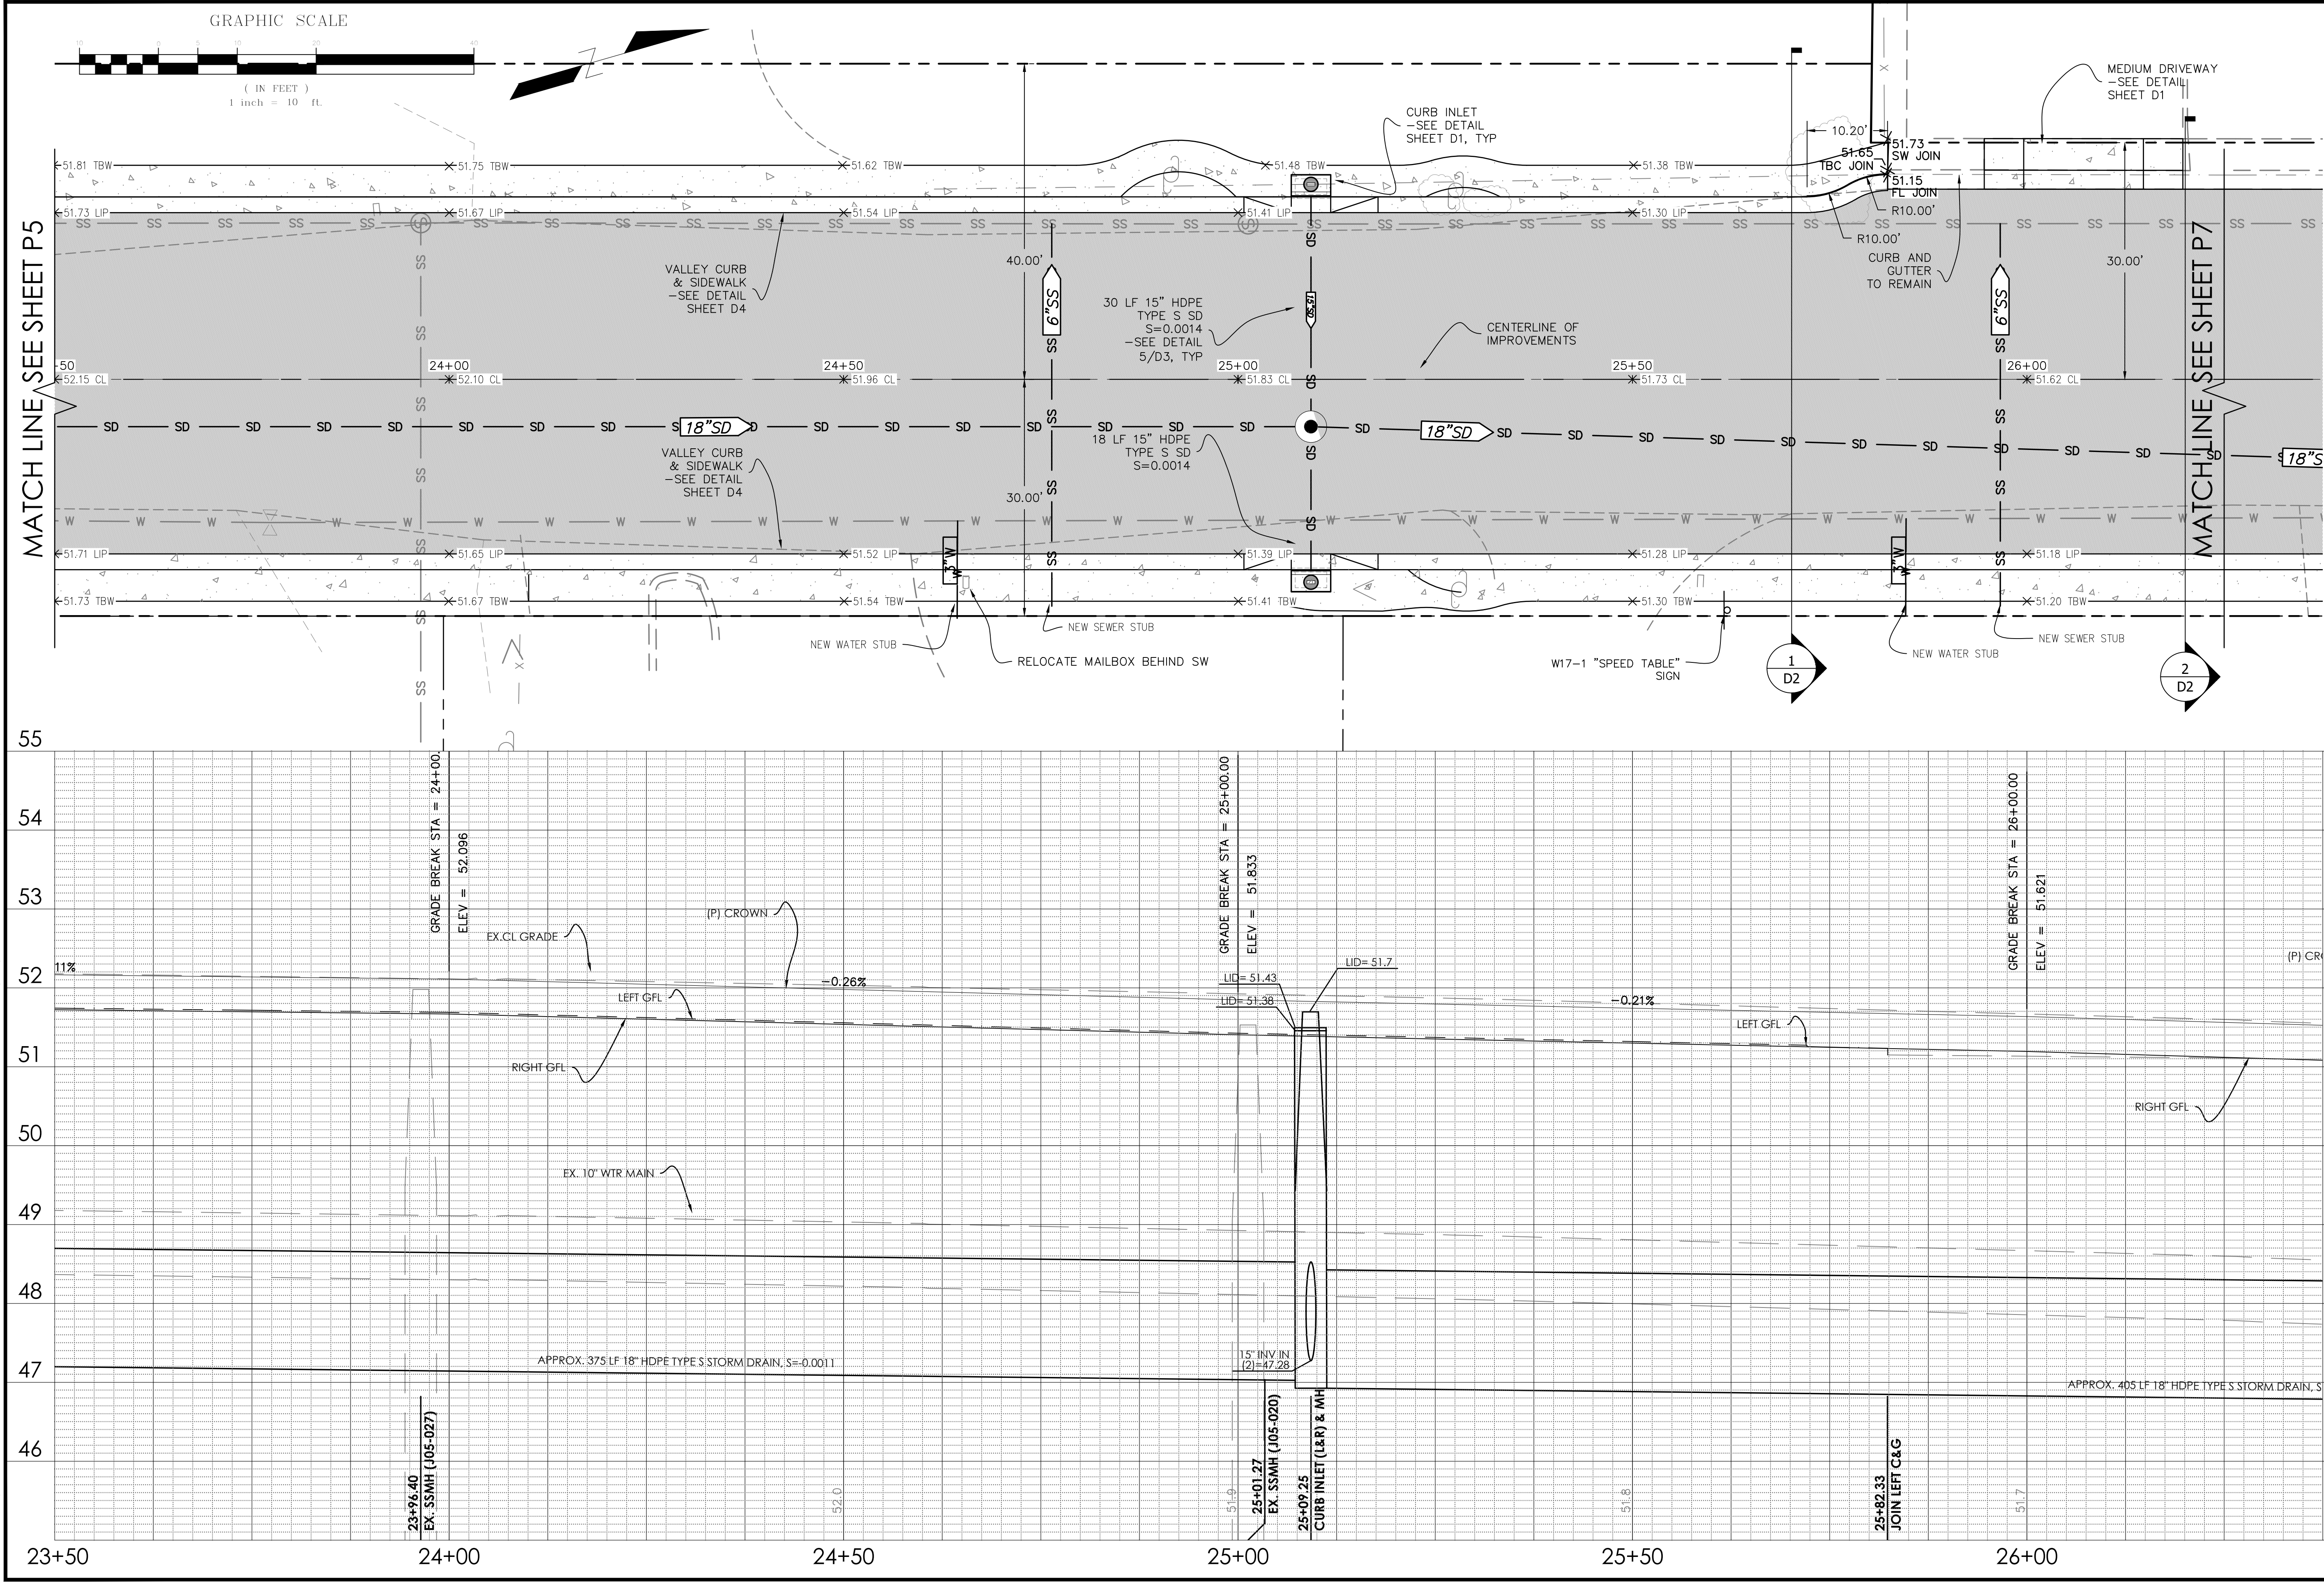

PROJECT NUMBER 25-102	CITY OF COLUSA PLAN AND PROFILE WESCOTT ROAD IMPROVEMENT PLANS		DATE: 5/23/2025	NO.	DESCRIPTION
			SCALE: 1"=10'H, 1"=1'V		
SHEET P6 OF 32			DRAWN BY: DDJ		
			DESIGNED BY: MKH		
			CHECKED BY: DLS		


California Engineering Company is not responsible for the accuracy or completeness of reproductions of this document generated by others from electronic media.

Y:\CEC Jobs\Projects\25-102 Wescott Road Construction\Eng\ImpPlans\14-113 Wescott Road Imps - 2 PPI thru 10.dwg May 23, 2025-04:30 pm mbyne

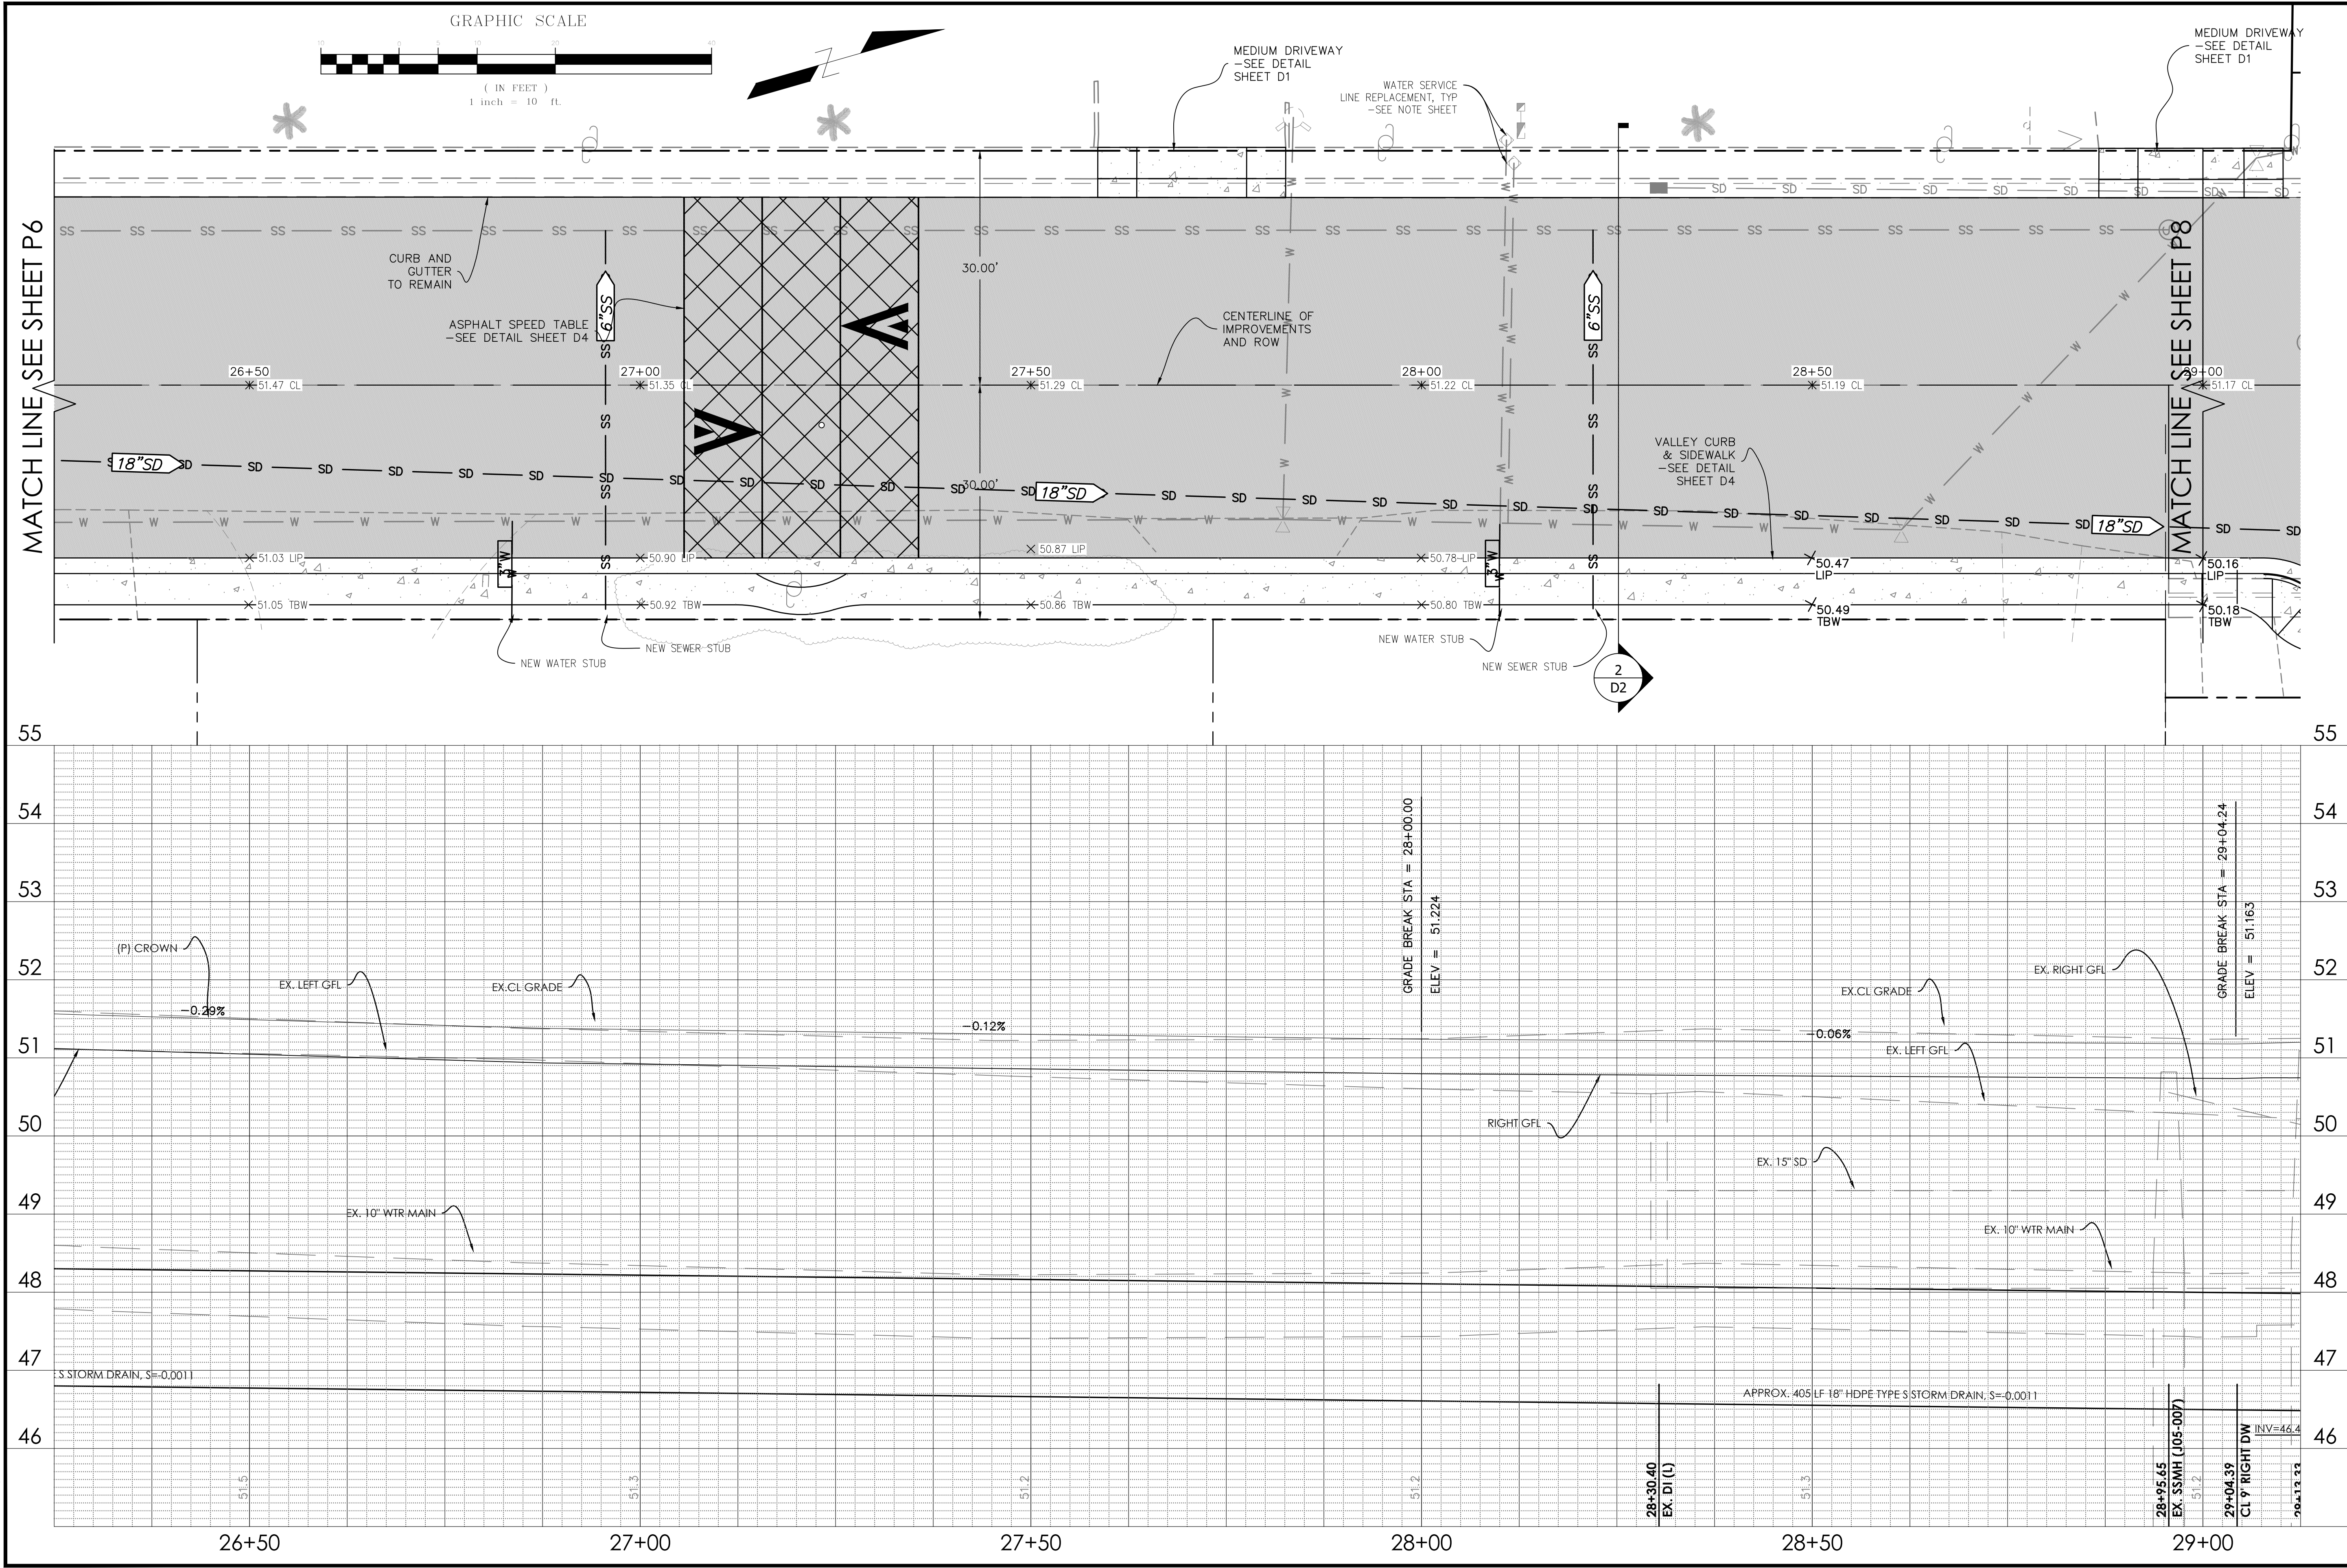


PROJECT NUMBER		CITY OF COLUSA		PLAN AND PROFILE		WESCOTT ROAD IMPROVEMENT PLANS		SHEET P7 OF 32	
25-102									
DATE: 5/23/2025		NO.:		DATE:					
SCALE: 1"=10', 1"=1V									
DRAWN BY: DDI									
DESIGNED BY: MRH									
CHECKED BY: DLS									
									
CIVIL ENGINEERING LAND SURVEYING FUNDING PROCUREMENT CONSTRUCTION ADMINISTRATION www.cceusa.net									
CALIFORNIA ENGINEERING COMPANY INC ESTD 1986									
									
1110 Civic Center Blvd. Suite 404		Yuba City, CA 95993		(530) 751-0952 Office					

Y:\CEC Jobs\Projects\25-102 Wescott Road Construction\Eng\ImpPlans\14-113 Wescott Road Imps - 2 PPI thru 10.dwg May 23, 2025-04:30 pm mbyne

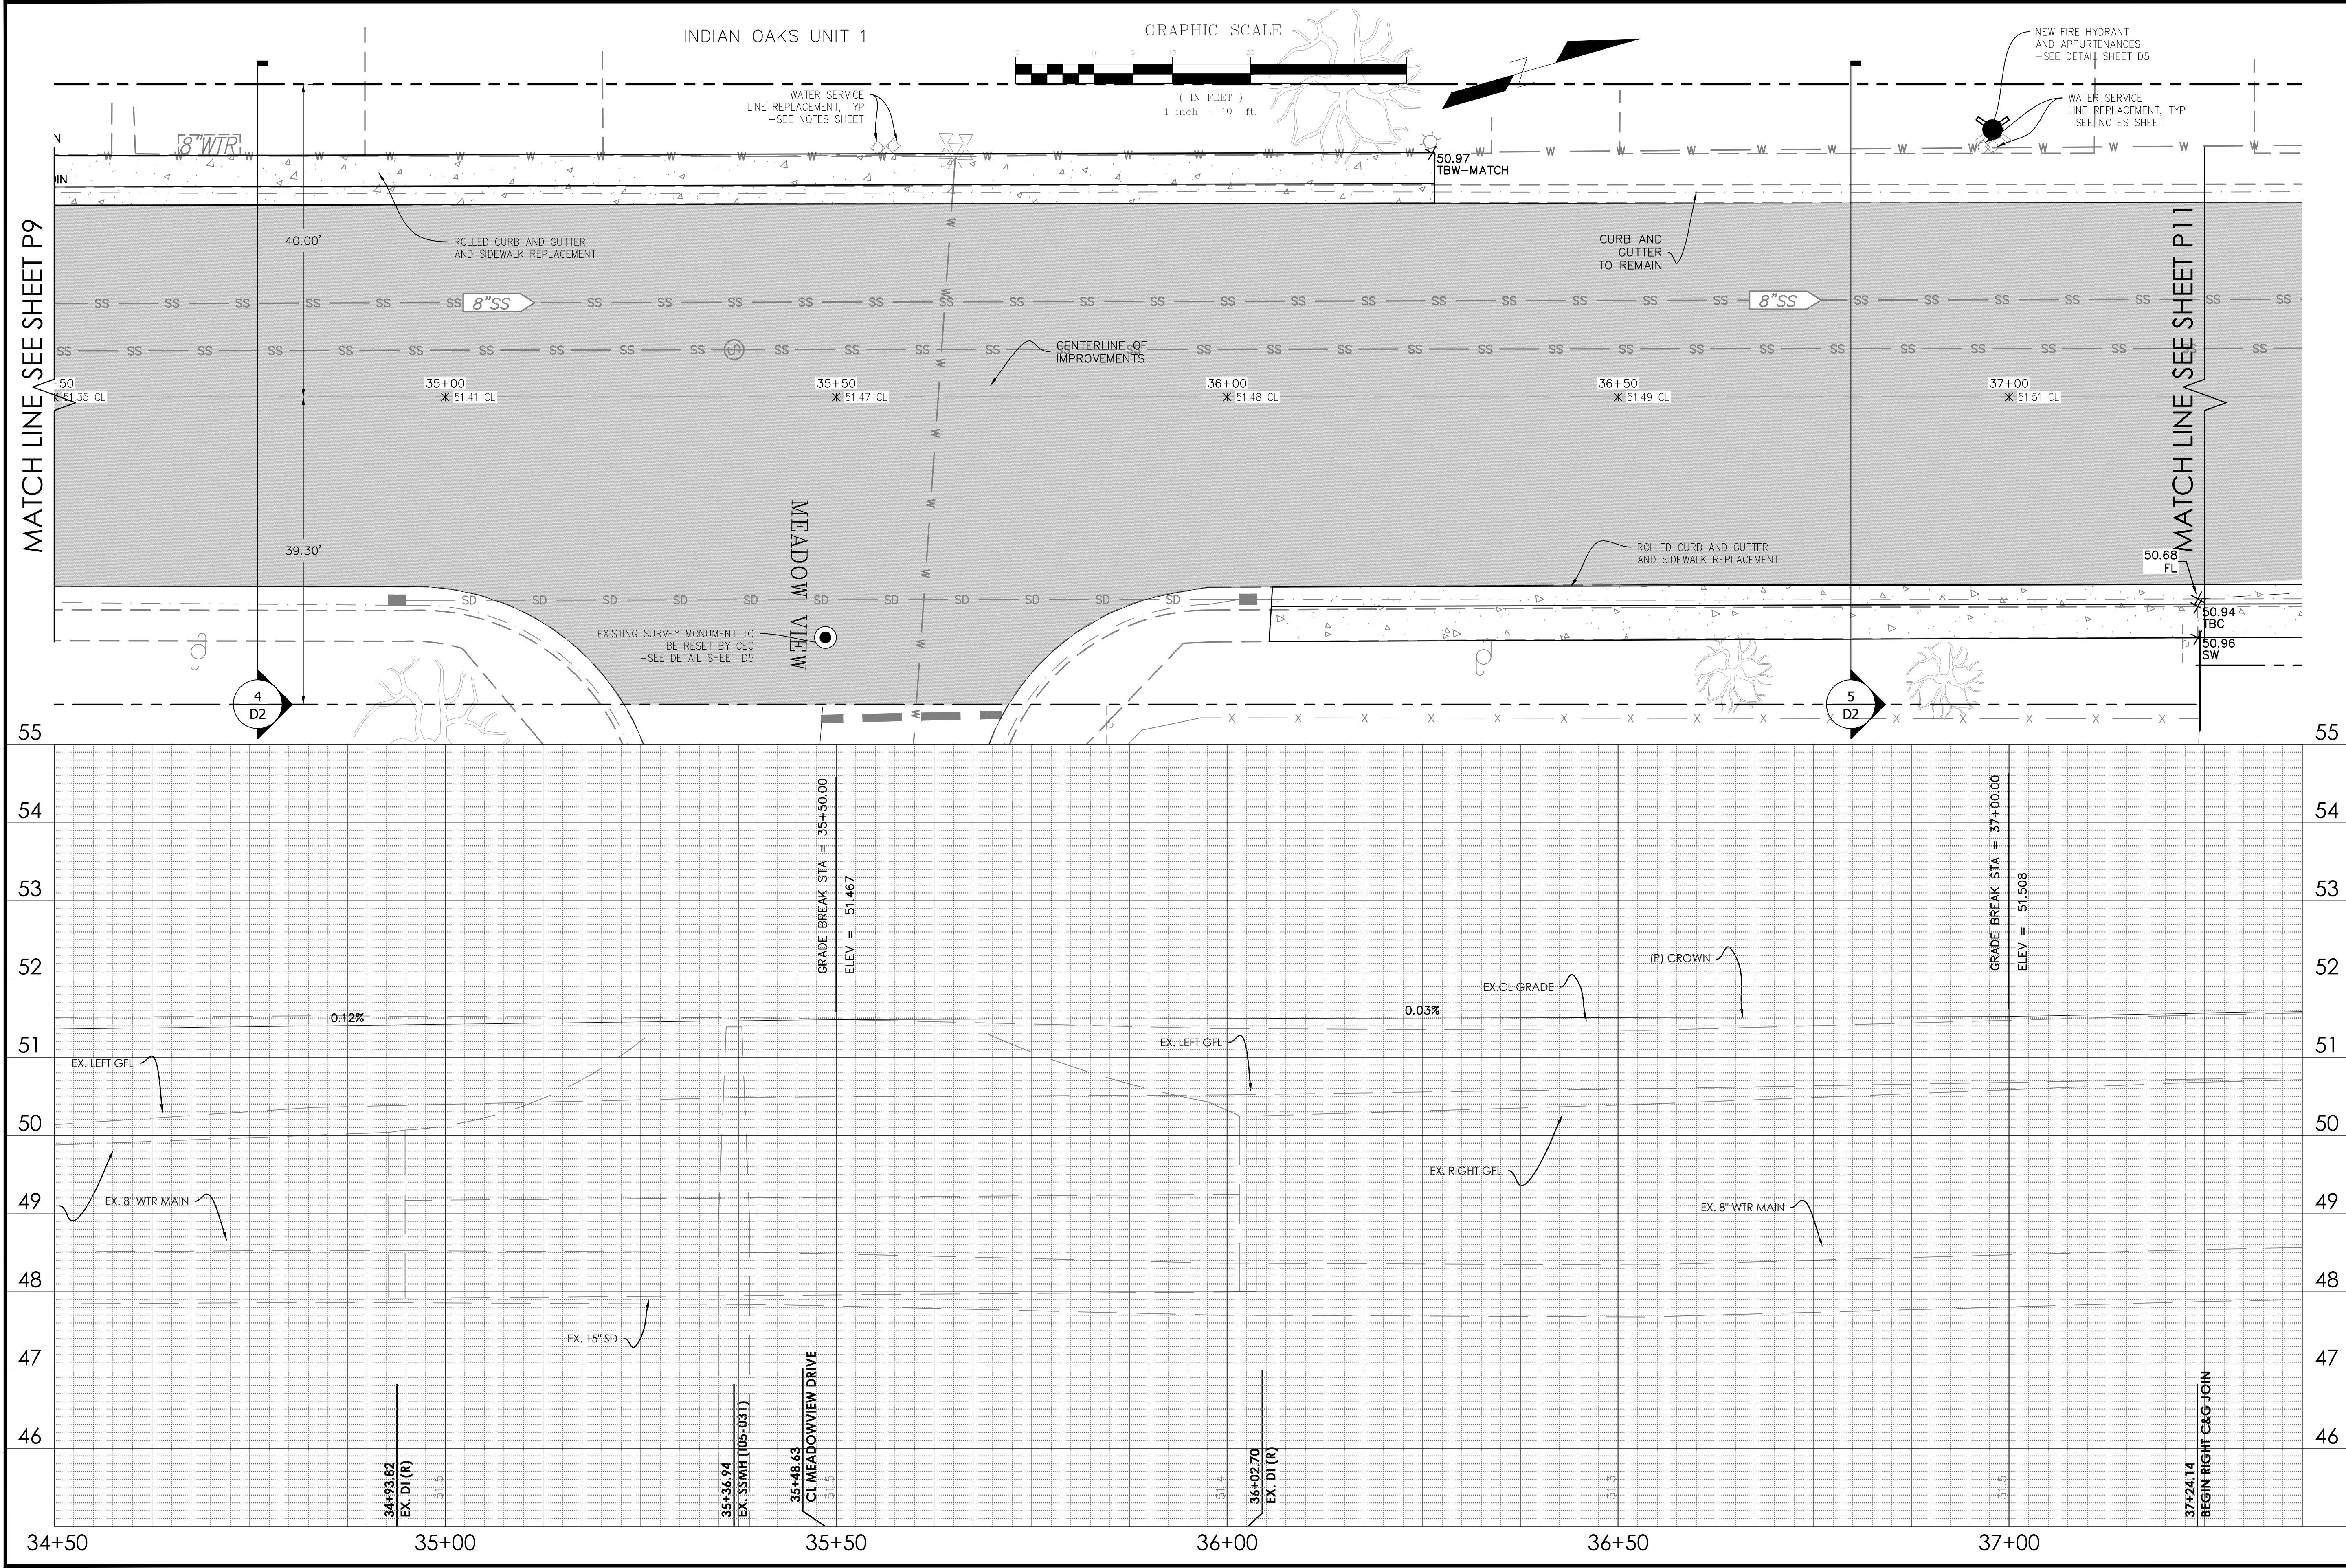


PROJECT NUMBER		CITY OF COLUSA		DESCRIPTION	
25-102		PLAN AND PROFILE		NO.	DATE
SHEET P10 OF 32		WESCOTT ROAD IMPROVEMENT PLANS		DATE: 5/23/2025	
				SCALE: 1"=10'H, 1"=1'V	
				DRAWN BY: DDI	
				DESIGNED BY: MKH	
				CHECKED BY: DLS	
				1110 Civic Center Blvd., Suite 404 Yuba City, CA 95993 (530) 751-0952 Office	
				California Engineering Company is not responsible for the accuracy or completeness of reproductions of this document generated by others from electronic media.	

Y:\CEC Jobs\Projects\25-102_Wescott Road Construction\Eng\ImpPlans\14-113_Wescott Road Imps - 3 PPI1 thru 19.dwg May 23, 2025-04:31 pm m.pyne

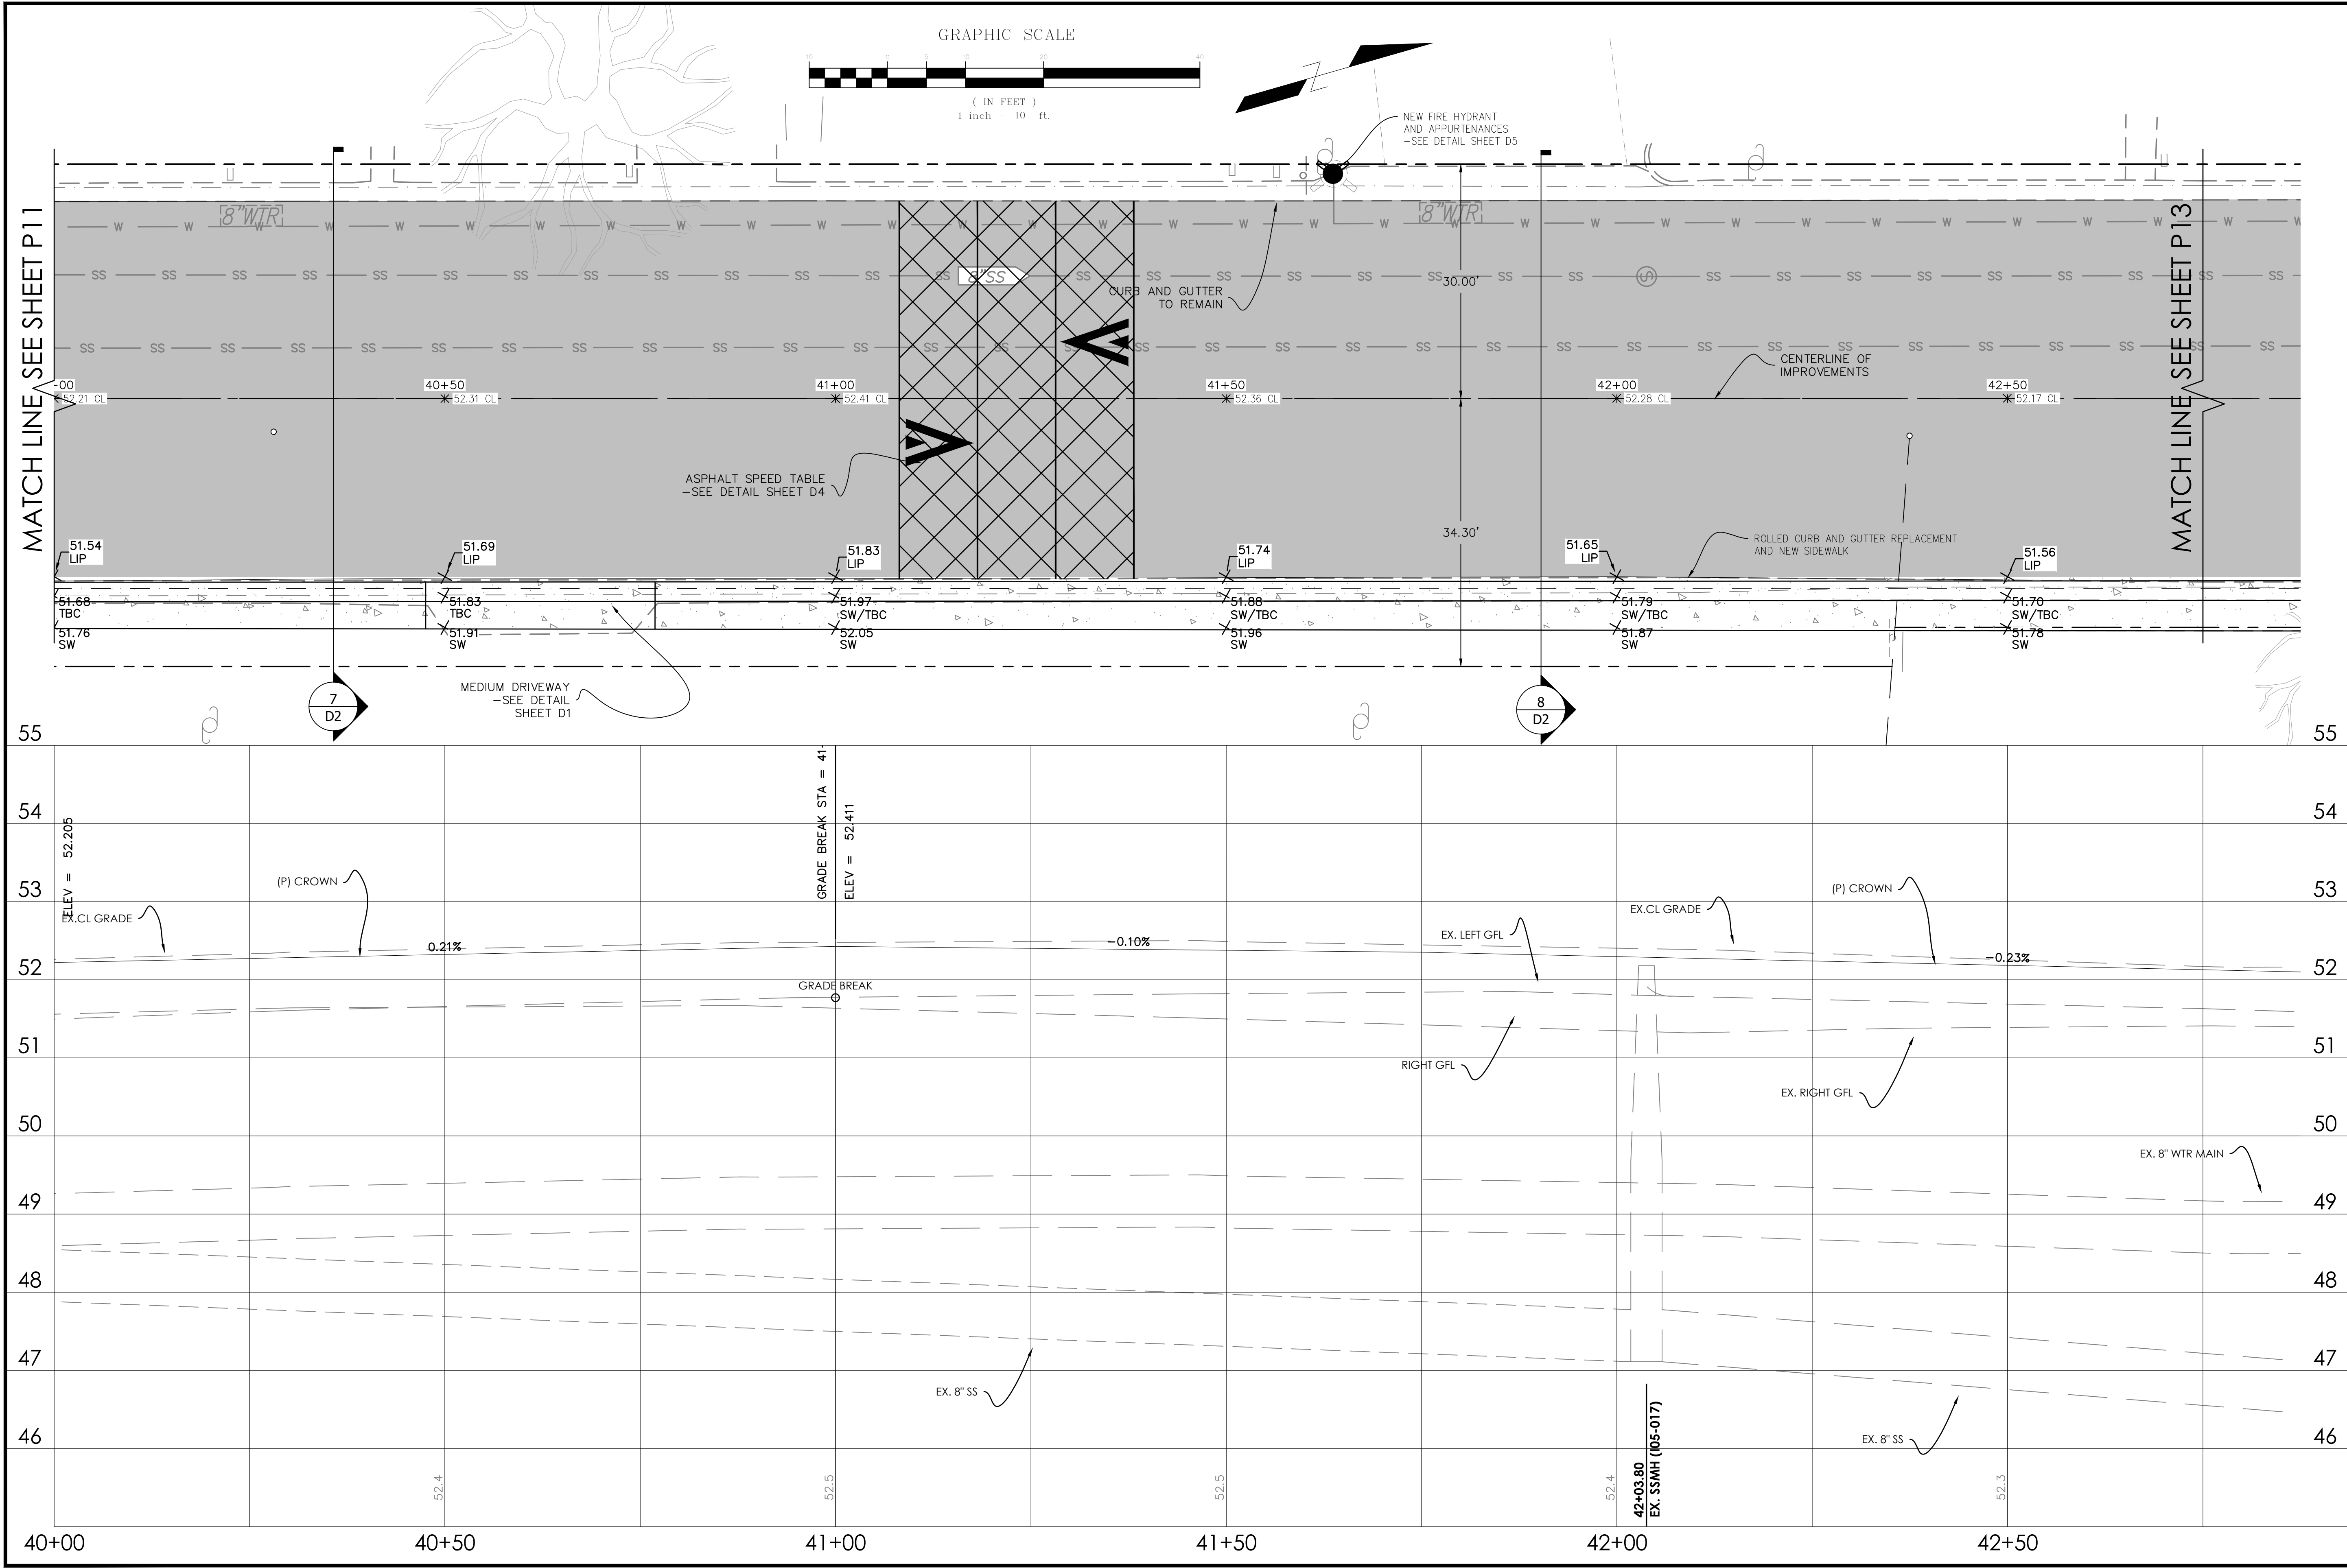


PROJECT NUMBER		CITY OF COLUSA		PLAN AND PROFILE		WESCOTT ROAD IMPROVEMENT PLANS	
25-102							
SHEET P12 OF 32							
DATE: 5/23/2025		NO.		DATE		DESCRIPTION	
SCALE: 1"=10H, 1"=1V							
DRAWN BY: DDI							
DESIGNED BY: MRH							
CHECKED BY: DLS							
							
		CIVIL ENGINEERING LAND SURVEYING FUNDING PROCUREMENT CONSTRUCTION ADMINISTRATION www.cceusa.net		1110 Civic Center Blvd. Suite 404 Yuba City, CA 95993		(530) 751-0952 Office	

Y:\CEC Jobs\Projects\25-102_Wescott Road Construction\Eng\ImpPlans\14-113_Wescott Road Imps - 3 PPI1 thru 19.dwg May 23, 2025-04:31 pm mbyne

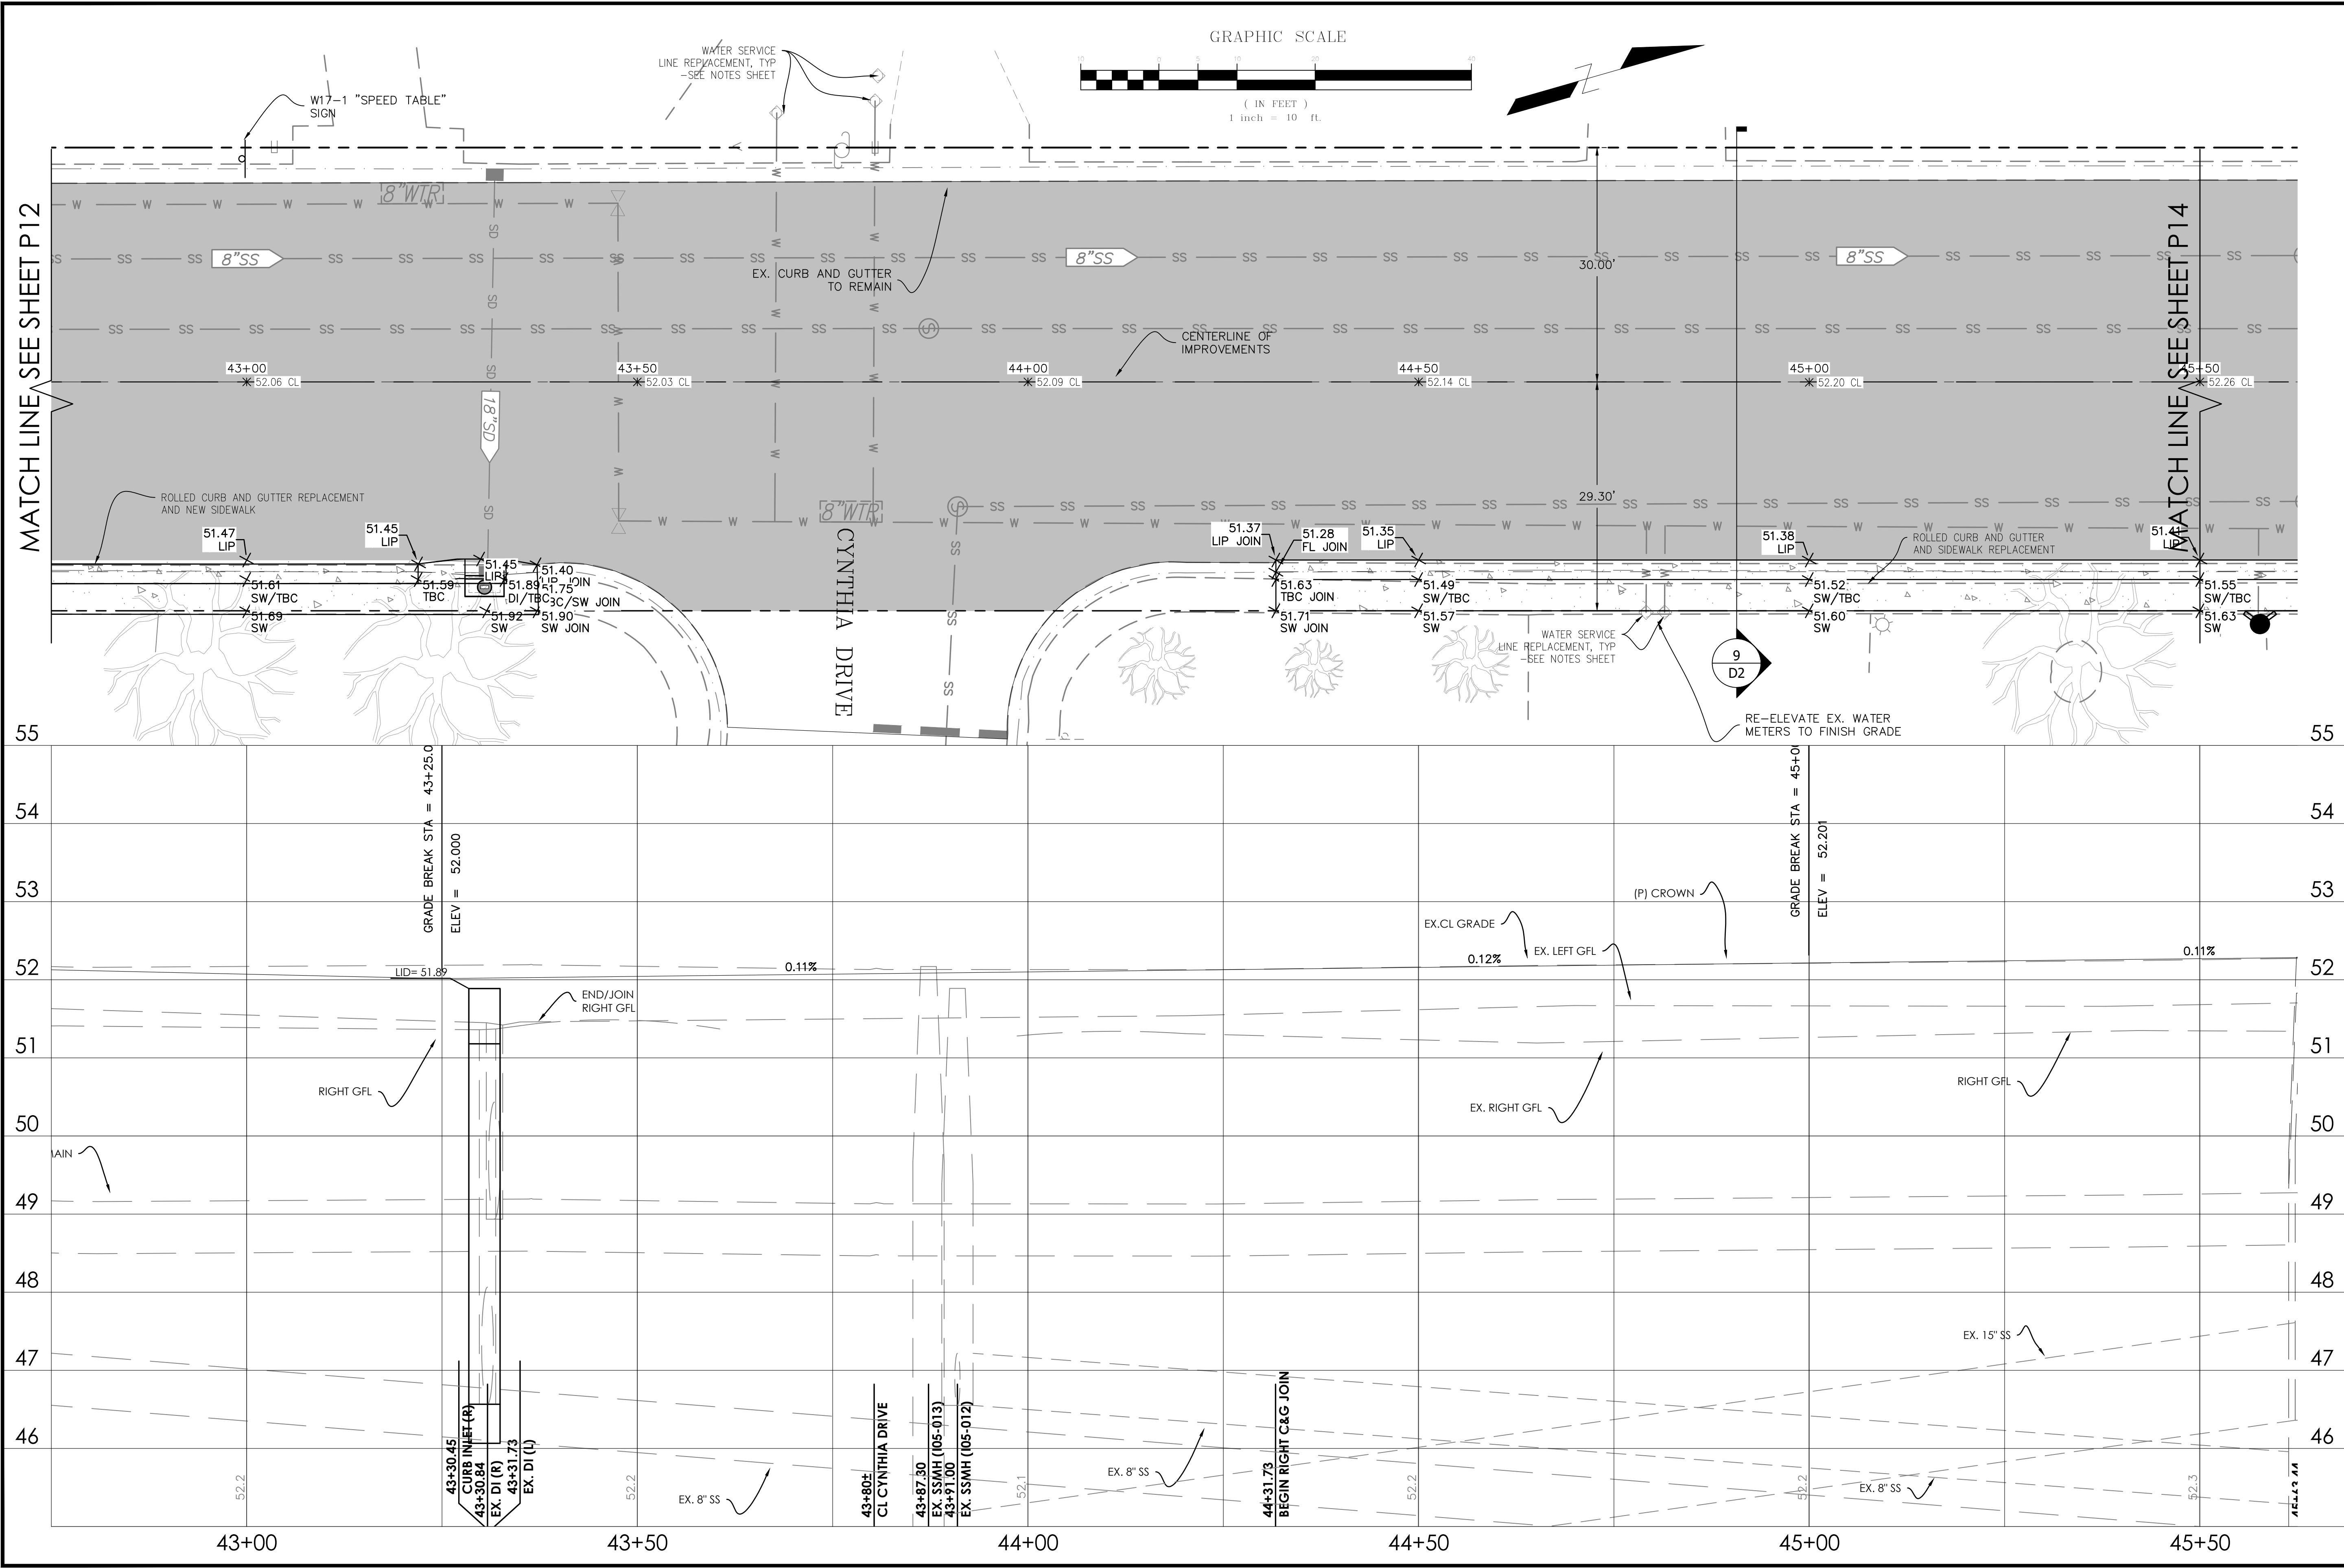


PROJECT NUMBER		CITY OF COLUSA		DESCRIPTION	
25-102		PLAN AND PROFILE		NO.	DATE
SHEET P13 OF 32		WESCOTT ROAD IMPROVEMENT PLANS		DATE: 5/23/2025	
				SCALE: 1"=10'H, 1"=1'V	
				DRAWN BY: DDI	
				DESIGNED BY: MKH	
				CHECKED BY: DLS	
				REGISTERED PROFESSIONAL ENGINEER MAYSA ROSE HERRERA C 91512 CIVIL STATE OF CALIFORNIA	
		CALIFORNIA ENGINEERING LAND SURVEYING FUNDING PROCUREMENT CONSTRUCTION ADMINISTRATION ESTD 1985 www.cecusa.net		1110 Civic Center Blvd., Suite 404 Yuba City, CA 95993 (530) 751-0952 Office	
				California Engineering Company is not responsible for the accuracy or completeness of reproductions of this document generated by others from electronic media.	

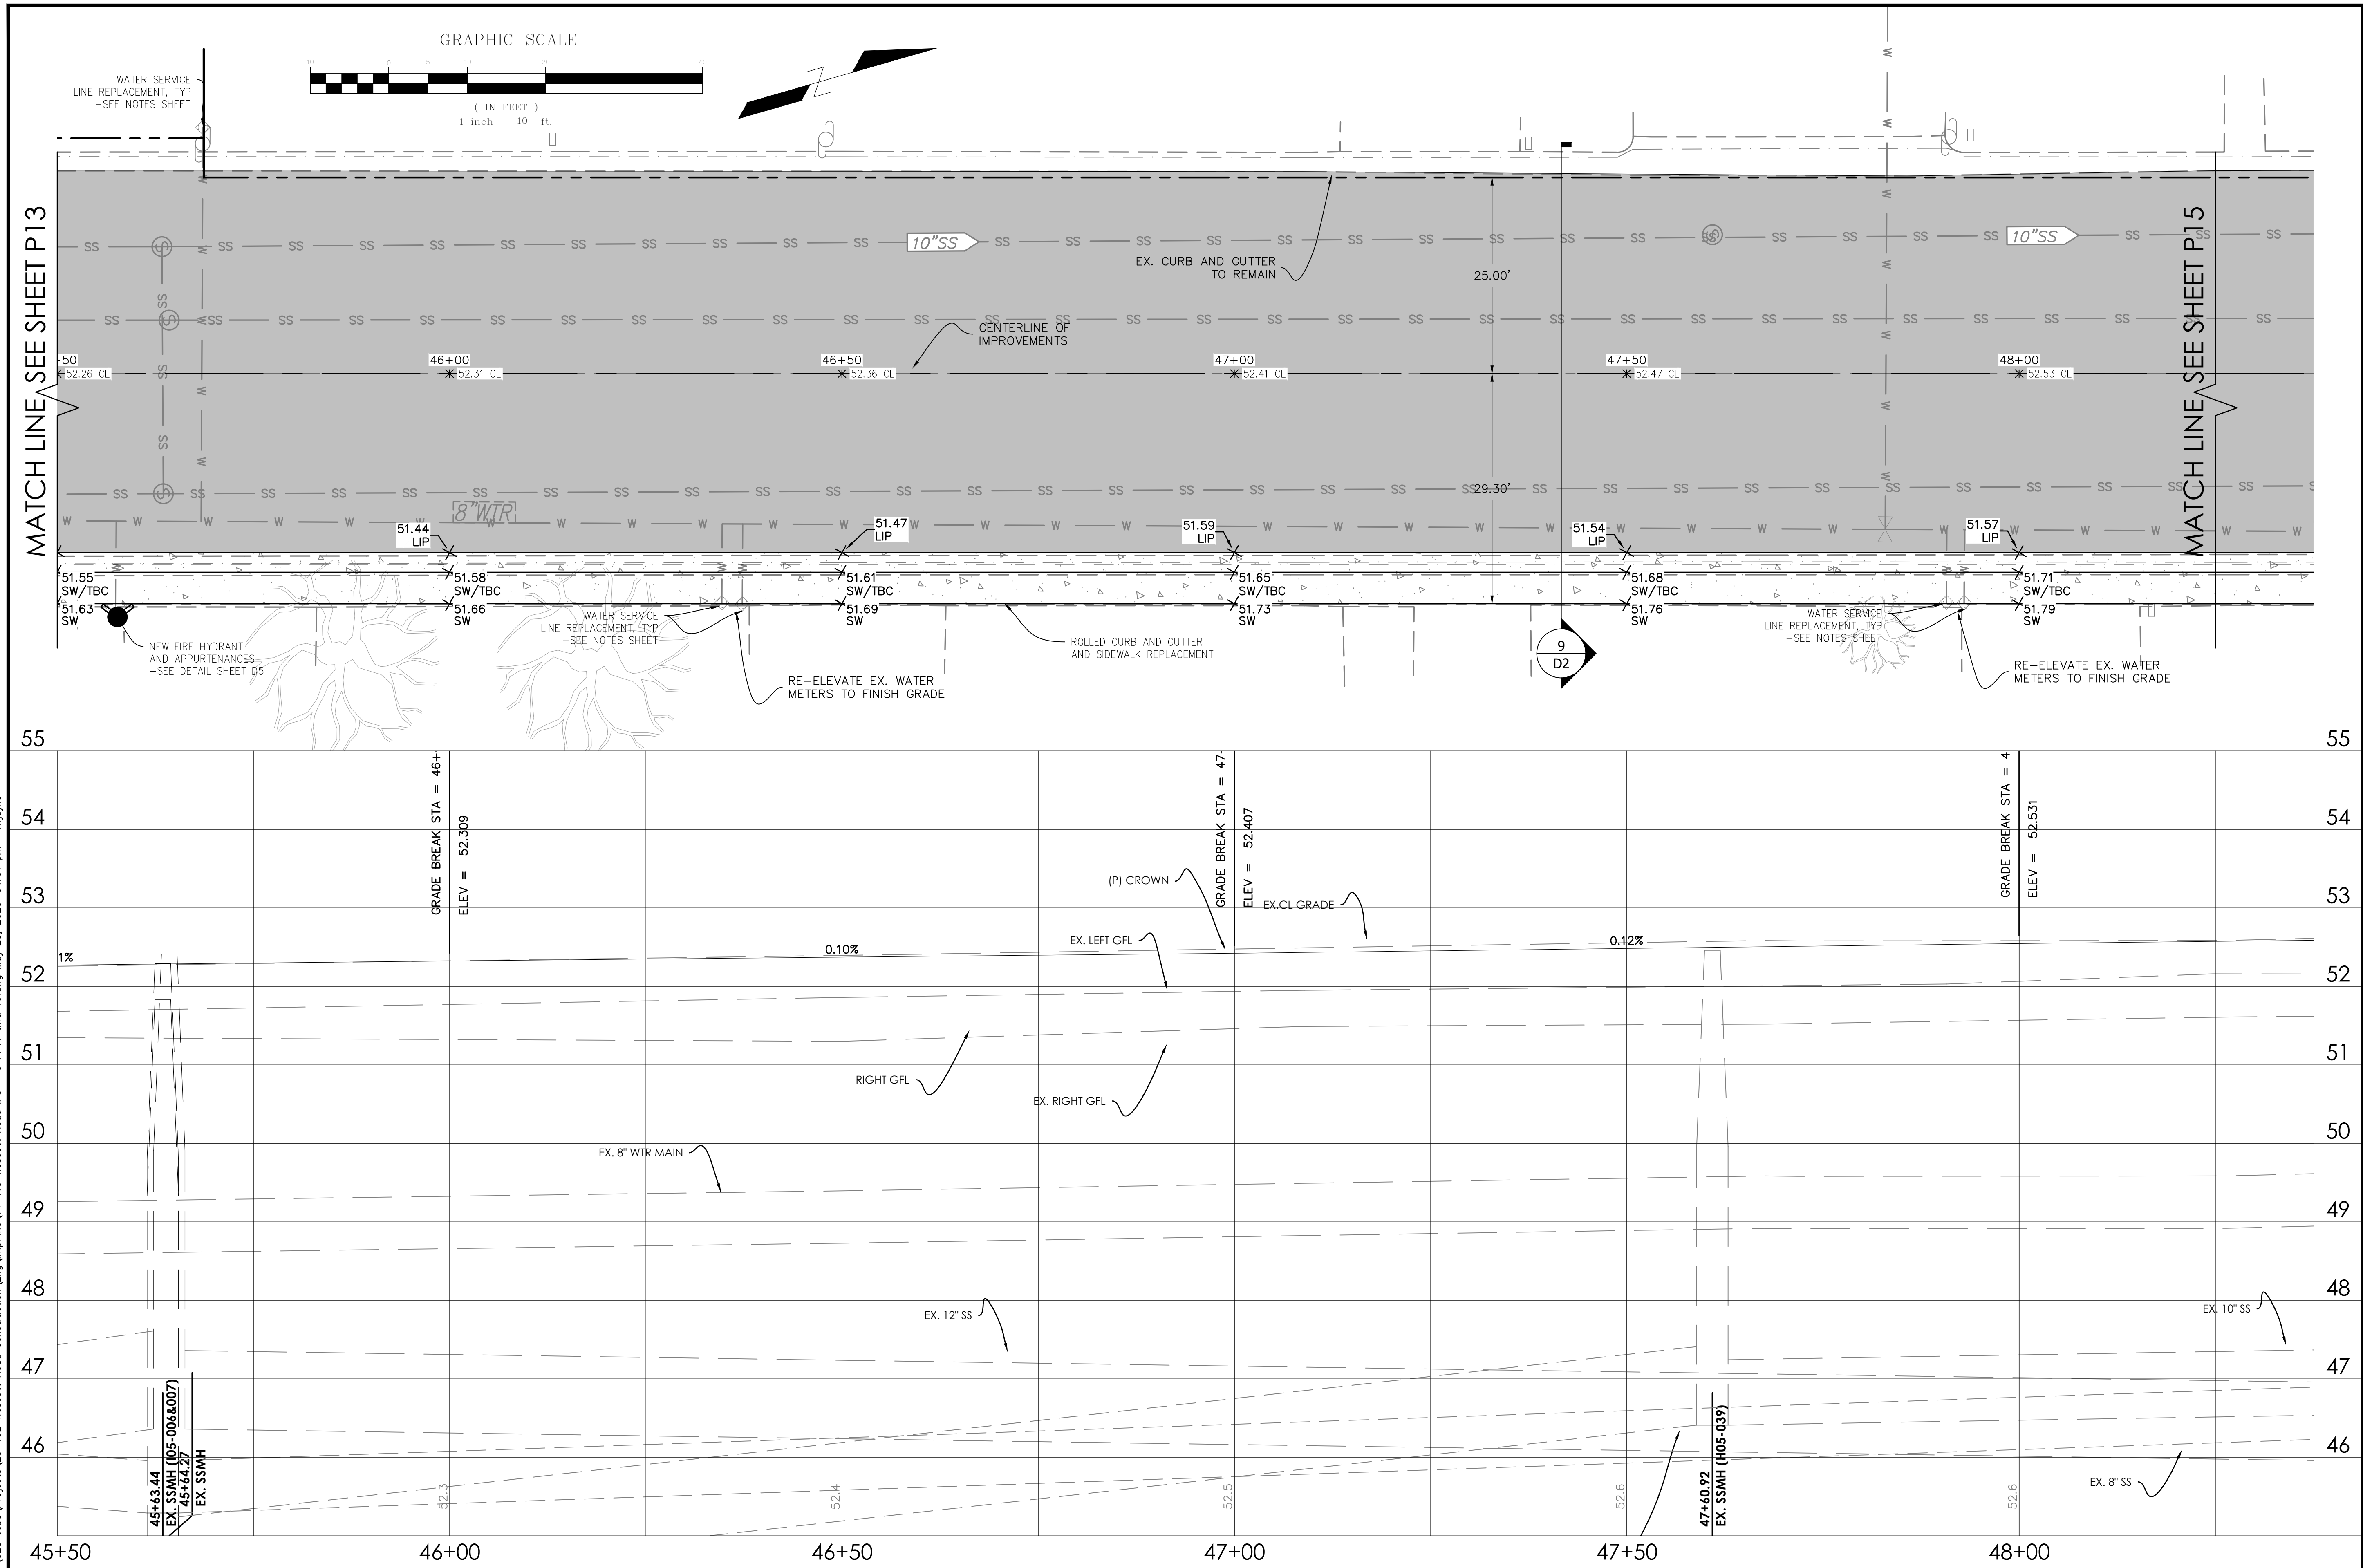

PROJECT NUMBER 25-102	CITY OF COLUSA PLAN AND PROFILE WESCOTT ROAD IMPROVEMENT PLANS	 CALIFORNIA ENGINEERING COMPANY INC ESTD 1996 CIVIL ENGINEERING LAND SURVEYING FUNDING PROCUREMENT CONSTRUCTION ADMINISTRATION www.cecusa.net		DATE:	5/23/2025	NO.	DATE	DESCRIPTION
				SCALE:	1"=10H, 1"=1 V			
				DRAWN BY:	DDI			
				DESIGNED BY:	MRH			
				CHECKED BY:	DLS			
SHEET P14 OF 32								


California Engineering Company is not responsible for the accuracy or completeness of reproductions of this document generated by others from electronic media.

Y:\CEC Jobs\Projects\25-102 Wescott Road Construction\Eng\ImpPlans\14-113 Wescott Road I/Ps - 3 PPI1 thru 19.dwg May 23, 2025-04:31 pm m.bryne

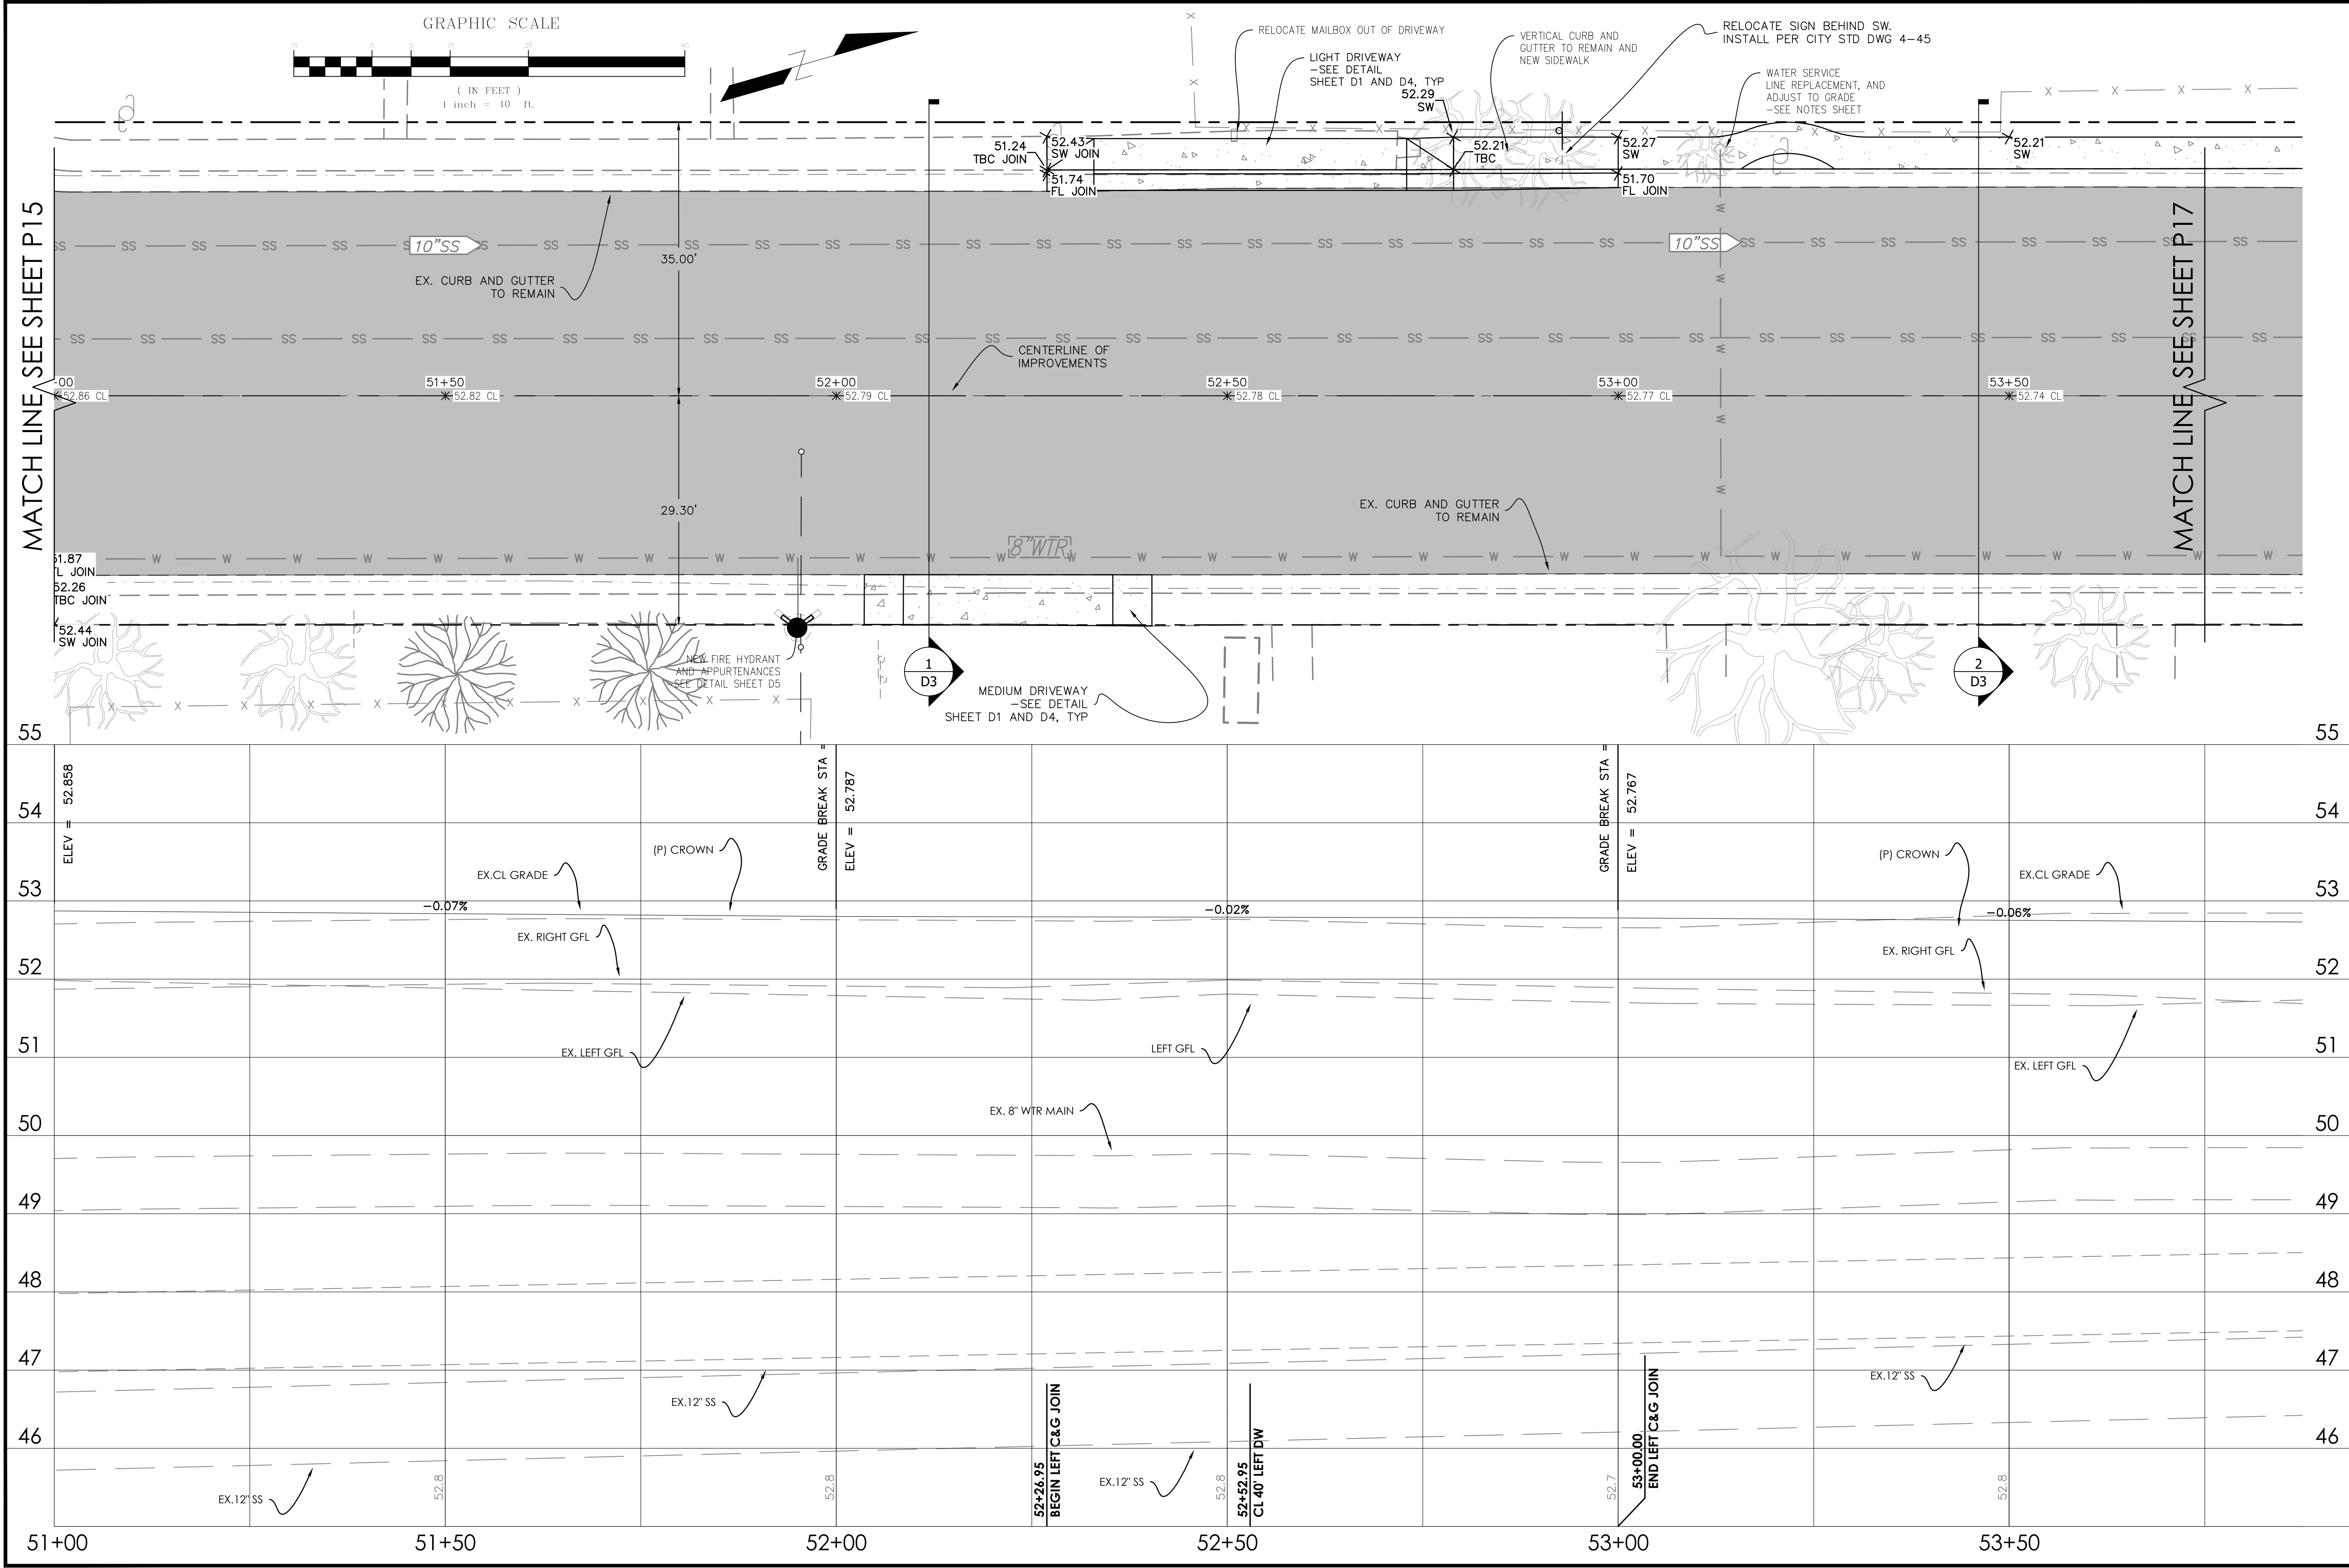


PROJECT NUMBER		CITY OF COLUSA		PLAN AND PROFILE		WESCOTT ROAD IMPROVEMENT PLANS		SHEET P16 OF 32	
25-102									
DATE: 5/23/2025		NO. DATE		DESCRIPTION					
SCALE: 1"=10' 1"=1 V									
DRAWN BY: DDI									
DESIGNED BY: MRL									
CHECKED BY: DLS									
									
CIVIL ENGINEERING LAND SURVEYING FUNDING PROCUREMENT CONSTRUCTION ADMINISTRATION www.cceusa.net		CALIFORNIA ENGINEERING COMPANY INC ESTD 1986		1110 Civic Center Blvd. Suite 404 Yuba City, CA 95993		5301 751-0952 Office			

Y:\CEC Jobs\Projects\25-102_Wescott Road Construction\Eng\Imp\Plns\14-113_Wescott Road Imps - 3 PPI1 thru 19.dwg May 23, 2025-04:31 pm m.pyne

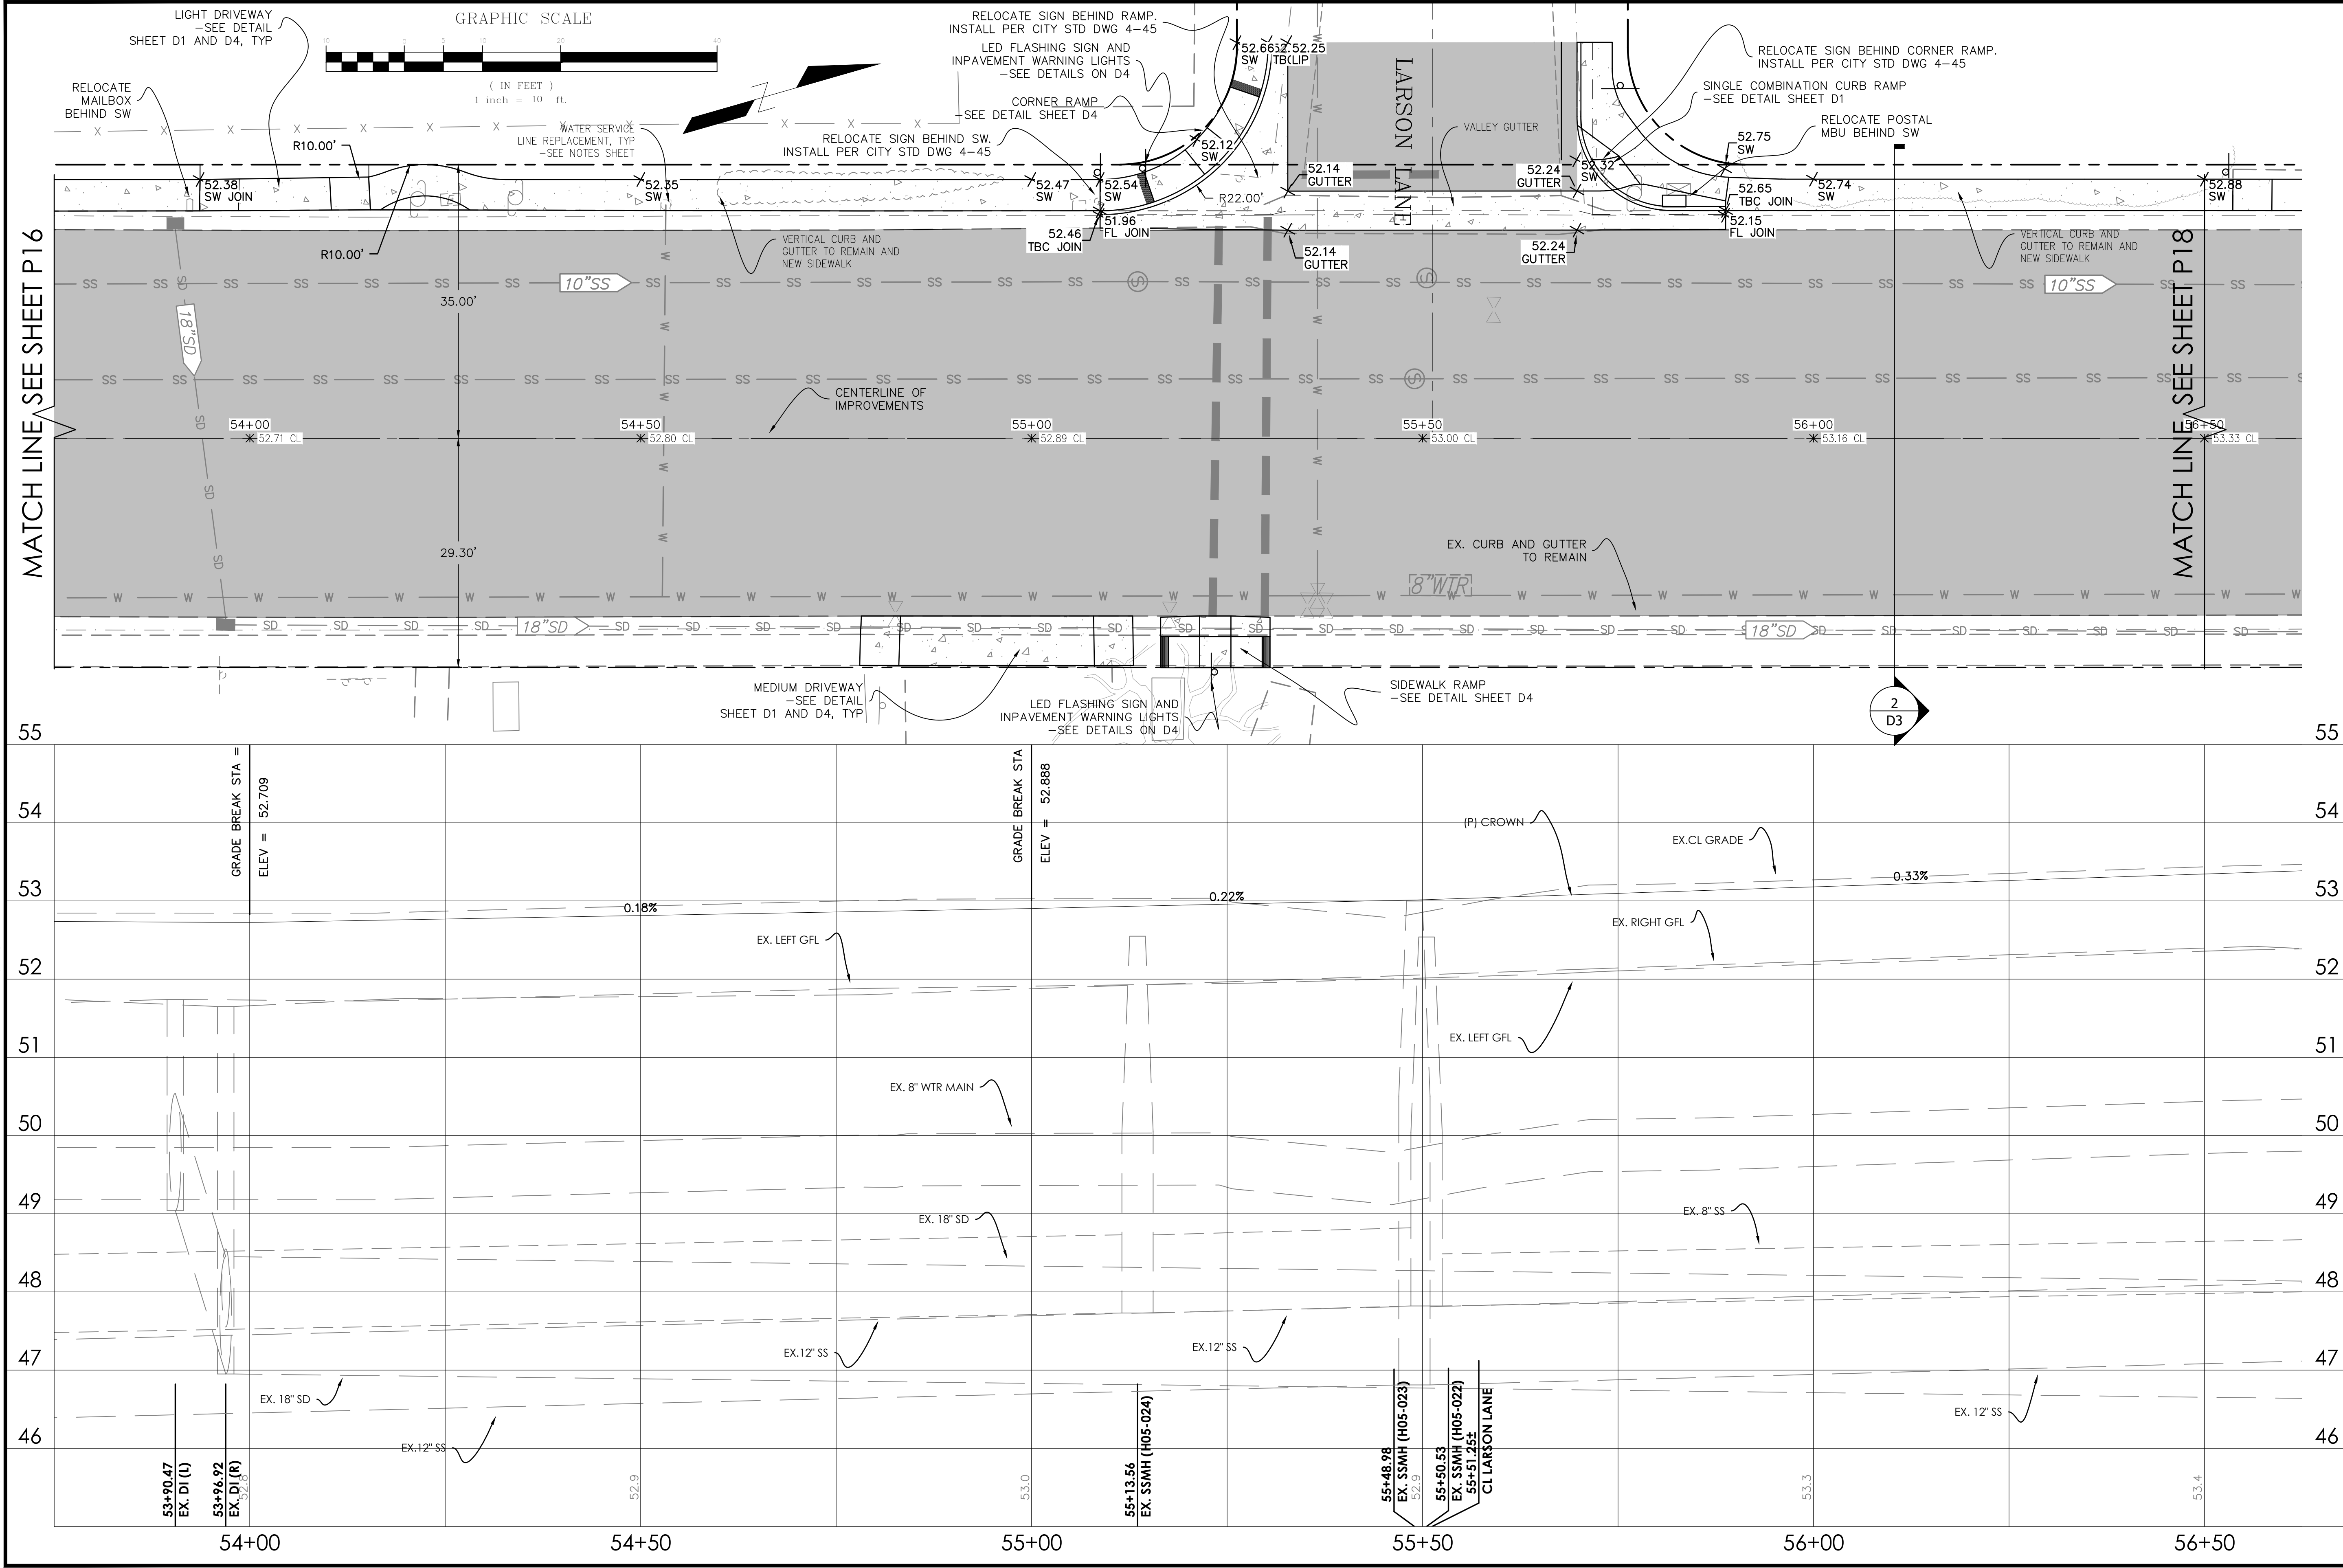


PROJECT NUMBER		CITY OF COLUSA		PLAN AND PROFILE		WESCOTT ROAD IMPROVEMENT PLANS		SHEET P17 of 32	
25-102									
DATE: 5/23/2025		NO.		DATE					
SCALE: 1"=104'1"=1V									
DRAWN BY: DDI									
DESIGNED BY: MRL									
CHECKED BY: DLS									
									
CIVIL ENGINEERING LAND SURVEYING PLANNING FUNDING PROGRAMS CONSTRUCTION ADMINISTRATION www.cccusa.net		CALIFORNIA ENGINEERING COMPANY INC ESTD 1985		1110 Civic Center Blvd. Suite 404 Yuba City, CA 95993		(530) 751-0932 Office			
								</	

Y:\CEC Jobs\Projects\25-102 Wescott Road Construction\Eng\ImpPlans\14-113 Wescott Road IFS - 3 PPI1 thru 19.dwg May 23, 2025-04:31 pm m.bryne

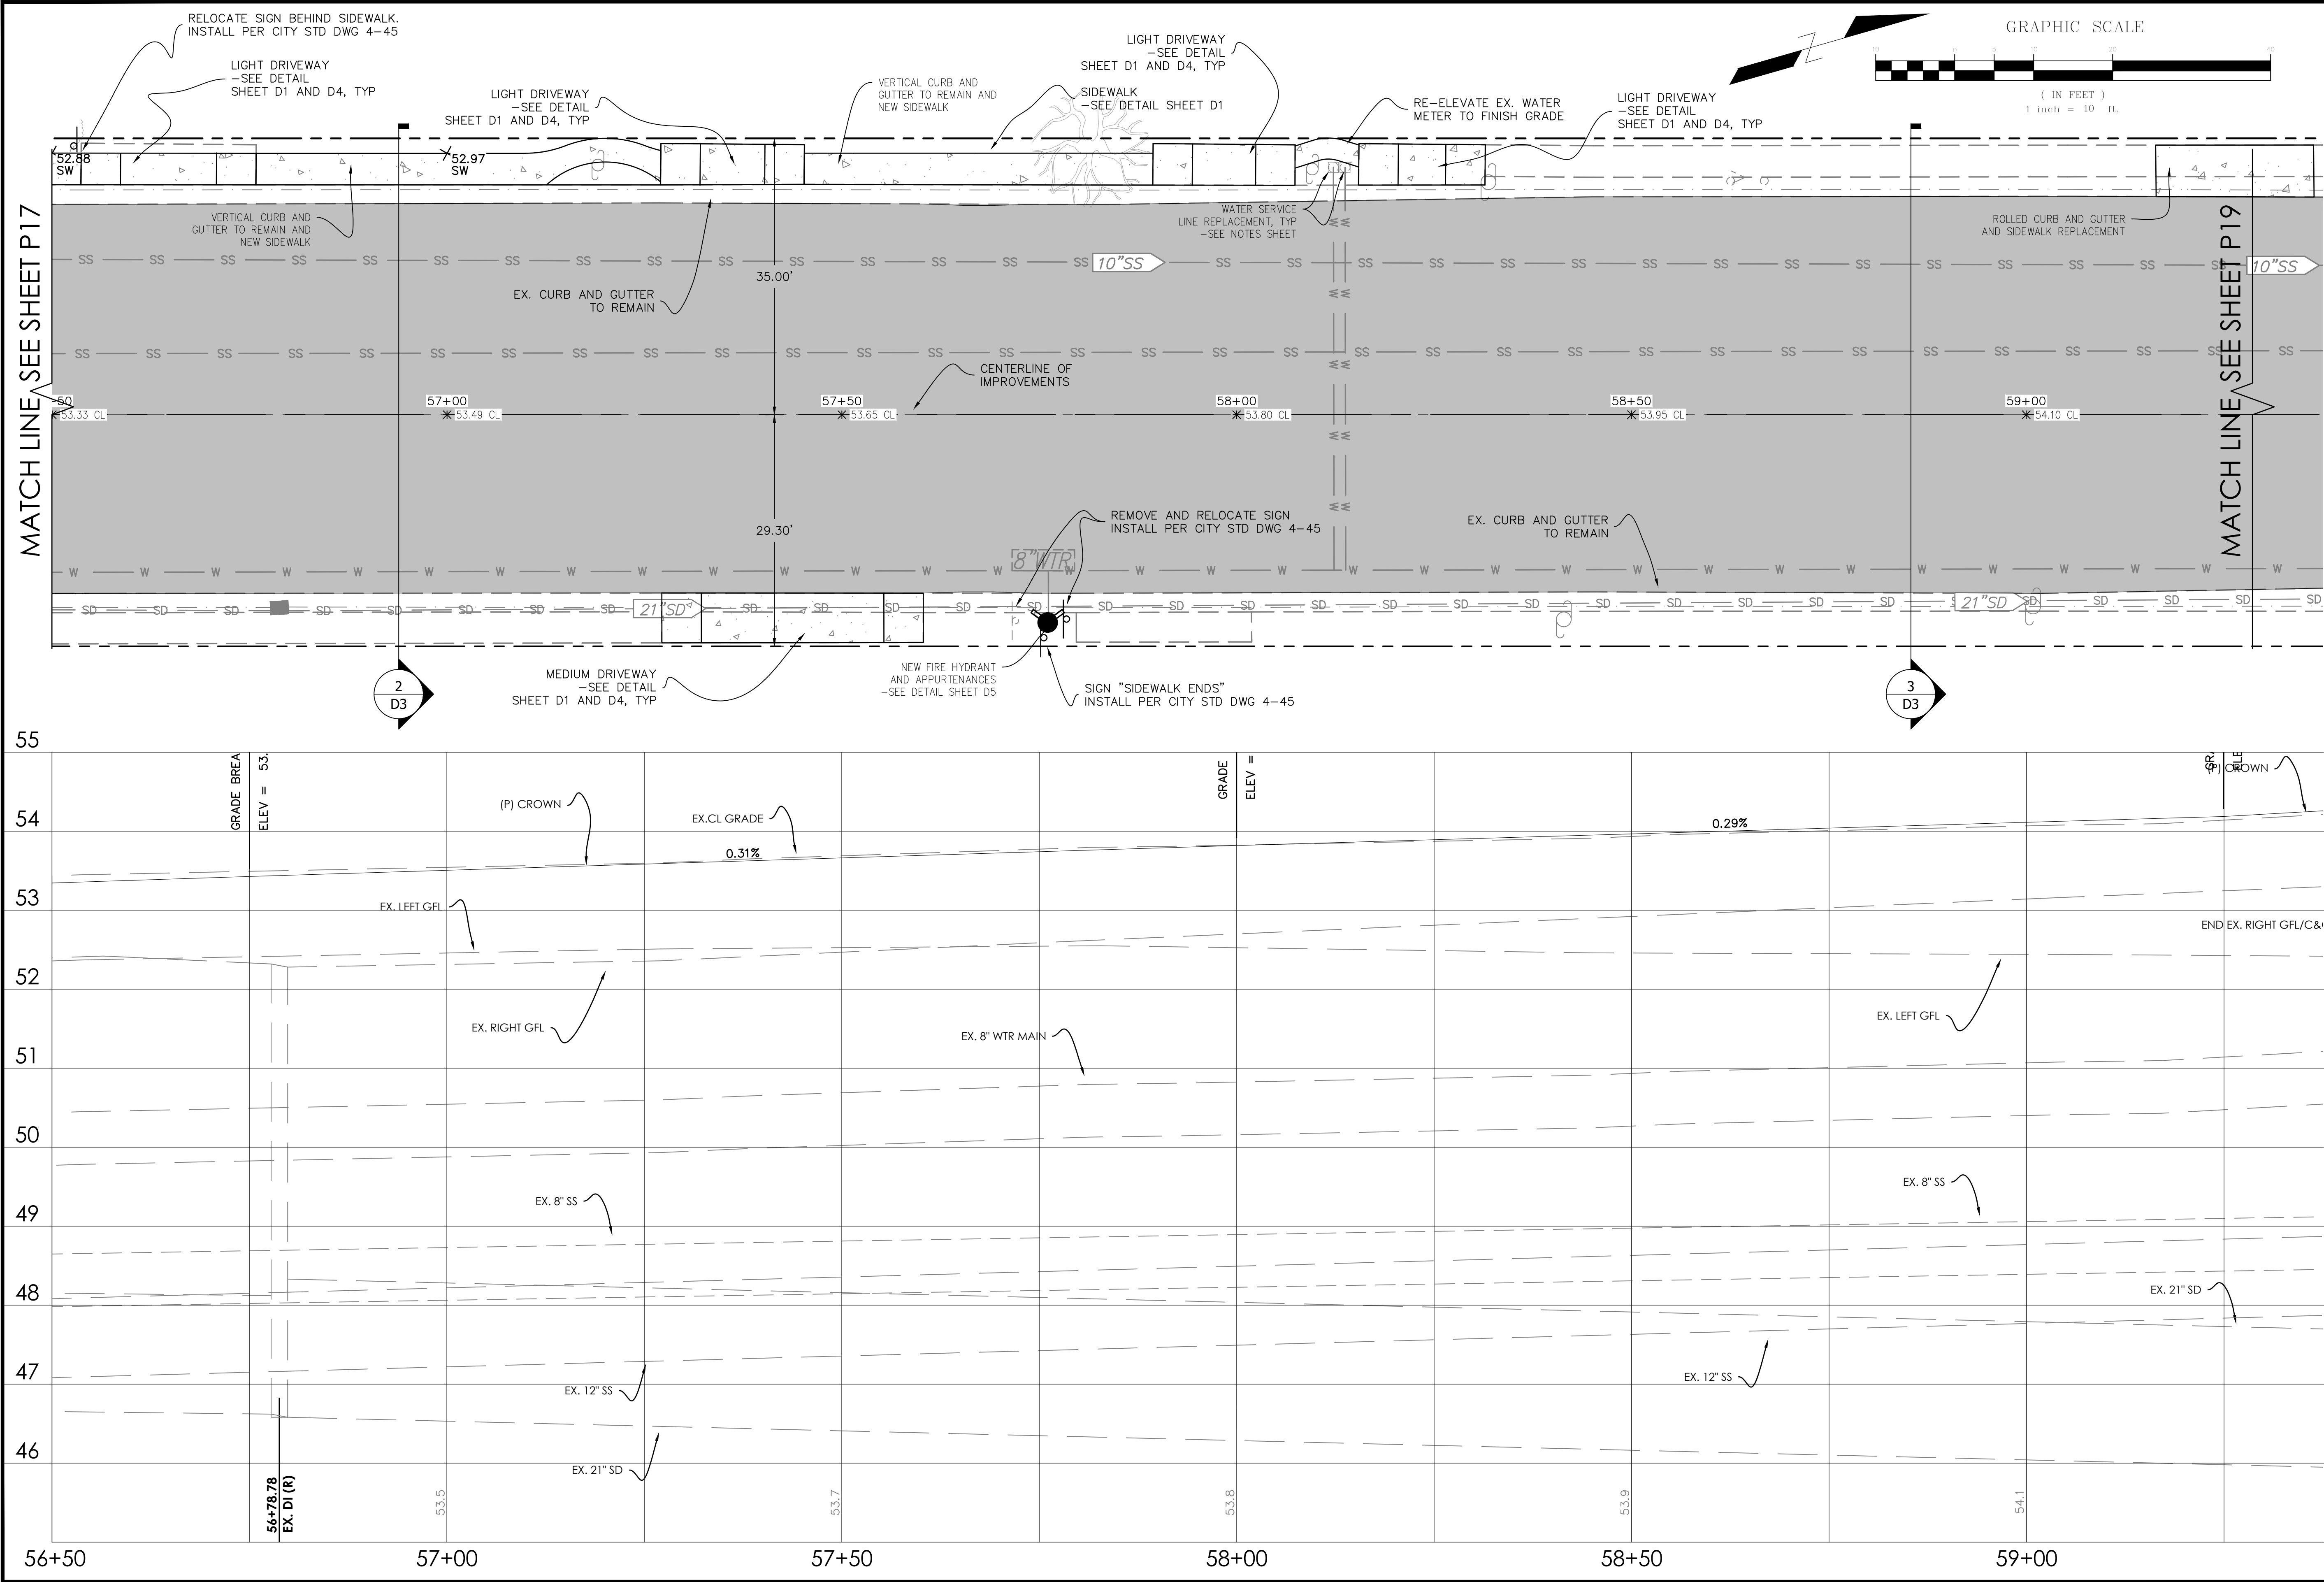

PROJECT NUMBER		CITY OF COLUSA		DESCRIPTION	
25-102		PLAN AND PROFILE			
SHEET P18 OF 32		WESCOTT ROAD IMPROVEMENT PLANS			
				NO.	
				DATE: 5/23/2025	
				SCALE: 1"=10'H, 1"=1'V	
				DRAWN BY: DDI	
				DESIGNED BY: MKH	
				CHECKED BY: DLS	
				DATE: 5/23/2025	
				DRAWN BY: DDI	
				DESIGNED BY: MKH	
				CHECKED BY: DLS	
				DATE: 5/23/2025	
				DRAWN BY: DDI	
				DESIGNED BY: MKH	
				CHECKED BY: DLS	


Y:\CEC Jobs\Projects\25-102_Wescott Road Construction\Eng\Imp\Plns\14-113_Wescott Road Imps - 3 PP11 thru 19.dwg May 23, 2025-04:31 pm mbyne

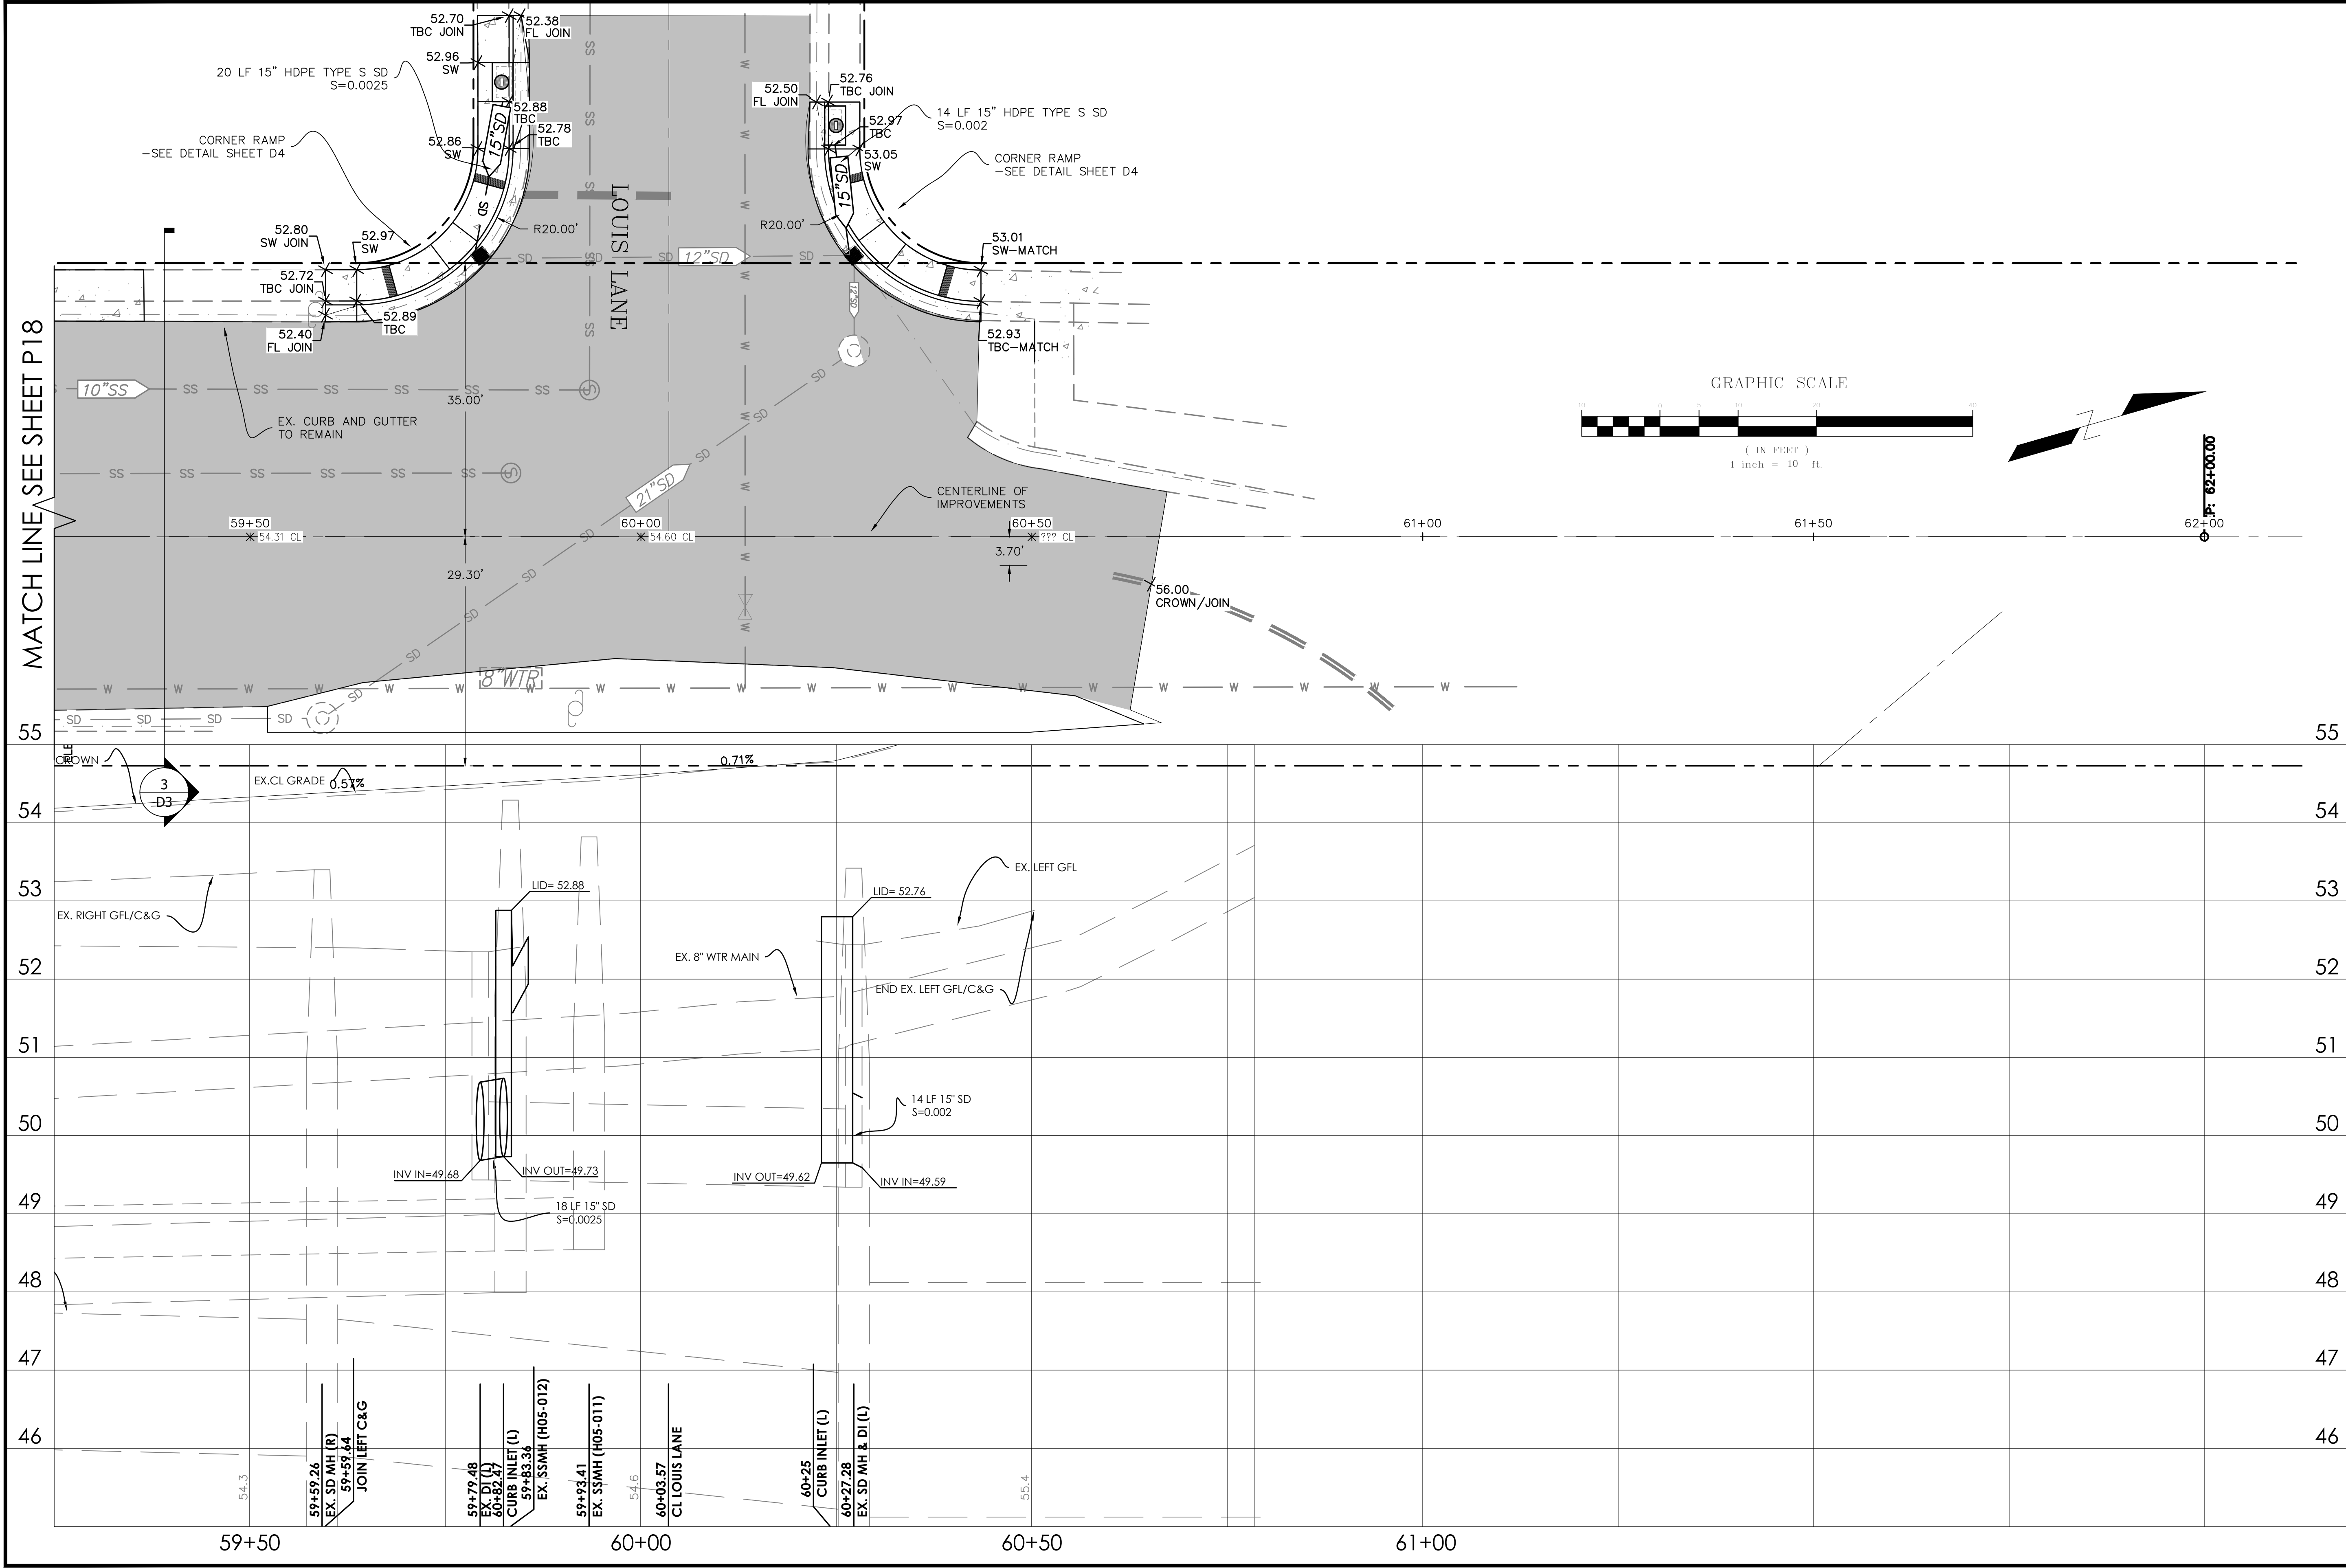

PROJECT NUMBER		CITY OF COLUSA		DESCRIPTION	
25-102		PLAN AND PROFILE		NO. DATE	
SHEET P19 OF 32		WESCOTT ROAD IMPROVEMENT PLANS		DATE: 5/23/2025	
				SCALE: 1"=10ft, 1"=1V	
				DRAWN BY: DDI	
				DESIGNED BY: MRH	
				CHECKED BY: DLS	
				REGISTERED PROFESSIONAL ENGINEER	
				MARCUS ROSE HEINRICH	
				C 91512	
				CIVIL STATE OF CALIFORNIA	
				CALIFORNIA ENGINEERING LAND SURVEYING FUNDING PROCUREMENT CONSTRUCTION ADMINISTRATION	
				C O M P A N Y I N C	
				ESTD 1985	
				1110 Civic Center Blvd., Suite 404 Yuba City, CA 95993 (530) 751-0952 Office	
				www.cecusa.net	

California Engineering Company is not responsible for the accuracy or completeness of reproductions of this document generated by others from electronic media.


Y:\CEC Jobs\Project\25-102 Wescott Road Construction\Eng\Imp\Plan\14-113 Wescott Road IPR - 5 Marking and Details.dwg May 23, 2025-04:32 pm mjc@ce

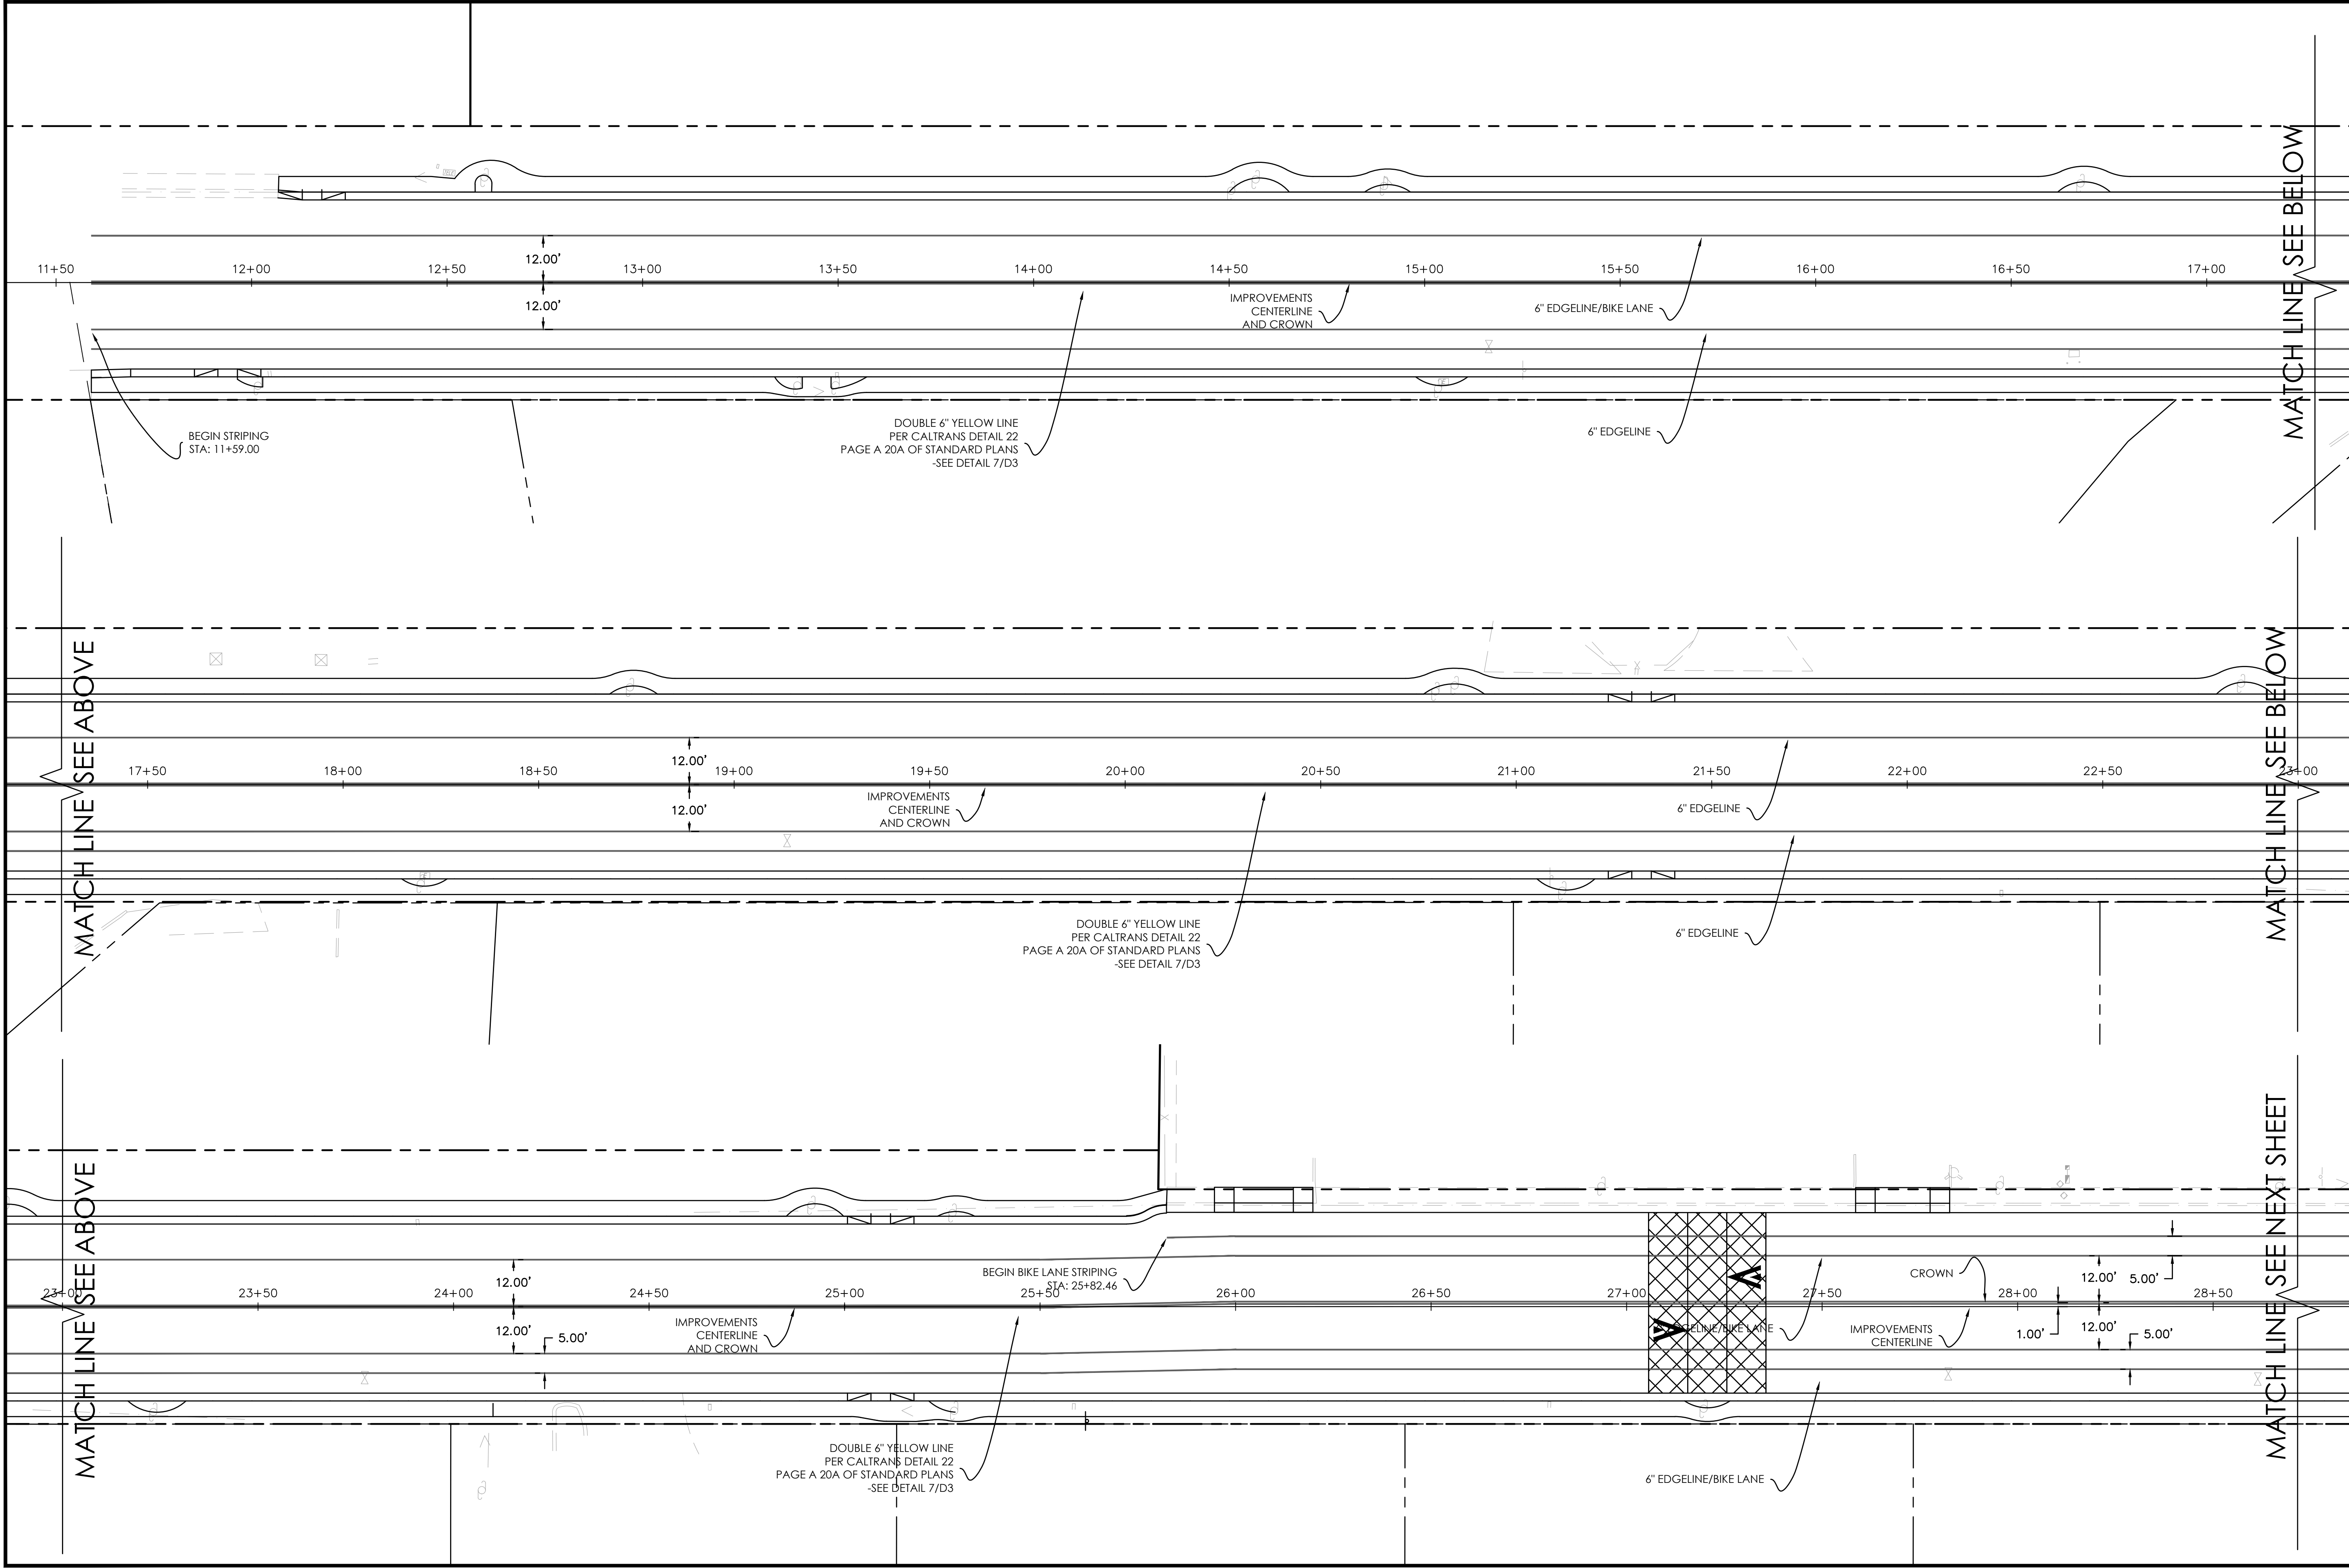

PROJECT NUMBER 25-102	CITY OF COLUSA	 CALIFORNIA ENGINEERING COMPANY, INC. ESTD 1985 CIVIL ENGINEERING LAND SURVEYING FUNDING PROCUREMENT CONSTRUCTION ADMINISTRATION www.cecusa.net		DATE: 5/23/2025	NO.:	DESCRIPTION:
				SCALE:	DRAWN BY: DJL	DESIGNED BY: MEH
SHEET M1	OF 32 WESCOTT ROAD IMPROVEMENT PLANS					


California Engineering Company is not responsible for the accuracy or completeness of reproductions of this document generated by others from electronic media.

Y:\CEC Jobs\Projects\25-102 Wescott Road Construction\Eng\Imp\Plan\14.13 Wescott Road IPR - 5 Marking and Details.dwg May 23, 2025 04:32 pm mjoynr











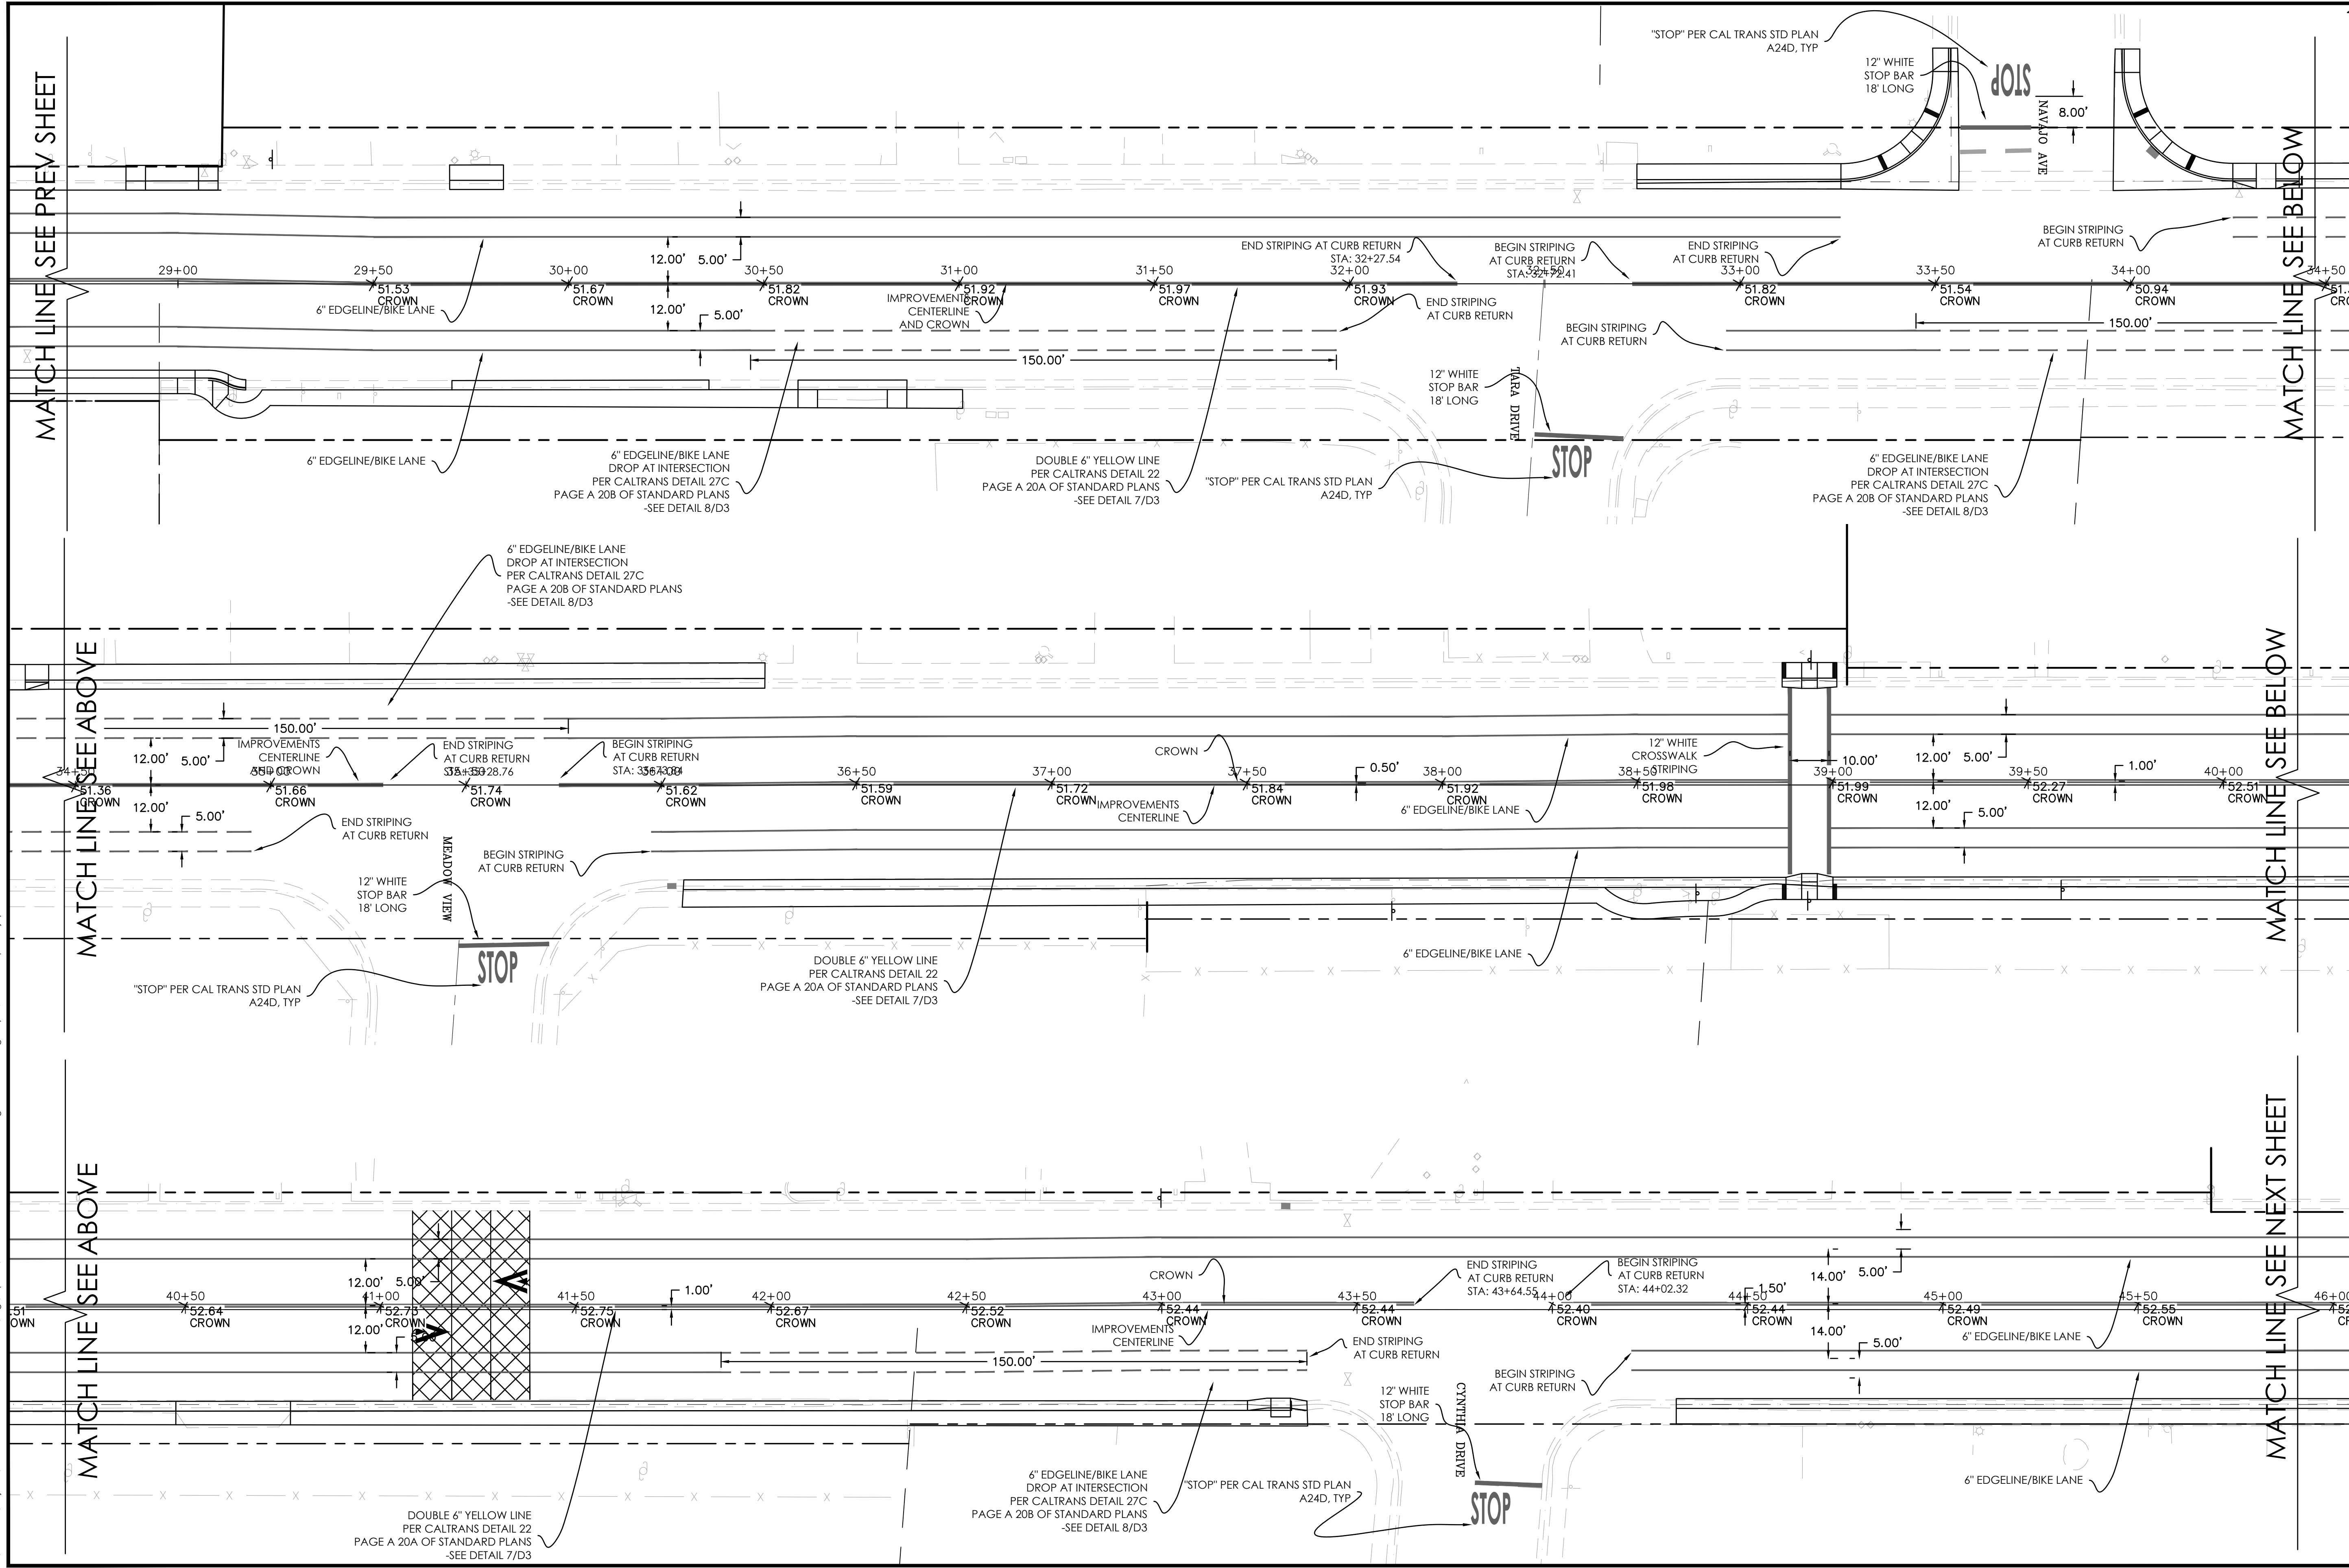


PROJECT NUMBER		CITY OF COLUSA		DESCRIPTION	
25-102		PAVEMENT MARKING PLAN		DATE: 5/23/2025	
SHEET		M2		NO. DATE	
OF 32		WESCOTT ROAD IMPROVEMENT PLANS		SCALE: 1" = 40'	
				DRAWN BY: DJL	
				DESIGNED BY: MEH	
				CHECKED BY: DLS	
				REGISTERED PROFESSIONAL ENGINEER	
				MAYRA ROSE HERRERA	
				C 91512	
				CIVIL	
				STATE OF CALIFORNIA	
				CIVIL ENGINEERING	
				LAND SURVEYING	
				FUNDING PROCUREMENT	
				CONSTRUCTION ADMINISTRATION	
				www.cecusa.net	
				ESTD 1965	
				1110 Civic Center Blvd., Suite 404 Yuba City, CA 95993 (530) 751-0952 Office	









California Engineering Company is not responsible for the accuracy or completeness of reproductions of this document generated by others from electronic media.

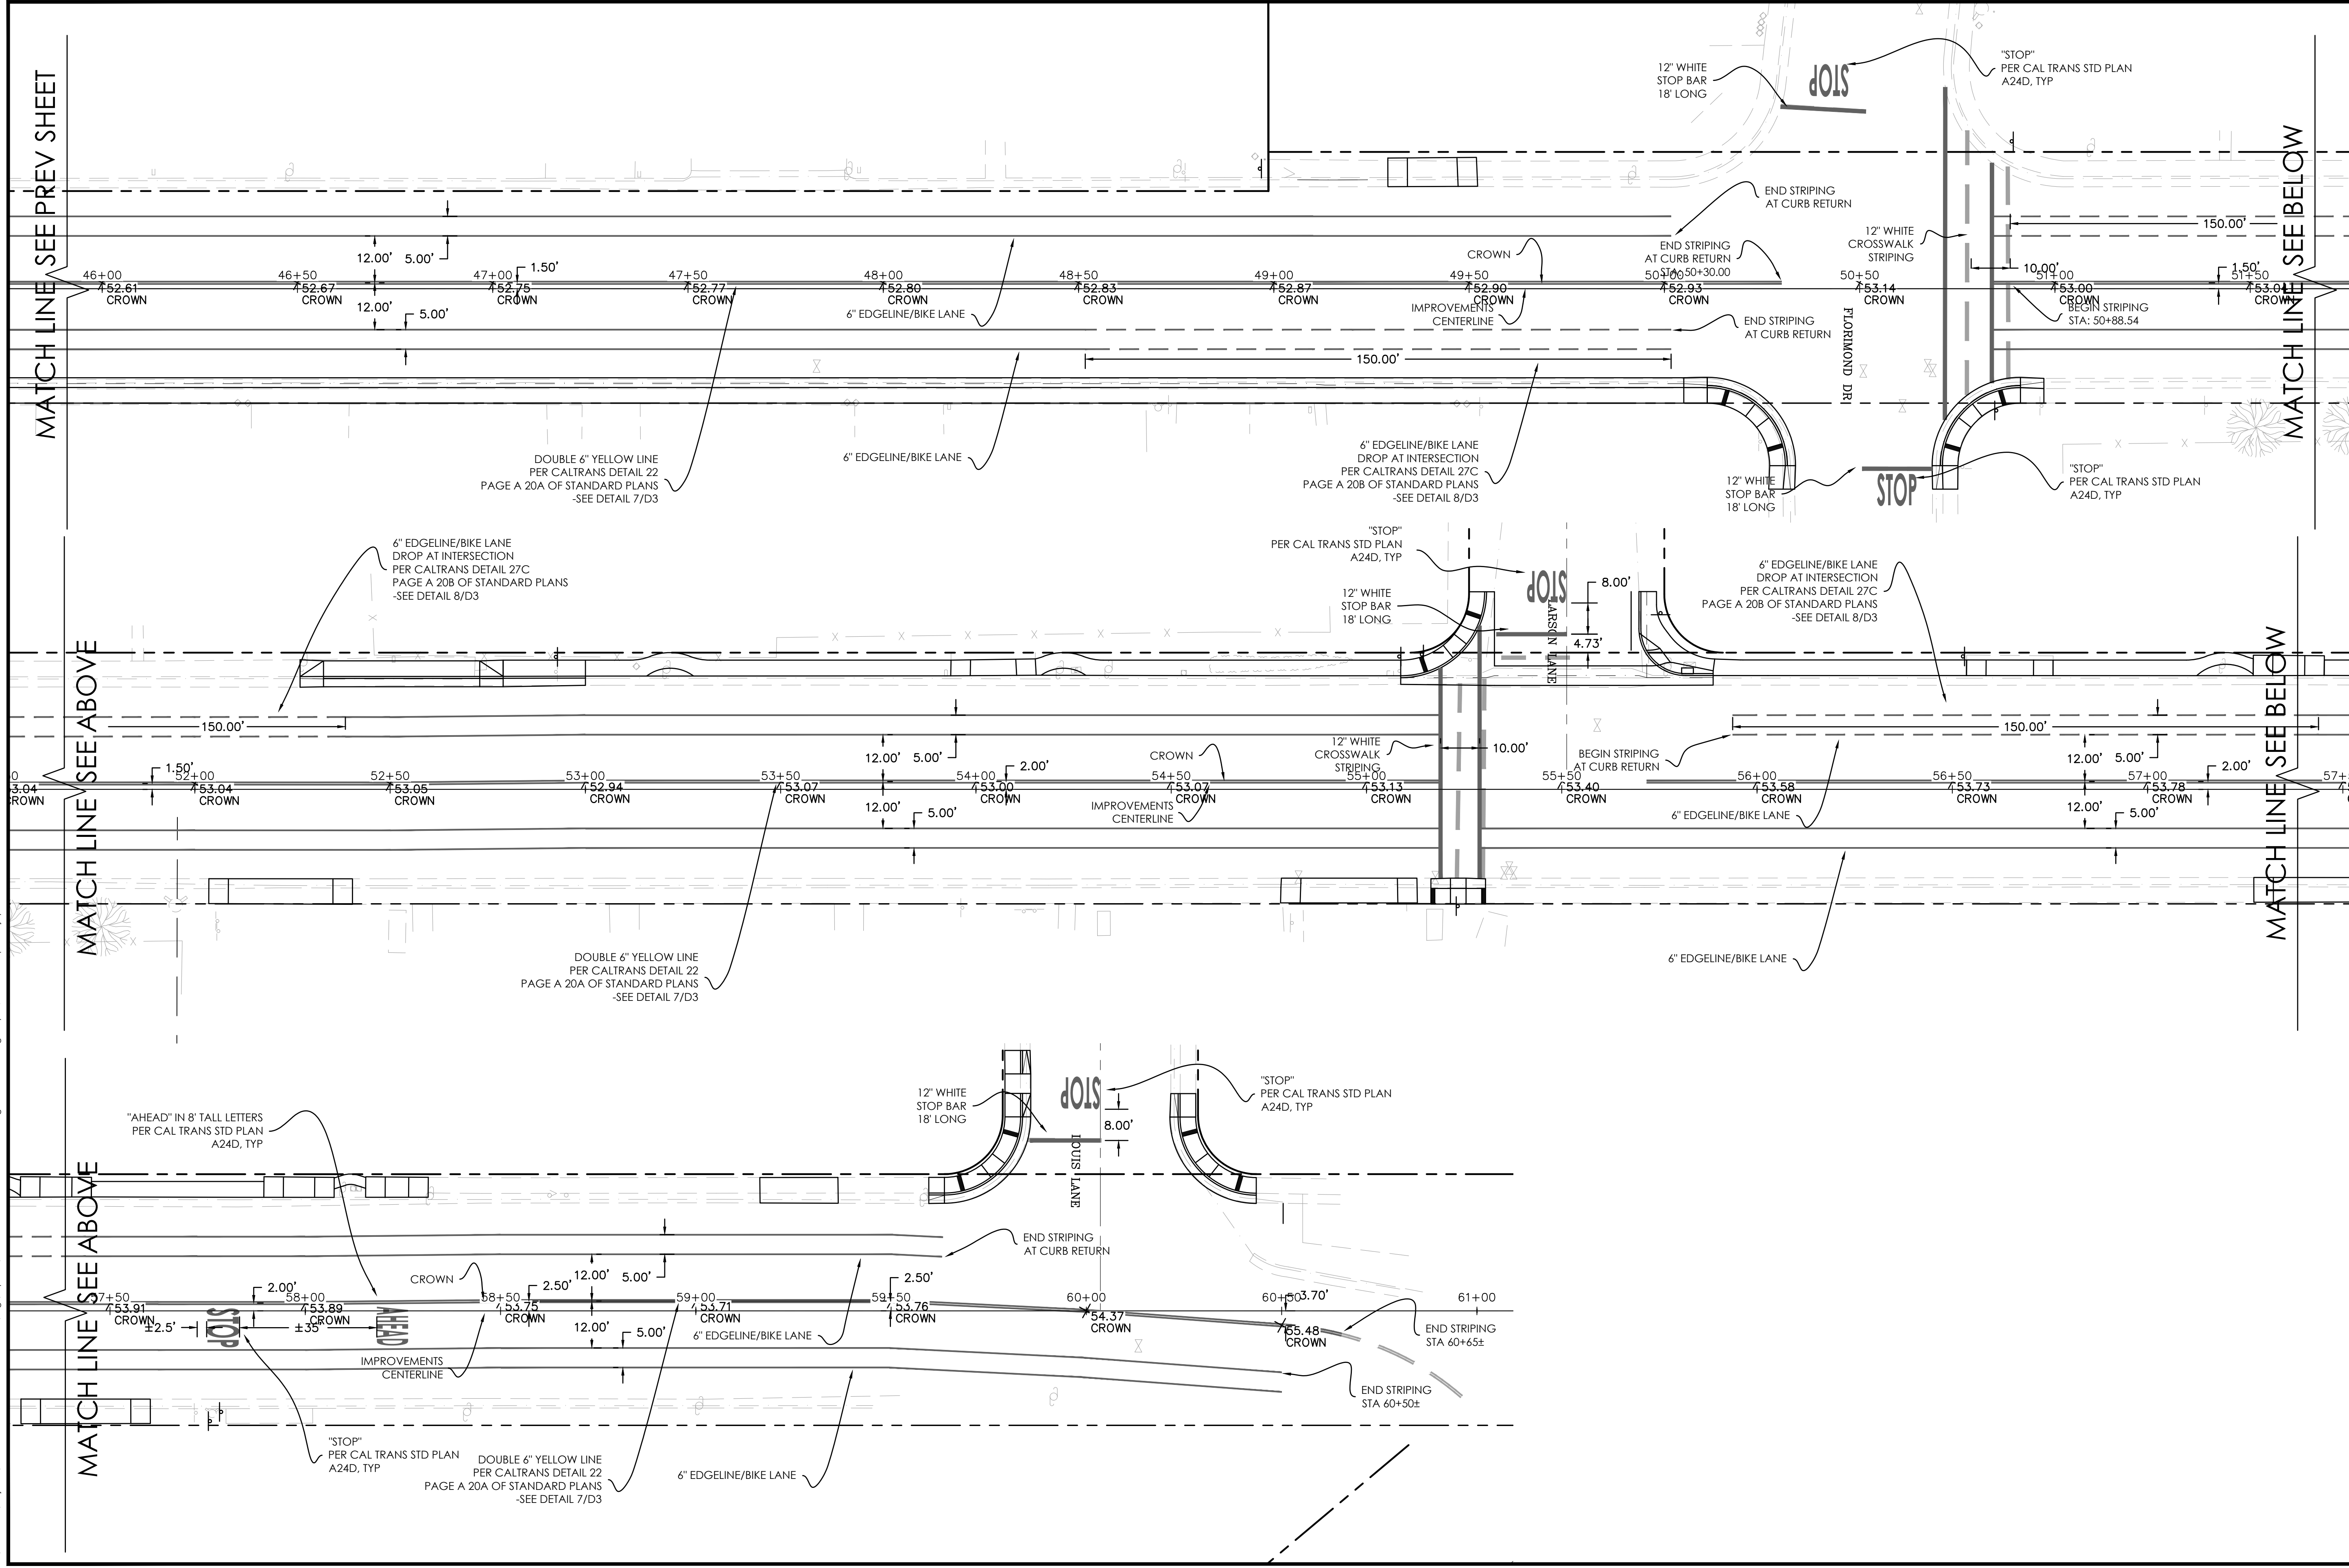

California Engineering Company is not responsible for the accuracy or completeness of reproductions of this document generated by others from electronic media.

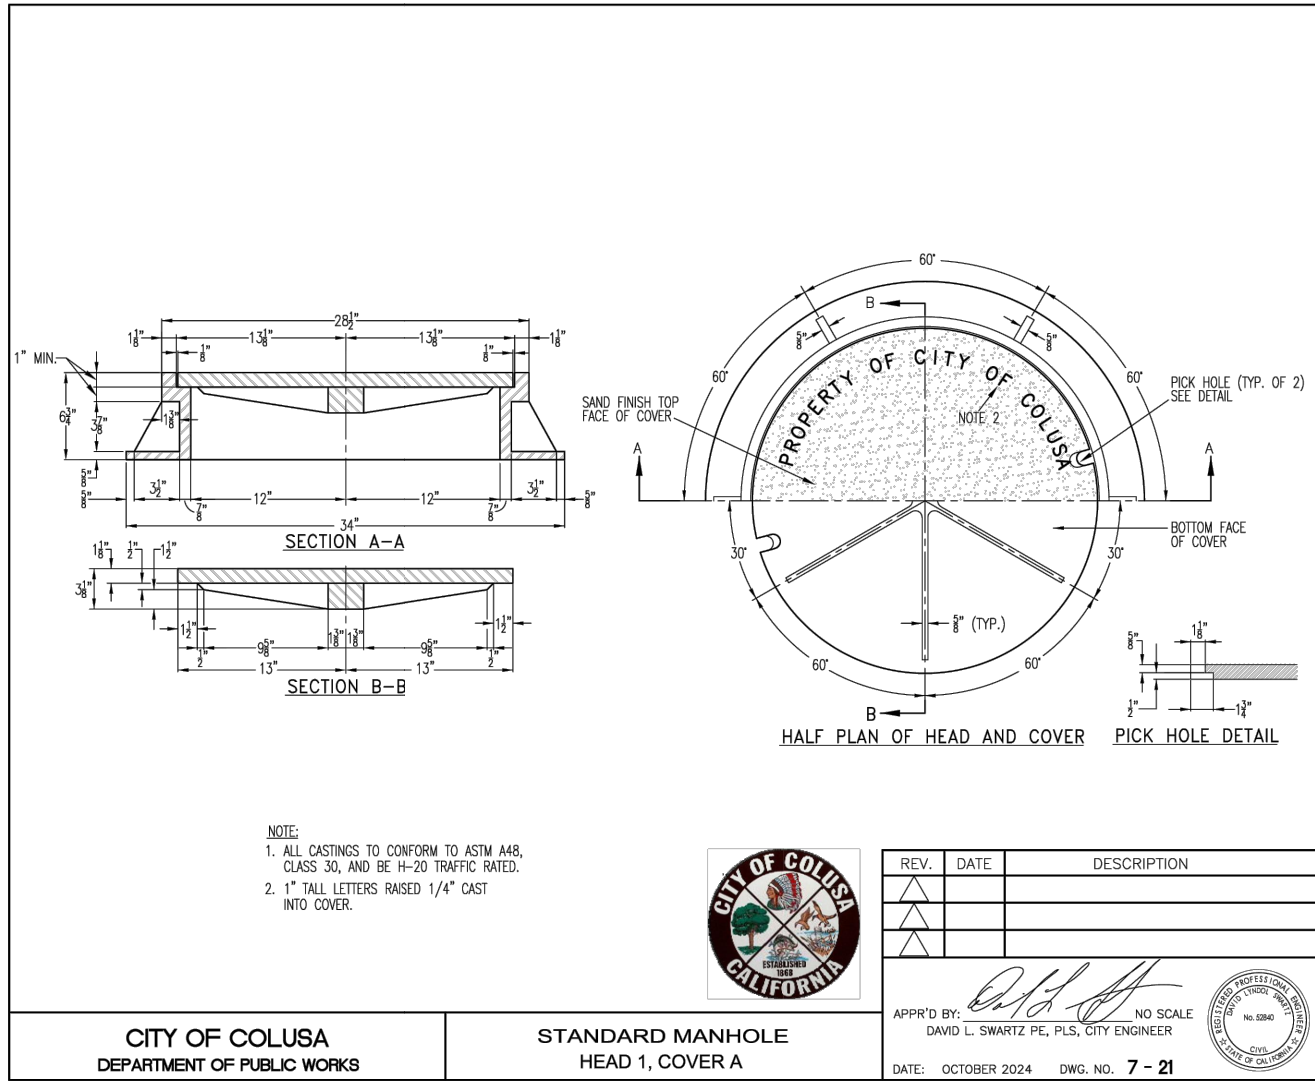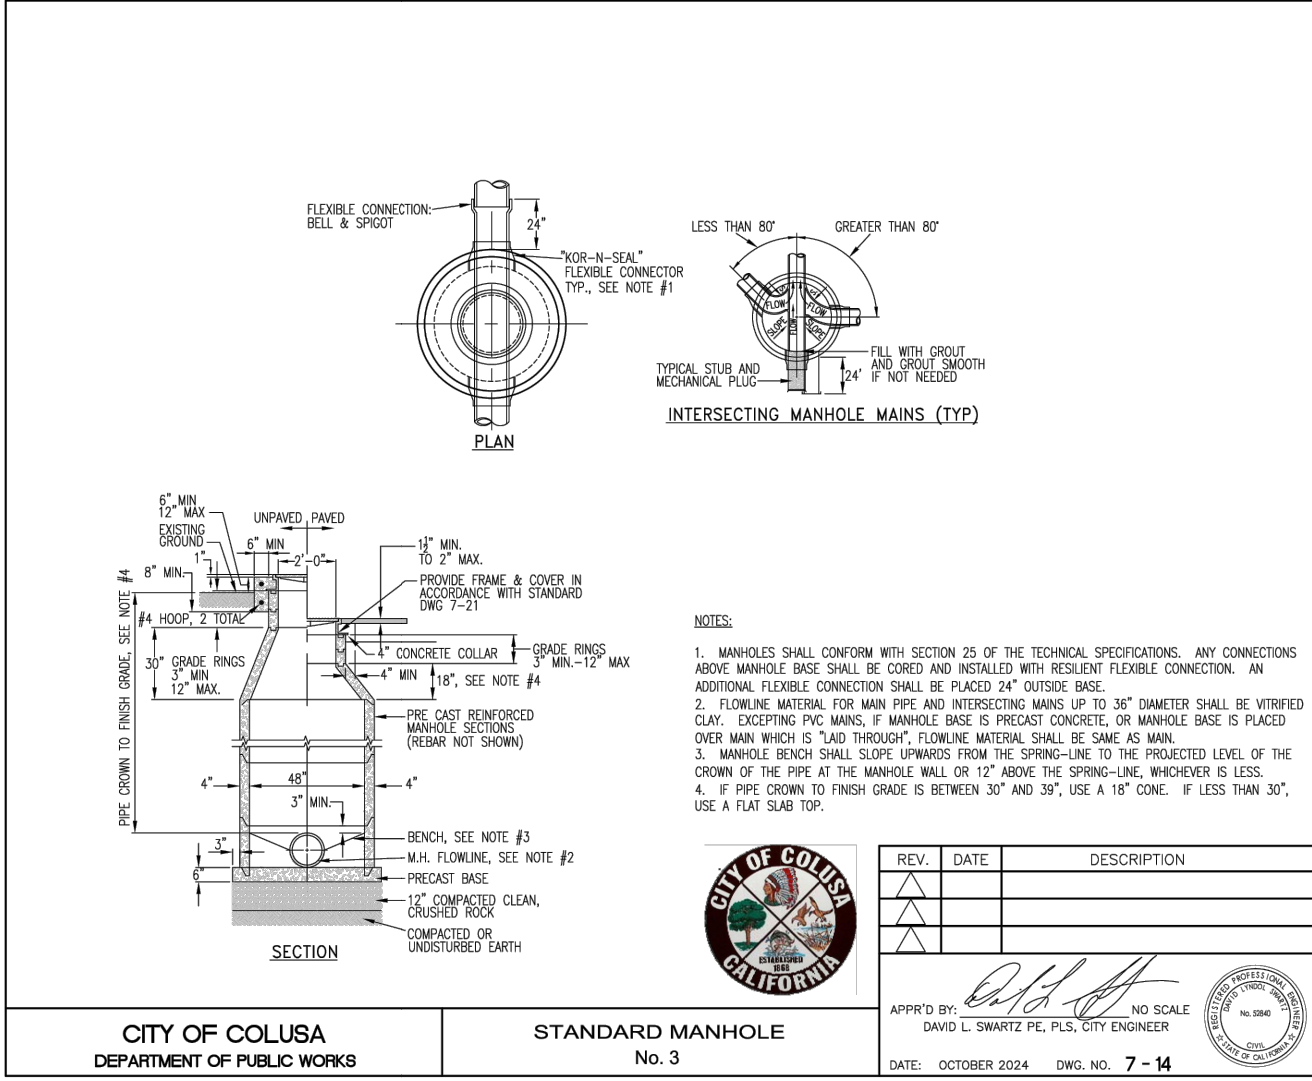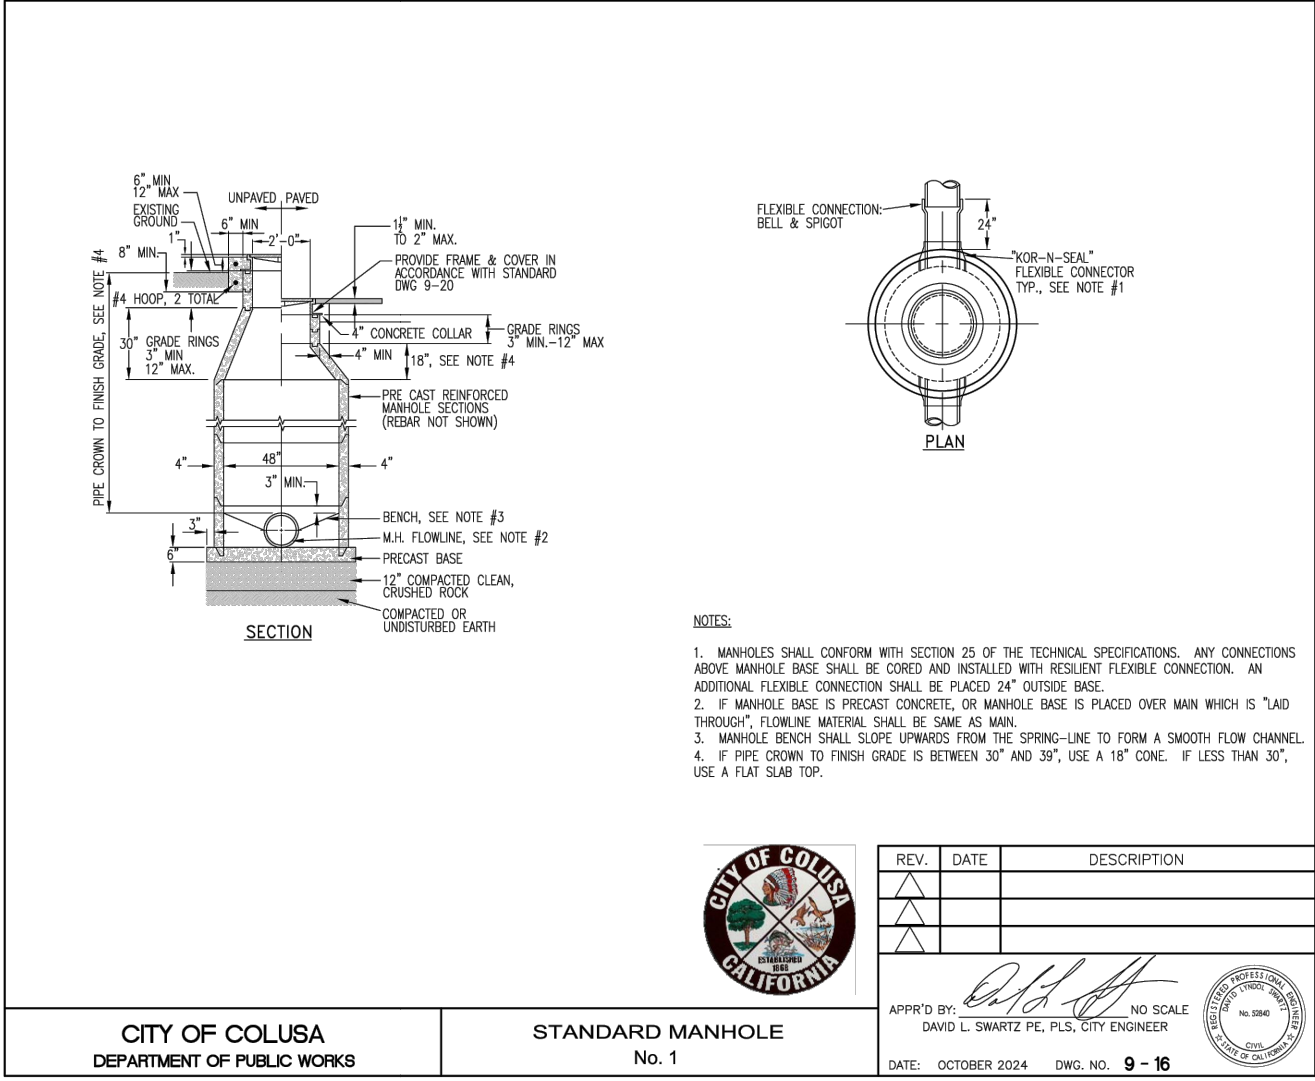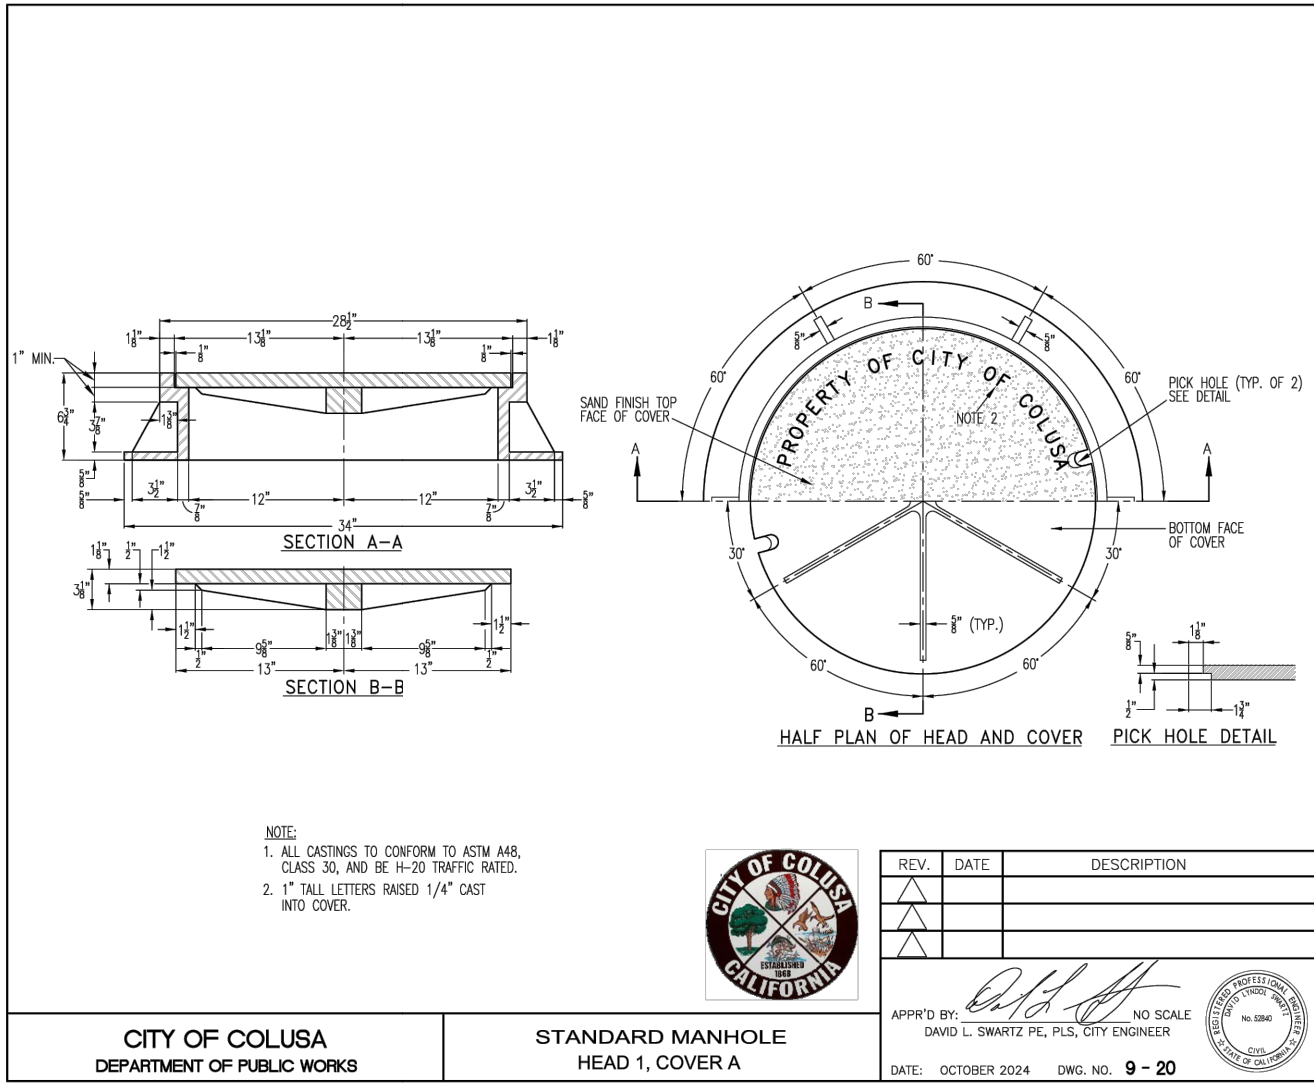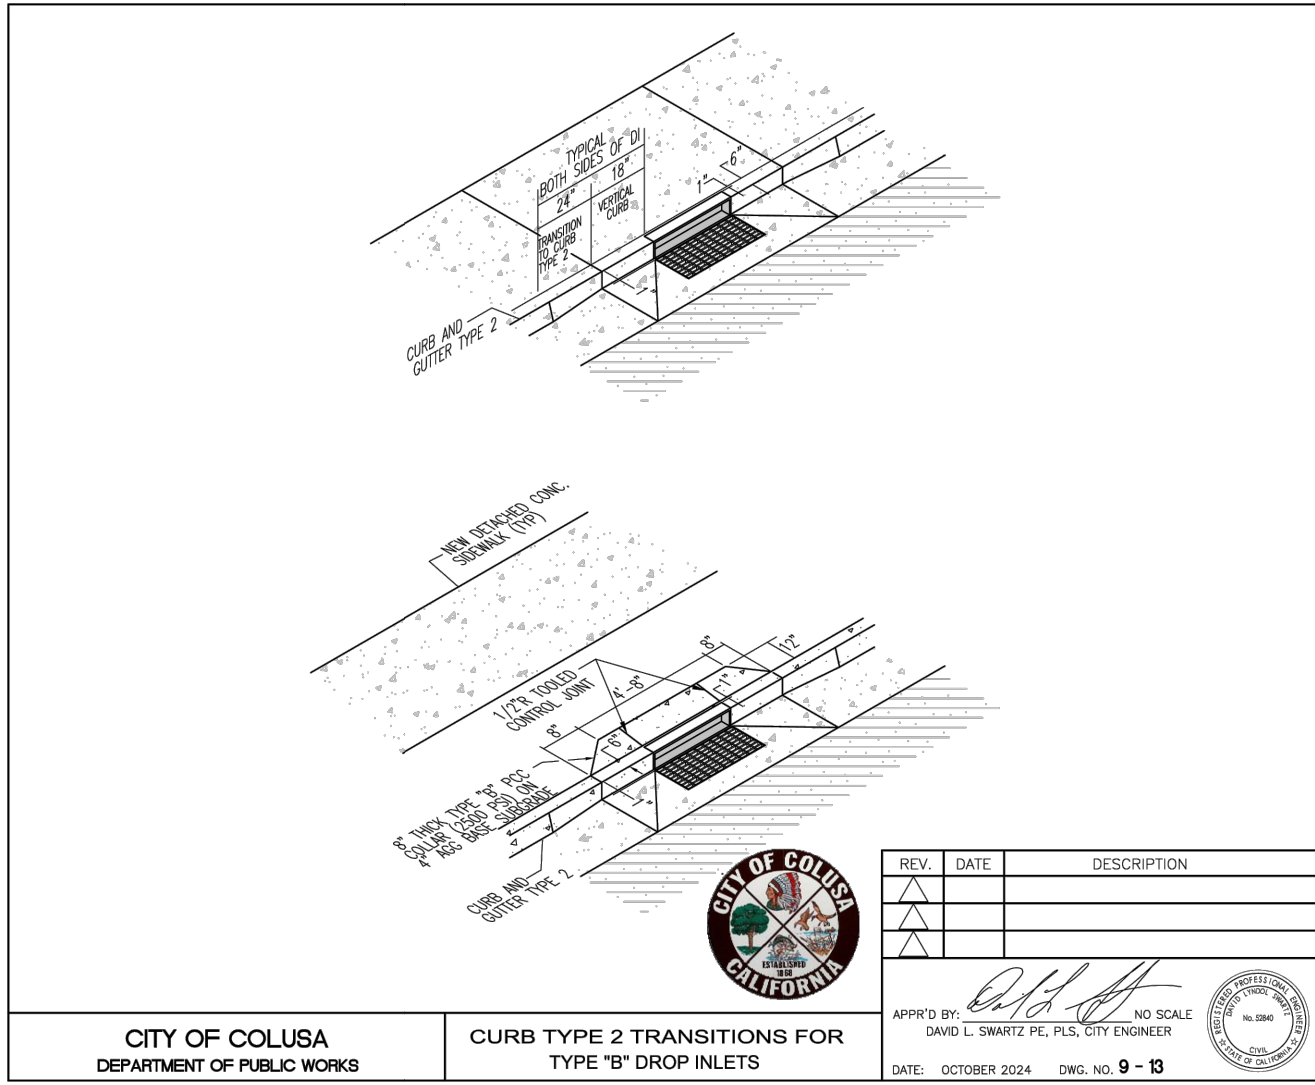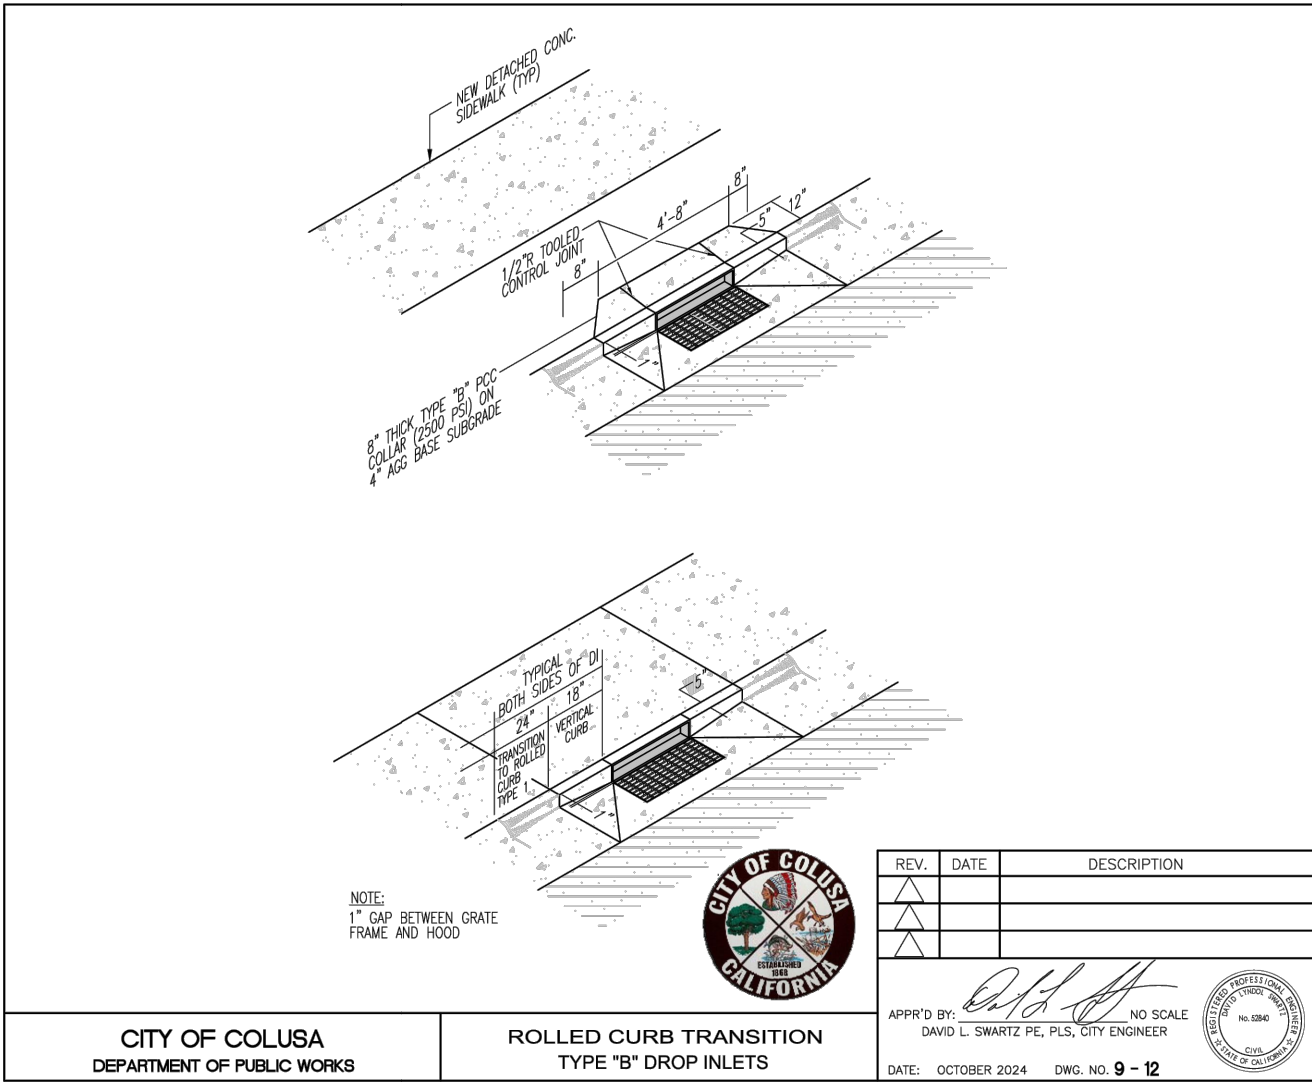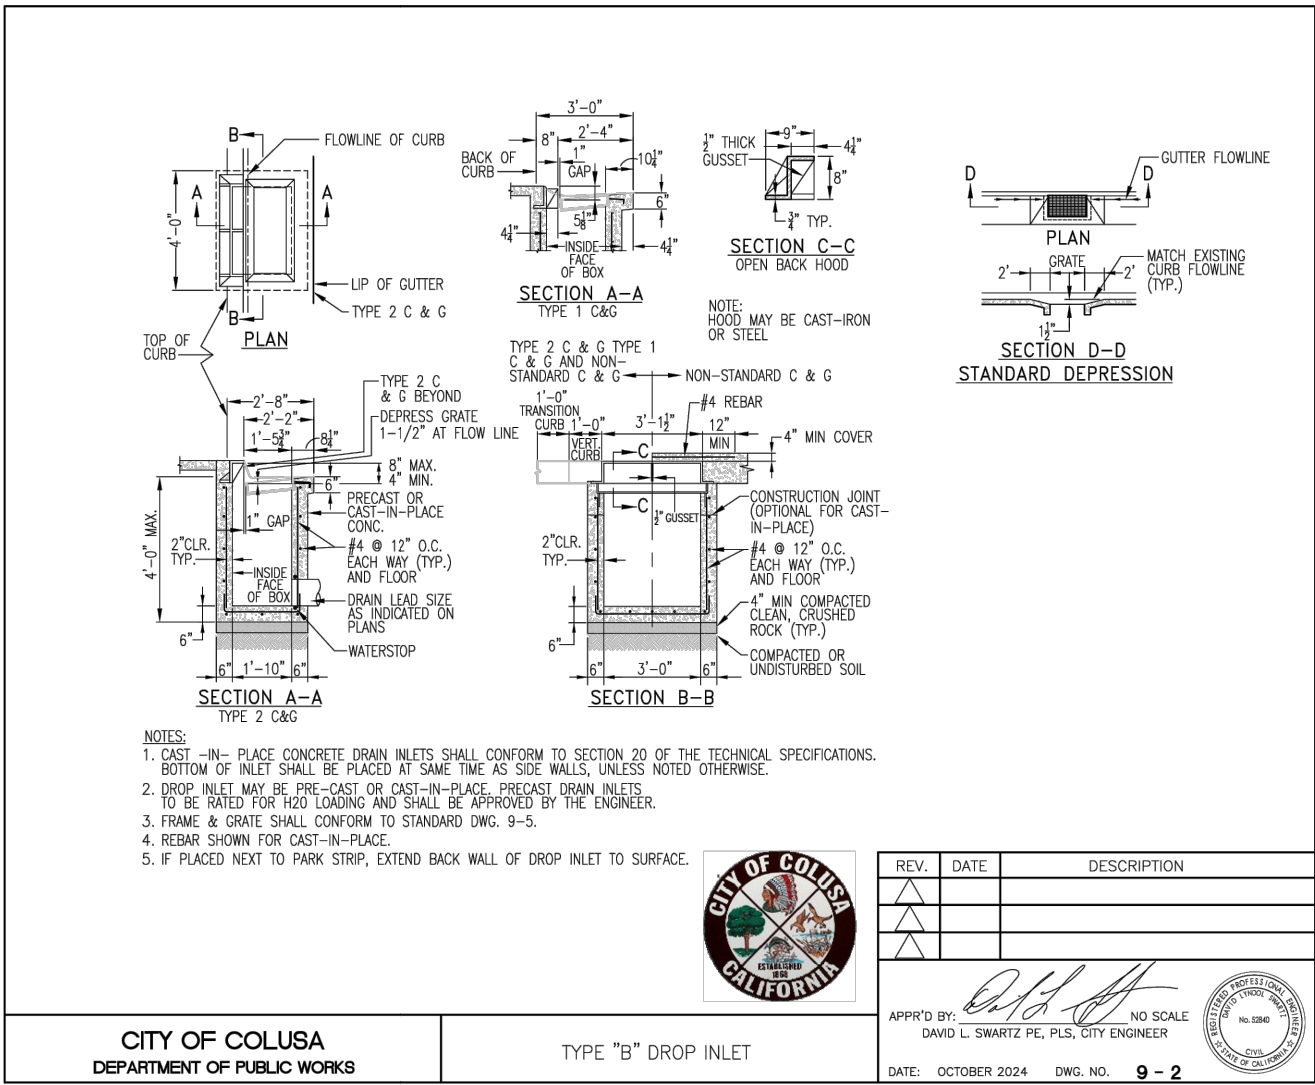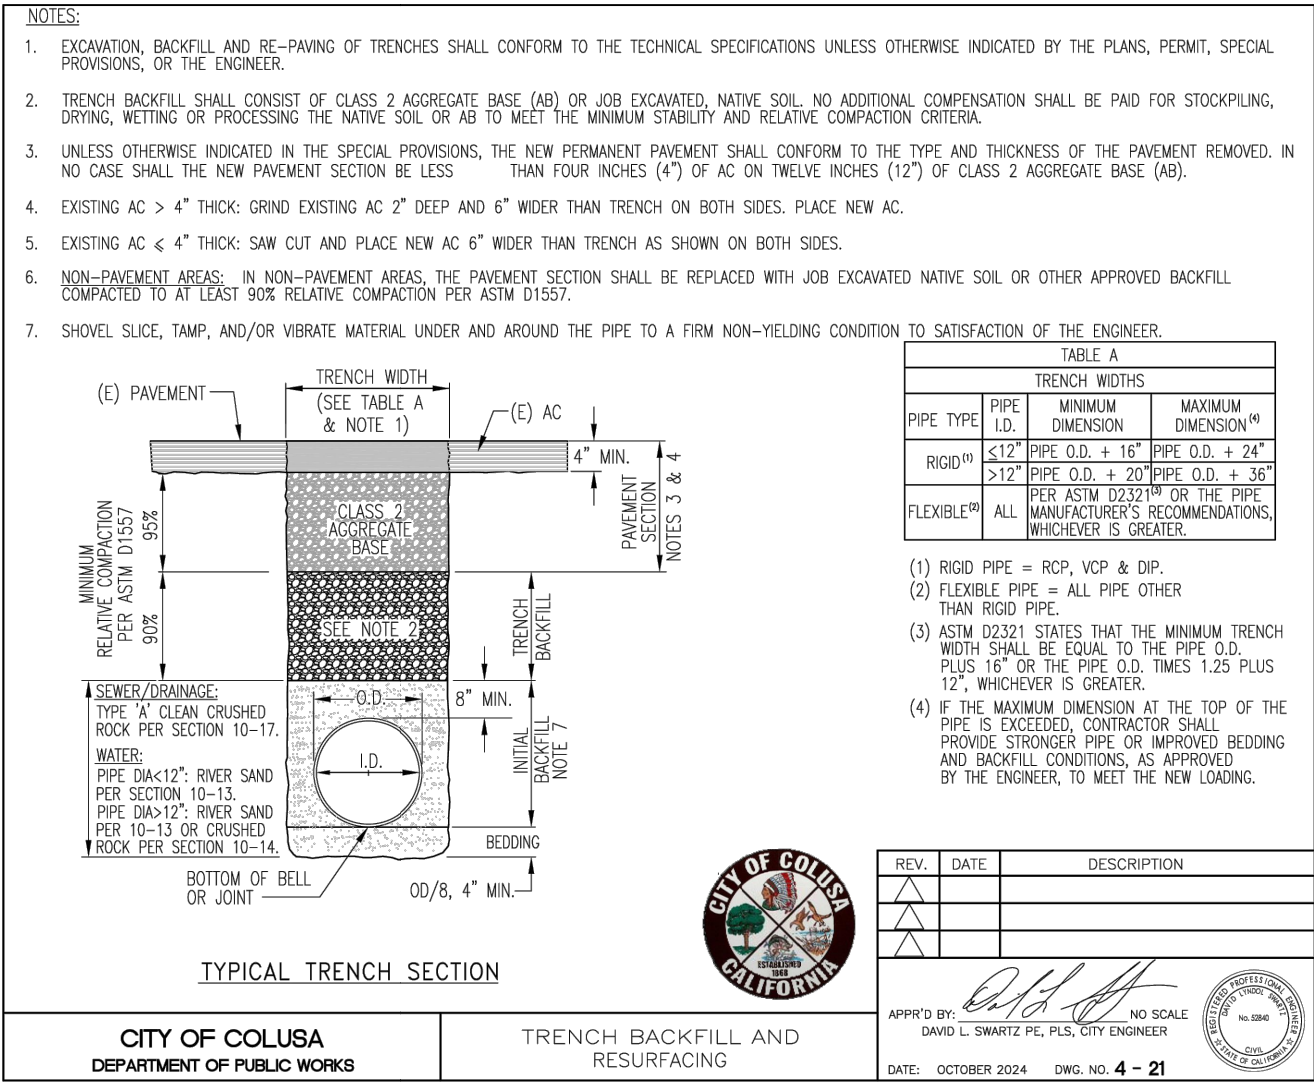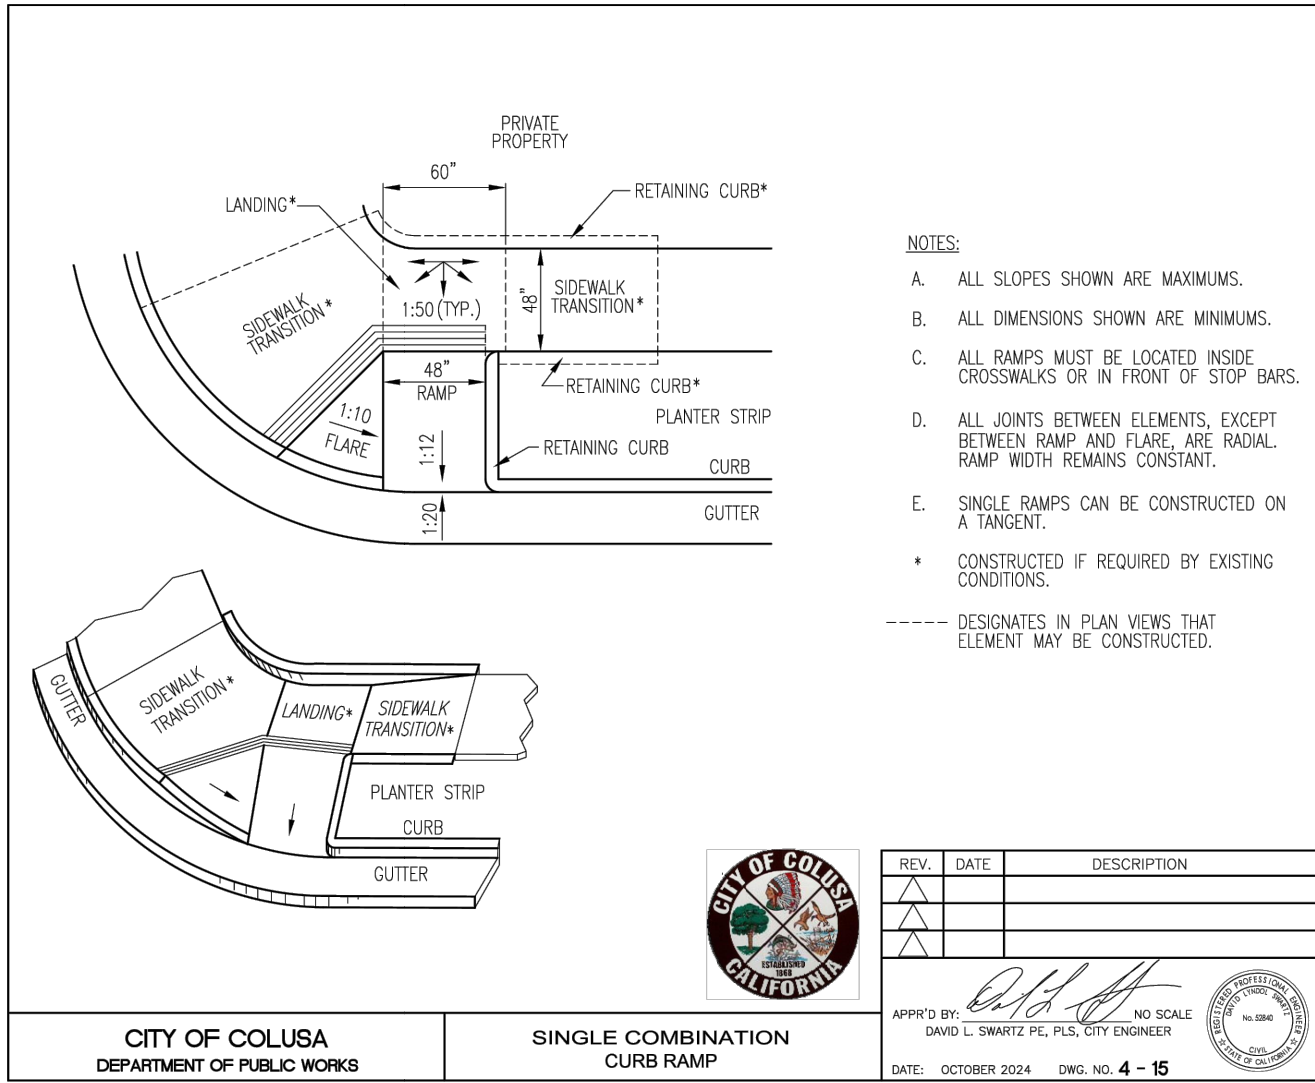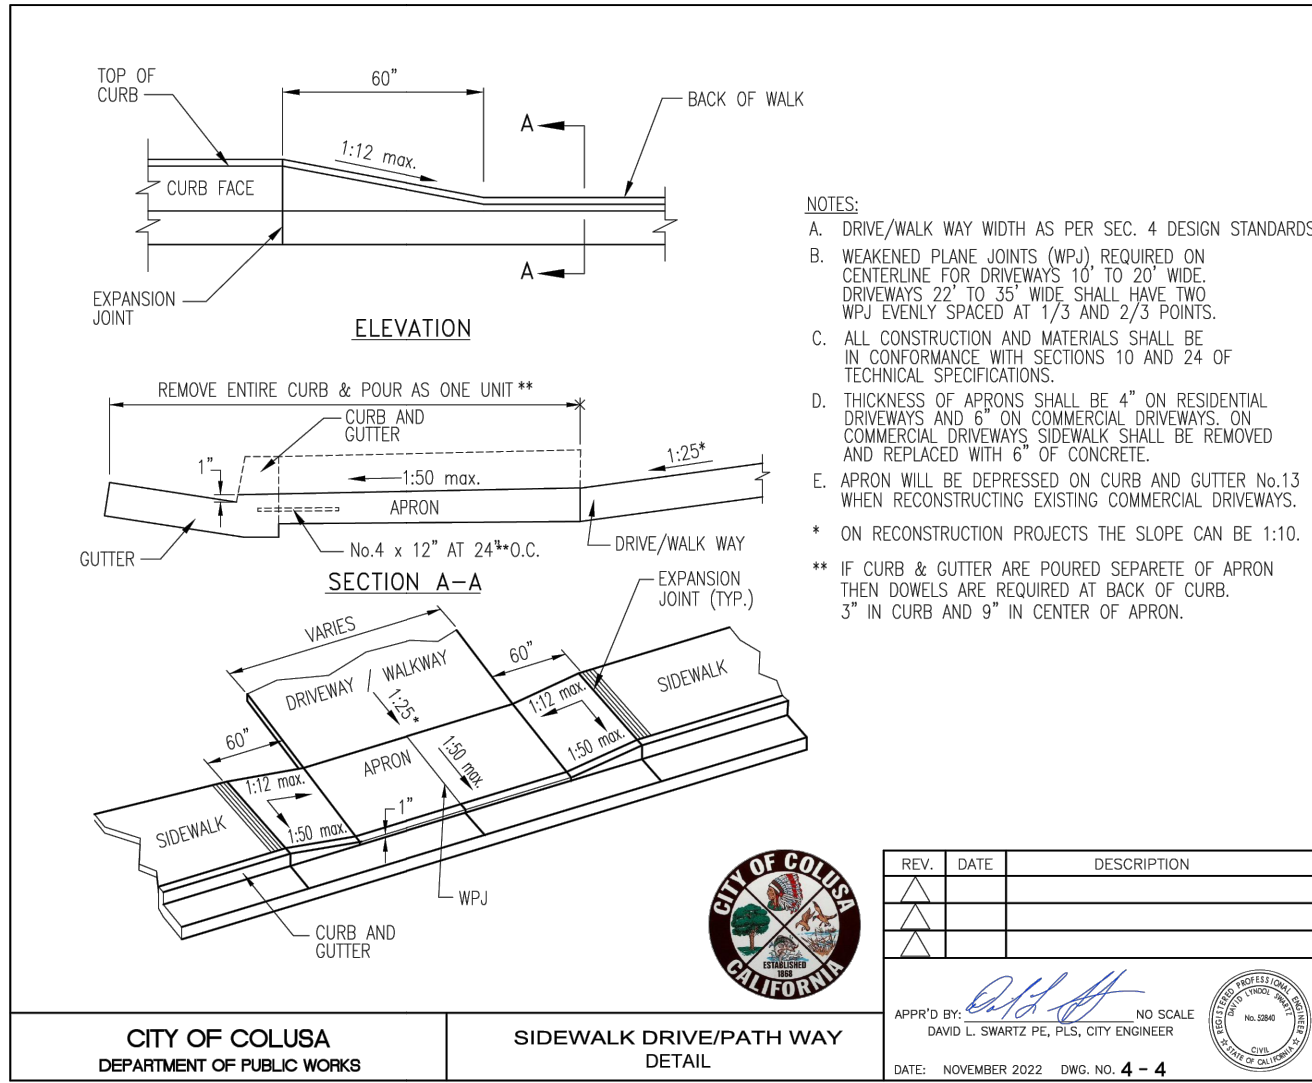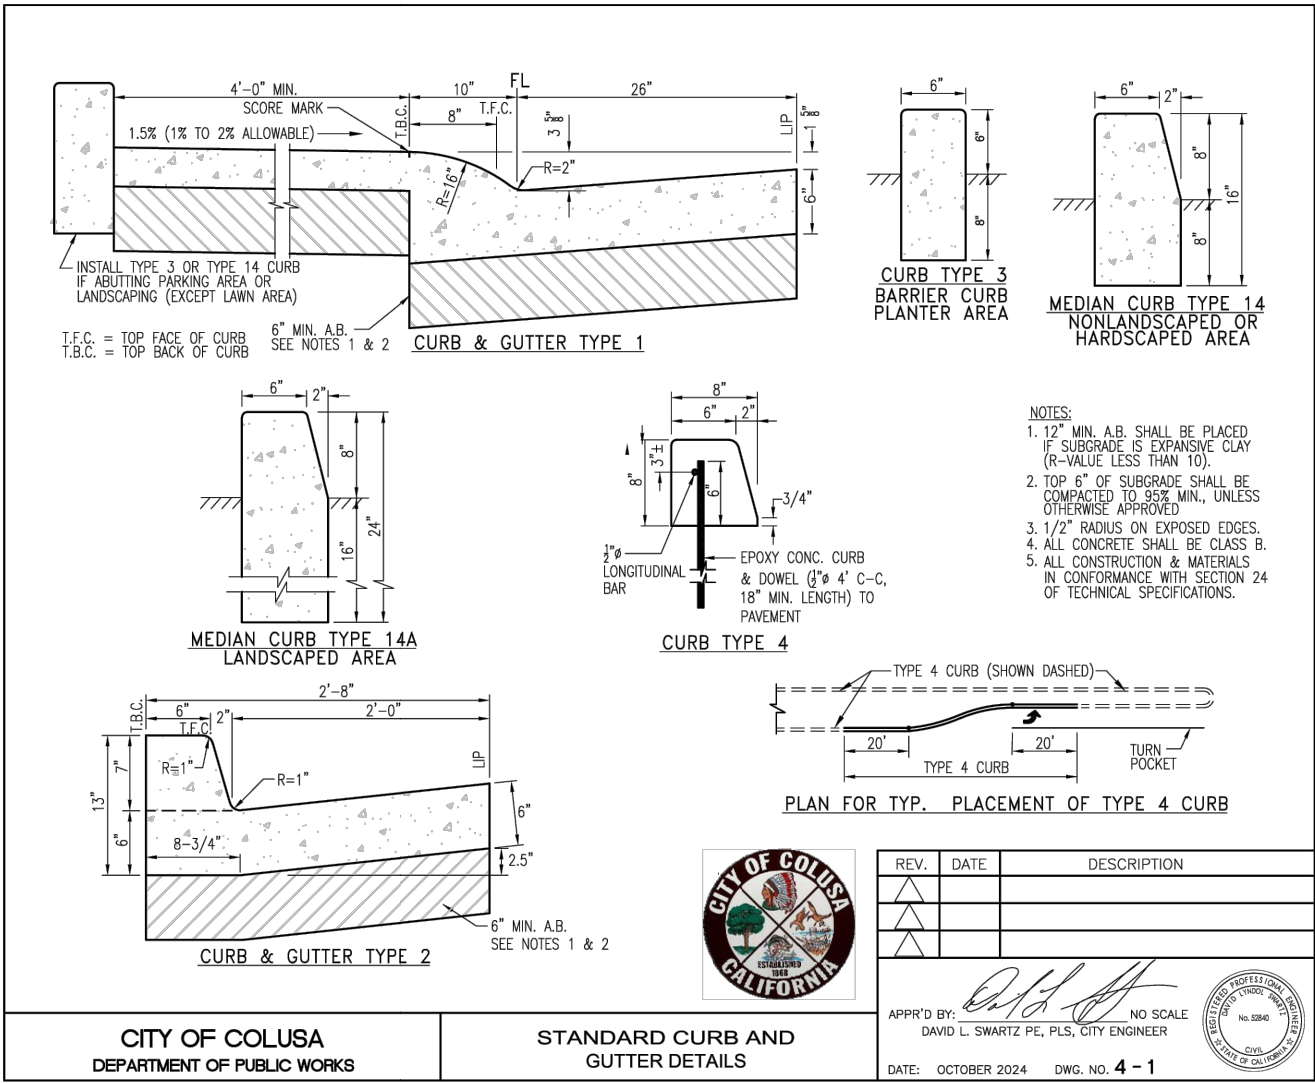

PROJECT NUMBER		CITY OF COLUSA		CIVIL ENGINEERING LAND SURVEYING FUNDING PROCUREMENT CONSTRUCTION ADMINISTRATION www.cecsusa.net		DATE: 5/23/2025		NO.		DATE		DESCRIPTION	
25-102		STANDARD DETAILS		CALIFORNIA ENGINEERING COMPANY INC ESTD 1966		SCALE:		DRAWN BY: DDL		DESIGNED BY: MRLH			
SHEET		D1		1110 Civic Center Blvd. Suite 404 Yuba City, CA 95993 (530) 751-0952 Office		CHECKED BY: DLS							
of 32		WESCOTT ROAD IMPROVEMENT PLANS		REGISTERED PROFESSIONAL ENGINEER MAYRA ROSE HERRERA C91572 CIVIL STATE OF CALIFORNIA									

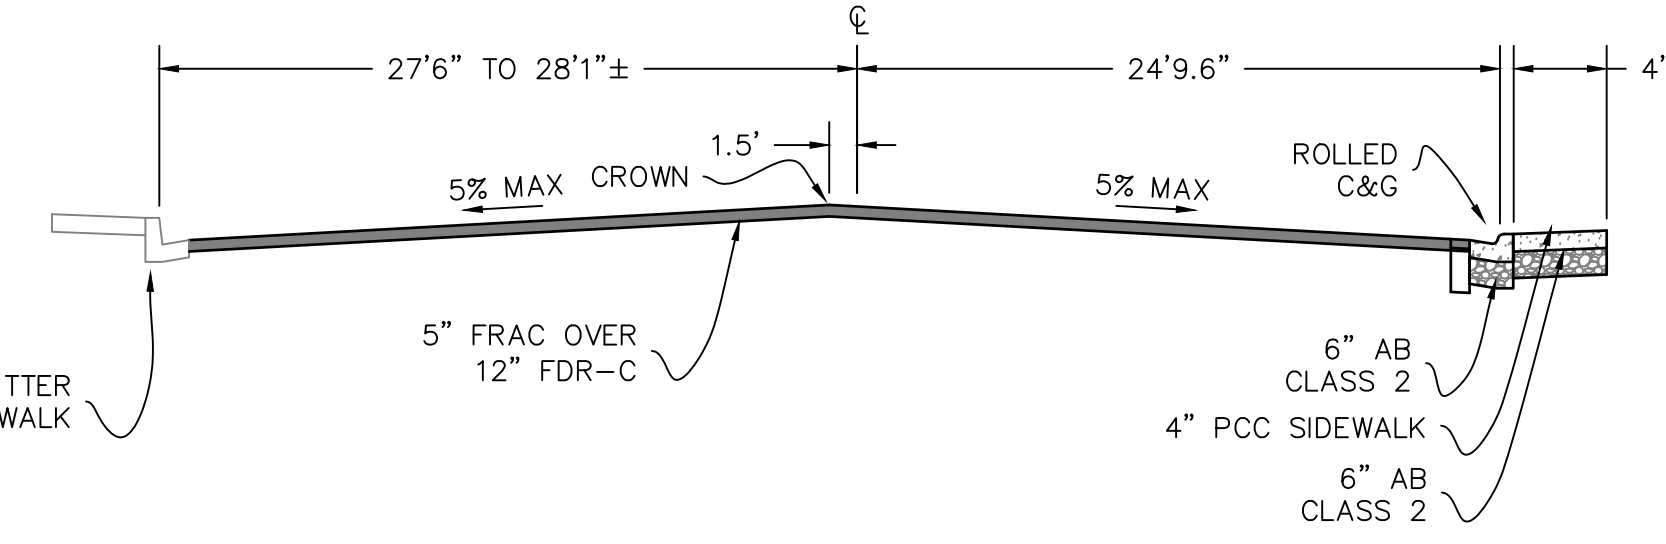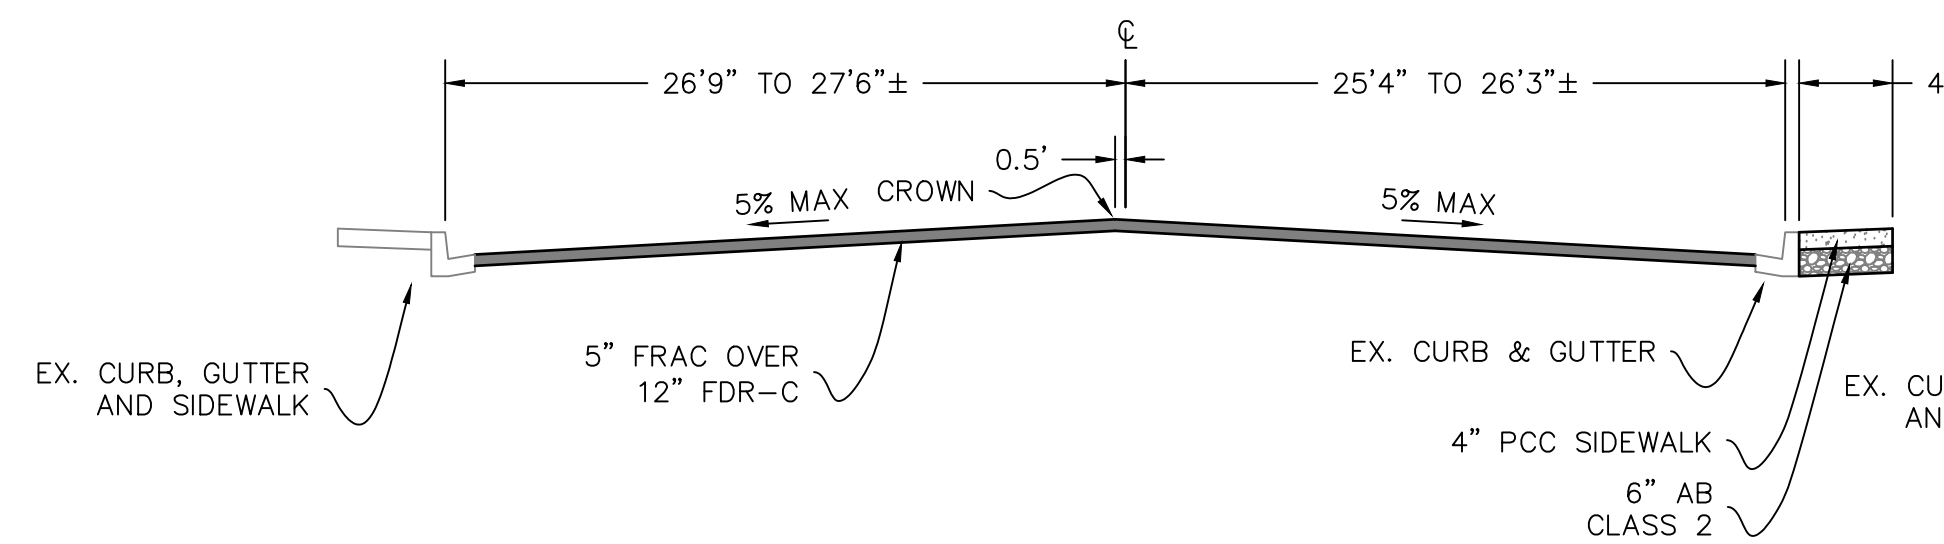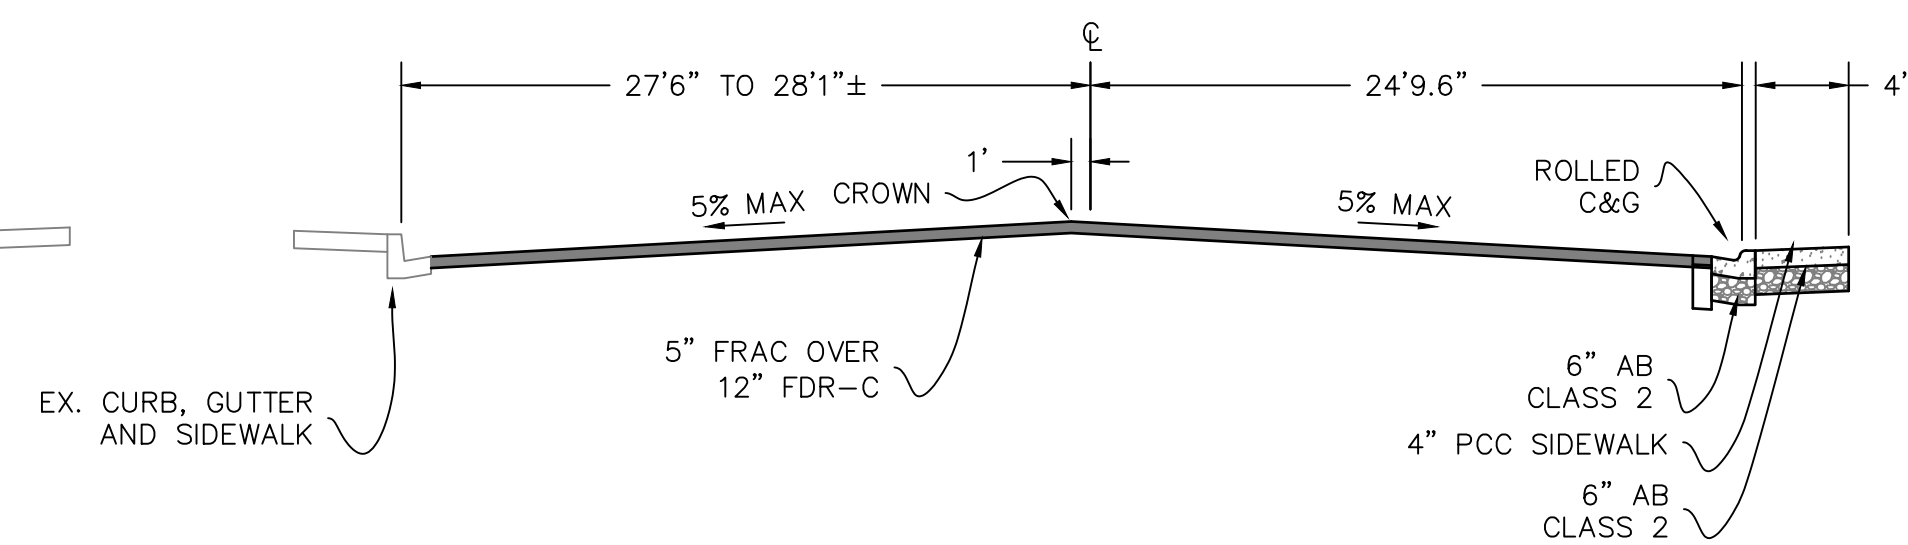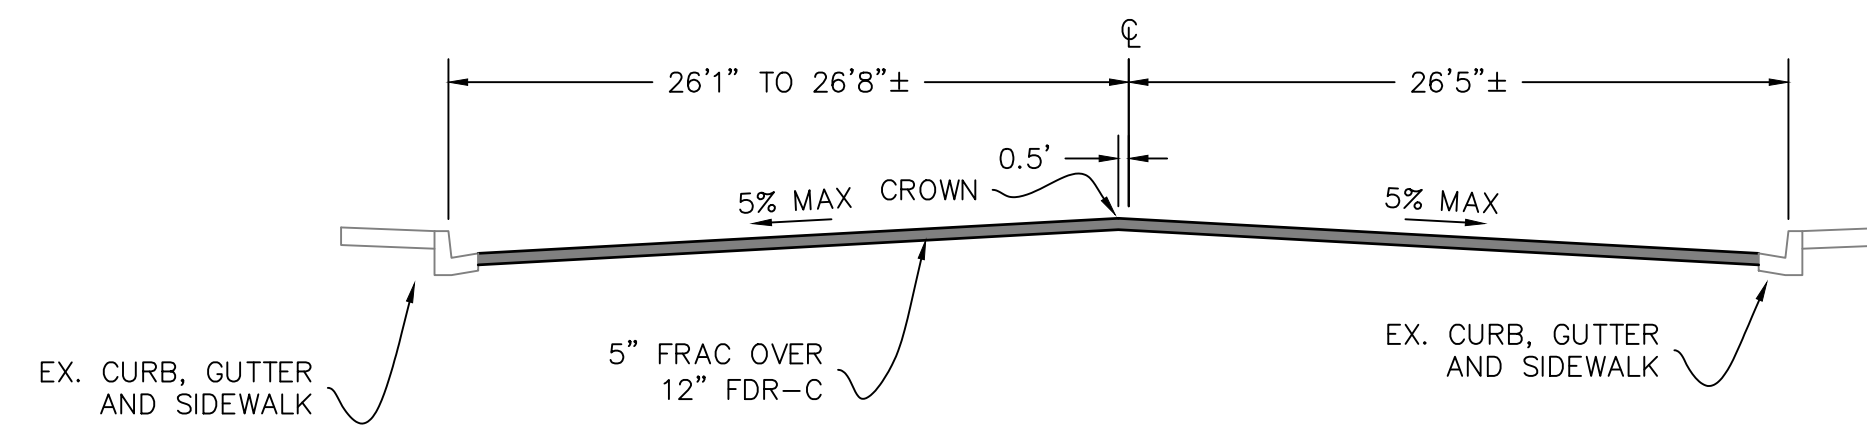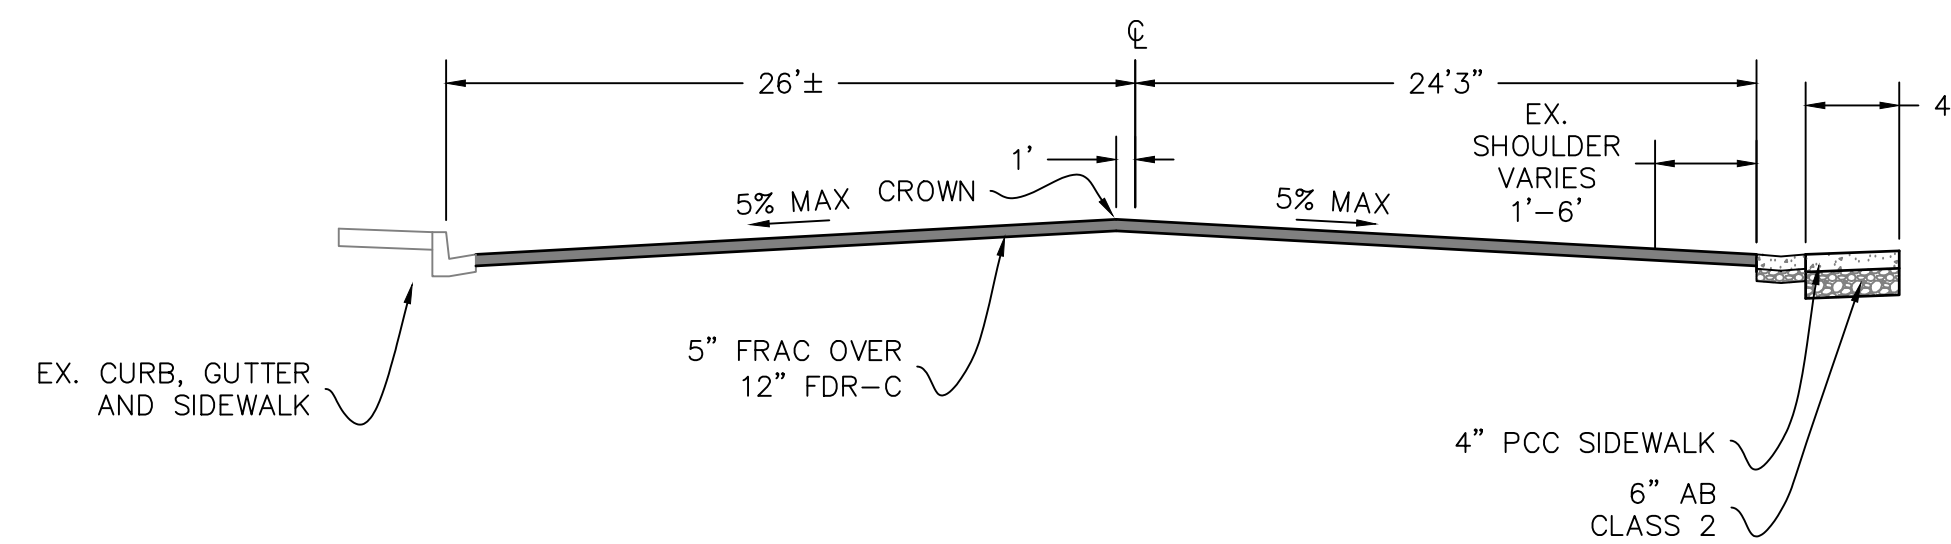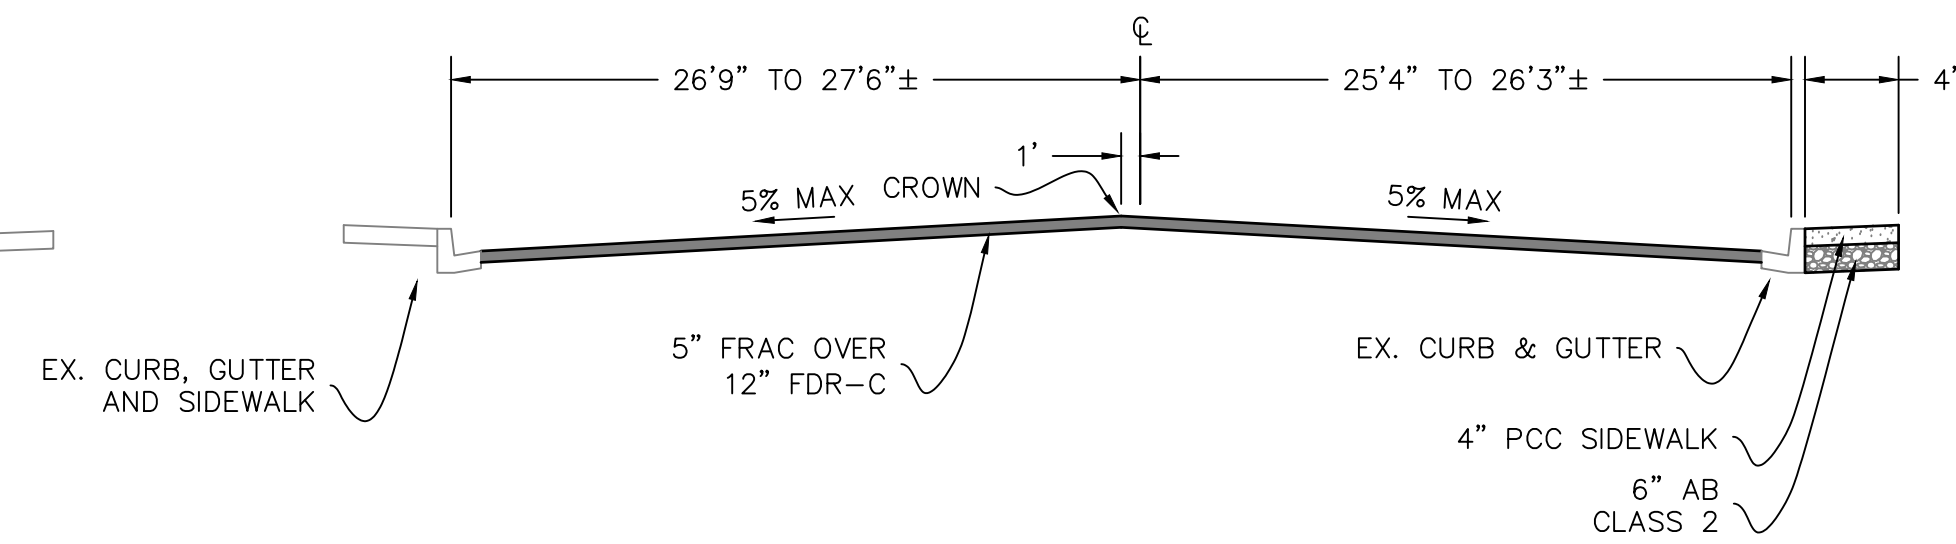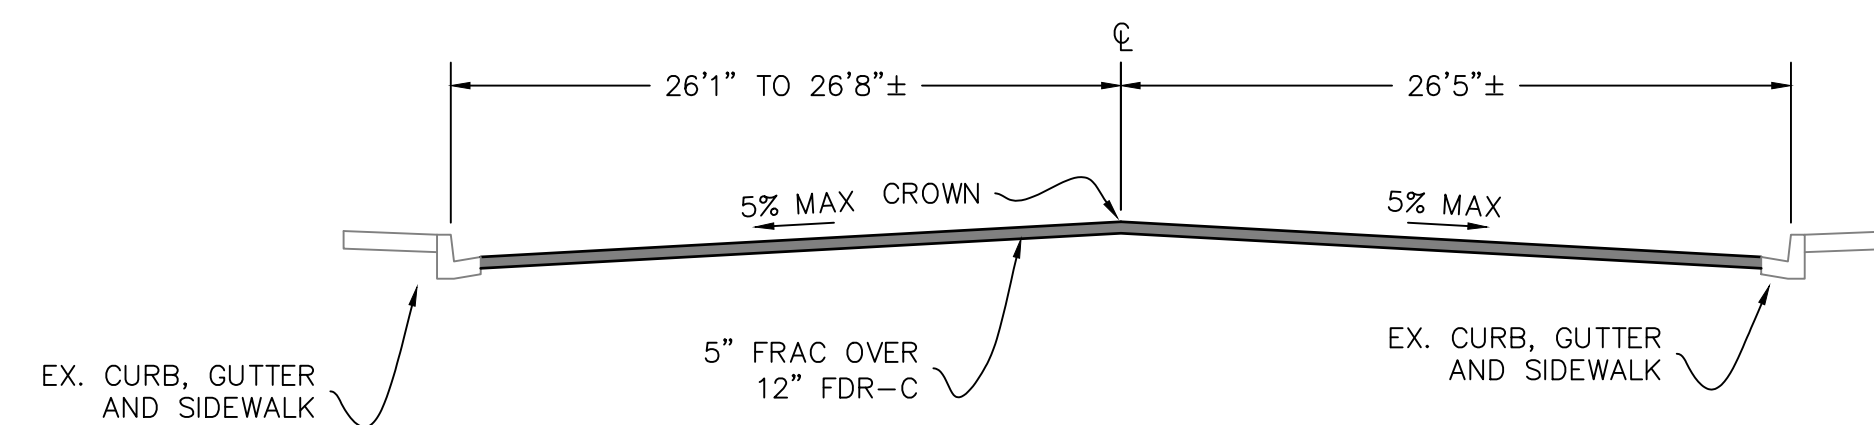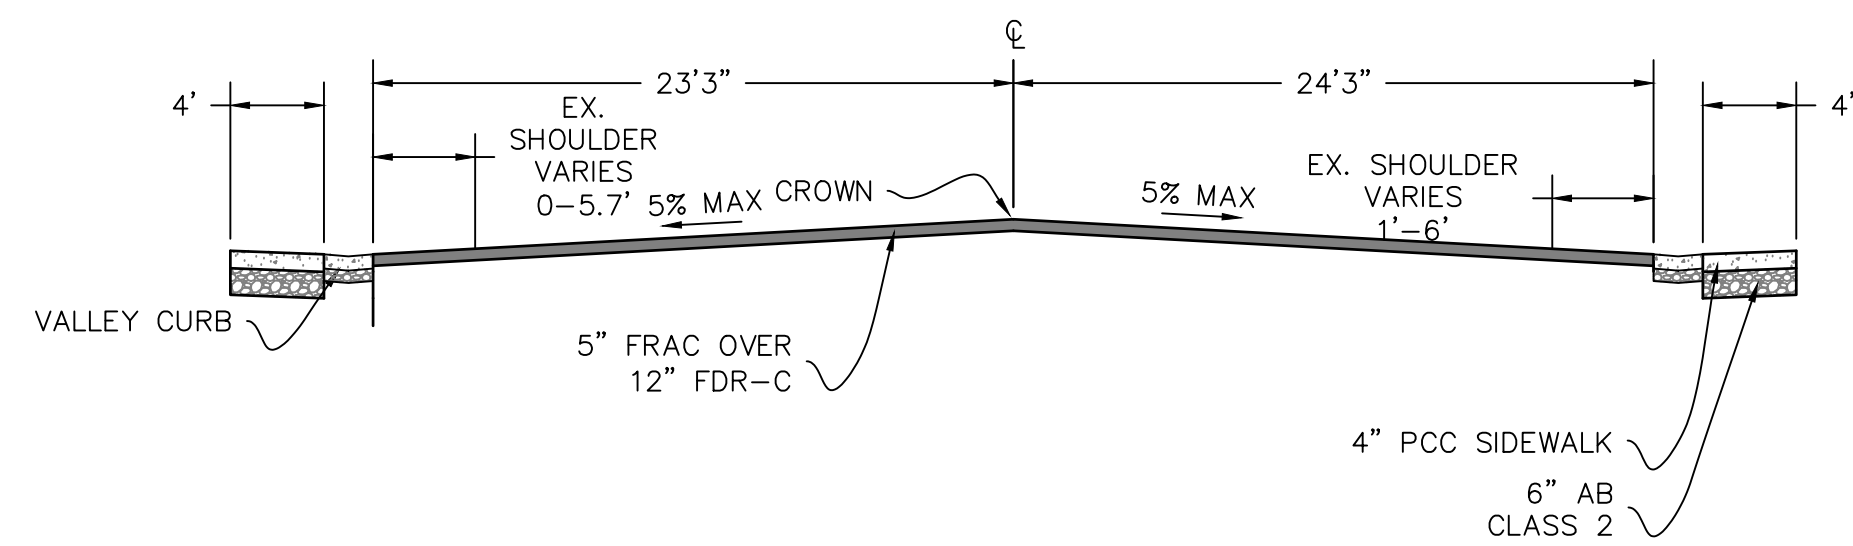

PROJECT NUMBER 25-102	CITY OF COLUSA DETAILS	 CALIFORNIA ENGINEERING COMPANY INC ESTD 1996 CIVIL ENGINEERING LAND SURVEYING FUNDING PROCUREMENT CONSTRUCTION ADMINISTRATION www.cecusai.net		DATE: <u>5/23/2025</u>	NO.	DESCRIPTION
				SCALE: _____ DRAWN BY: <u>DDL</u> DESIGNED BY: <u>MRL</u> CHECKED BY: <u>DLS</u>		
SHEET D2	WESCOTT ROAD IMPROVEMENT PLANS 1110 Civic Center Blvd, Suite 404 Yuba City, CA 95993 (530) 751-0952 Office					

4" PCC SIDEWALK
6" AB CLASS 2
EX. CURB & GUTTER

4' ±

28'3" TO 29'7" ±

5% MAX CROWN

2.0'

3" AC OVERLAY

24'4" TO 25' ±

5% MAX

EX. CURB, GUTTER AND SIDEWALK

28'3" TO 29'7"±

24'4" TO 25'±

5% MAX CROWN

2.5'

5% MAX

3" AC OVERLAY

EX. CURB, GUTTER AND SIDEWALK

EX. CURB, GUTTER AND SIDEWALK

[illegible]

	TYPE C RED-CLEAR RETROREFLECTIVE MARKER
	TYPE D TWO-WAY YELLOW RETROREFLECTIVE MARKER
	TYPE G ONE-WAY CLEAR RETROREFLECTIVE MARKER
	TYPE H ONE-WAY YELLOW RETROREFLECTIVE MARKER
	6" WHITE LINE
	6" YELLOW LINE


DETAIL 27C

3'-0" 12'-0" 12'-0" 12'-0" 3'-0"


3'-0"

California Engineering Company is not responsible for the accuracy or completeness of reproductions of this document generated by others from electronic media.


Y:\CEC Jobs\Projects\25-102 Wescott Road Construction\Eng\Imp\Plan\14-113 Wescott Road IP- 5 Marking and Details.dwg May 23, 2025 04:32 pm mjo/nye

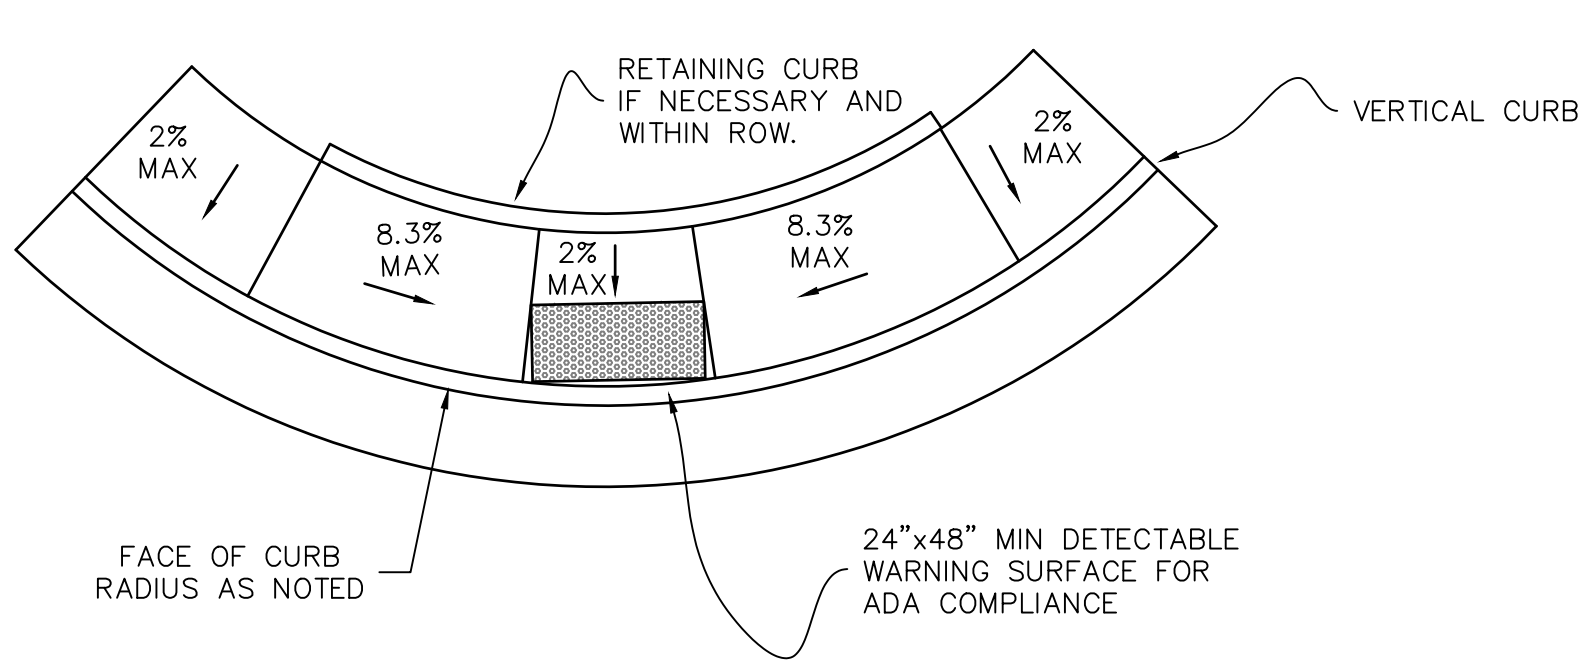


CORNER RAMP

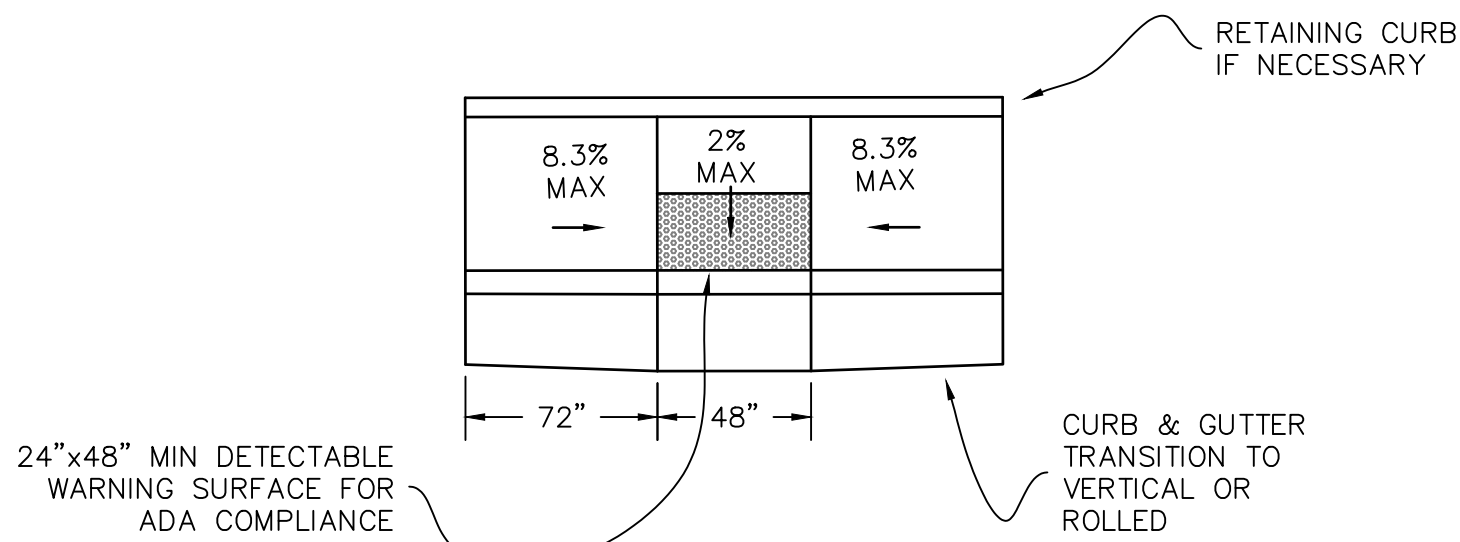


SIDEWALK RAMP

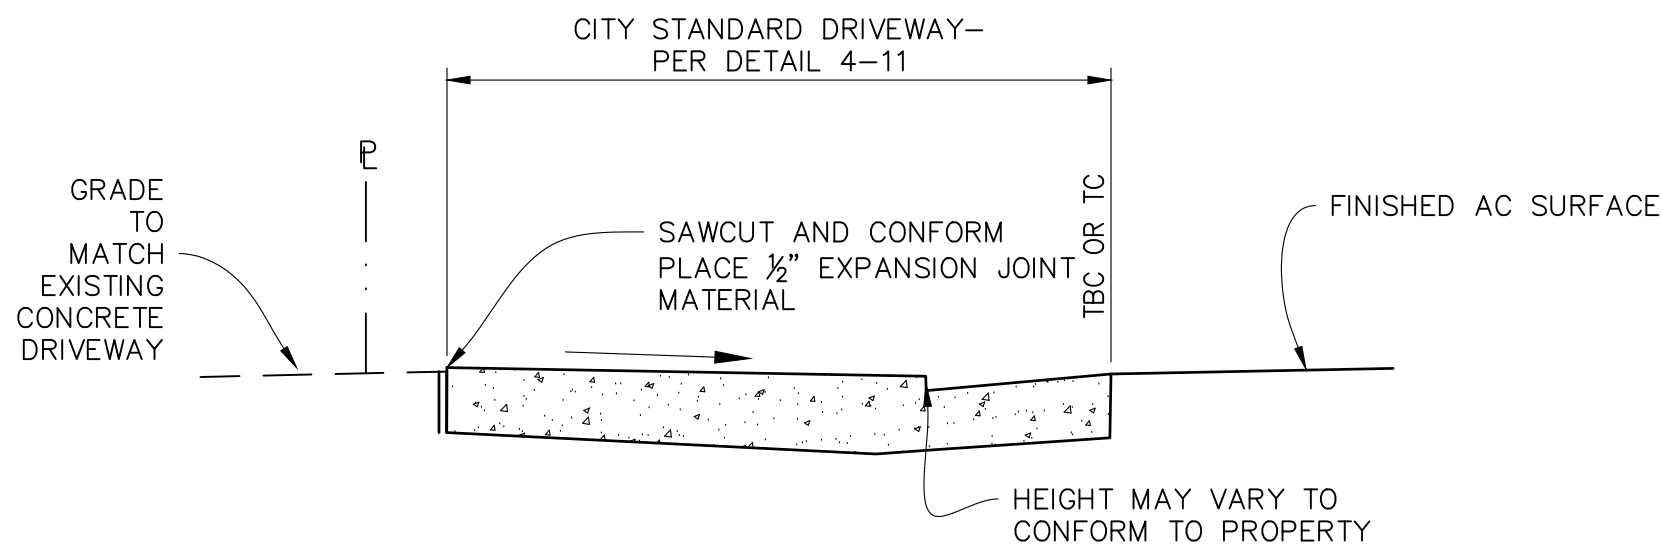



STANDARD DRIVEWAY DETAIL 4-4 MODIFICATION

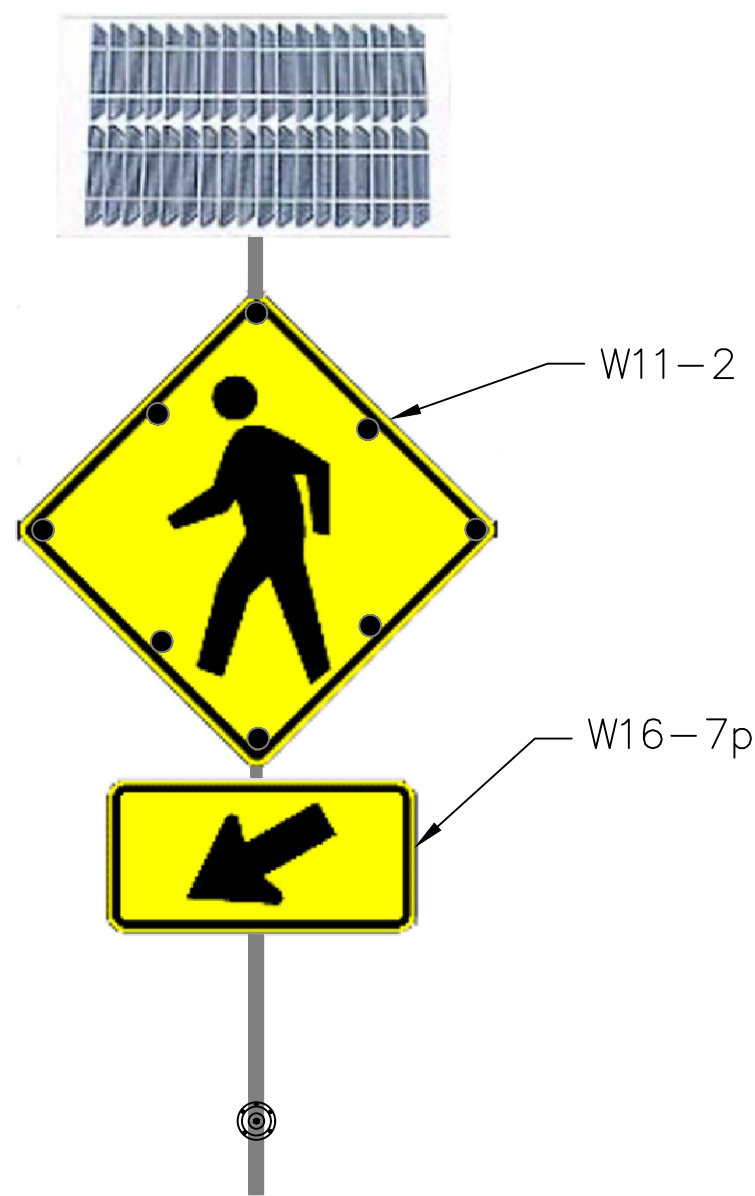

LED FLASHING TRAFFIC SIGN
ASSEMBLY DETAIL



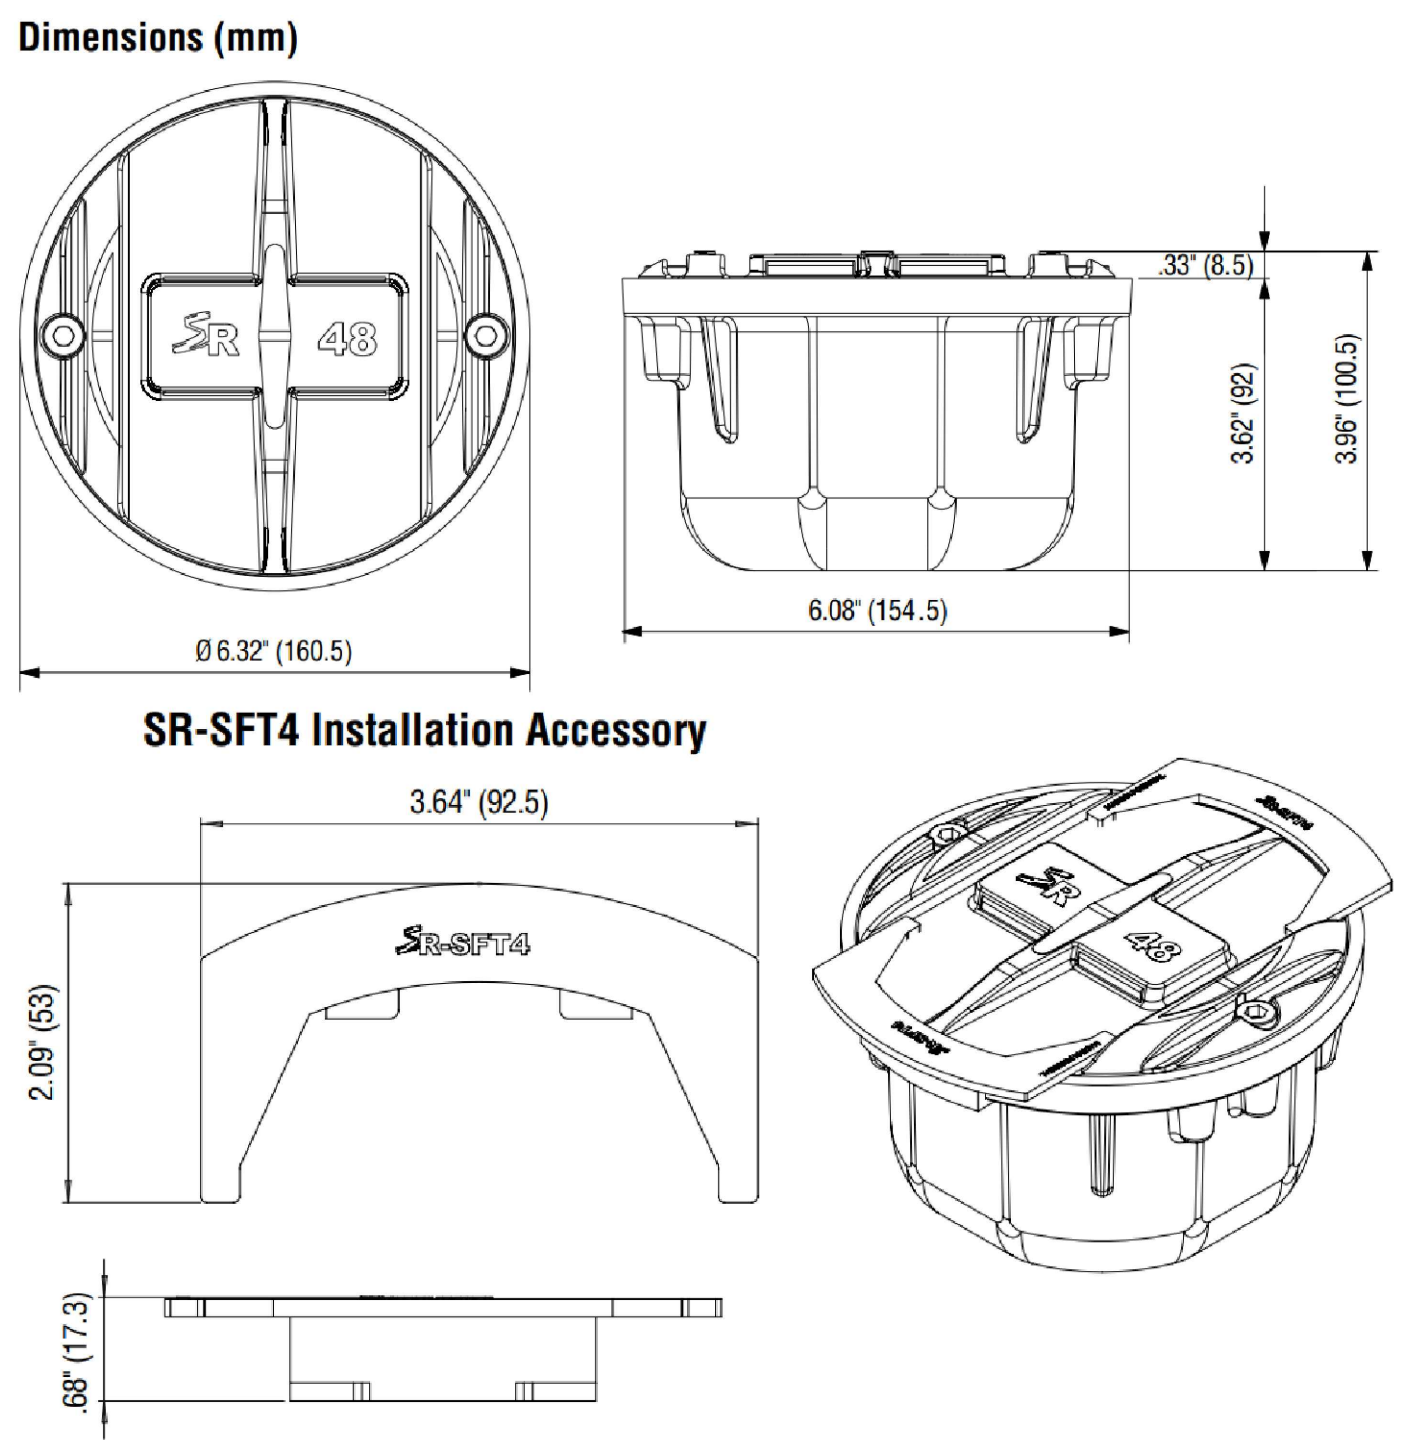


INPAVEMENT WARNING LIGHT TS-SR-48C DETAIL

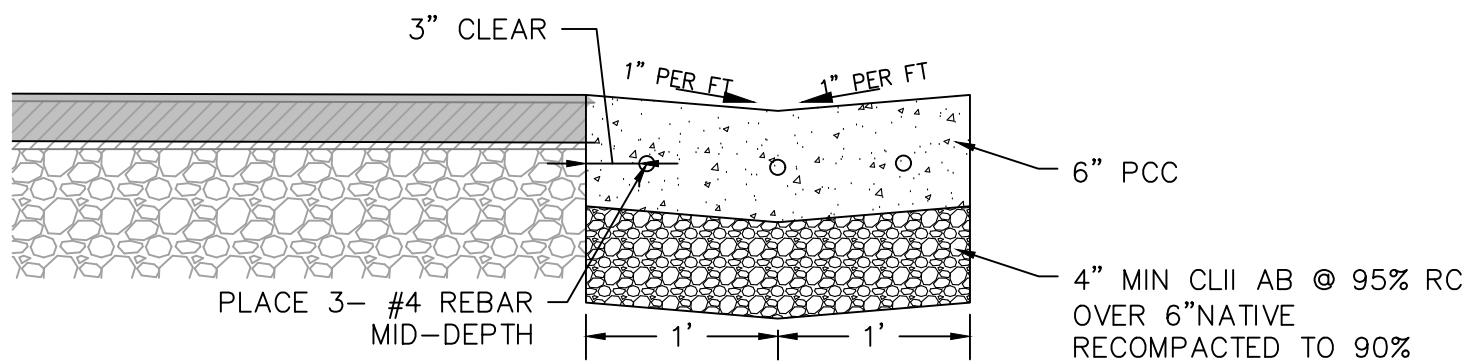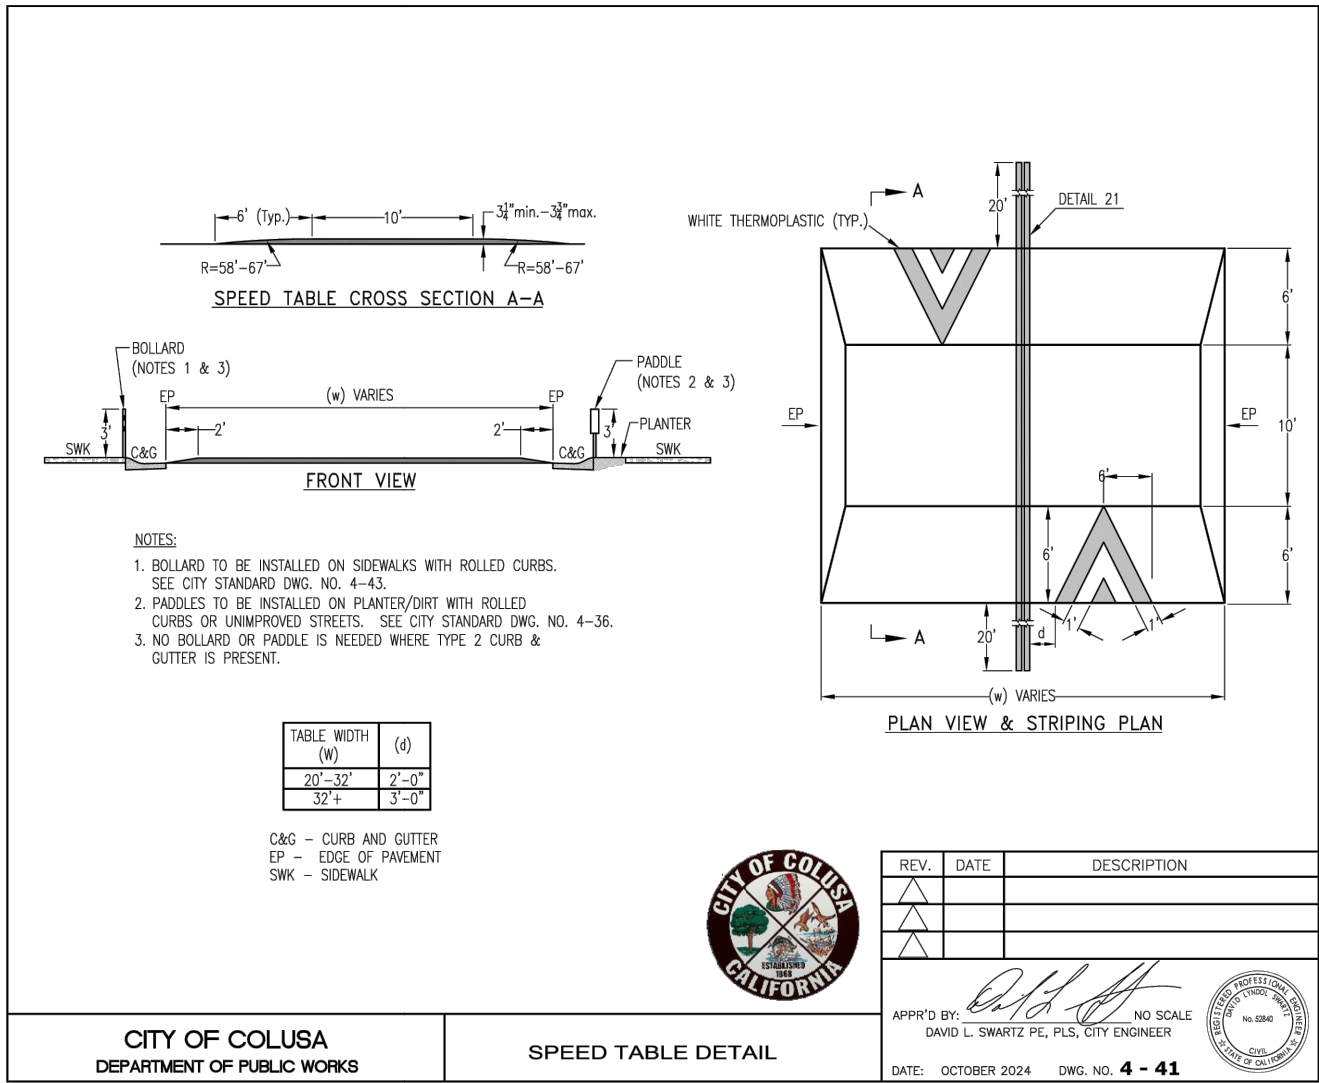

VALLEY CURB DETAIL

PROJECT NUMBER 25-102	CITY OF COLUSA	DETAILS	WESCOTT ROAD IMPROVEMENT PLANS	SHEET D4 OF 32	REGISTERED PROFESSIONAL ENGINEER MAYRA ROSE HERNANDEZ C 91512 CIVIL STATE OF CALIFORNIA CALIFORNIA ENGINEERING LAND SURVEYING FUNDING PROCUREMENT CONSTRUCTION ADMINISTRATION COMPANY INC ESTD 1985 1110 Civic Center Blvd, Suite 404 Yuba City, CA 95993 (530) 751-0952 Office www.cecausa.net	DATE: 5/23/2025	NO.	DATE	DESCRIPTION
						SCALE:			
						DRAWN BY: DJL			
						DESIGNED BY: MEH			
						CHECKED BY: DLS			

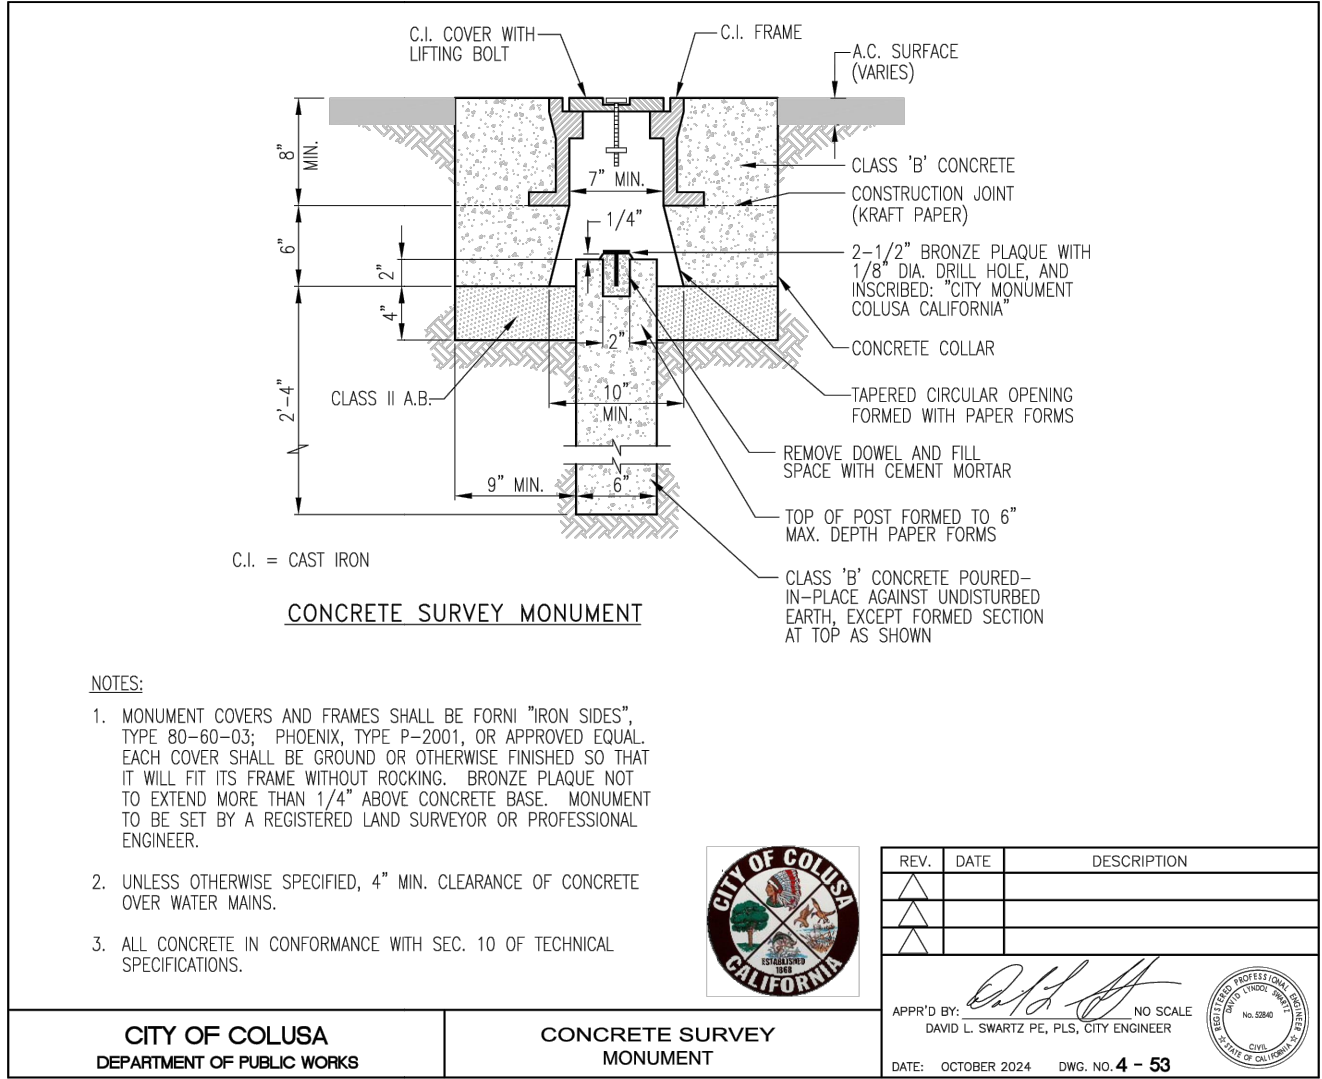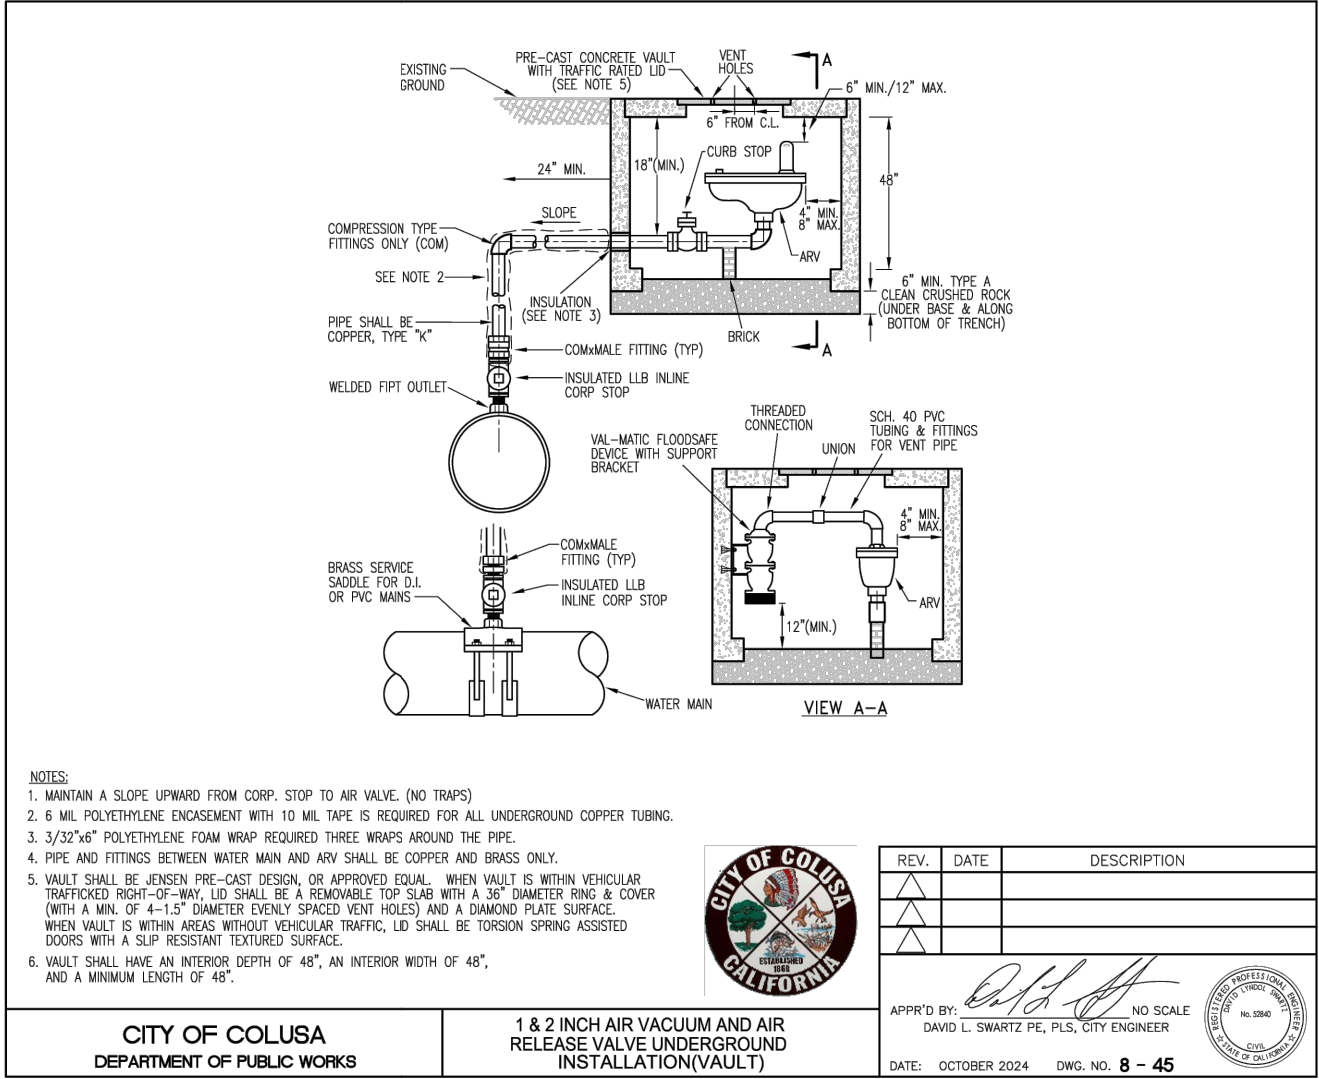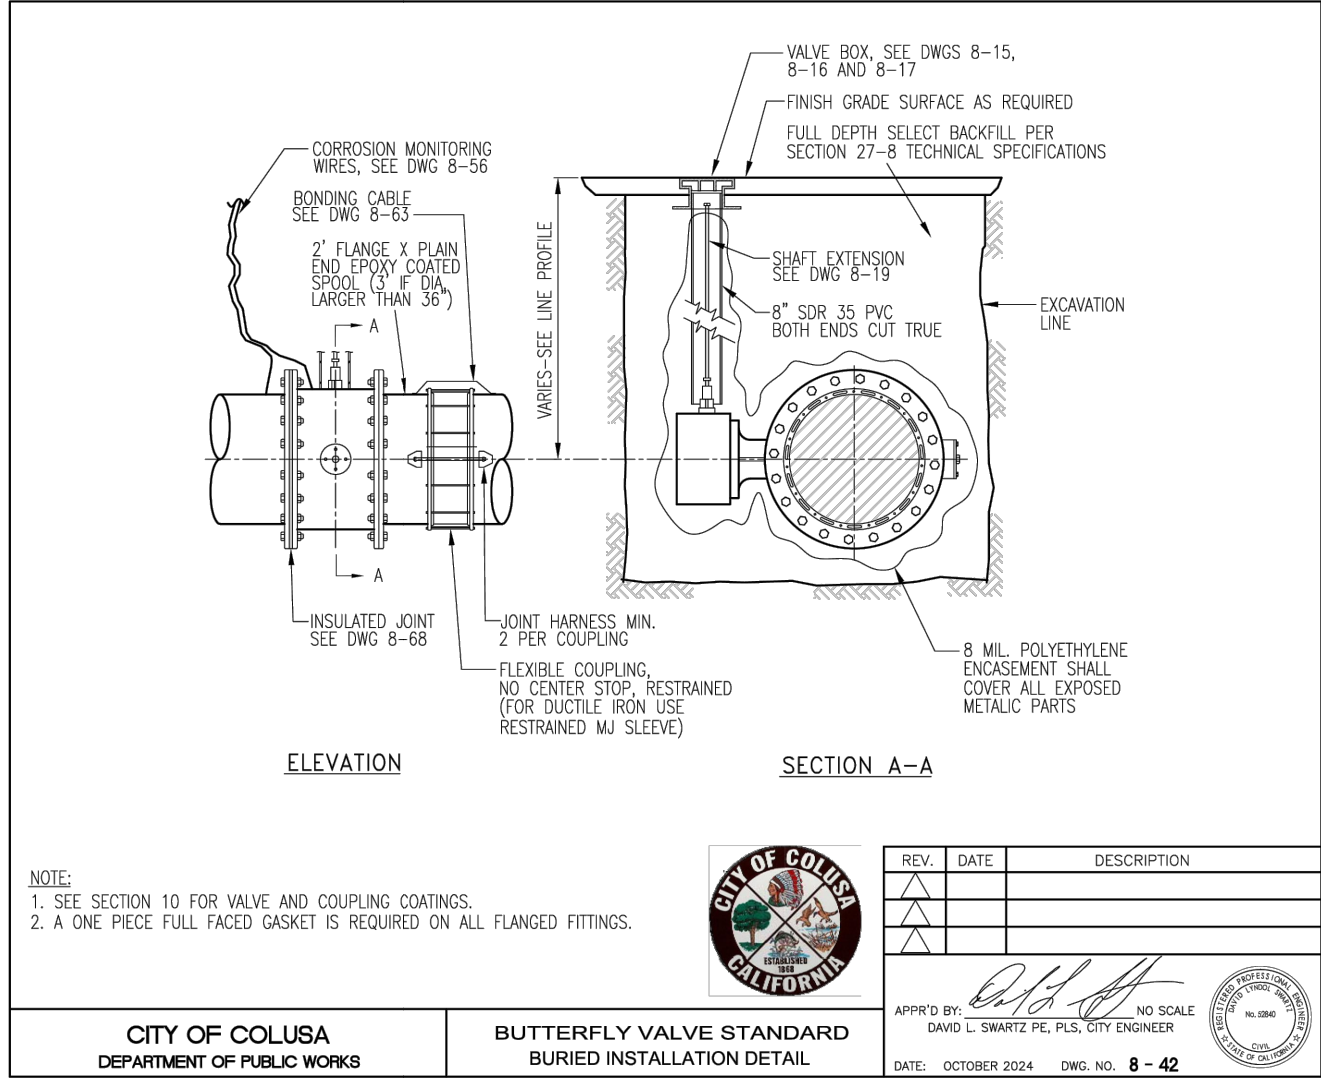

PROJECT NUMBER 25-102	CITY OF COLUSA		STANDARD DETAILS	WESCOTT ROAD IMPROVEMENT PLANS	 CALIFORNIA ENGINEERING COMPANY INC ESTD 1996	CIVIL ENGINEERING LAND SURVEYING FUNDING PROCUREMENT CONSTRUCTION ADMINISTRATION www.cceusa.net		DATE: 3/23/2025	NO.	DATE	DESCRIPTION
	SCALE:	DRAWN BY: DCL						DESIGNED BY: MRH	CHECKED BY: DLS		
SHEET D5	OF 32										