

Y:\CEC\pba\Projects\23-209_NexGen_City_of_Colusa_Sewer_Main_Line_Design\Inp_Plans.dwg Jul 29, 2026 12:57 pm mjnglyne

ABBREVIATIONS:

AC	-	ASPHALT CONCRETE	JT	-	JOINT TRENCH
AB	-	AGGREGATE BASE	LIP	-	LIP OF GUTTER
APPROX.	-	APPROXIMATELY	L.S.	-	LONG SWEEP
AVE.	-	AVENUE			
BC	-	BEGIN CURVE	MH	-	MANHOLE
B/O	-	BLOW OFF VALVE	MON.	-	MONUMENT
C&G	-	CURB AND GUTTER	OG	-	ORIGINAL GROUND
CL	-	CENTER LINE	P.	-	PROPOSED
C.O.T.G.	-	CLEAN OUT TO GRADE	PC	-	POINT OF CURVATURE
CR	-	CURB RETURN	PL	-	PROPERTY LINE
CULV.	-	CULVERT	PP	-	POWER POLE
DI	-	DRAIN INLET	PT	-	POINT OF TANGENCY
DTL	-	DETAIL	PUE	-	PUBLIC UTILITY ESMT.
D\W	-	DRIVEWAY			
EC	-	END CURVE	R/W	-	RIGHT-OF-WAY
EL	-	ELEVATION	RCW	-	RECYCLED WATER
EP	-	EDGE OF PAVEMENT			
ESMT.	-	EASEMENT	SCH	-	SCHEDULE
EX.	-	EXISTING	SD	-	STORM SEWER
EXP.	-	EXPIRES	SHT	-	SHEET
F.E.S.	-	FLARED END SECTION	SS	-	SANITARY SEWER
FDC	-	FIRE DEPT. CONNECTION	ST.	-	STREET
FH	-	FIRE HYDRANT	STA.	-	STATION
FL	-	FLOW LINE	STD.	-	STANDARD
FM	-	SEWER FORCE MAIN	S/W	-	SIDEWALK
FND.	-	FOUND			
GB	-	GRADE BREAK	TBC	-	TOP BACK OF CURB
HORIZ.	-	HORIZONTAL	TBW	-	TOP BACK OF WALK
HP	-	HIGH POINT	TOE	-	TOE OF SLOPE
INTX.	-	INTERSECTION	TOP	-	TOP OF SLOPE
INV.	-	INVERT	TP	-	TELEPHONE POLE
I.P.	-	IRON PIPE			
JP	-	JOINT POLE	VERT.	-	VERTICAL
			w/	-	WITH
			W	-	WATER
			WM	-	WATER METER
			WV	-	WATER VALVE

LEGEND

●	(E) SEWER MANHOLE
○	(E) WATER METER
○	(E) SEWER CLEAN OUT
⊗	(E) WATER VALVE
---	PROPERTY LINE
---	RIGHT OF WAY LINE
●	(P) SEWER MANHOLE
SS	(P) SANITARY SEWER
SFM	(P) SEWER FORCE MAIN
RCW	(P) RECYCLED WATER MAIN
---	(E) EP
W	(E) WATER
SS	(E) SANITARY SEWER
SD	(E) STORM DRAIN
⊗	(E) FIRE HYDRANT
⊗	(E) POWER POLE
⊕	SURVEY MONUMENT
▨	(E) GRAVEL ROAD
▨	(P) AGGREGATE BASE
▨	(P) SLURRY CEMENT BACKFILL

UTILITY REPRESENTATIVES

UTILITY	COMPANY	CONTACT	PHONE
SEWER	CITY OF COLUSA PUBLIC WORKS	STAFF	(530) 458-4941
DRAINAGE	CITY OF COLUSA PUBLIC WORKS	STAFF	(530) 458-2215
WATER	CITY OF COLUSA PUBLIC WORKS	STAFF	(530) 458-4941
IRRIG. WATER	CITY OF COLUSA PUBLIC WORKS	STAFF	(530) 458-4941
FIRE	COLUSA FIRE DEPARTMENT	STAFF	(530) 458-5890
CABLE TV	COMCAST	AGENT	(800) 934-6489
ELECTRICAL	PACIFIC GAS & ELECTRIC (PG&E)	STAFF	(877) 743-7782
GAS	PACIFIC GAS & ELECTRIC (PG&E)	STAFF	(877) 743-7782
PHONE	AT&T	STAFF	(855) 637-9525
USA	UNDERGROUND SERVICE ALERT	STAFF	(800) 227-2600

CITY OF COLUSA


SANITARY SEWER & RECYCLED WATER MAINS PROJECT

CITY OF COLUSA, COLUSA COUNTY, CALIFORNIA

JULY 2026

CWSRF: AGREEMENT NO. D2305012

PROJECT NO. C-06-8613-110

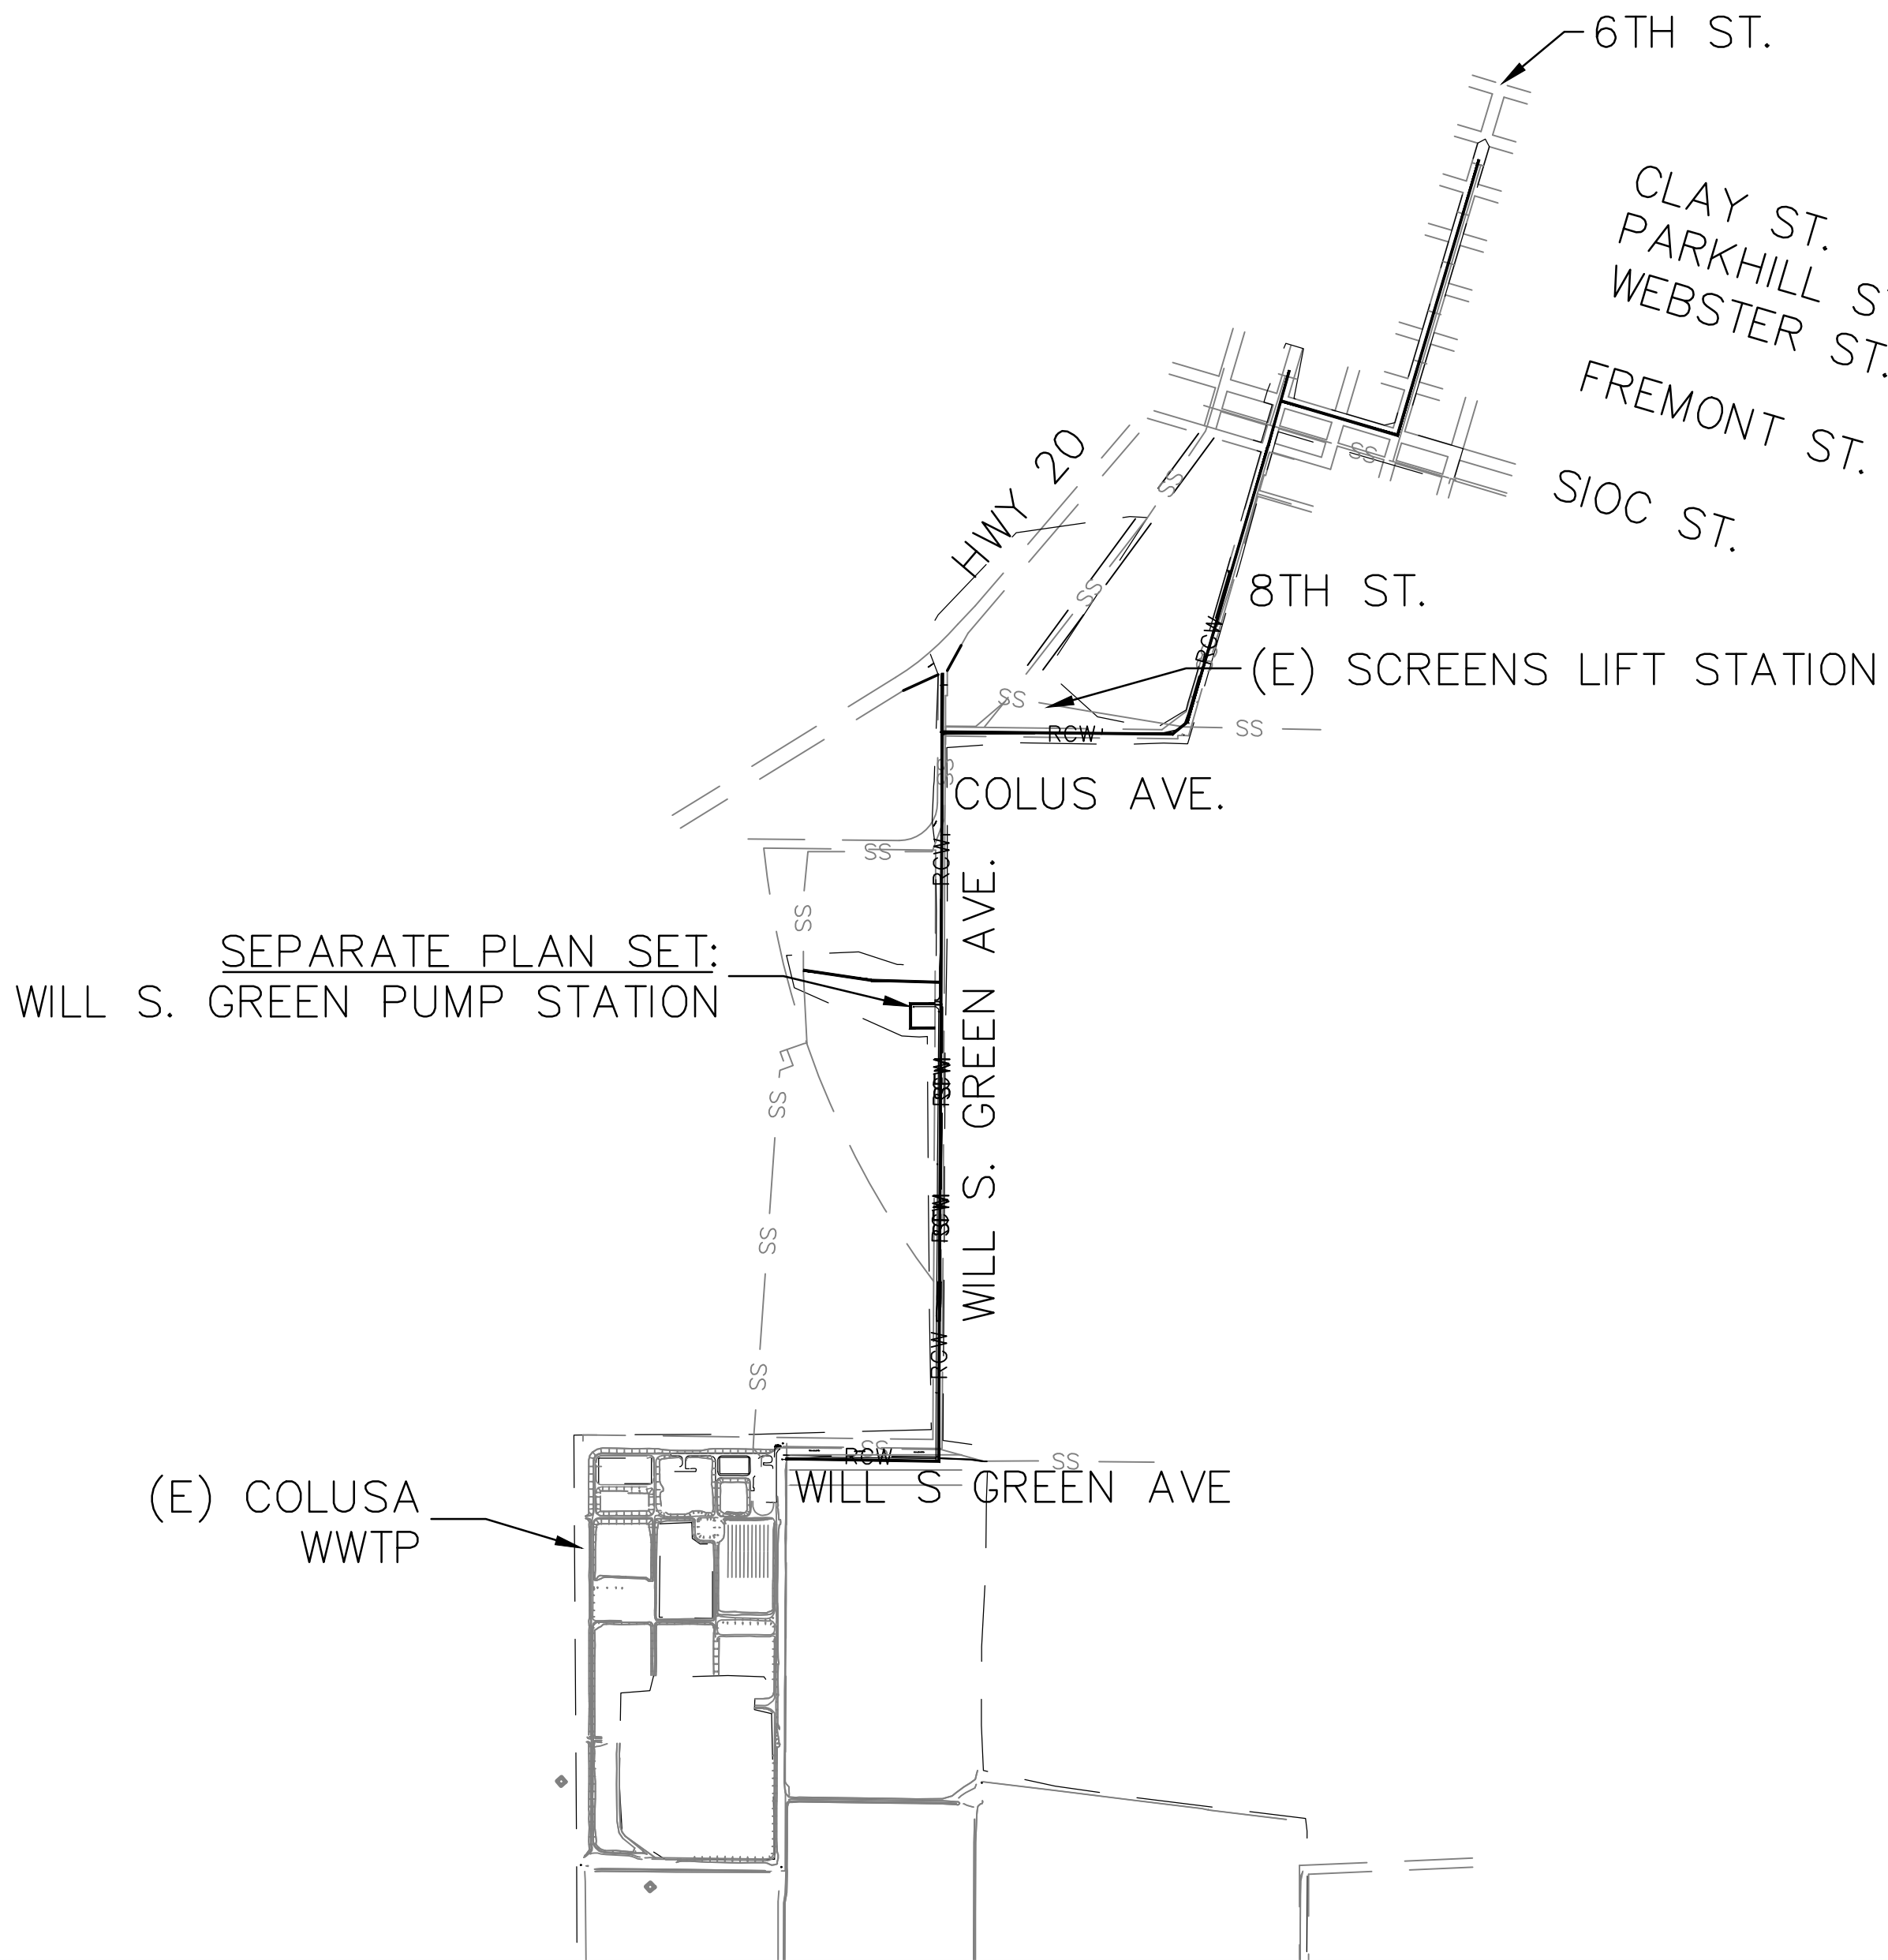

VERTICAL DATUM:

THE VERTICAL DATUM FOR THIS PROJECT IS THE NATIONAL GEODETIC VERTICAL DATUM OF 1929 (NGVD29).

THE BENCHMARK USED TO ESTABLISH ELEVATION IS: U113-RESET, PID: KTO439, ELEVATION = 54.66' NGVD29.

HORIZONTAL DATUM:

THE HORIZONTAL DATUM FOR THIS PROJECT IS THE CALIFORNIA STATE PLANE COORDINATE SYSTEM, ZONE 2 (SPC CA 0402); NORTH AMERICAN DATUM 1983 (NAD83)



SHEET INDEX:

C-1.0	COVER
C-1.1	NOTES
C-1.2	PROJECT DETAILS
C-1.3	CITY STANDARD DETAILS
C-2.0	SHEET INDEX
C-2.1	WILL S. GREEN AVE (0+00 - 5+00)
C-2.2	WILL S. GREEN AVE (5+00 - 10+00)
C-2.3	WILL S. GREEN AVE (10+00 - 11+75)
C-2.4	WILL S. GREEN AVE (11+75 - 17+00)
C-2.5	WILL S. GREEN AVE (17+00 - 22+00)
C-2.6	WILL S. GREEN AVE (22+00 - 27+00)
C-2.7	WILL S. GREEN AVE (27+00 - 32+00)
C-2.8	WILL S. GREEN AVE (32+00 - 37+00)
C-2.9	WILL S. GREEN AVE (37+00 - 42+00)
C-2.10	WILL S. GREEN PUMP STATION CONNECTION (0+00 - 2+50)
C-2.11	WILL S. GREEN AVE (42+00 - 47+00)
C-2.12	PIRELLI CONNECTION (0+00 - 4+75)
C-2.13	PIRELLI CONNECTION (4+75 - 9+50)
C-2.14	WILL S. GREEN AVE (47+00 - 52+00)
C-2.15	WILL S. GREEN AVE (52+00 - 57+00)
C-2.16	WILL S. GREEN AVE (57+00 - 59+63)
C-2.17	WILL S. GREEN- COLUS TO HWY 20 (2+00 - 4+00)
C-2.18	COLUS AVE (59+84 - 65+00)
C-2.19	PUBLIC WORKS YARD (0+00 - 4+30)
C-2.20	COLUS AVE (65+00 - 70+00)
C-2.21	COLUS AVE (70+00 - 75+00)
C-2.22	8TH STREET (75+00 - 80+00)
C-2.23	8TH STREET (80+00 - 85+00)
C-2.24	8TH STREET (85+00 - 90+00)
C-2.25	8TH STREET (90+00 - 95+00)
C-2.26	8TH STREET (95+00 - 98+80)
C-2.27	8TH STREET (0+00 - 1+75)
C-2.28	SIOC STREET (98+80 - 103+00)
C-2.29	SIOC STREET (103+00 - 106+85)
C-2.30	6TH STREET (106+85 - 111+50)
C-2.31	6TH STREET (111+50 - 116+50)
C-2.32	6TH STREET (116+50 - 121+50)
C-3.1	STRIPING (121+50 - 126+00)
C-4.1	COMMUNICATION PLAN
C-5.1	COLUS AVE CONCRETE (72+50 - 76+00)
C-5.2	8TH STREET CONCRETE (76+00 - 80+50)
C-5.3	8TH STREET CONCRETE (80+50 - 90+50)
C-5.4	8TH STREET CONCRETE (90+50 - 95+50)

CALIFORNIA ENGINEERING COMPANY, INC.

SUBMITTED BY:
M. Hewitt
MARISA HEWITT, PE # 91572
PROJECT ENGINEER
P.E. EXP. 09/30/2026

7/29/2026
DATE

CITY OF COLUSA PUBLIC WORKS

APPROVED BY:
Jerse
JERSEY
PUBLIC WORKS

7/26/2026
DATE

CITY OF COLUSA

APPROVED BY:
David L. Swartz
DAVID L. SWARTZ, P.E. # C52840 - P.L.S. # 8401
CITY ENGINEER
P.E. EXP. 12/31/26 - P.L.S. EXP. 06/30/28

7/29/2026
DATE

CITY OF COLUSA

COVER

PROJECT NUMBER
23-209

SHEET
C-1.0 of 42

SANITARY SEWER & RECYCLED WATER PROJECT

California Engineering Company is not responsible for the accuracy or completeness of reproductions of this document generated by others from electronic media.

26.) DIMENSIONS SHOWN ON PLANS ARE TO CENTERLINE OF PIPE, UNLESS OTHERWISE NOTED.

30.) CONTRACTOR SHALL THOROUGHLY ALL EXISTING UTILITIES PRIOR TO CONSTRUCTION TO VERIFY LOCATION AND DEPTH. THE TYPES, LOCATIONS, SIZES AND DEPTH OF EXISTING UTILITIES WERE OBTAINED FROM SOURCES OF VARYING RELIABILITY. THE CONTRACTOR IS CAUTIONED THAT ONLY EXCAVATIONS REVEALING A UTILITY ARE TO BE CONSIDERED AS VALID. THE CONTRACTOR SHALL BE RESPONSIBLE, HOWEVER, CALIFORNIA ENGINEERING COMPANY ASSUMES NO LIABILITY FOR THE COMPLETENESS, NOR ACCURACY, NOR FOR OTHER UTILITIES WHICH MAY BE ENCOUNTERED. THE CONTRACTOR IS HEREBY NOTIFIED THAT THEY ARE RESPONSIBLE FOR VERIFICATION OF THE LOCATION OF ALL UTILITIES AT THE CONSTRUCTION SITE. IN THE EVENT ANY DISCREPANCIES OR SUBSTANTIAL DISCREPANCIES ARE FOUND, THE CONTRACTOR SHALL BE NOTIFIED BY PROJECT ENGINEER IMMEDIATELY AND ALLOW 2 WORKING DAYS FOR CHANGE TO BE MADE, INCORPORATED AND APPROVED.

13.) PRIOR TO INITIATING CLEARING AND GRUBBING ALL PROTECTIVE FENCING SHALL BE INSTALLED

10.) ALL SEWER FORCE MAIN CLEANOUTS AND SEWER TRANSFER SERVICE CLEANOUTS SHALL HAVE A TRAFFIC RATED BOX, GATE VALVE AND BE TERMINATED WITH A THREADED PLUG.

5.) THE CONTRACTOR SHALL HAVE THE SITE STAKED PRIOR TO CONSTRUCTION OF ANY IMPROVEMENTS TO ENSURE PROPER ALIGNMENTS AND ELEVATIONS. CEC WILL ONLY ENSURE ACCURACY ON ALIGNMENTS AND ELEVATIONS IF IT IS HIRED TO PERFORM CONSTRUCTION STAKING. CEC SHALL NOT BE RESPONSIBLE FOR ALIGNMENT AND ELEVATION ACCURACY IF ANOTHER FIRM PERFORMS THE CONSTRUCTION STAKING.

7.) METER BOXES AND COVERS SUBJECT TO TRAFFIC SHALL BE REINFORCED CONCRETE.

9.) PIPE JOINTS WILL NOT BE ALLOWED WITHIN SIX FEET (6') OF VALVE, FITTING OR HYDRANT.

11.) STANDARD PIPE LENGTHS (MINIMUM EIGHTEEN (18) TO TWENTY (20) FEET, SHALL BE USED FOR ALL HORIZONTAL AND VERTICAL DEFLECTIONS. PIPE LENGTHS LESS THAN STANDARD LENGTH SHALL BE APPROVED BY THE CITY ENGINEER.

12.) IN THE EVENT THAT THIS PROJECT INDICATES THAT MAINS WILL BE CONSTRUCTED WITHOUT THE PROTECTION OF AN OVERLAYING PAVEMENT, PLASTICIZED METALLIC LOCATING TAPE SHALL BE PLACED EIGHTEEN INCHES (18") ABOVE ALL SAID MAINS.

13.) CONTRACTOR TO PROVIDE 72-HOUR NOTIFICATION TO THE CITY DEPARTMENT OF PUBLIC WORKS PRIOR TO DISINFECTION.

14.) ALL PIPE FITTINGS 11- $\frac{1}{4}$ DEGREE OR GREATER, TEES, CROSSES, DEAD ENDS AND REDUCERS/INCREASERS SHALL BE PROVIDED WITH BOTH THRUST BLOCKS AND RESTRAINED JOINT PIPE LENGTHS.

15) ALL DUCTILE IRON PIPE, FITTINGS, AND APPURTENANCES WHICH WILL BE IN CONTACT WITH SOIL, INCLUDING FIRE HYDRANT RISERS, SHALL BE PROTECTED FROM CORROSION IN ACCORDANCE WITH THE FOLLOWING: 4-MIL HDCL POLYETHYLENE CONFORMING TO AWWA C105 STANDARD SHALL BE USED. TUBES OR SHEETS OF POLYETHYLENE SHALL BE USED TO ENCASE PIPES JOINTS AND FITTINGS AT TIME OF INSTALLATION. ONE FOOT OF OVERLAP, MINIMUM SHALL BE MEASURED INTO THE ENCASEMENT. POLYETHYLENE SHALL BE ADHERED WITH SUITABLE TAPE, AND TEARS OR DAMAGE TO THE ENCASEMENT SHALL BE REPAIRED WITH TAPE.


16.) CITY FORCES SHALL SECURE PIPE JOINTS ALONG PROJECT WHERE EXISTING PIPE WILL REMAIN.

1.) EXACT DEPTH AND LOCATION OF THE EXISTING WATER MAIN WAS UNDETERMINED- CONTRACTOR SHALL POthOLE BEFORE START OF WORK. DEPENDING ON THE RESULTS OF THE WATER MAIN POTHOLE, THE DEPTH AND LOCATION OF THE NEW RECYCLED WATER MAIN MAY VARY AS THE REQUIRED SEPARATION FROM WATER IS A MINIMUM OF 4' HORIZONTAL AND 1' VERTICAL.


2.) MINIMUM SEWER/WATER SEPARATION IS 10' HORIZONTAL AND 1' VERTICAL.

PROJECT NUMBER 23-209	CITY OF COLUSA	NOTES	 CALIFORNIA ENGINEERING COMPANY INC ESTD 1986		CIVIL ENGINEERING LAND SURVEYING FUNDING PROCUREMENT CONSTRUCTION ADMINISTRATION www.cceusa.net	1110 Civic Center Blvd, Suite 404 Yuba City, CA 95983 (530) 751-0952 Office	DATE: 7/28/2026	NO.:	DESCRIPTION
							SCALE: N/A		
SHEET C-1.1 OF 42							DRAWN BY: KAE		
							DESIGNED BY: MRL		
							CHECKED BY: DLS		


Y:\CEC Jobs\Projects\23-209 NewGen City of Colusa Sewer Main Line Design\Eng\Main\Drawn\23-209 Details.dwg, Jul 29, 2024, 12:57 pm, mpyne

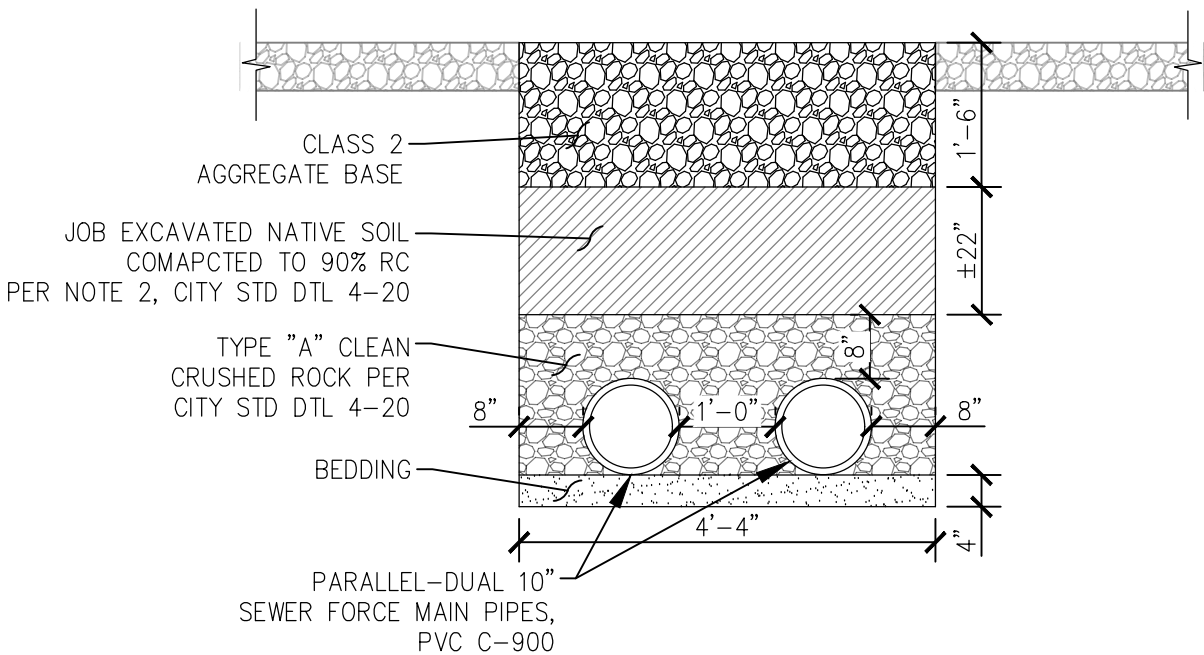


1 DUAL SEWER FORCE MAIN TRENCH DETAIL
SCALE: NTS

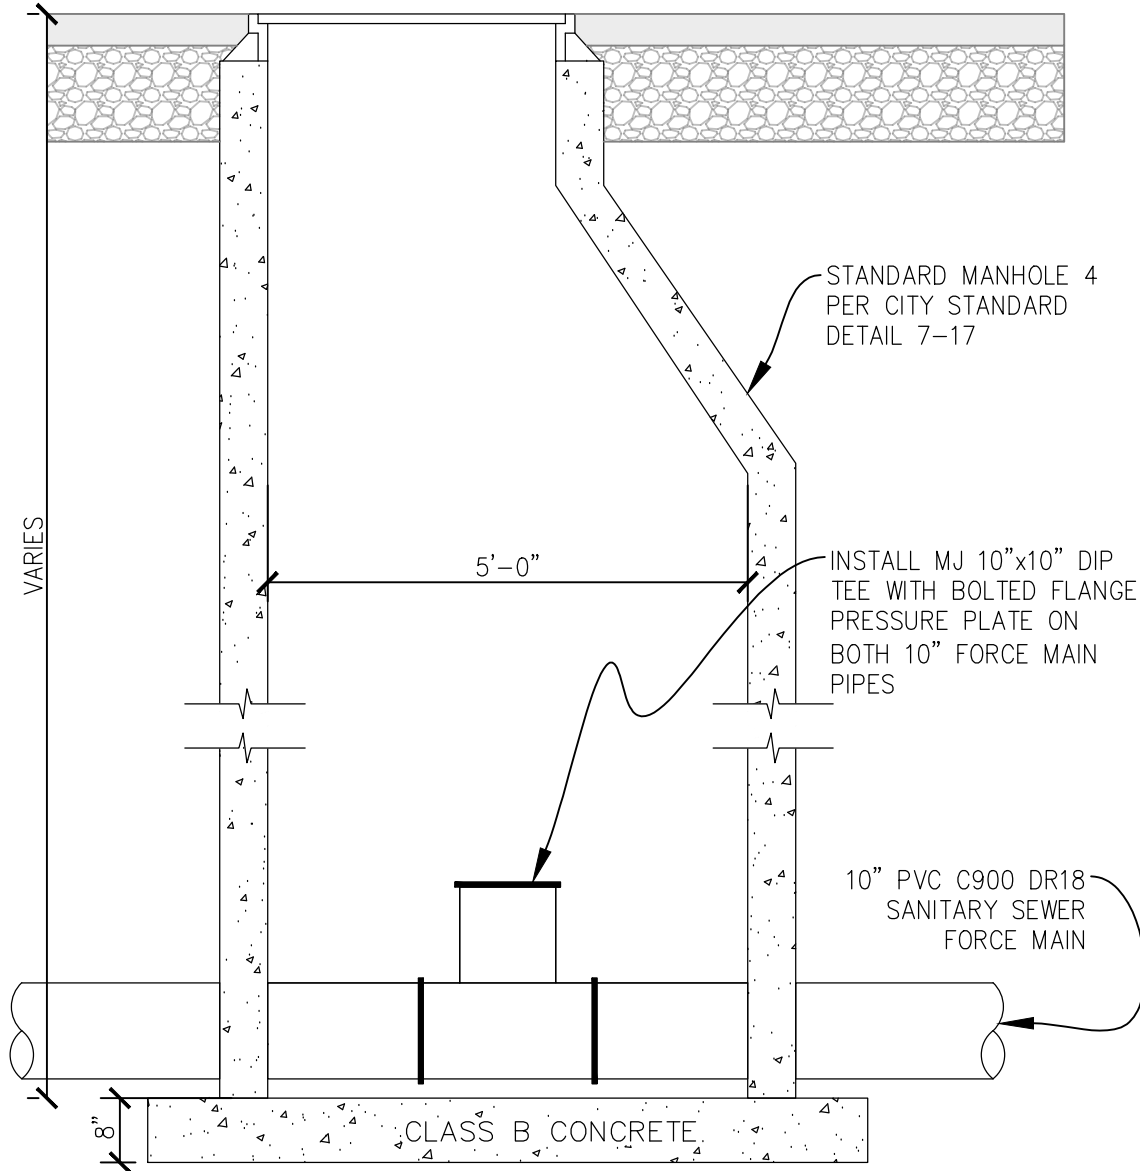

2 SANITARY SEWER FORCE MAIN MANHOLE DETAIL
SCALE: NTS

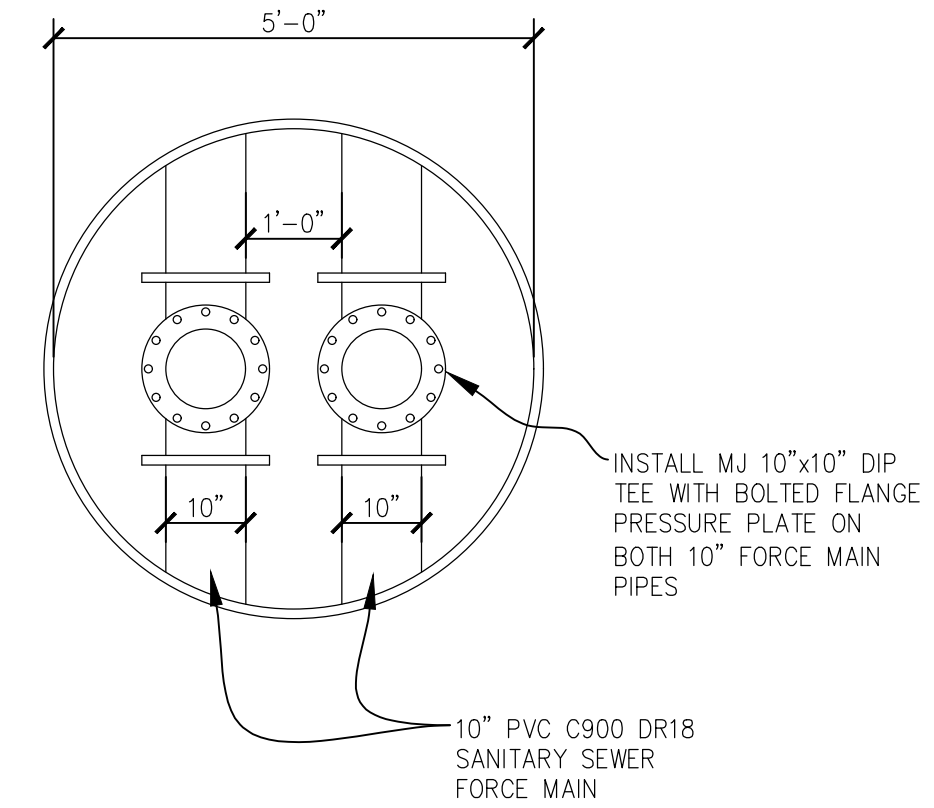


PLAN

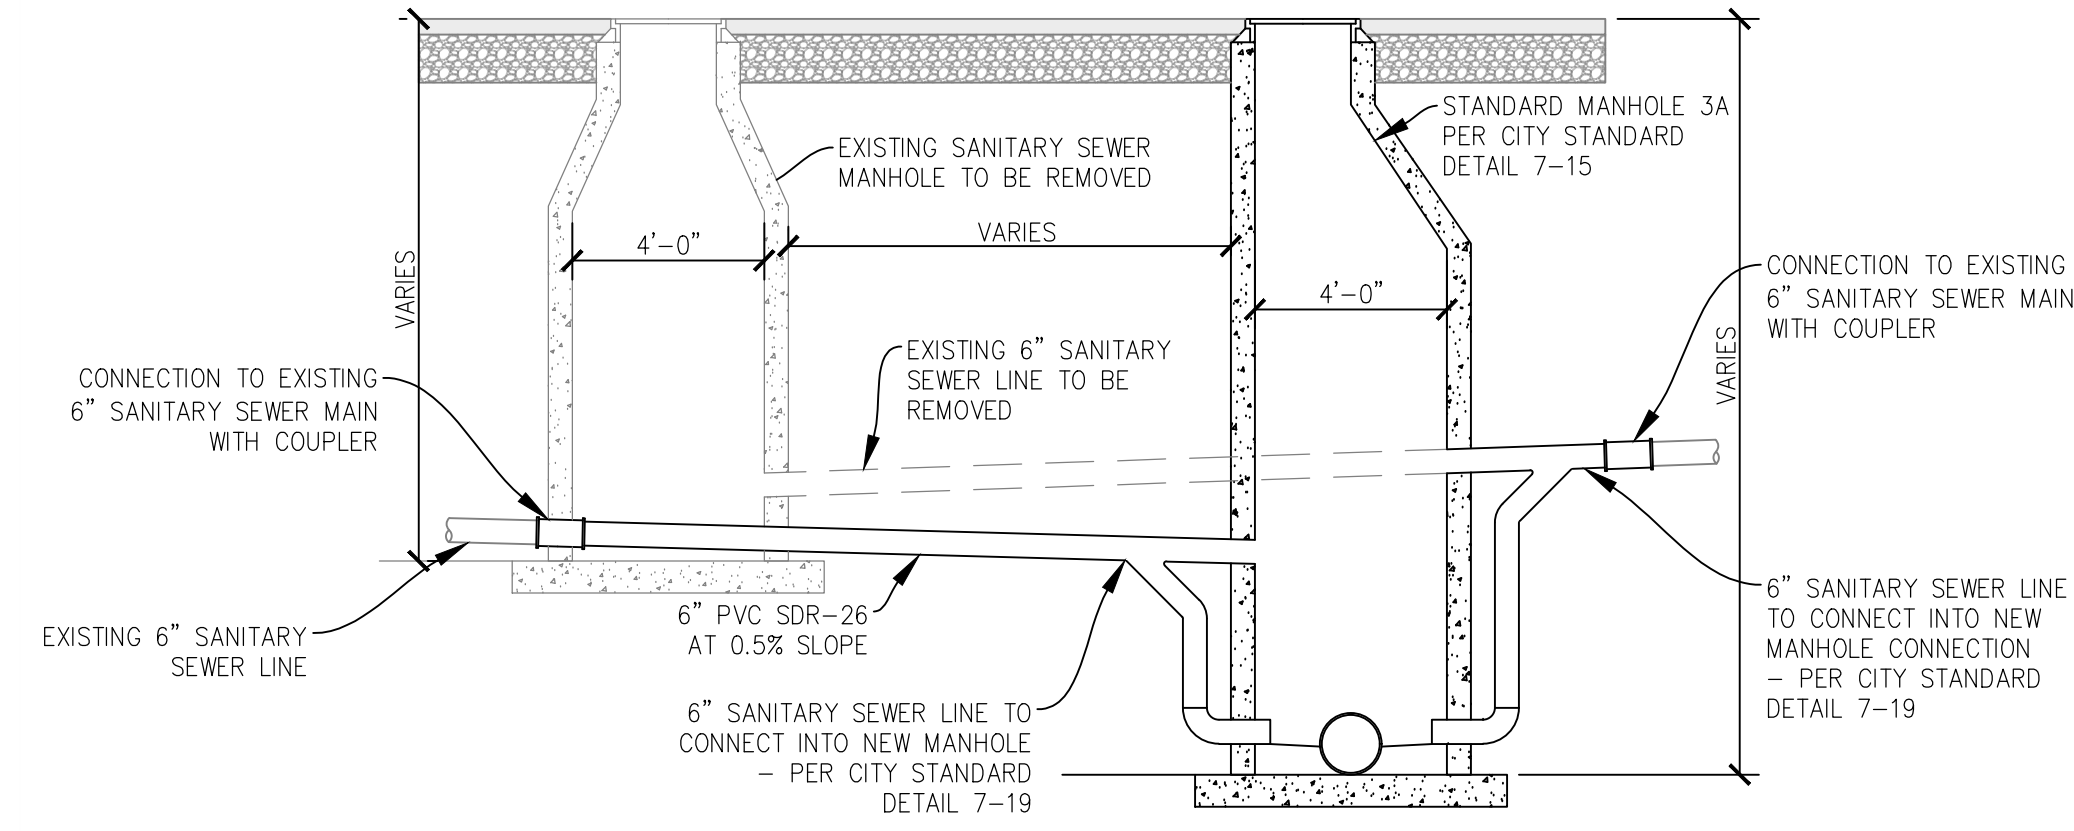


3 SEWER MAIN DISCONNECTION/RECONNECTION
SCALE: NTS

NOTE:
THE REMOVAL OF THE EXISTING SEWER MANHOLES AND PIPE ARE ACCOUNTED FOR IN THE DEMOLITION LINE ITEM, THE INSTALLATION OF THE NEW MANHOLE IS ACCOUNTED FOR UNDER THE 48" SANITARY SEWER MANHOLE LINE ITEM, THE INSTALLATION OF THE NEW PIPE FROM THE EXISTING IS ACCOUNTED FOR UNDER THE RESPECTIVE PIPE SIZE LINE ITEM.
CONTRACTOR TO PROVIDE BYPASS PLAN FOR DURING CONSTRUCTION

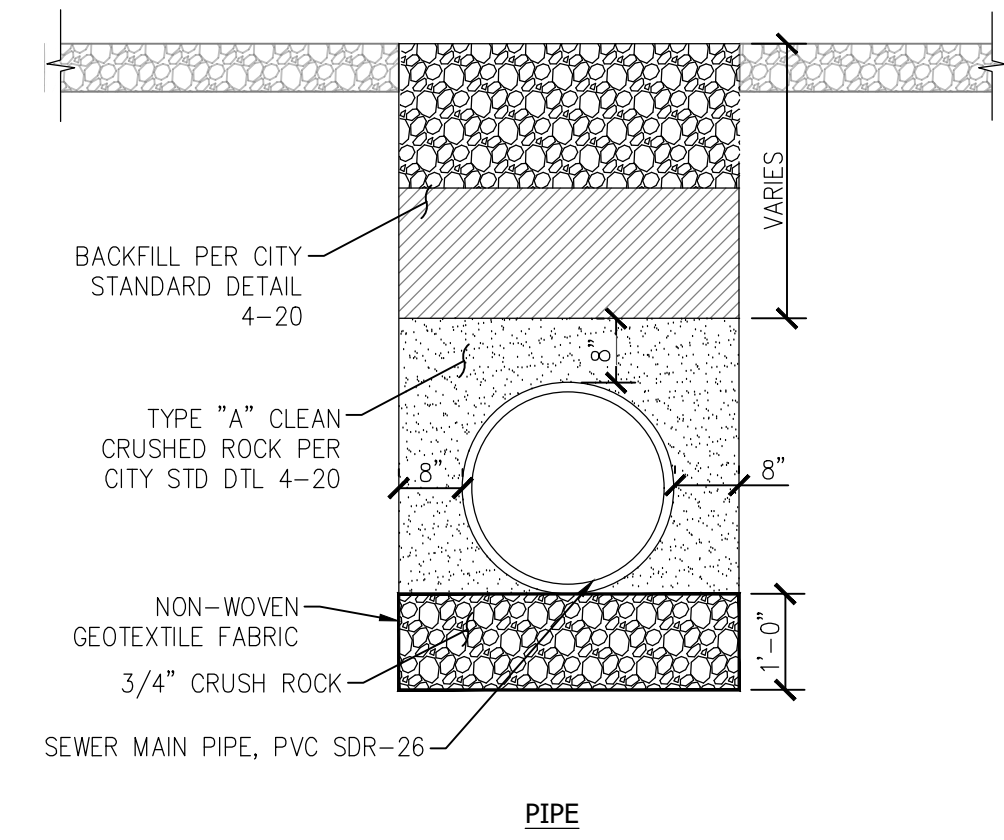


4 DEWATERING TRENCH DETAIL
SCALE: NTS

NOTE:
CONTRACTOR TO INSTALL SMALL HP PUMP WITHIN TRENCH TO ADEQUATELY DEWATER. DISCHARGE TO AVAILABLE ADJACENT FACILITIES

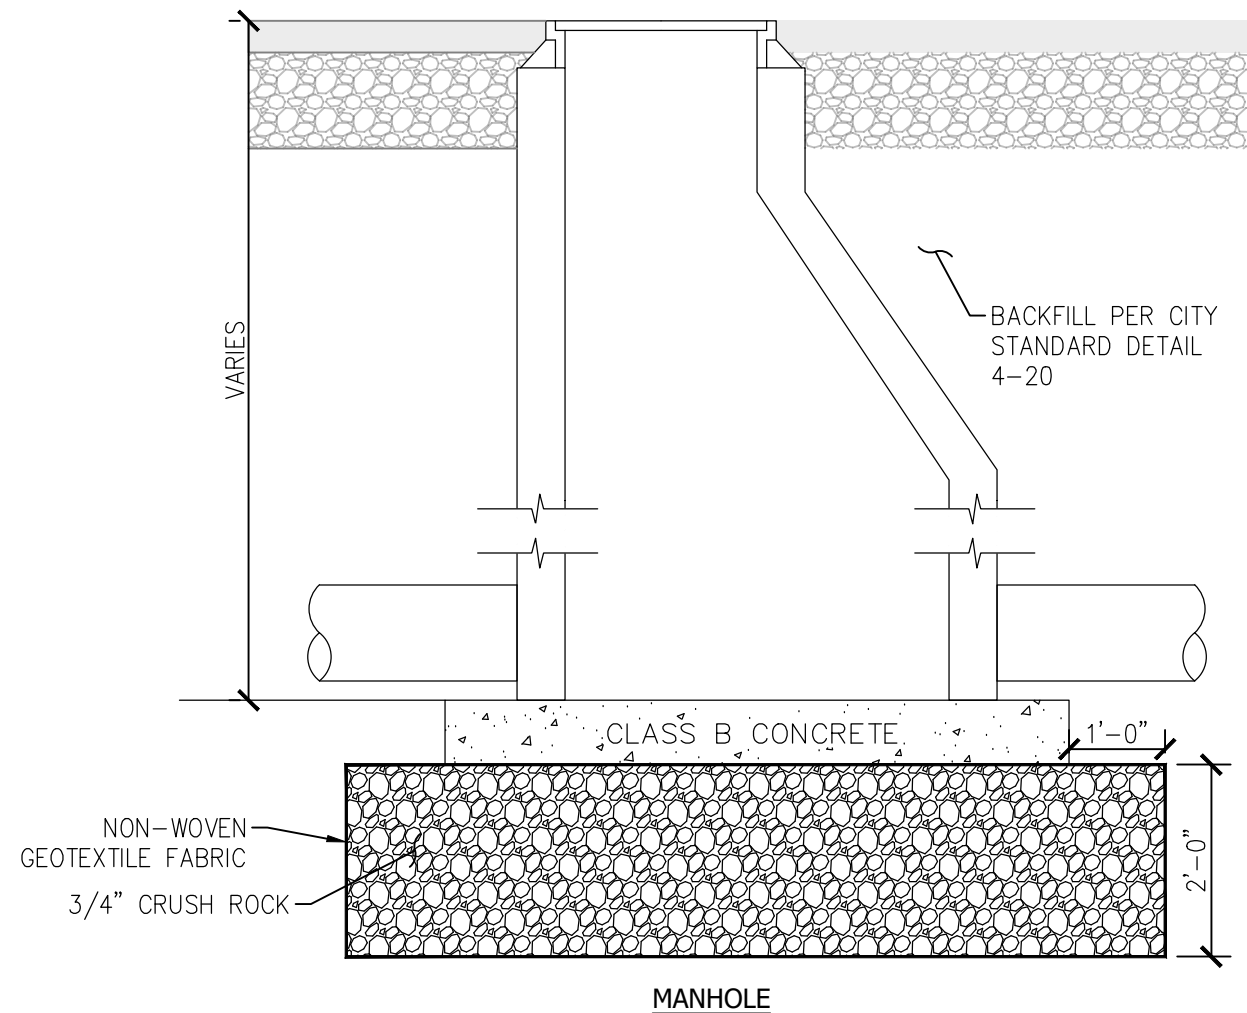


MANHOLE

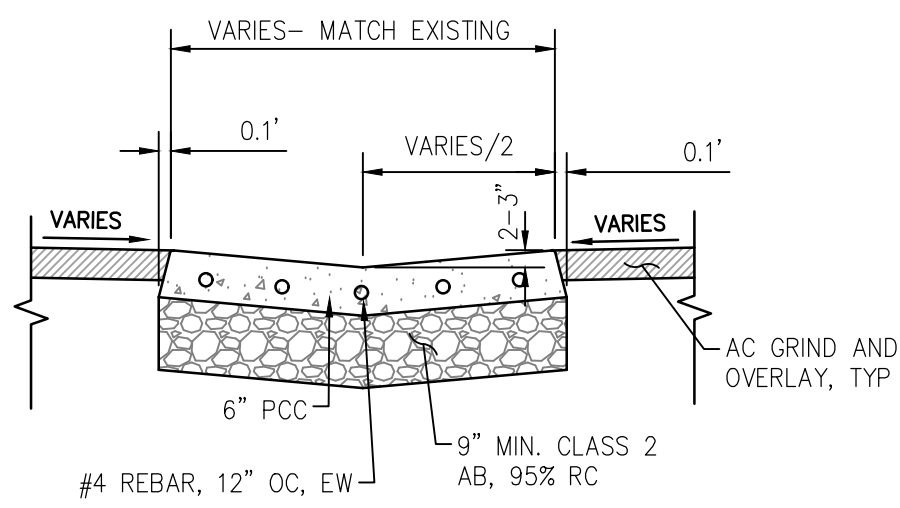

5 VALLEY GUTTER SECTION REPLACEMENT DETAIL
SCALE: NTS













NOTE:
WHEN REPLACING SECTION OF VALLEY GUTTER, CONTRACTOR SHALL DOWEL #4 REBAR 24" OC INTO EXISTING SECTION OF VALLEY GUTTER ON BOTH SIDES. EPOXIED FOUR TO SIX INCHES DEEP

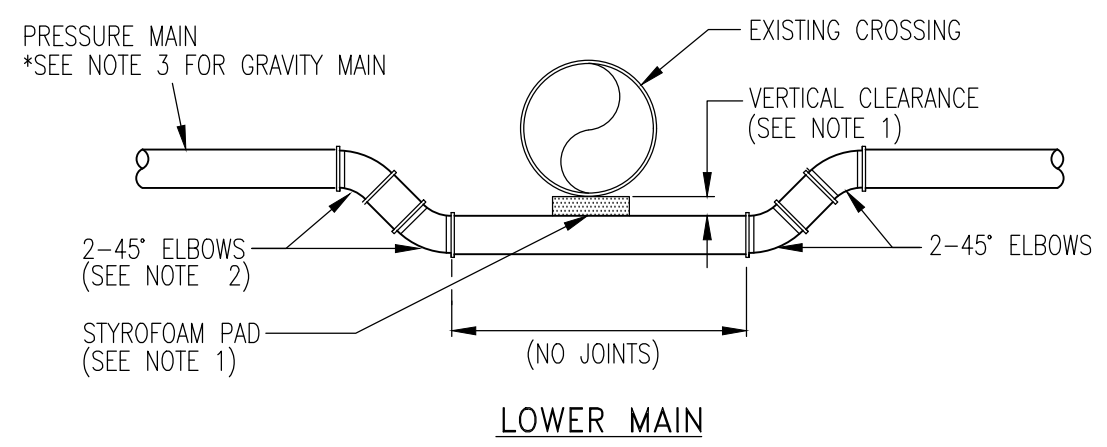

NOTES
1. STYROFOAM PAD SHALL BE 18" SQUARE X 4" THICK
REQUIRED MINIMUM VERTICAL CLEARANCES:
• RAISE MAIN:
-VERTICAL CLEARANCE MUST BE A MINIMUM OF 4". IF $\leq 12"$, THEN CONTRACTOR SHALL CONSTRUCT MAIN OF DIP.
• LOWER MAIN:
-VERTICAL CLEARANCE MUST BE A MINIMUM OF 4". THE CONTRACTOR SHALL CONSTRUCT WATER OF DIP.
2. THRUST BLOCKS OR HARNESSSES FOR RESTRAINING JOINTS NOT SHOWN.
3. FOR GRAVITY PIPE-INSTALL STYROFOAM PAD AND EXCLUDE 45° ELBOW BENDS



6 PIPE CROSSING WITH NARROW CLEARANCE DETAIL
SCALE: NTS

PROJECT NUMBER		PROJECT DETAILS	
23-209		SANITARY SEWER & RECYCLED WATER PROJECT	
SHEET		C-1.2 OF 42	
CITY OF COLUSA		PROJECT DETAILS	
CALIFORNIA ENGINEERING COMPANY INC		CIVIL ENGINEERING LAND SURVEYING FUNDING PROCUREMENT CONSTRUCTION ADMINISTRATION www.cedusa.net	
ESTD 1986		Yuba City, CA 95993 (530) 751-0952 Office	
1110 Civic Center Blvd. Suite 404		Yuba City, CA 95993	
DATE: 7/29/2026		NO. DATE	
SCALE:		DESCRIPTION	
DRAWN BY: KAP			
DESIGNED BY: MRL			
CHECKED BY: DLS			
REGISTERED PROFESSIONAL ENGINEER MANISA ROSE HEATH C 91572 CIVIL STATE OF CALIFORNIA			

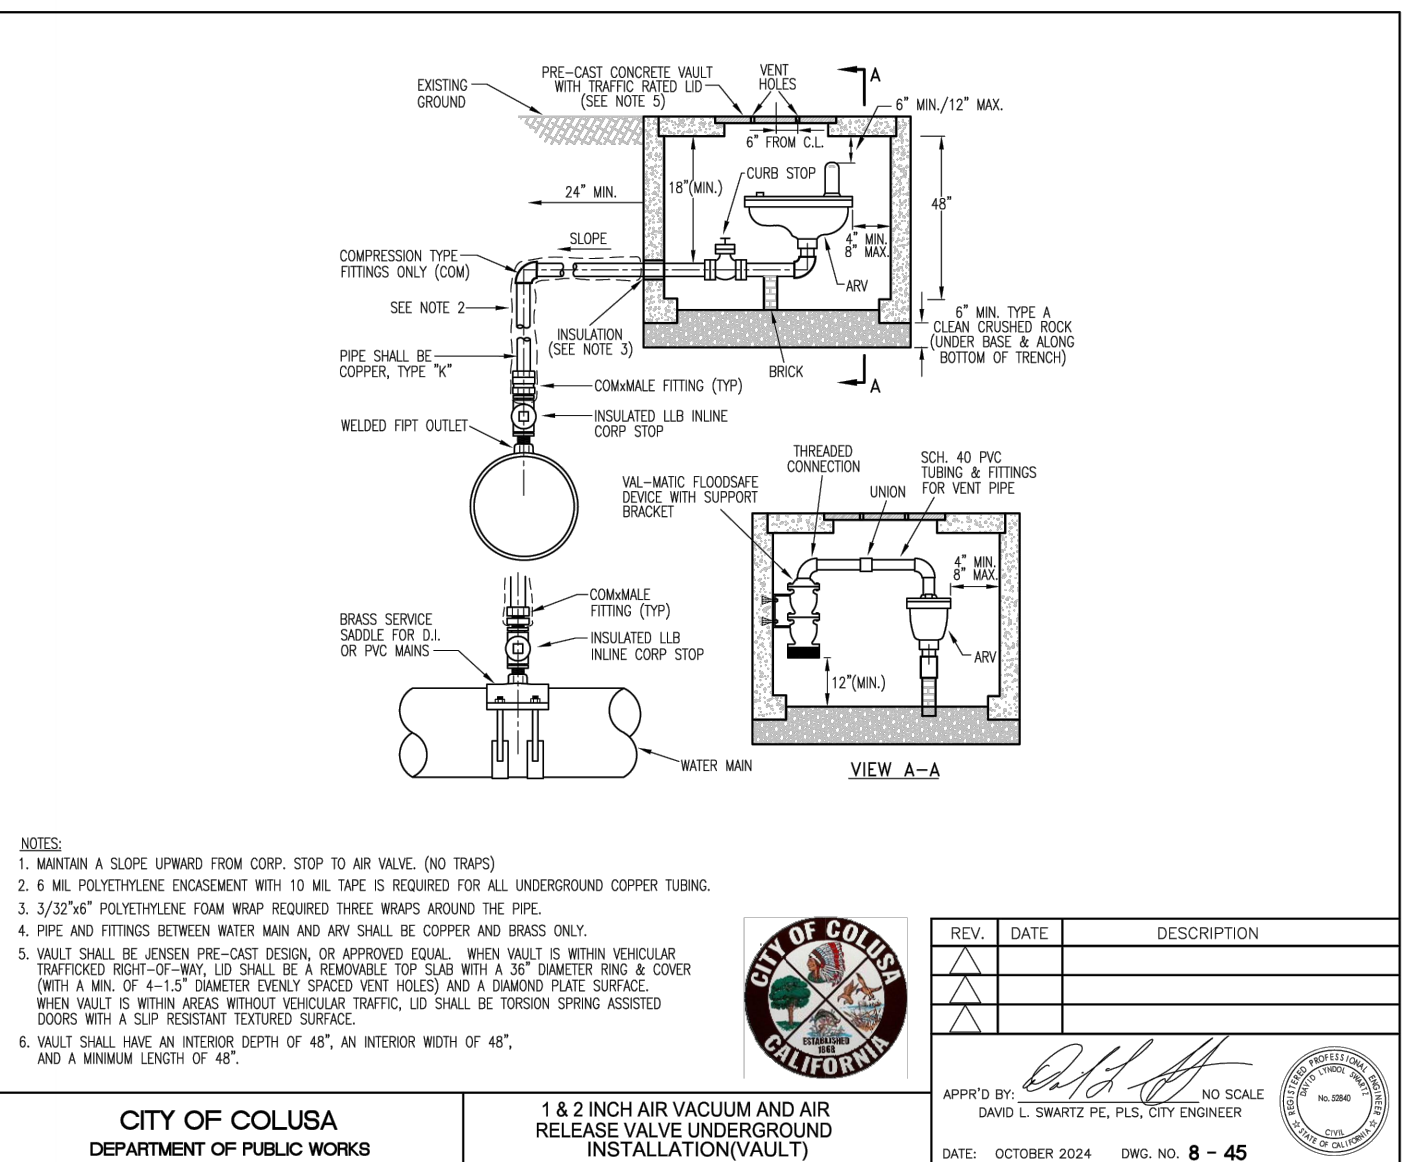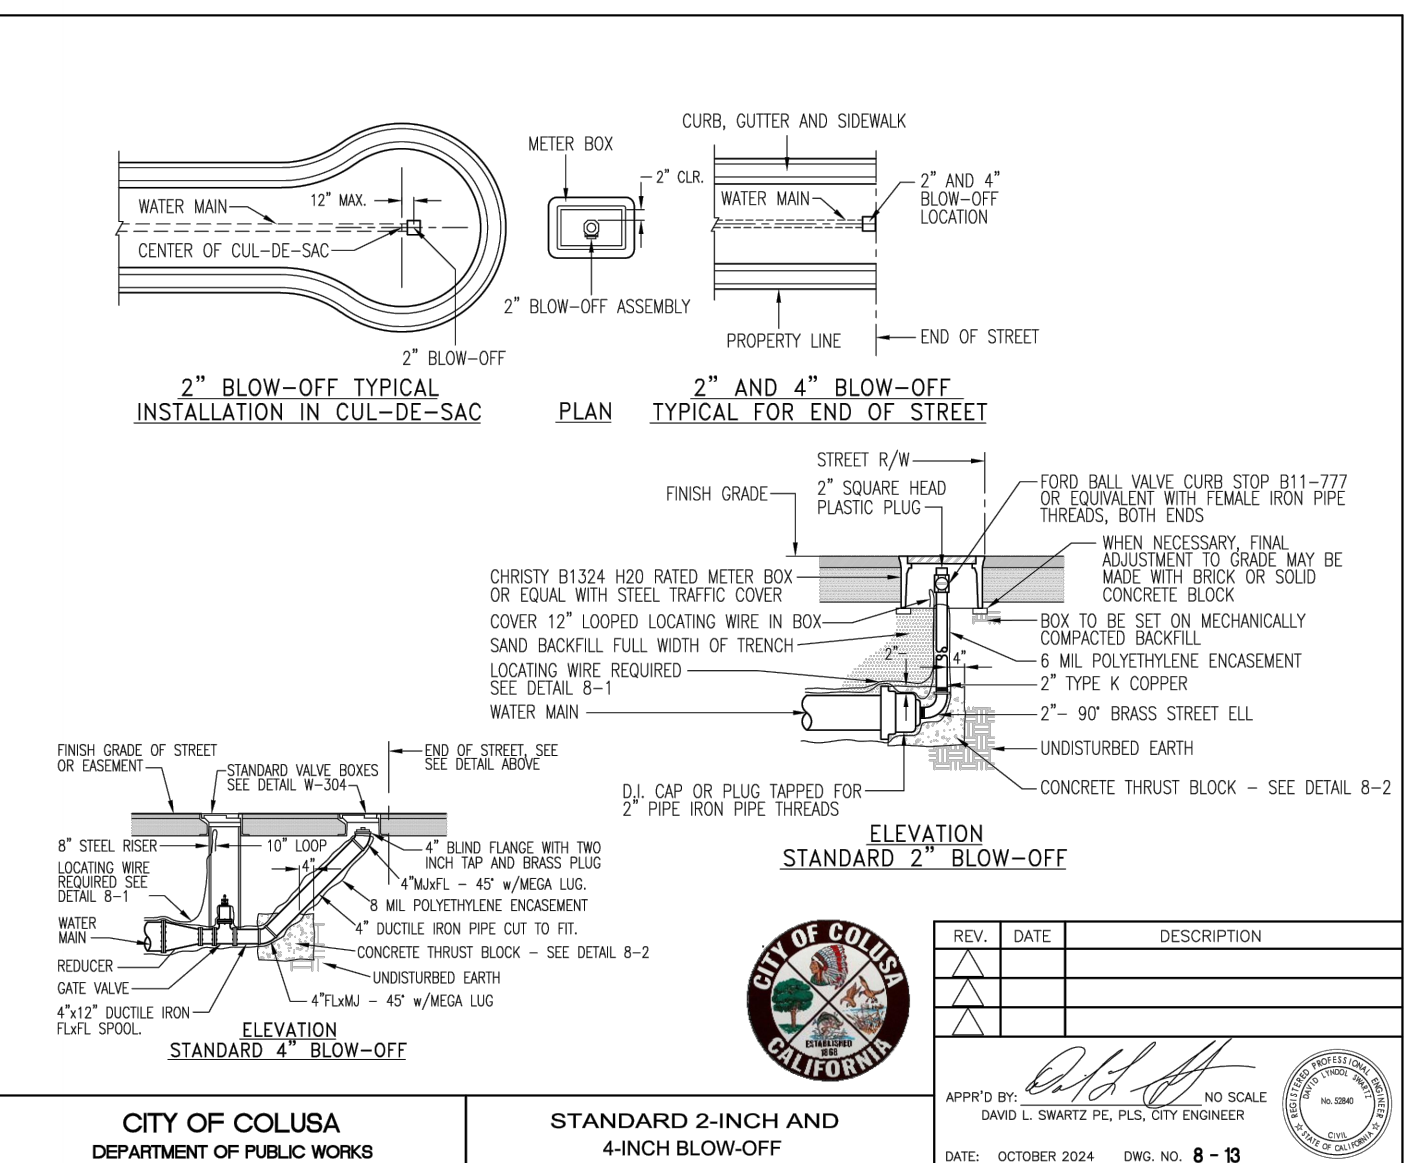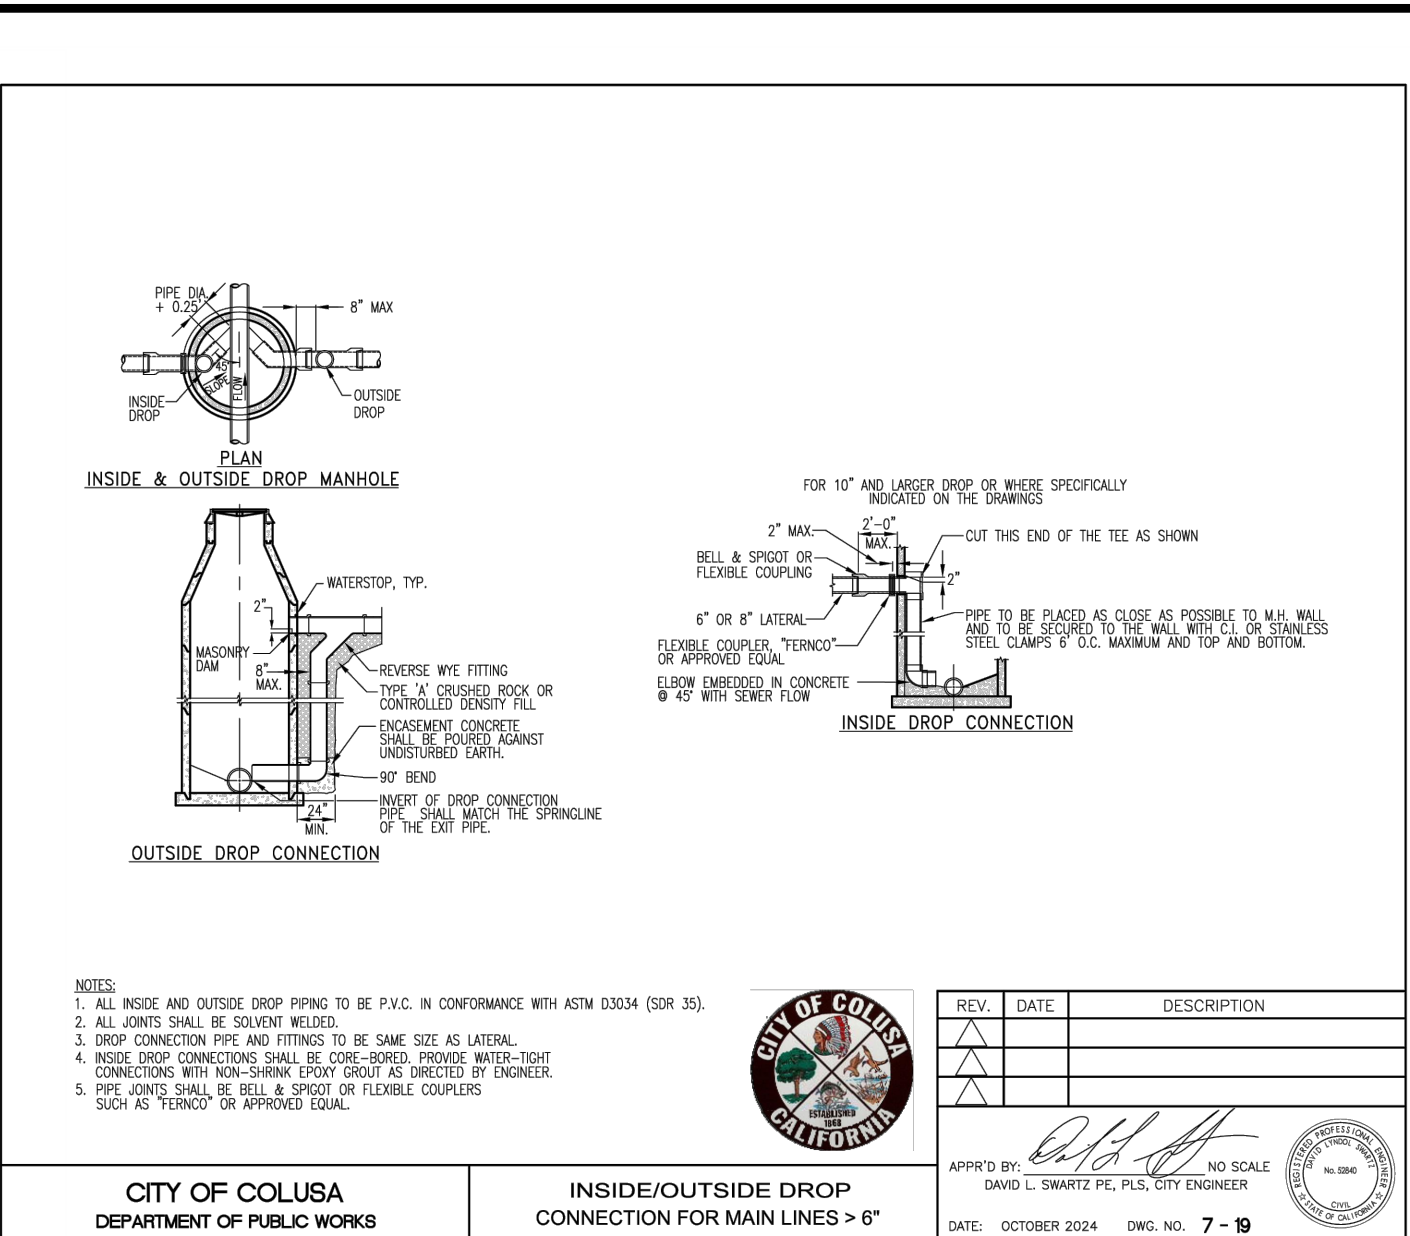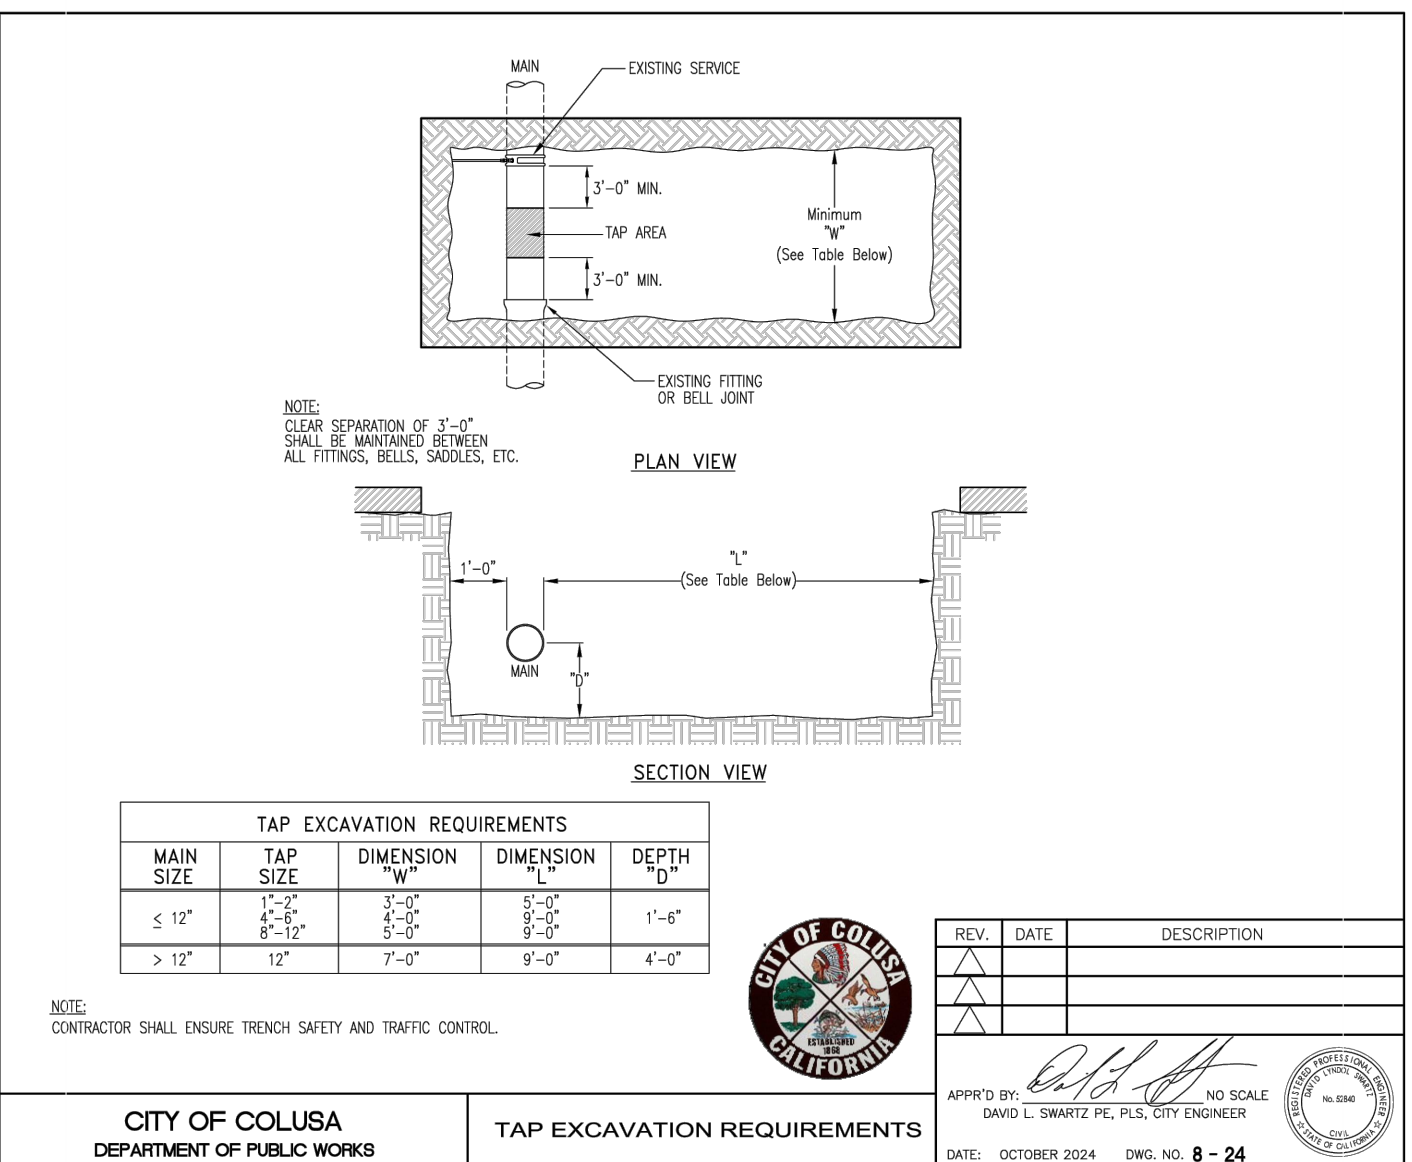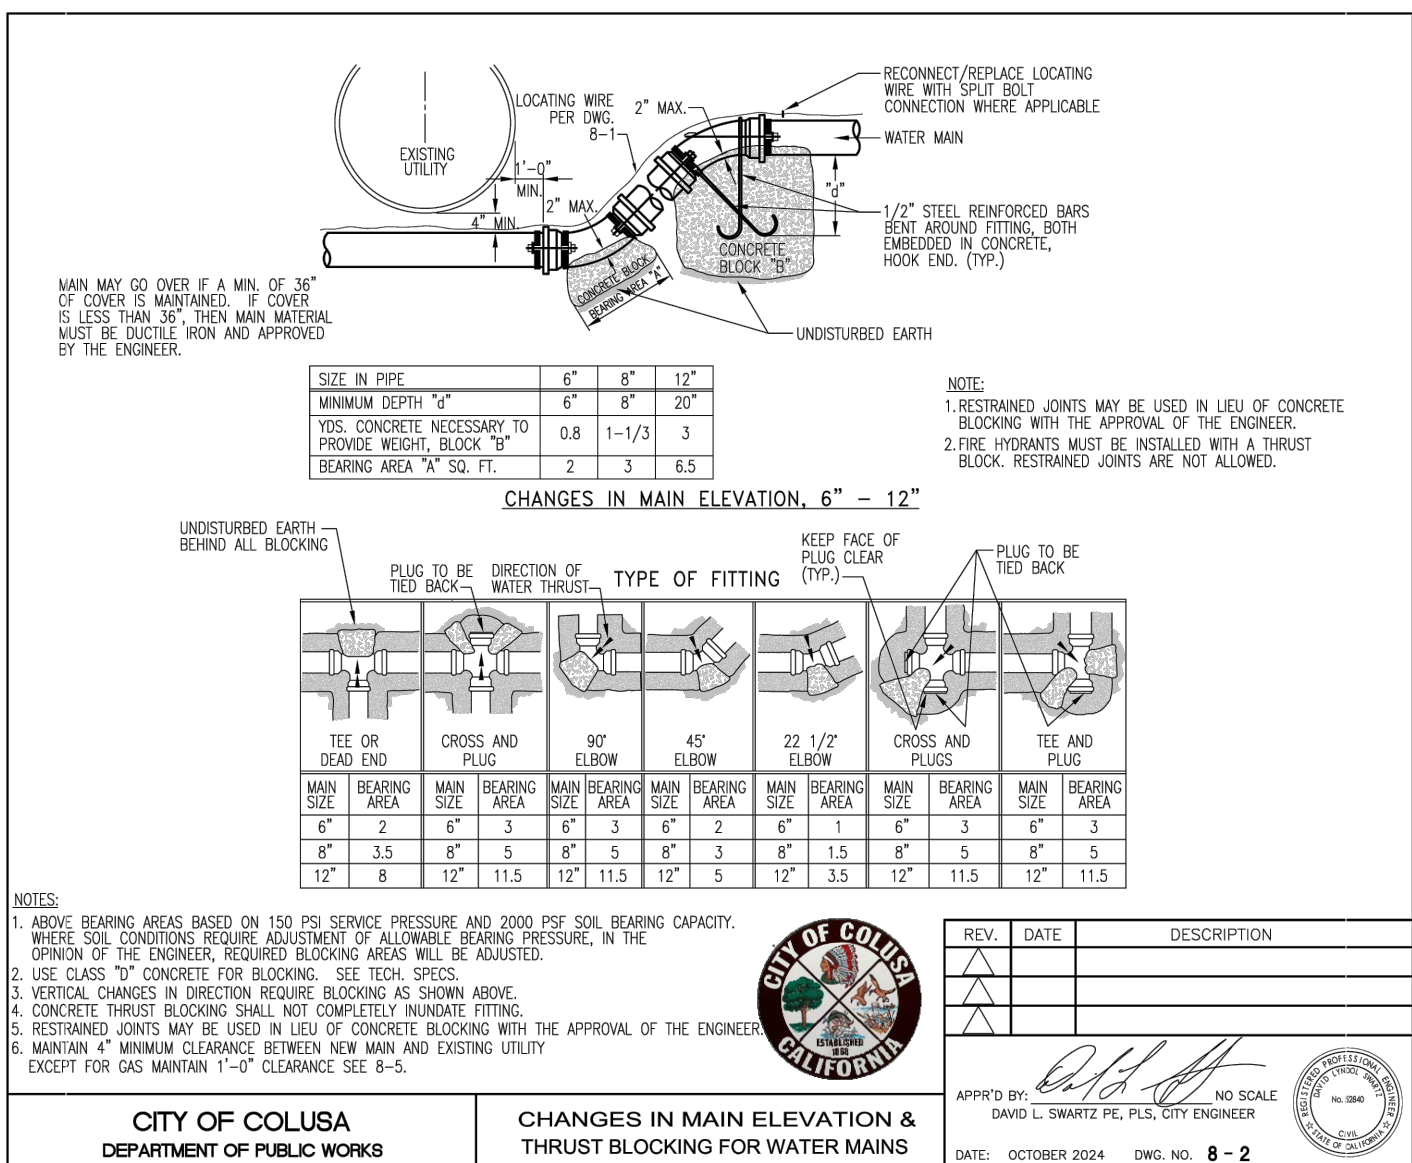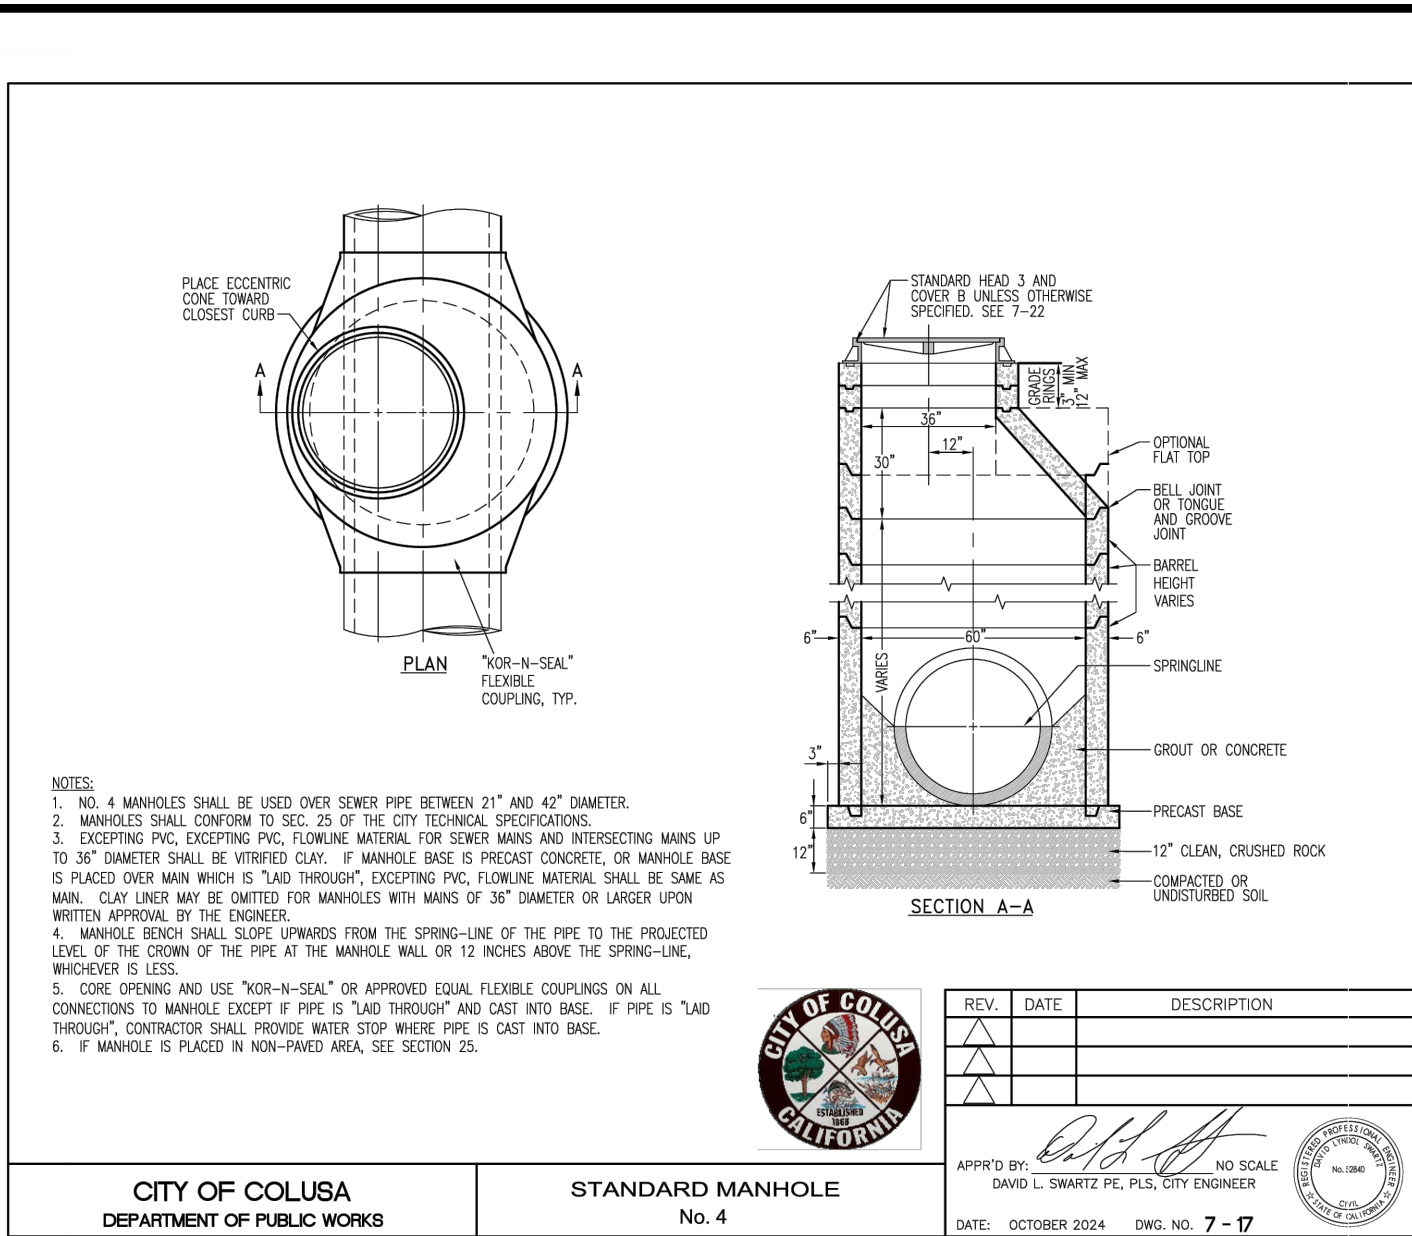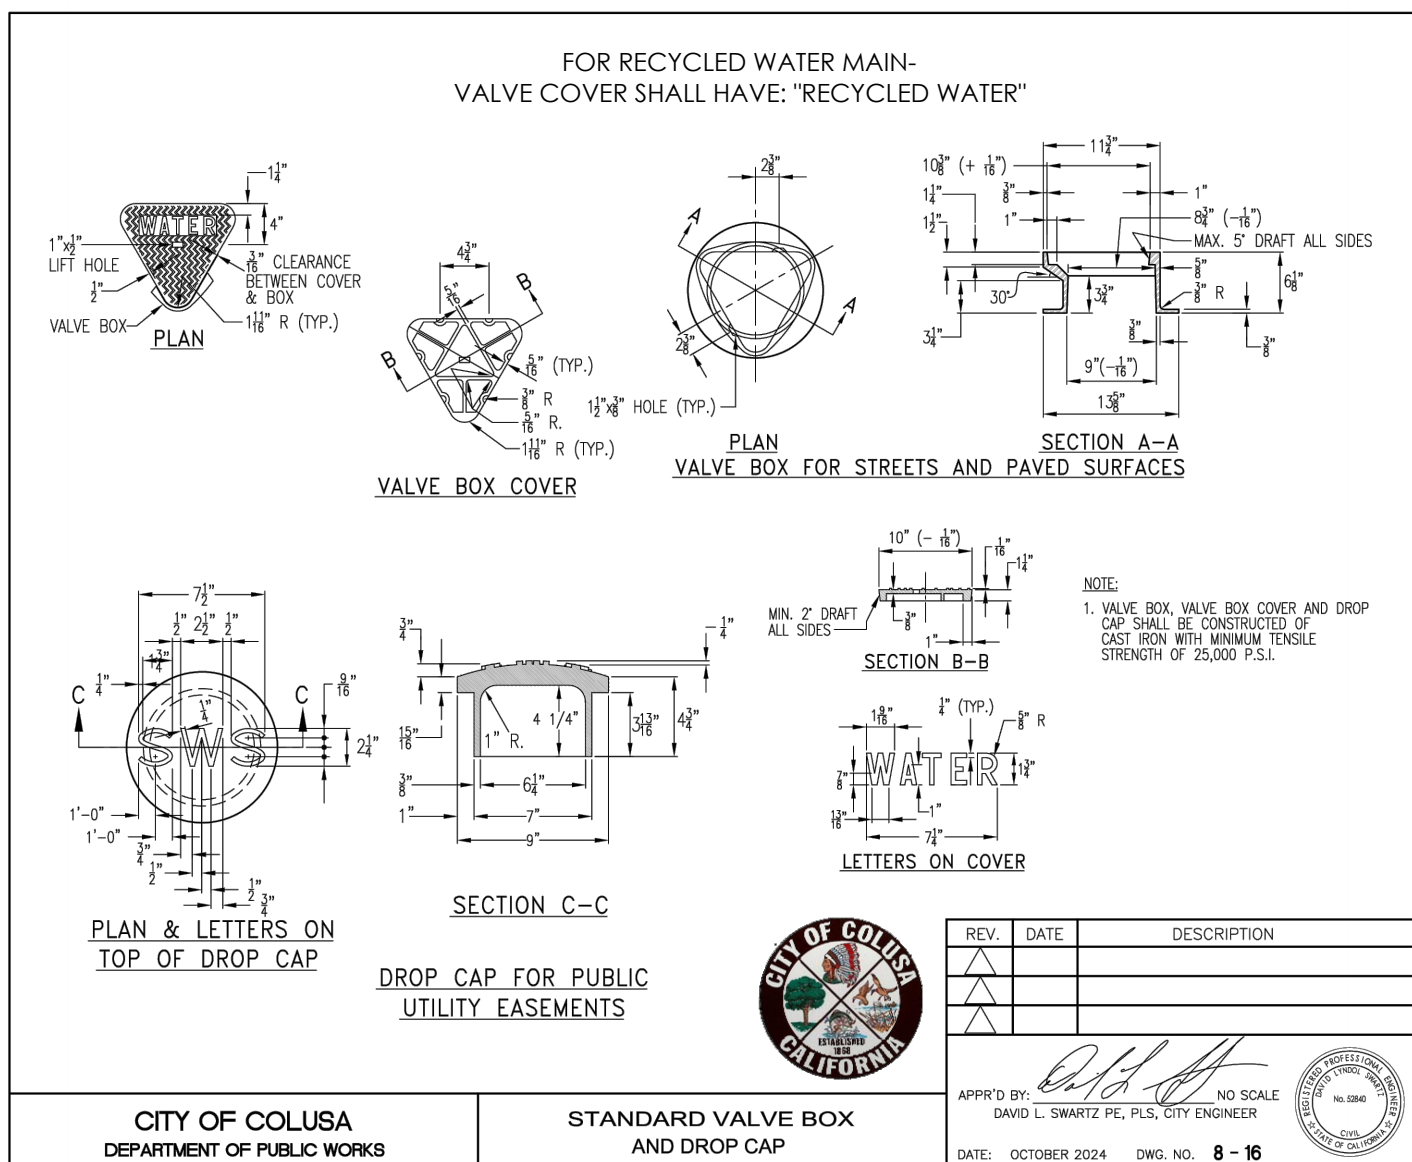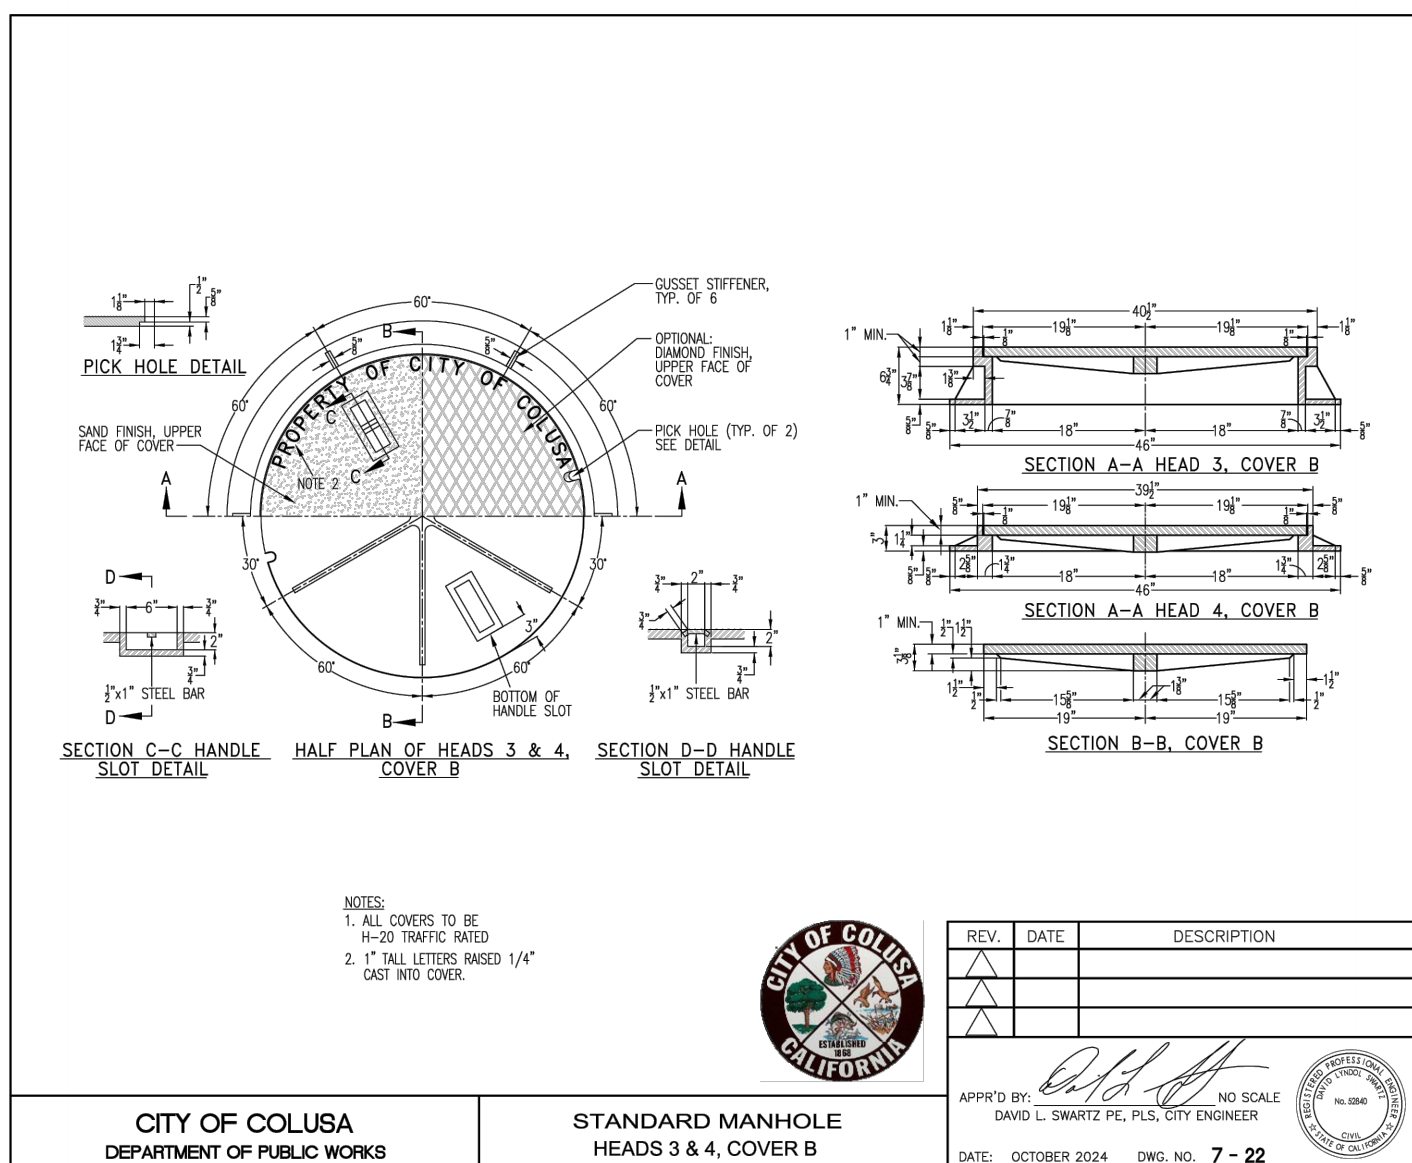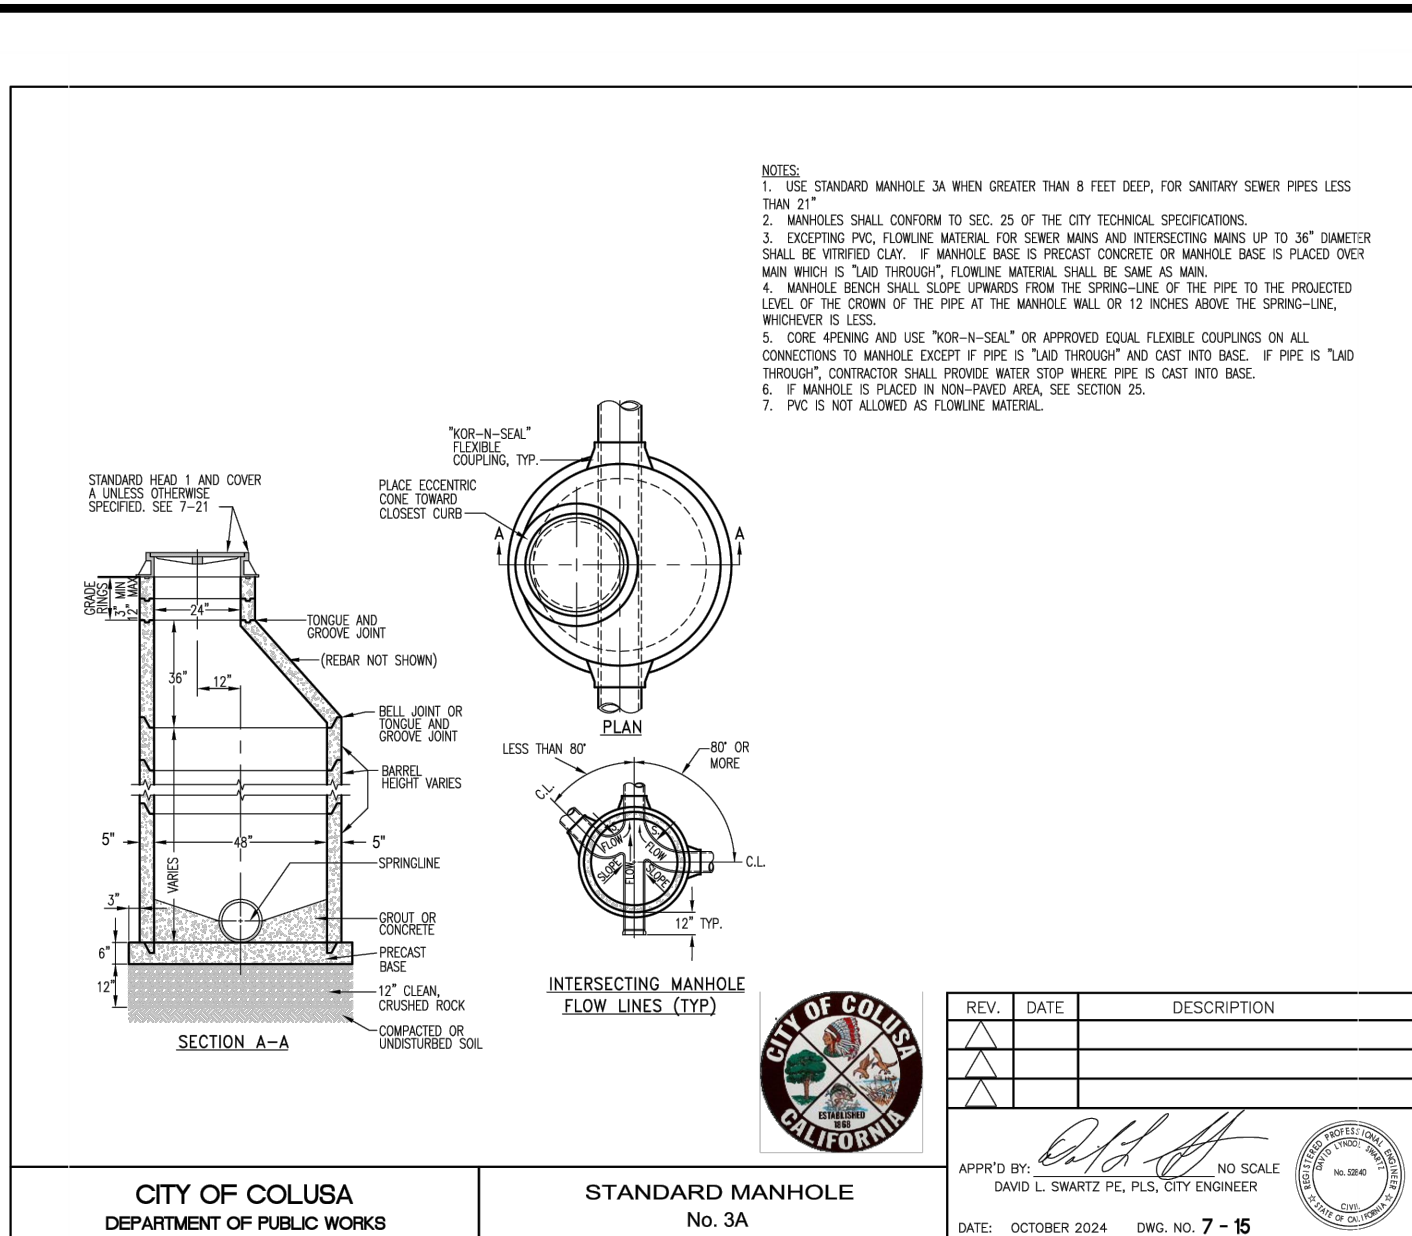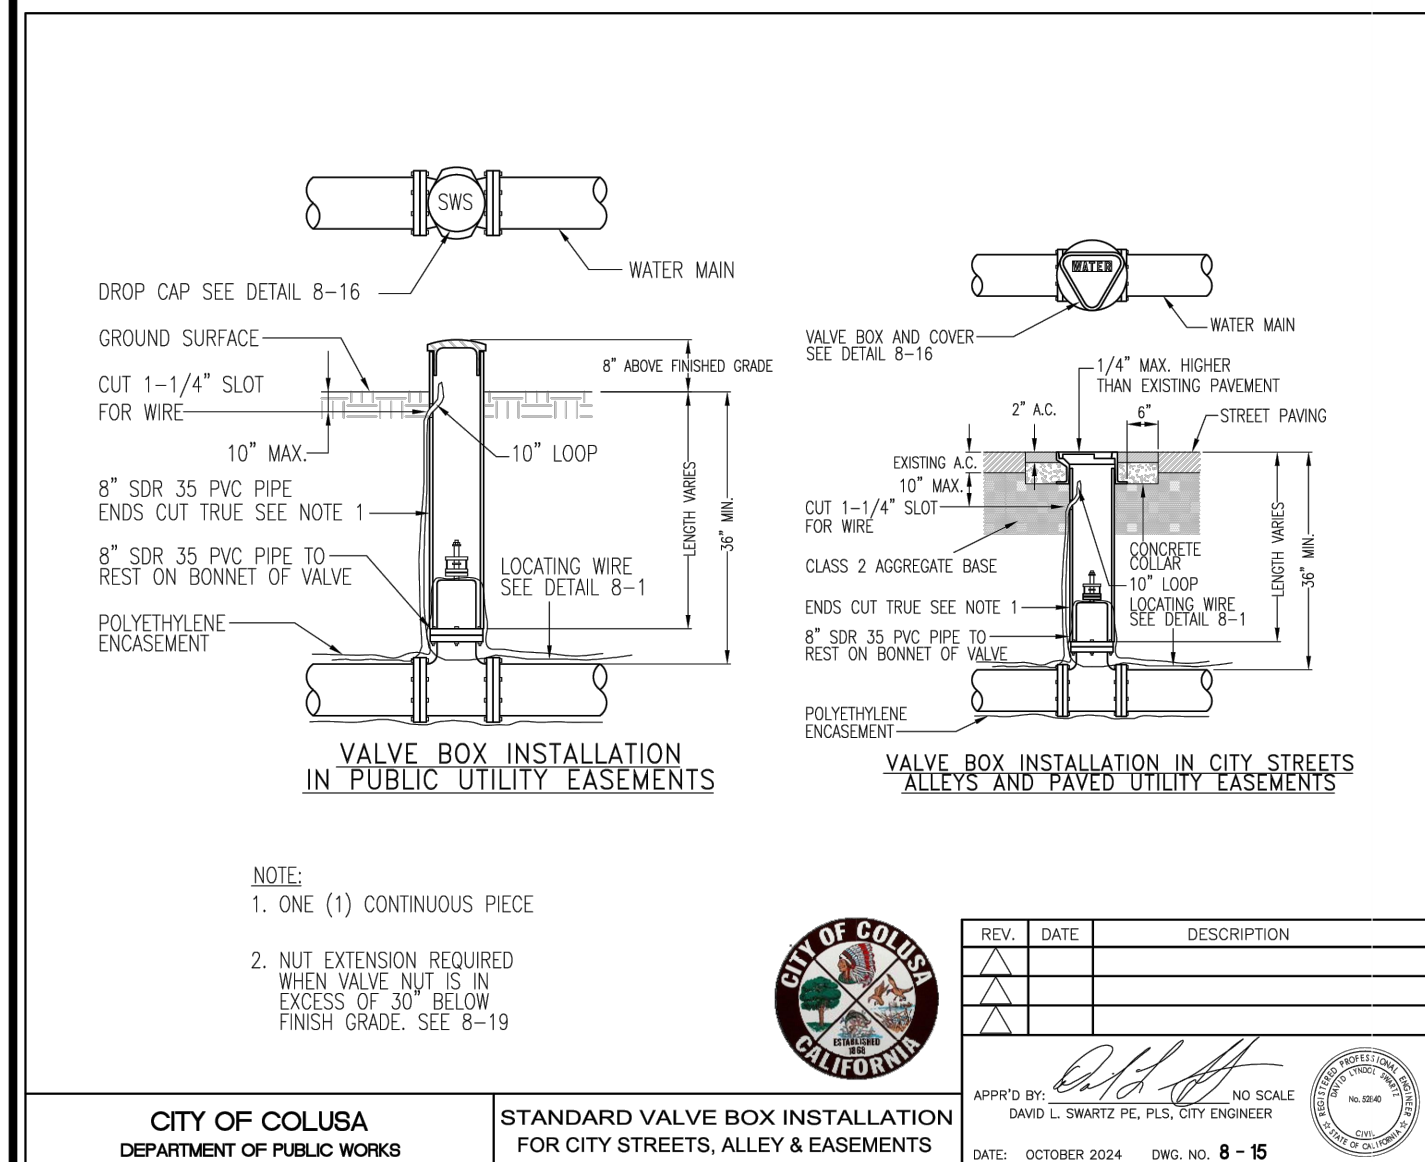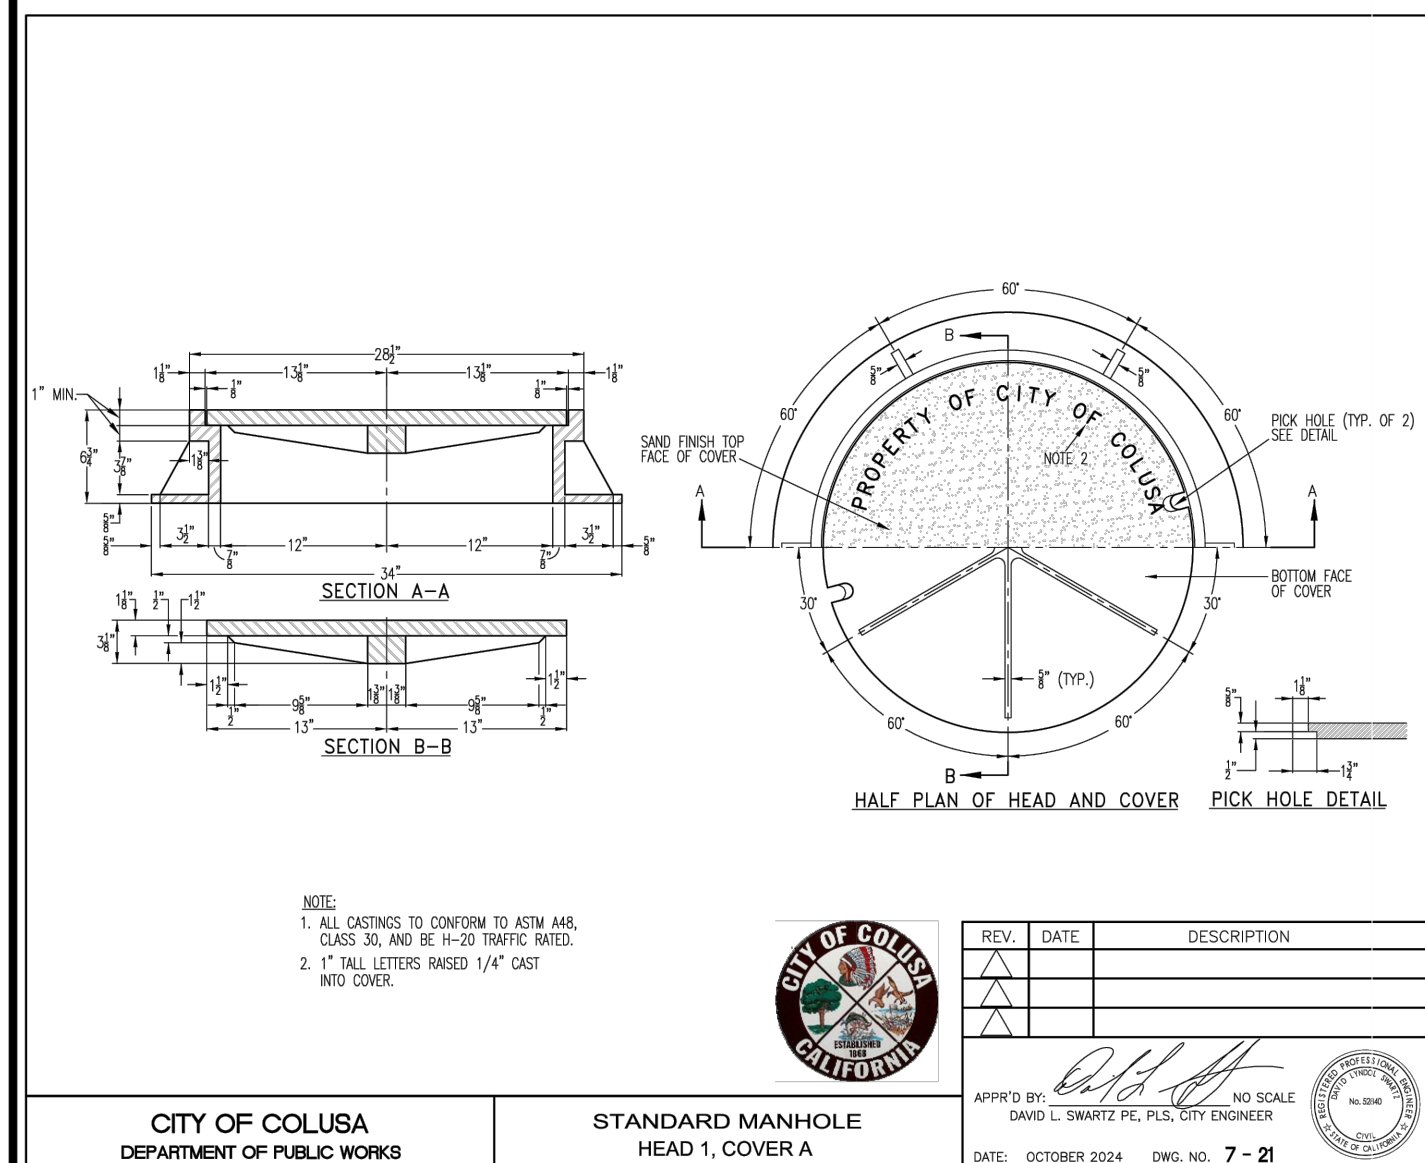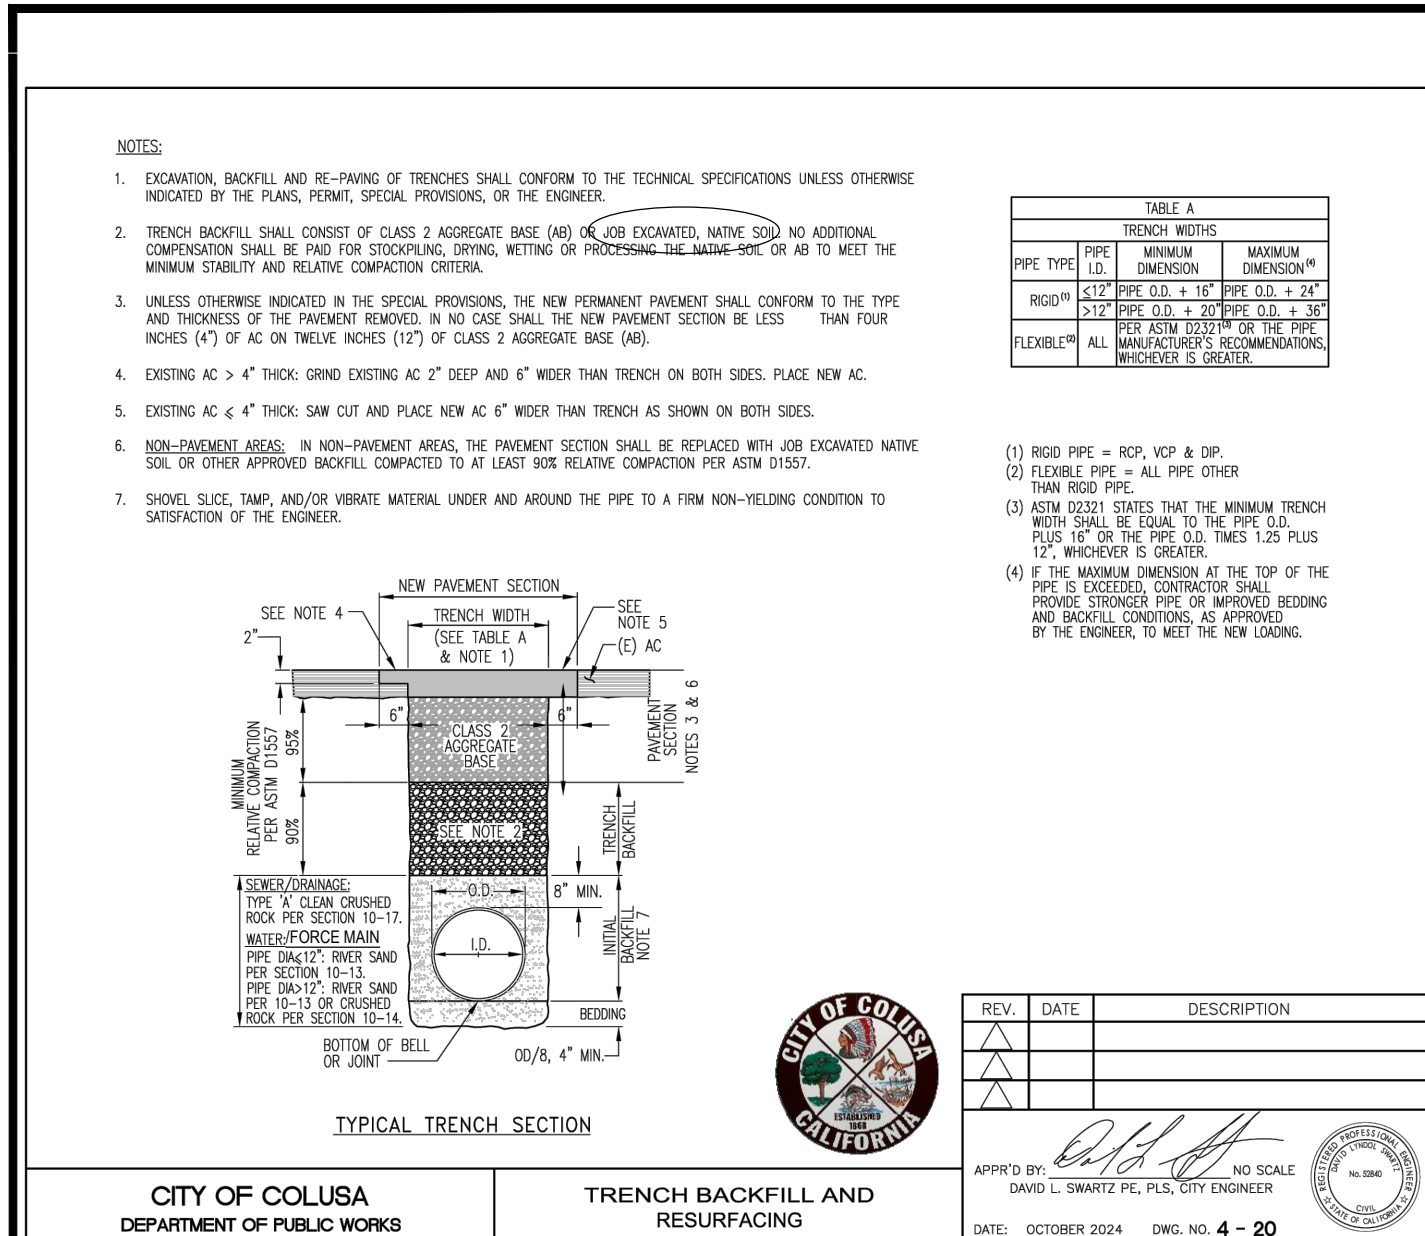

PROJECT NUMBER 23-209		CITY OF COLUSA CITY STANDARD DETAILS SANITARY SEWER & RECYCLED WATER PROJECT	 CALIFORNIA ENGINEERING COMPANY INC ESTD. 1986 CIVIL ENGINEERING LAND SURVEYING FUNDING PROCUREMENT CONSTRUCTION ADMINISTRATION www.cecusa.net			DATE: 7/28/2024	NO.	DATE	DESCRIPTION
SHEET C-1.3 OF 42			DRAWN BY: KAL DESIGNED BY: MRL CHECKED BY: DLS						



Y:\CEC Jobs\Projects\23-209 NexGen City of Colusa Sewer Main Line Design\Eng\Map\Plns\23-209 NexGen CoS_Sewer Main Line Design\Imp Plans.dwg Jul 29, 2024 12:58 pm mjoynr

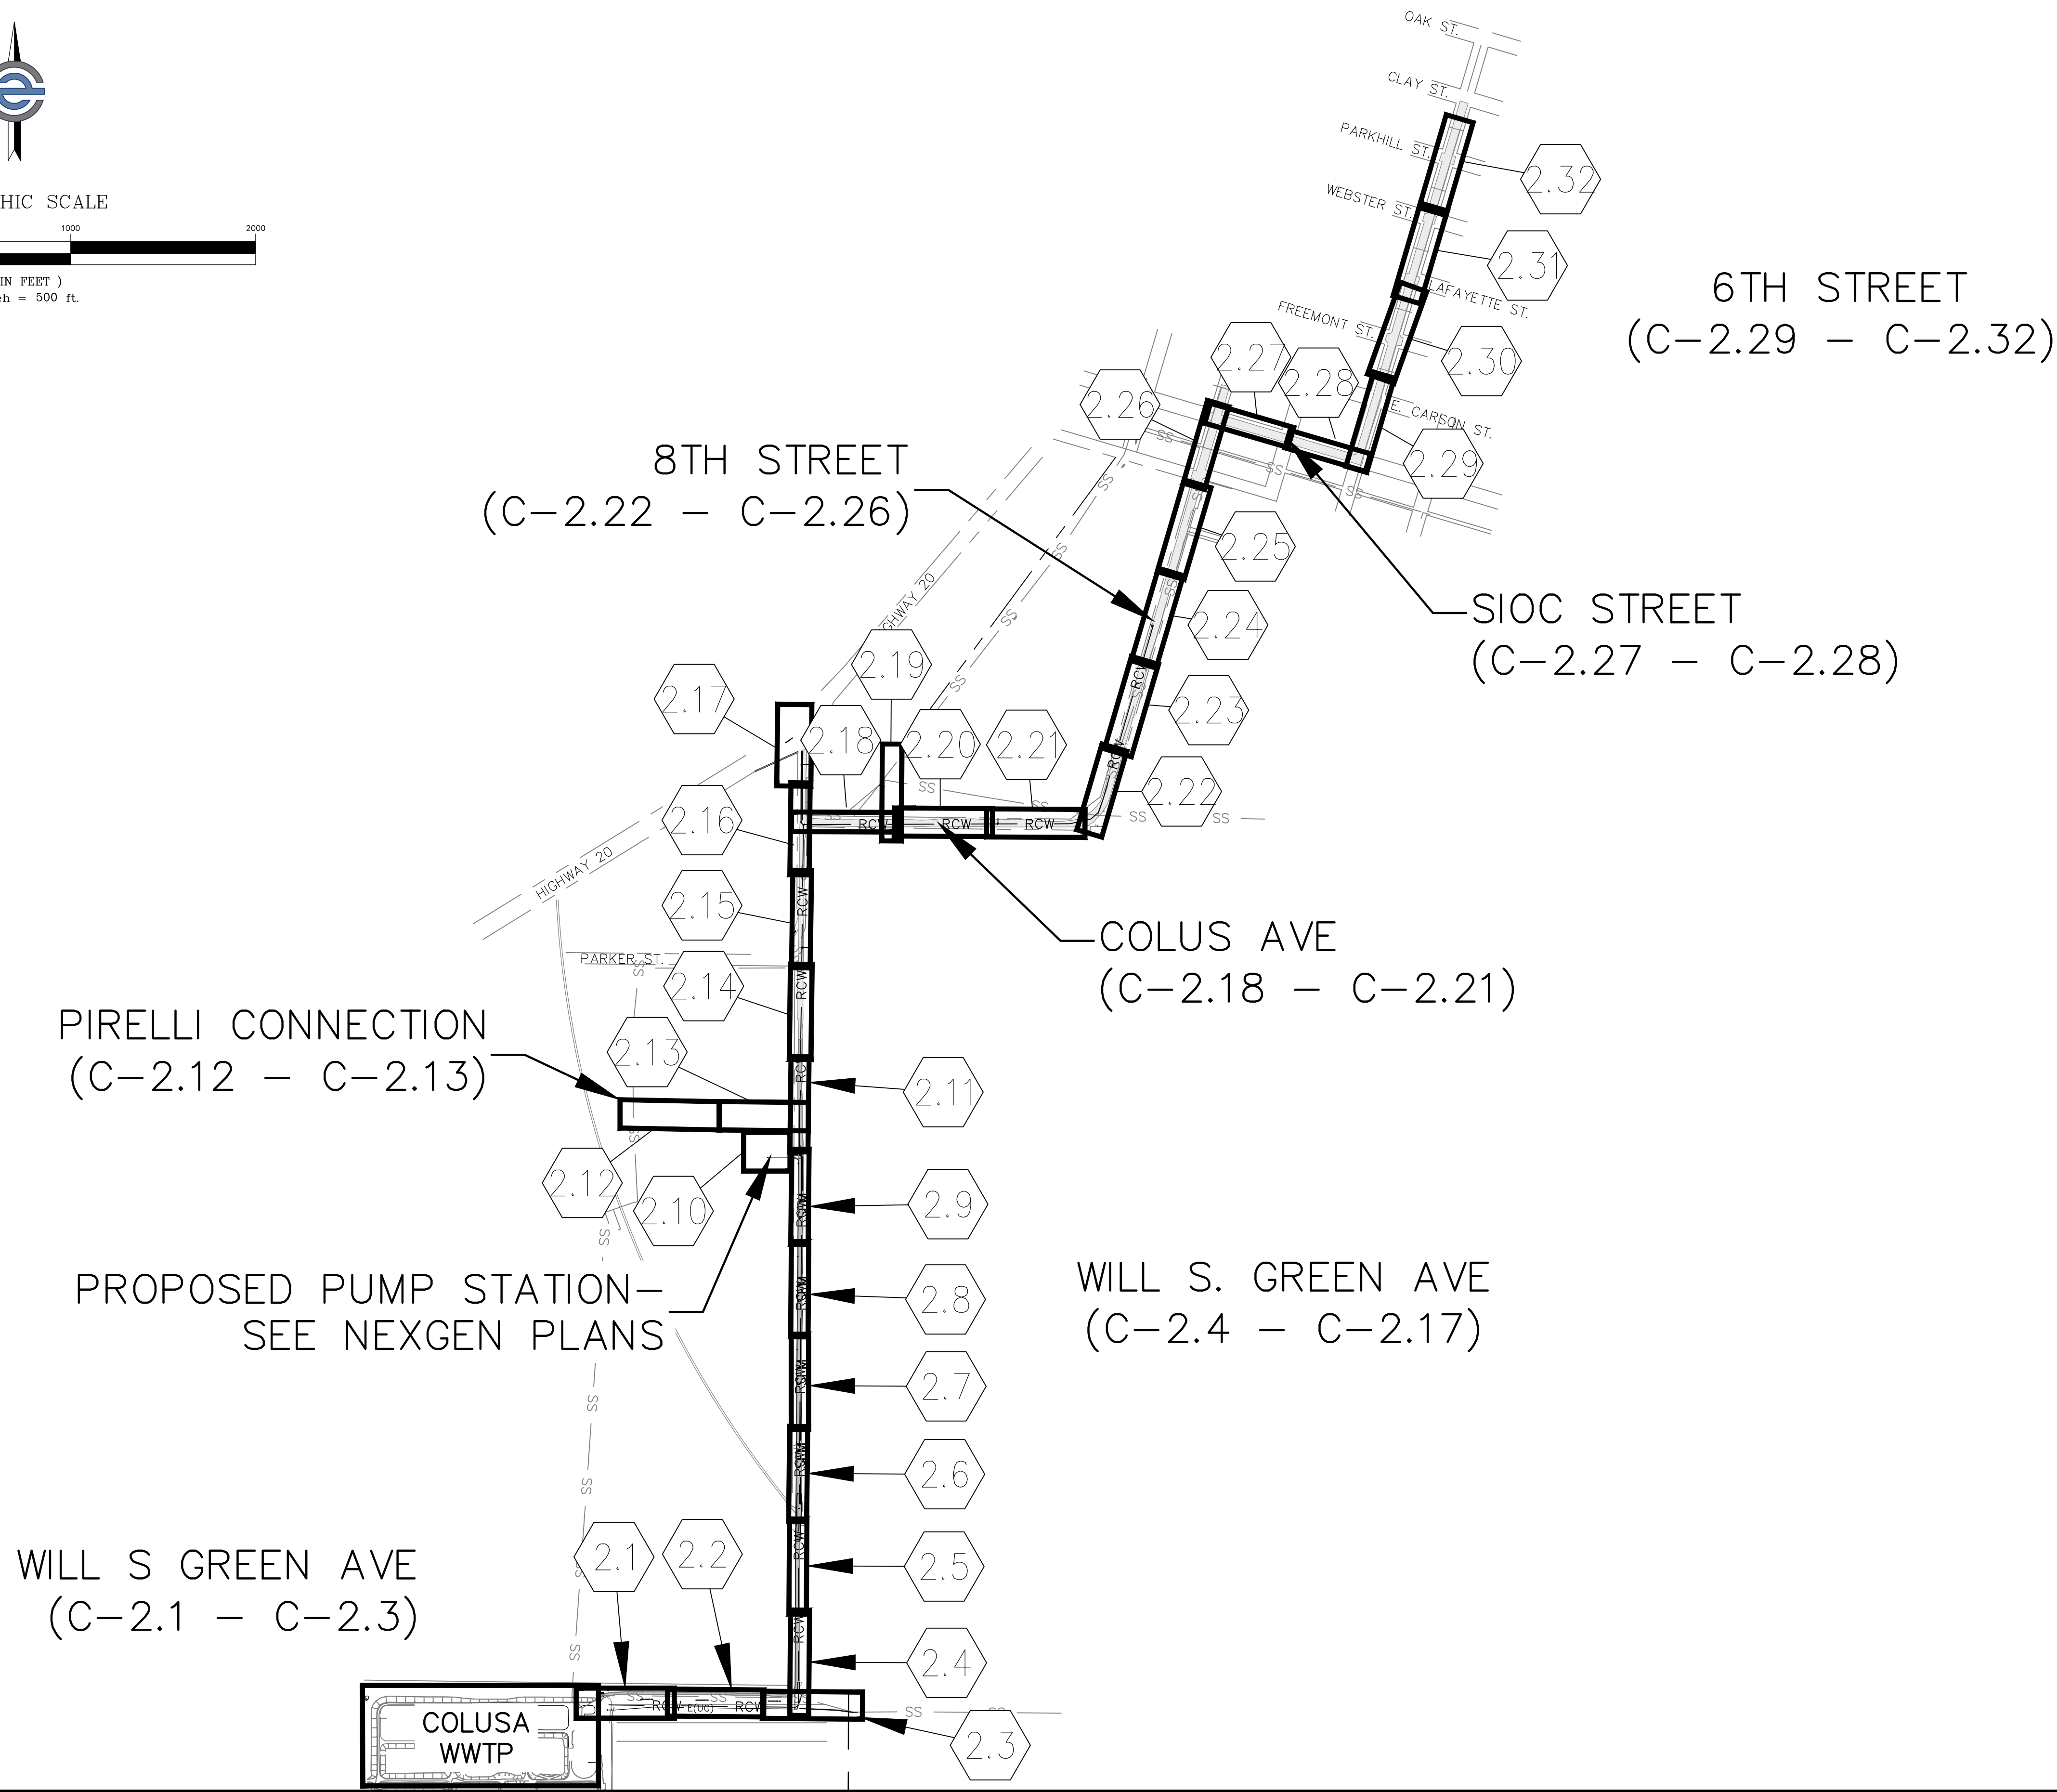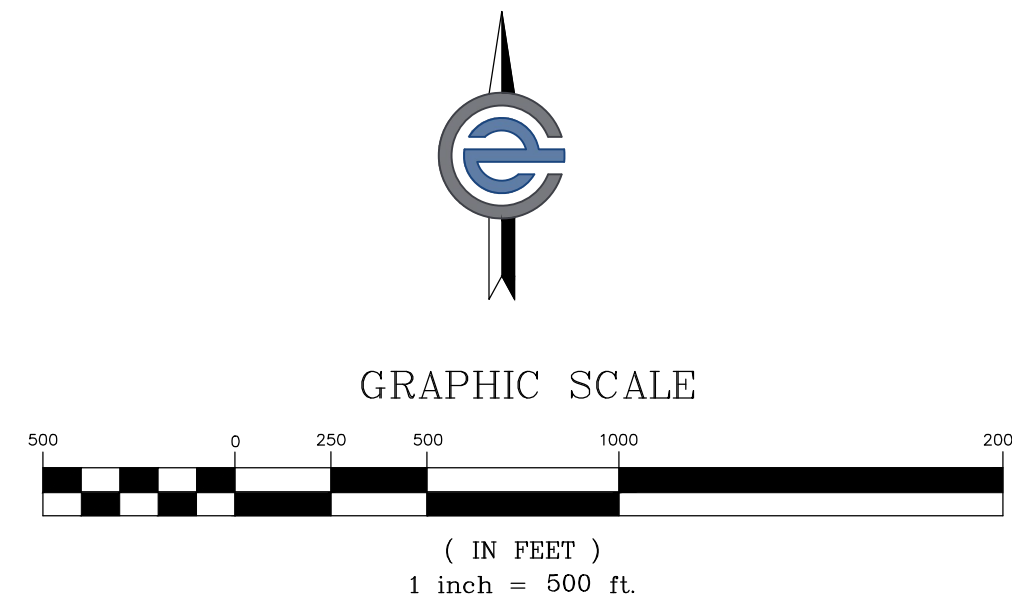

PROJECT NUMBER		CITY OF COLUSA		DESCRIPTION	
23-209		SHEET INDEX		NO.	
SHEET		C-2.0 OF 42		DATE	
				7/28/2024	
				SCALE: 1" = 500'	
				DRAWN BY: KAP	
				DESIGNED BY: MRH	
				CHECKED BY: DLS	
		CIVIL ENGINEERING LAND SURVEYING FUNDING PROCUREMENT CONSTRUCTION ADMINISTRATION www.cecsa.net			
		ESTD 1965			
		1110 Civic Center Blvd., Suite 404 Yuba City, CA 95993 (530) 751-0952 Office			
		SANITARY SEWER & RECYCLED WATER PROJECT			

California Engineering Company is not responsible for the accuracy or completeness of reproductions of this document generated by others from electronic media.




- CONSTRUCTION NOTES**
- 60" SANITARY SEWER MANHOLE PER CITY STANDARD DETAIL 7-17 & 7-22 & DETAIL 4 SHEET C-1.2 AS NECESSARY
 - PVC SDR-26 SANITARY SEWER PIPE PER CITY STANDARD DETAIL 4-20: NON PAVEMENT AREAS & DETAIL 4 SHEET C-1.2 AS NECESSARY
 - PURPLE PVC C900 DR18 RECYCLED WATER FORCE MAIN PER CITY STANDARD DETAIL 4-20
 - CONNECTION TO RECYCLED WATER MAIN AT WWTP- SEE NEXGEN PLANS
 - UNDERGROUND ELECTRICAL- SEE COMMUNICATION PLAN SHEET C-4.1
- DEMOLITION NOTES**
- ABANDON IN PLACE EXISTING SEWER INFRASTRUCTURE

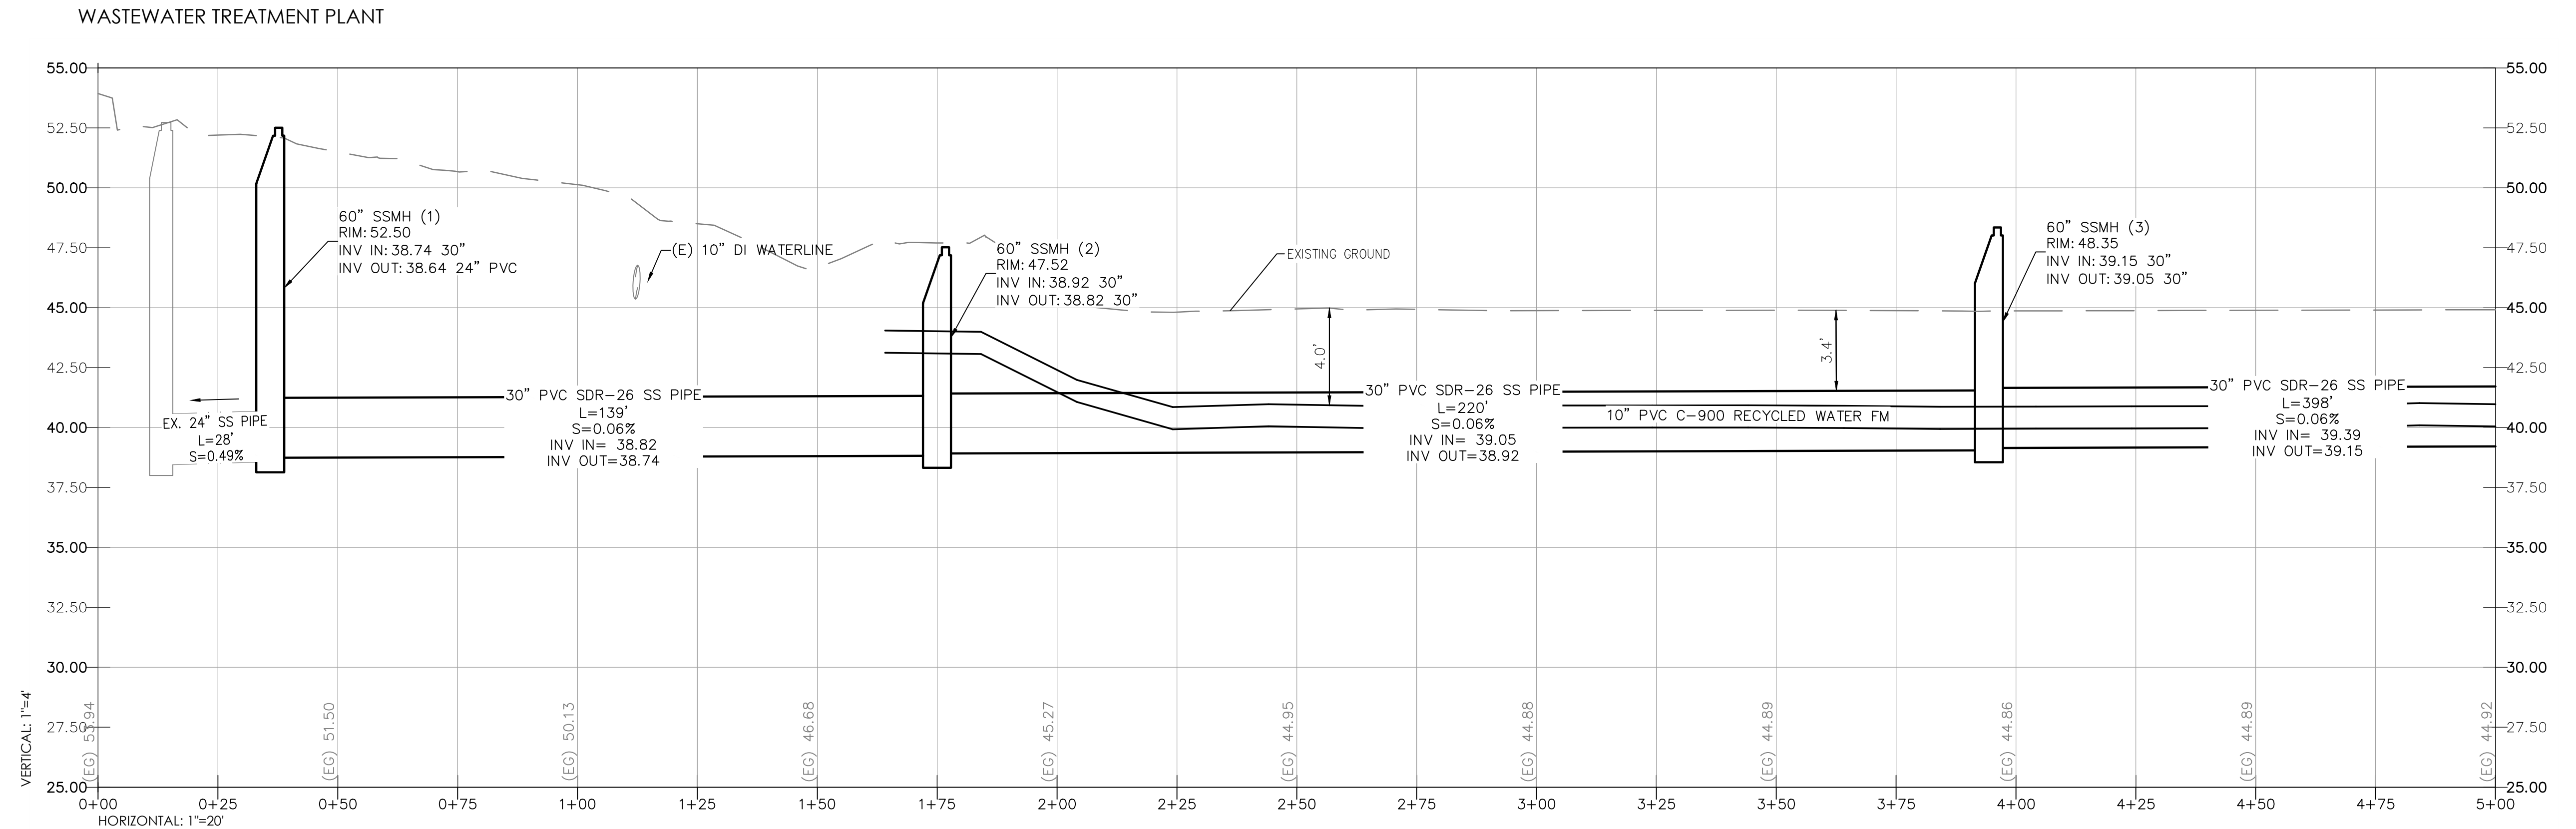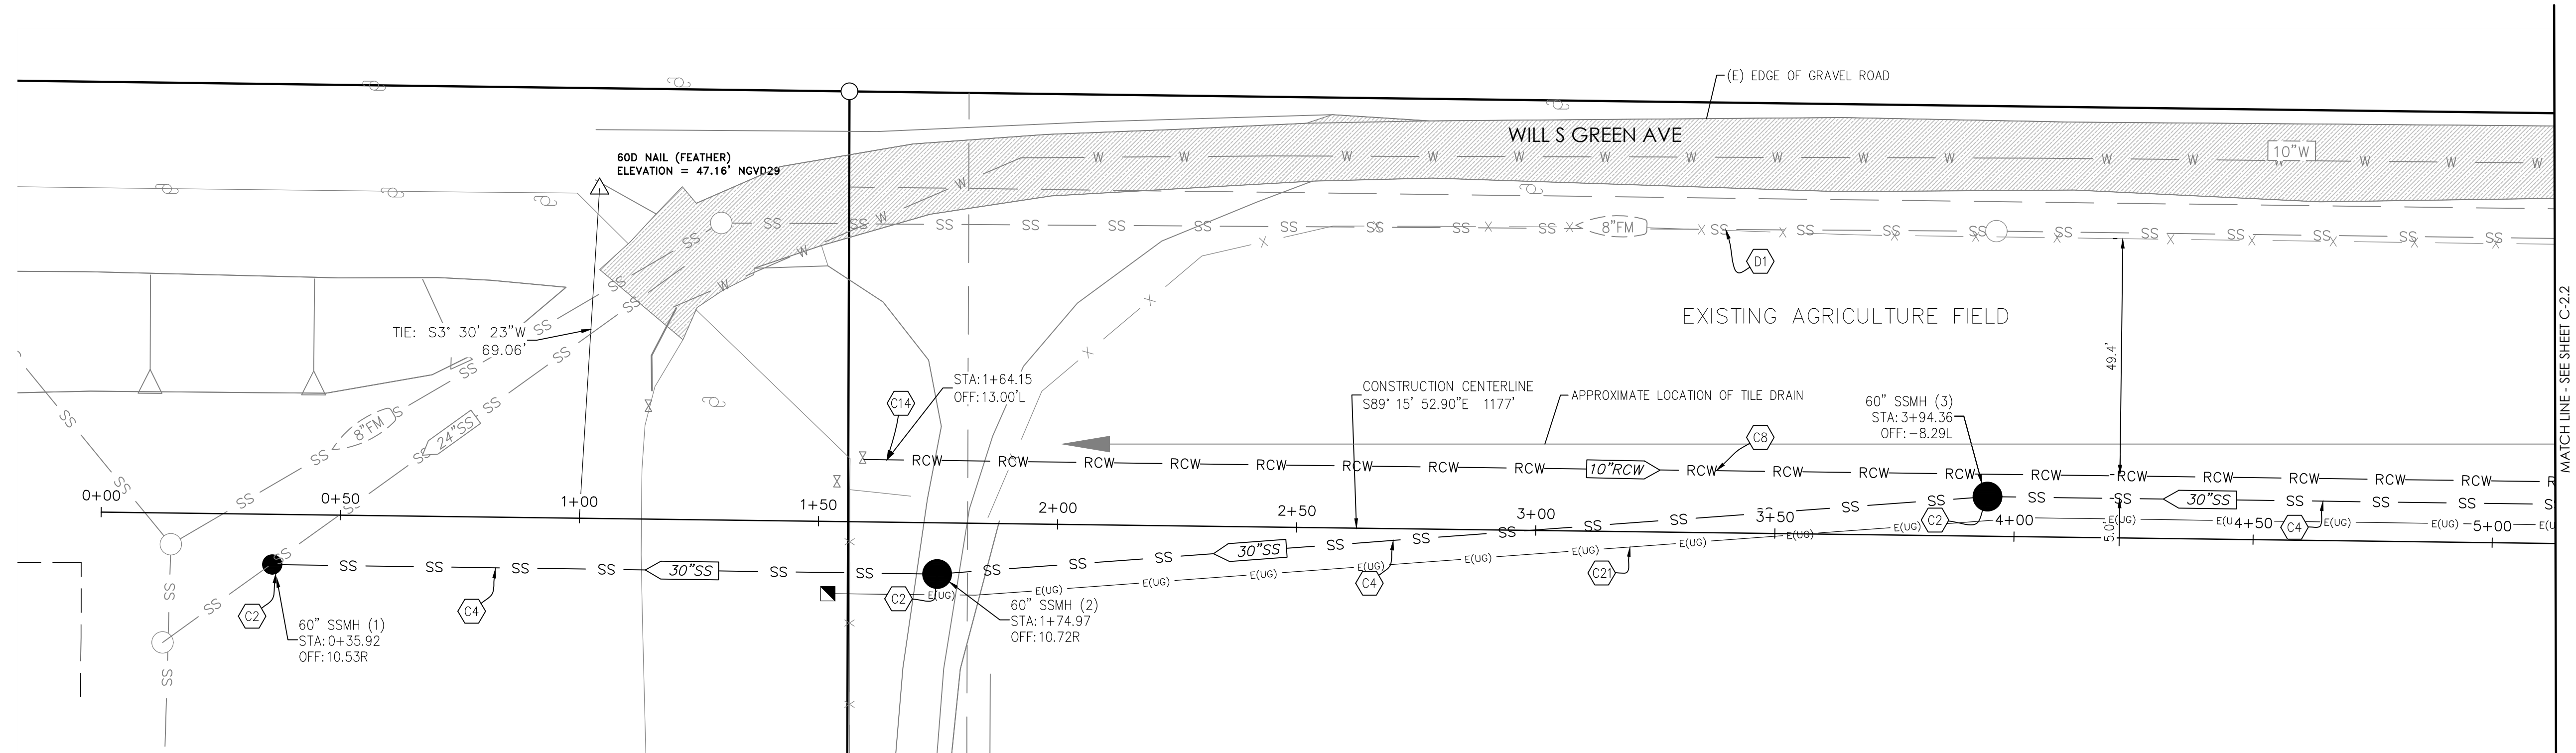

PROJECT NUMBER 23-209	CITY OF COLUSA WILL S. GREEN AVE STA: 0+00 TO 5+00	CIVIL ENGINEERING LAND SURVEYING FUNDING PROCUREMENT CONSTRUCTION ADMINISTRATION www.cecusa.net ESTD 1985	 CALIFORNIA ENGINEERING COMPANY INC	1110 Civic Center Blvd, Suite 404 Yuba City, CA 95993 (530) 751-0952 Office	REQUIRED PROFESSIONAL ENGINEER MAJID ROSE HEIN C 91572 CIVIL STATE OF CALIFORNIA	DATE: 7/28/2026	NO.	DESCRIPTION
						SCALE: 1" = 20'	DATE	DESCRIPTION
SHEET C-2.1	OF 42	DRAWN BY: KAP	DESIGNED BY: MRL	CHECKED BY: DLS	DATE: 7/28/2026	NO.	DESCRIPTION	
								DATE



Y:\CEC Jobs\Projects\23-209 NexGen City of Colusa Sewer Main Line Design\Imp Plans\23-209 NexGen CoS_Sewer Main Line Design Imp Plans.dwg Jul 29, 2024 12:58 pm mjoynr

- CONSTRUCTION NOTES**
- 60" SANITARY SEWER MANHOLE PER CITY STANDARD DETAIL 7-17 & 7-22 & DETAIL 4 SHEET C-1.2 AS NECESSARY
 - PVC SDR-26 SANITARY SEWER PIPE PER CITY STANDARD DETAIL 4-20 & DETAIL 4 SHEET C-1.2 AS NECESSARY
 - PURPLE PVC C900 DR18 RECYCLED WATER FORCE MAIN PER CITY STANDARD DETAIL 4-20
 - UNDERGROUND ELECTRICAL- SEE COMMUNICATION PLAN SHEET C-4.1
- DEMOLITION NOTES**
- ABANDON IN PLACE EXISTING SEWER INFRASTRUCTURE

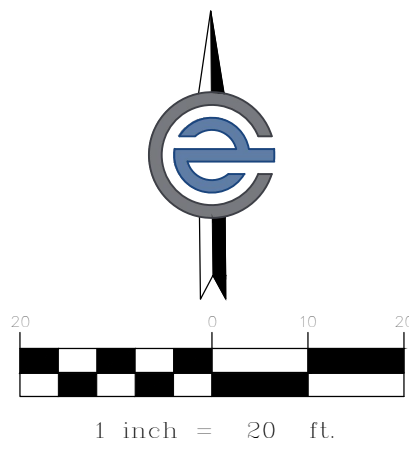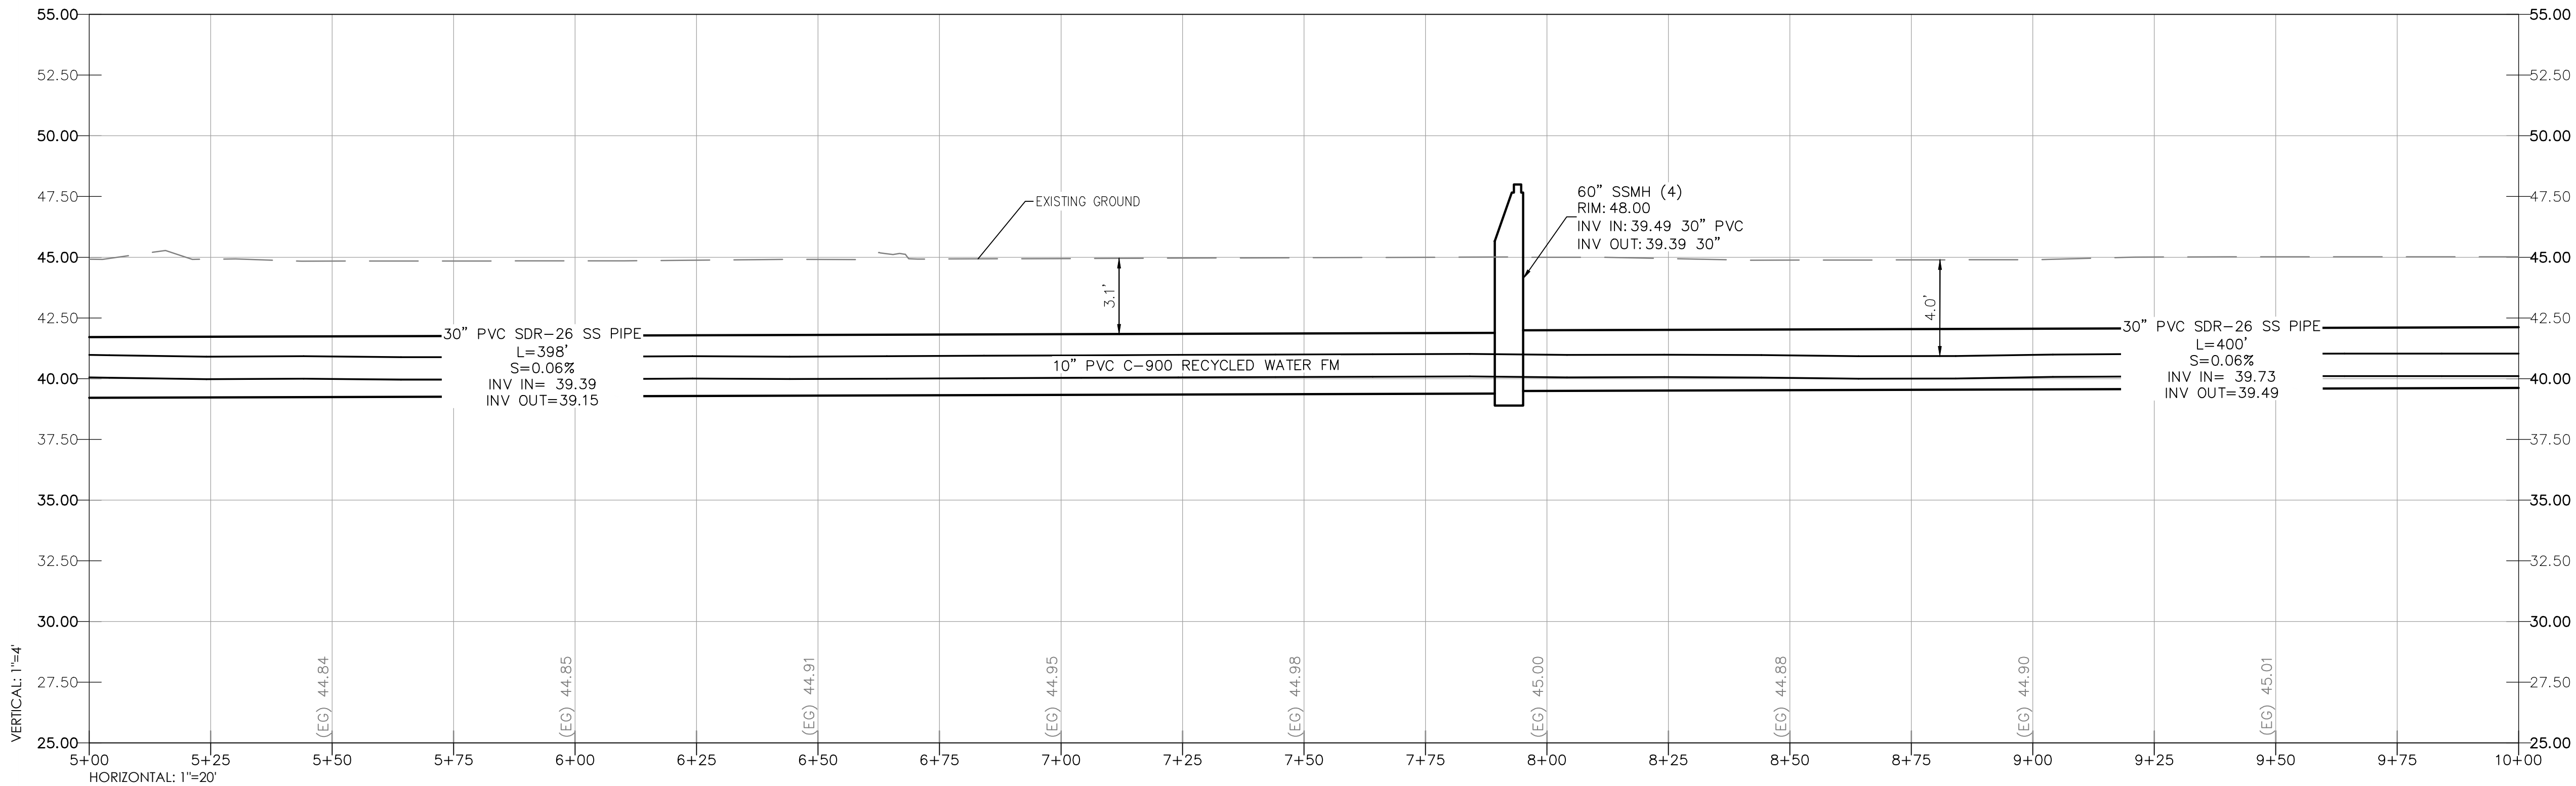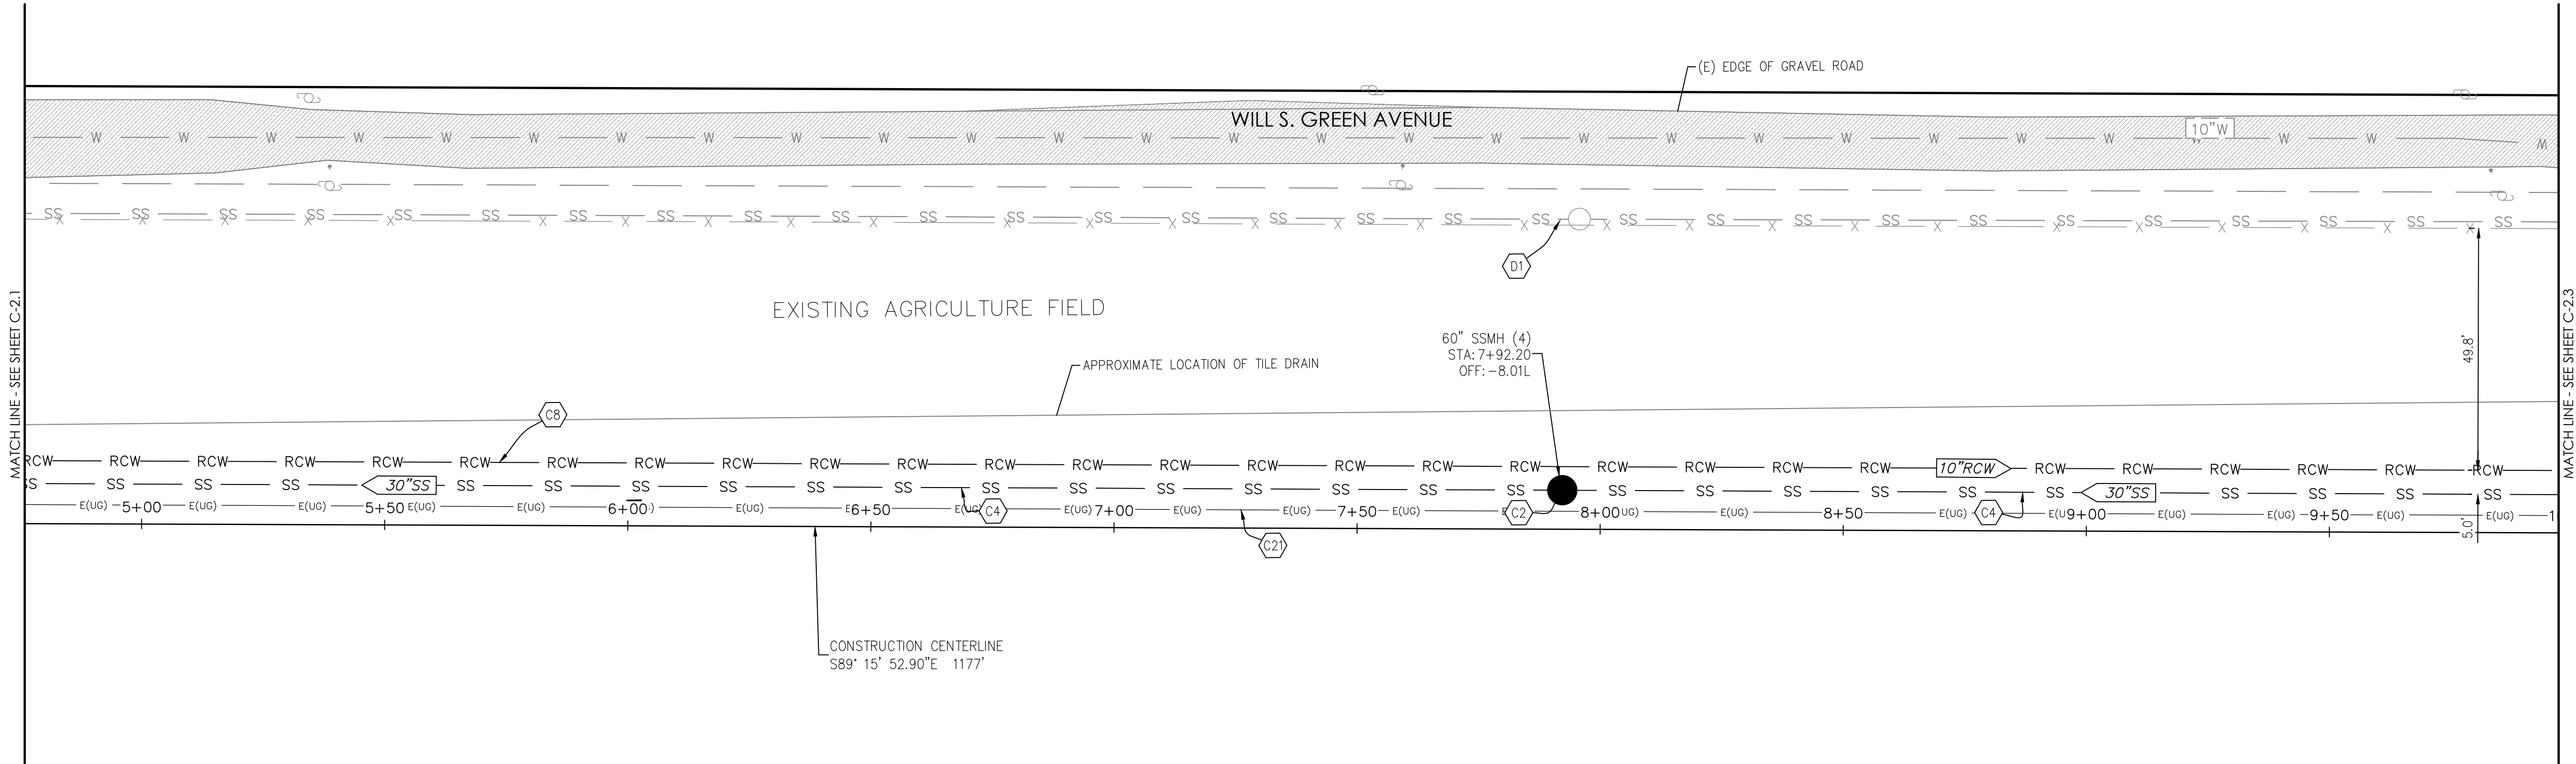

PROJECT NUMBER	CITY OF COLUSA	DESCRIPTION	
23-209	WILL S. GREEN AVE STA: 5+00 TO 10+00	NO.	
		DATE	
SHEET C-2.2 OF 42	SANITARY SEWER & RECYCLED WATER PROJECT	DATE: 7/28/2026	
		SCALE: 1" = 20'	
		DRAWN BY: KAP	
		DESIGNED BY: WRH	
CHECKED BY: DLS			
CALIFORNIA ENGINEERING COMPANY, INC.			
CIVIL ENGINEERING LAND SURVEYING FUNDING PRODUCTION CONSTRUCTION ADMINISTRATION www.cecusa.net			
ESTD 1966			
1110 Civic Center Blvd., Suite 404 Yuba City, CA 95993 (530) 751-0952 Office			
California Engineering Company is not responsible for the accuracy or completeness of reproductions of this document generated by others from electronic media.			

\\CEC Jobs\Projects\23-209 NexGen City of Colusa Sewer Main Line Design\Eng\ImpPins\23-209 NexGen CoC_Sewer Main Line Design Imp Plans.dwg Jul 29, 2026 12:59 pm mjayne

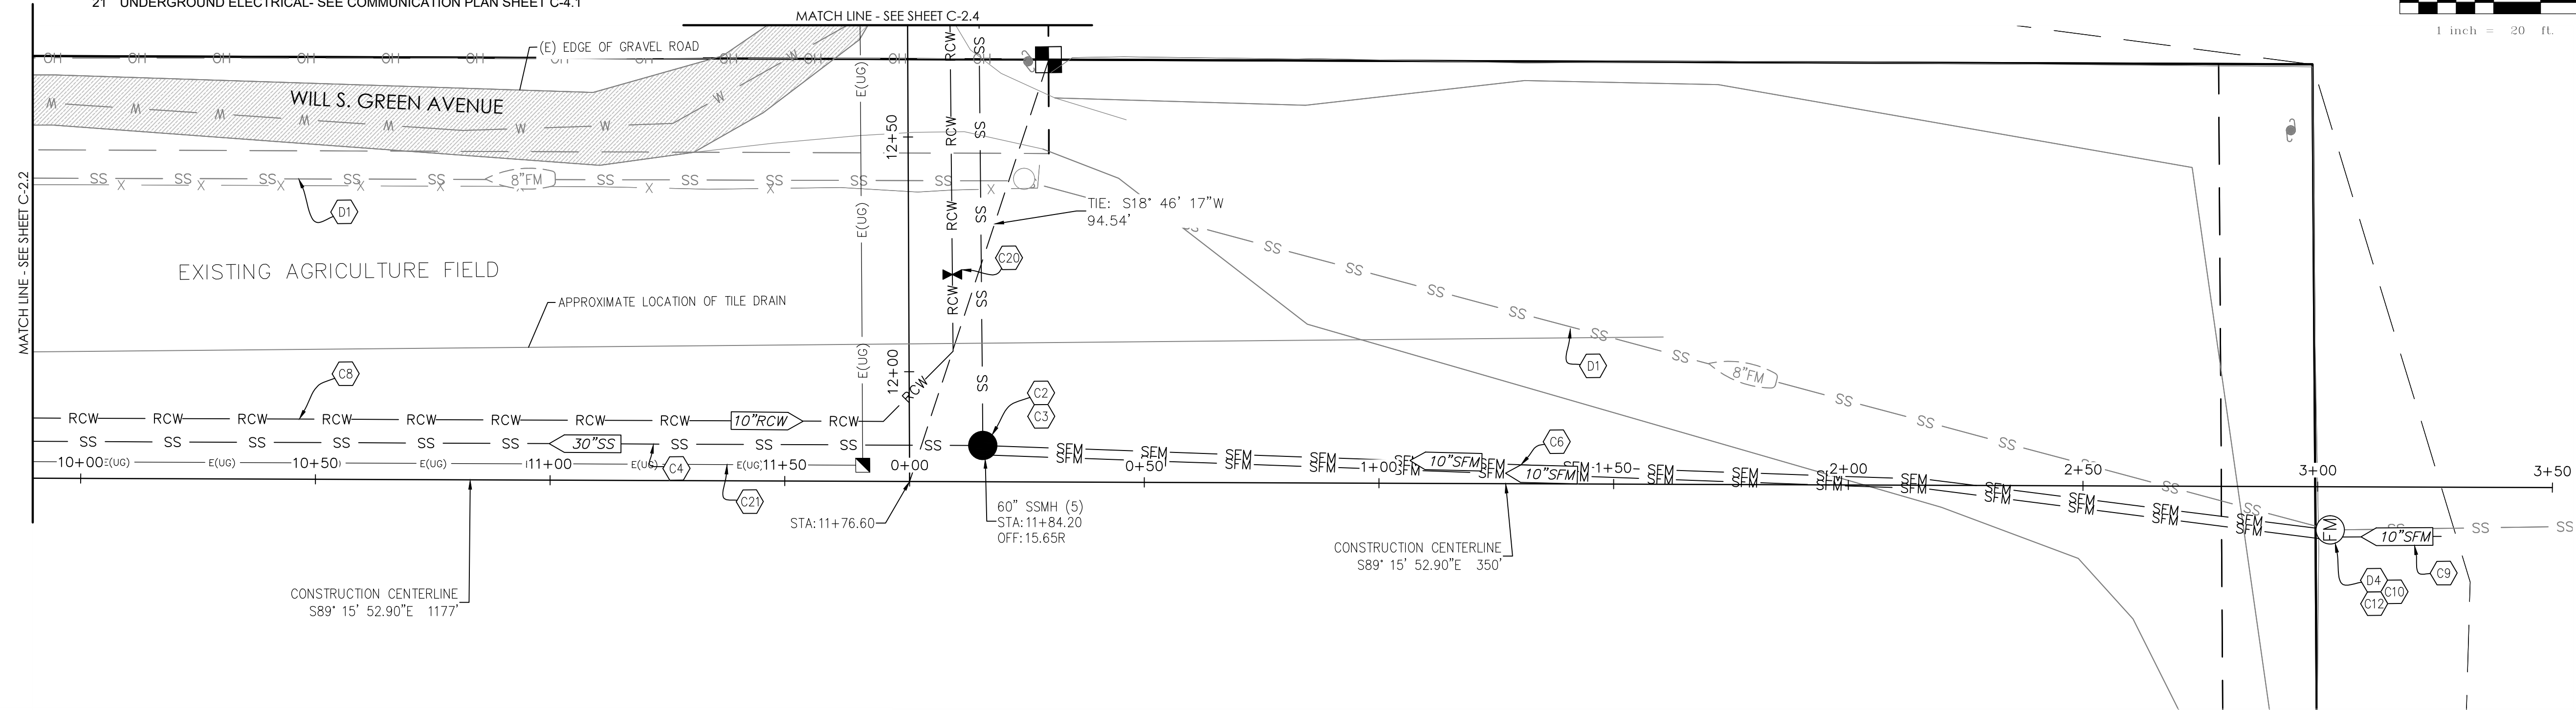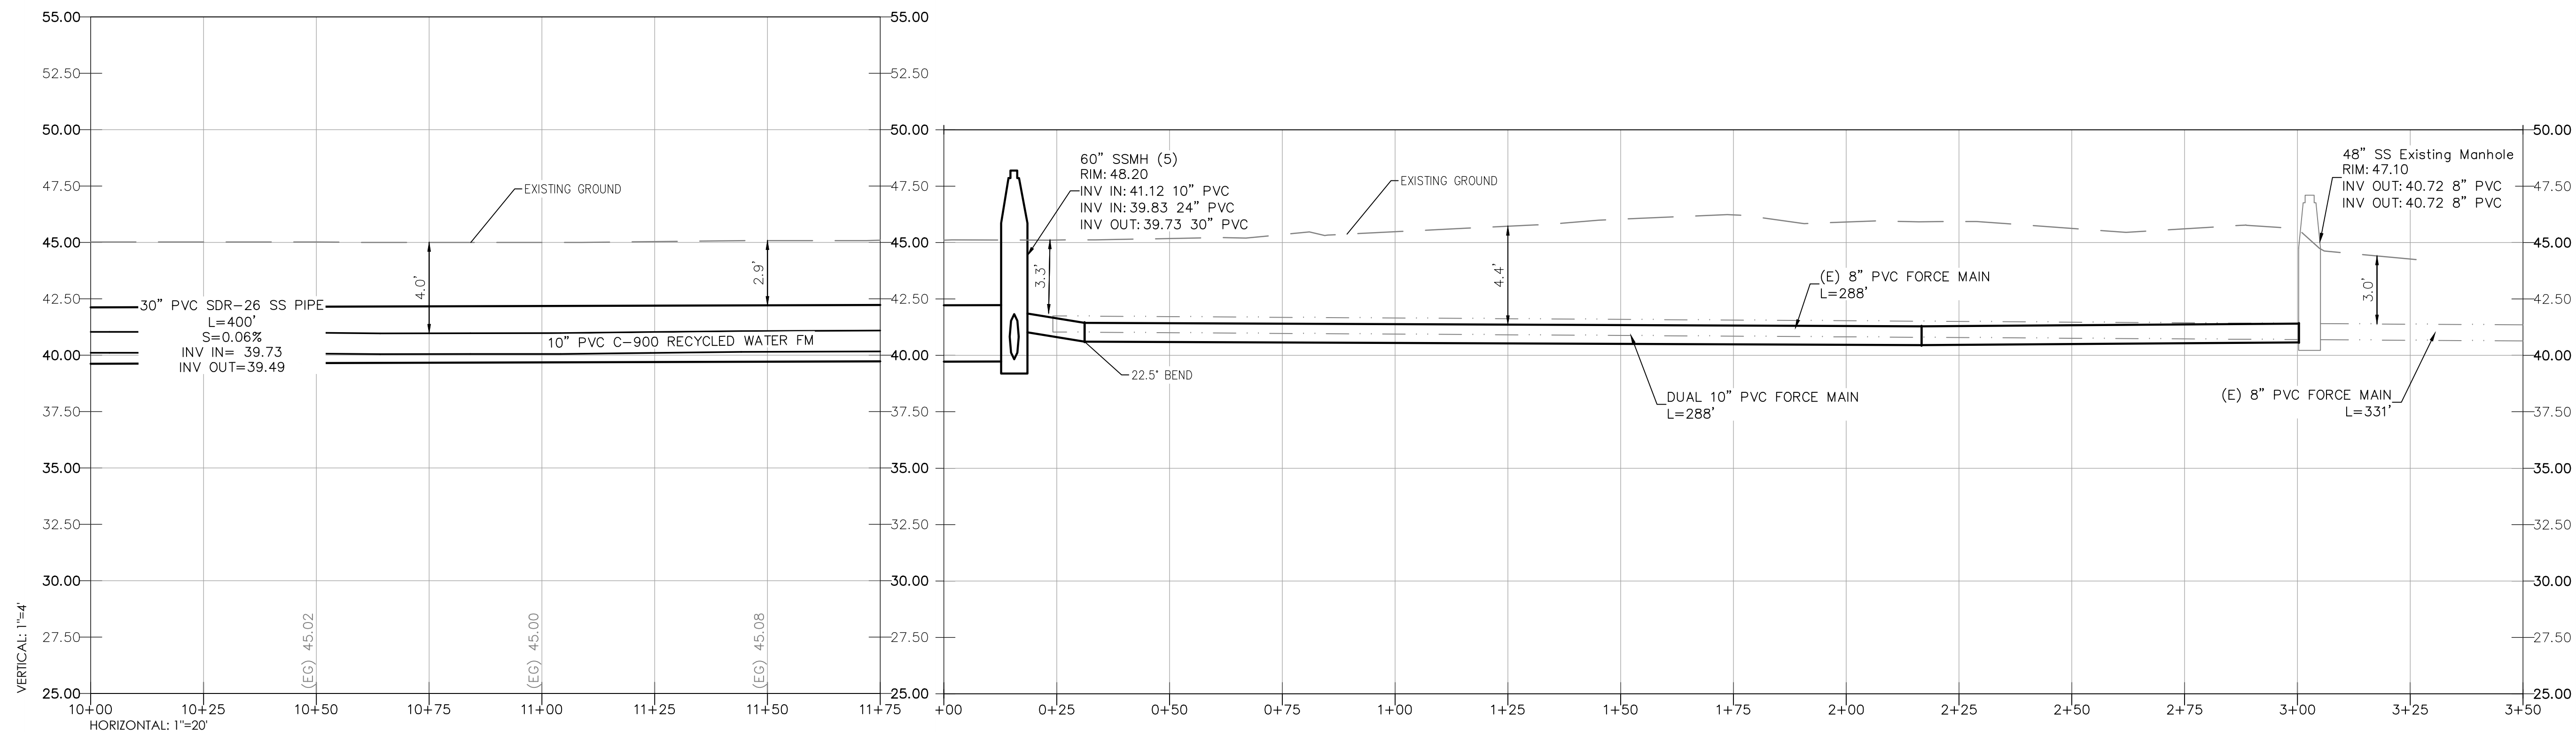


- 
- CONSTRUCTION NOTES**

- 2 60" SANITARY SEWER MANHOLE PER CITY STANDARD DETAIL 7-17 & 7-22 &
3 DETAIL 4 SHEET C-1.2 AS NECESSARY
- 4 OUTSIDE DROP MANHOLE CONNECTION PER CITY STANDARD DETAIL 7-19
- 5 PVC SDR-26 SANITARY SEWER PIPE PER CITY STANDARD DETAIL 4-20: NON
6 PAVEMENT AREAS & DETAIL 4 SHEET C-1.2 AS NECESSARY
- 7 DUAL PVC C900 DR18 SANITARY SEWER FORCE MAIN PER CITY
8 STANDARD DETAIL 4-20 AND DETAIL 1 SHEET C-1.2
- 9 PURPLE PVC C900 DR18 RECYCLED WATER FORCE MAIN PER CITY
10 STANDARD DETAIL 4-20
- 11 CAP ON END ON SEWER PIPE FOR FUTURE CONNECTION
- 12 CONNECT EXISTING FORCE MAIN TO NEW FORCE MAIN WITH COUPLER
- 13 SEWER FORCE MAIN IN-LINE CLEANOUT PER DETAIL 2 SHEET C-1.2
- 14 RECYCLED WATER GATE VALVE
- 15 UNDERGROUND ELECTRICAL- SEE COMMUNICATION PLAN SHEET C-4.1

- D** **DEMOLITION**

- 1 ABANDON IN PLACE EXISTING SEWER INFRASTRUCTURE
4 DEMOLISH EXISTING FORCE MAIN MANHOLE


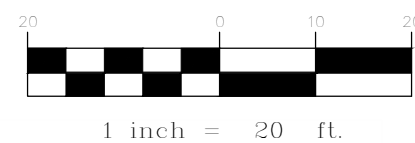


PROJECT NUMBER 23-209	CITY OF COLOSUA		WILL S. GREEN AVE STA: 10+00 TO 11+75 WILL S. GREEN STUB EAST STA: 0+00 TO 3+25 SANITARY SEWER & RECYCLED WATER PROJECT
	 CALIFORNIA ENGINEERING COMPANY INC ESTD. 1985 CIVIL ENGINEERING LAND SURVEYING FUNDING PROCUREMENT CONSTRUCTION ADMINISTRATION www.cacusa.net		
SHEET	C-2.3		OF 42

California Engineering Company is not responsible for the accuracy or completeness of reproductions of this document generated by others from electronic media.

Y:\CEC Jobs\Projects\23-209 NexGen City of Colusa Sewer Main Line Design\ImpPlans\23-209 NexGen CoS_C_Sewer Main Line Design\Imp Plans.dwg Jul 29, 2024 12:59 pm mjloynr

- C CONSTRUCTION NOTES**
- 60" SANITARY SEWER MANHOLE PER CITY STANDARD DETAIL 7-17 & 7-22 & DETAIL 4 SHEET C-1.2 AS NECESSARY
 - PVC SDR-26 SANITARY SEWER PIPE PER CITY STANDARD DETAIL 4-20 & DETAIL 4 SHEET C-1.2 AS NECESSARY
 - PURPLE PVC C900 DR18 RECYCLED WATER FORCE MAIN PER CITY STANDARD DETAIL 4-20
 - RECYCLED WATER AIR RELEASE VALVE PER CITY STANDARD DETAIL 8-45
 - SLURRY CEMENT BACKFILL LIMITS
 - UNDERGROUND ELECTRICAL- SEE COMMUNICATION PLAN SHEET C-4.1
 - UTILITY CROSSING PER DETAIL 6 SHEET C-1.2

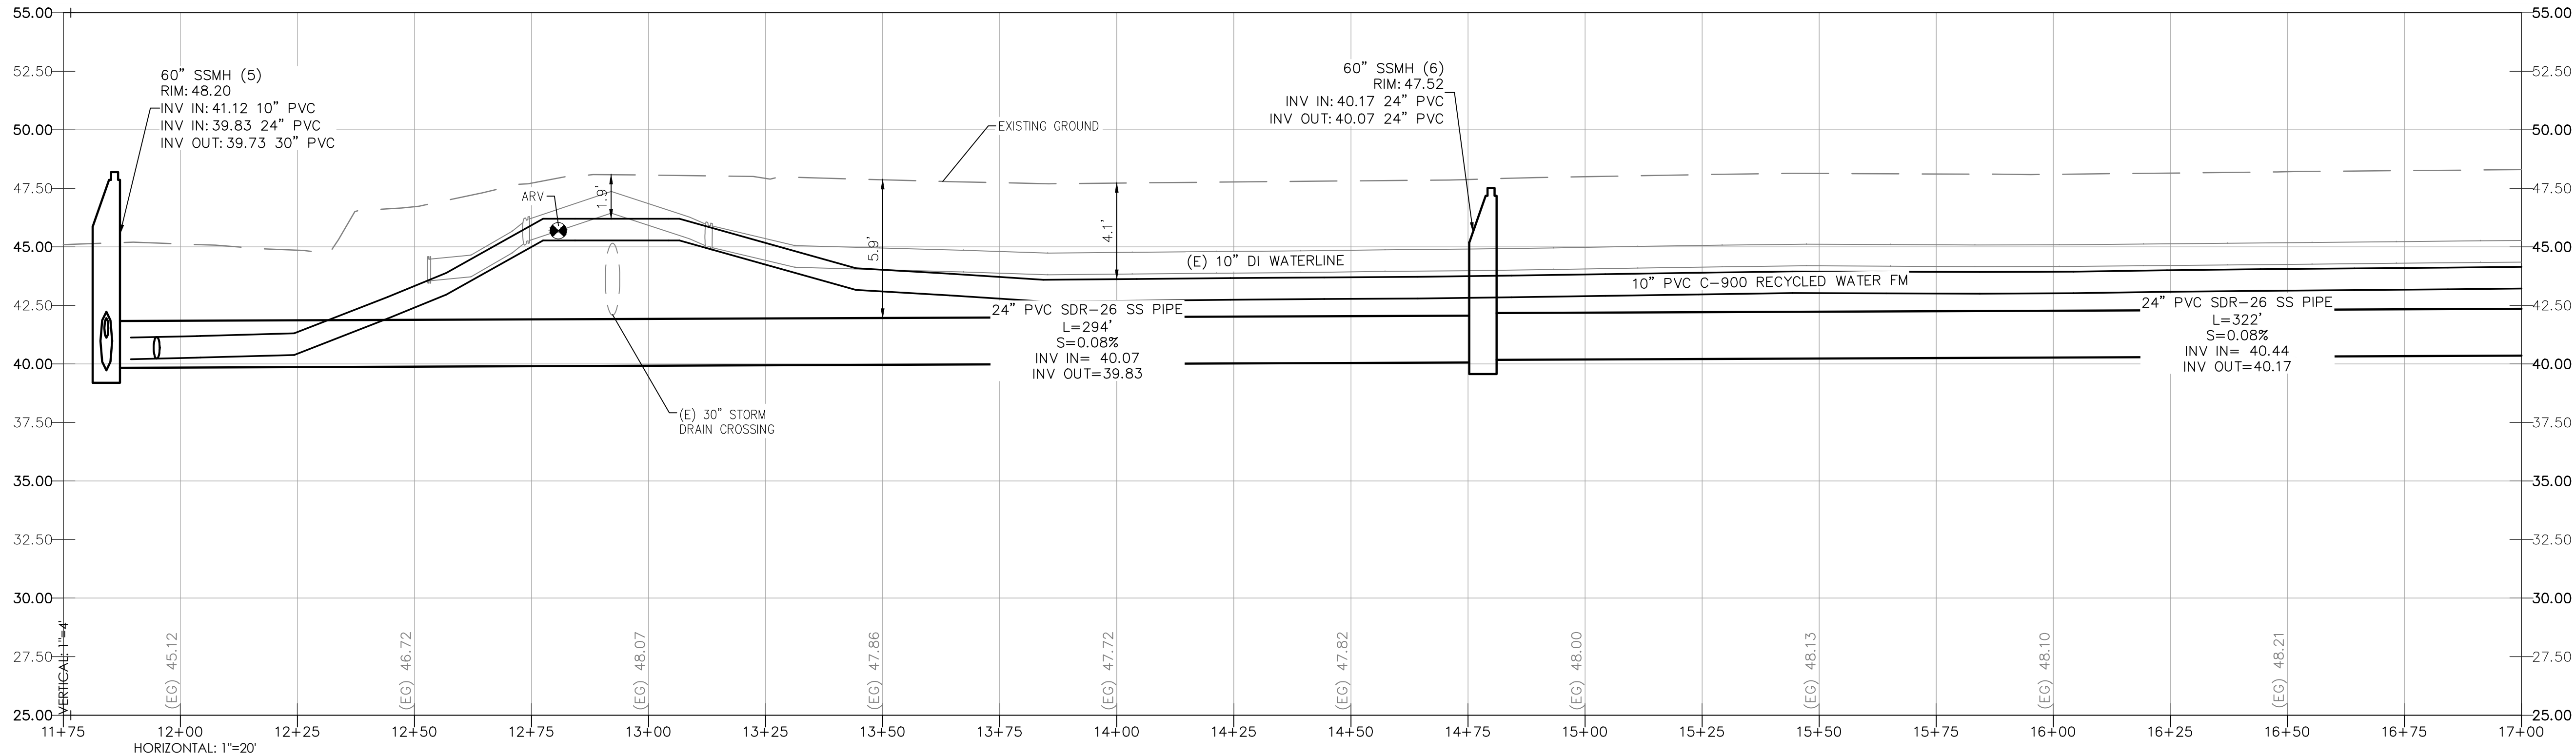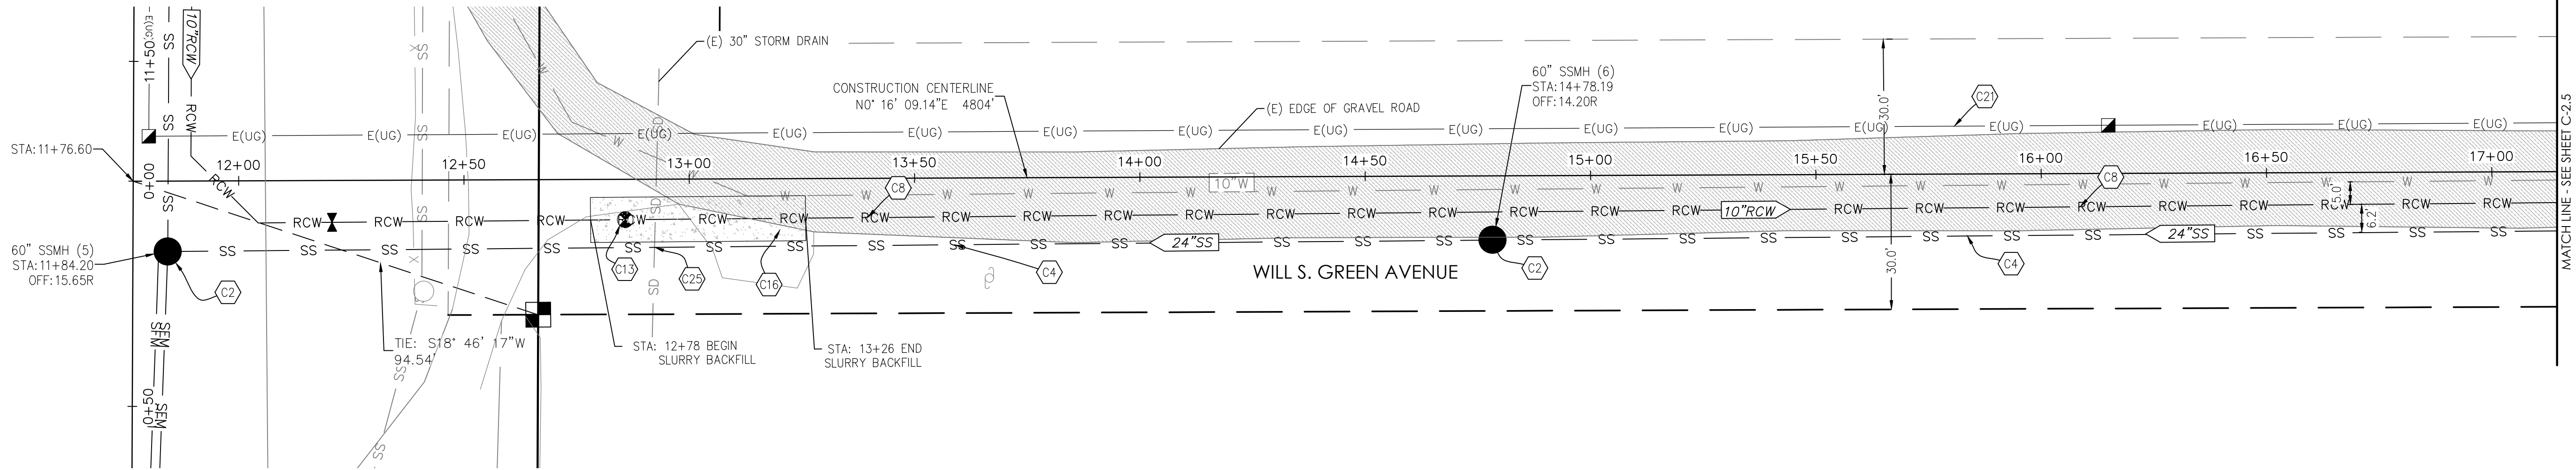

PROJECT NUMBER		CITY OF COLUSA	
23-209		WILL S. GREEN AVE STA: 11+75 TO 17+00	
SHEET		SANITARY SEWER & RECYCLED WATER PROJECT	
C-2.4		OF 42	
DATE: 7/28/2024		DESCRIPTION	
SCALE: 1" = 20'		NO.	
DRAWN BY: KAP		DATE	
DESIGNED BY: MRL		NO.	
CHECKED BY: DLS		DATE	

REQUIRED PROFESSIONAL ENGINEER
MADEIRA ROSE HEINZ
C 91572
CIVIL
STATE OF CALIFORNIA


CALIFORNIA
ENGINEERING
COMPANY INC
ESTD 1985

CIVIL ENGINEERING
LAND SURVEYING
FUNDING PROCUREMENT
CONSTRUCTION ADMINISTRATION
www.cecusa.net

1110 Civic Center Blvd, Suite 404 | Yuba City, CA 95993 | (530) 751-0952 Office

California Engineering Company is not responsible for the accuracy or completeness of reproductions of this document generated by others from electronic media.




Y:\CEC Jobs\Projects\23-209 NewGen City of Colusa Sewer Main Line Design\ImpPlans\23-209 NewGen CoS_C_Sewer Main Line Design\Imp Plans.dwg Jul 29, 2024 12:59 pm mjoyne

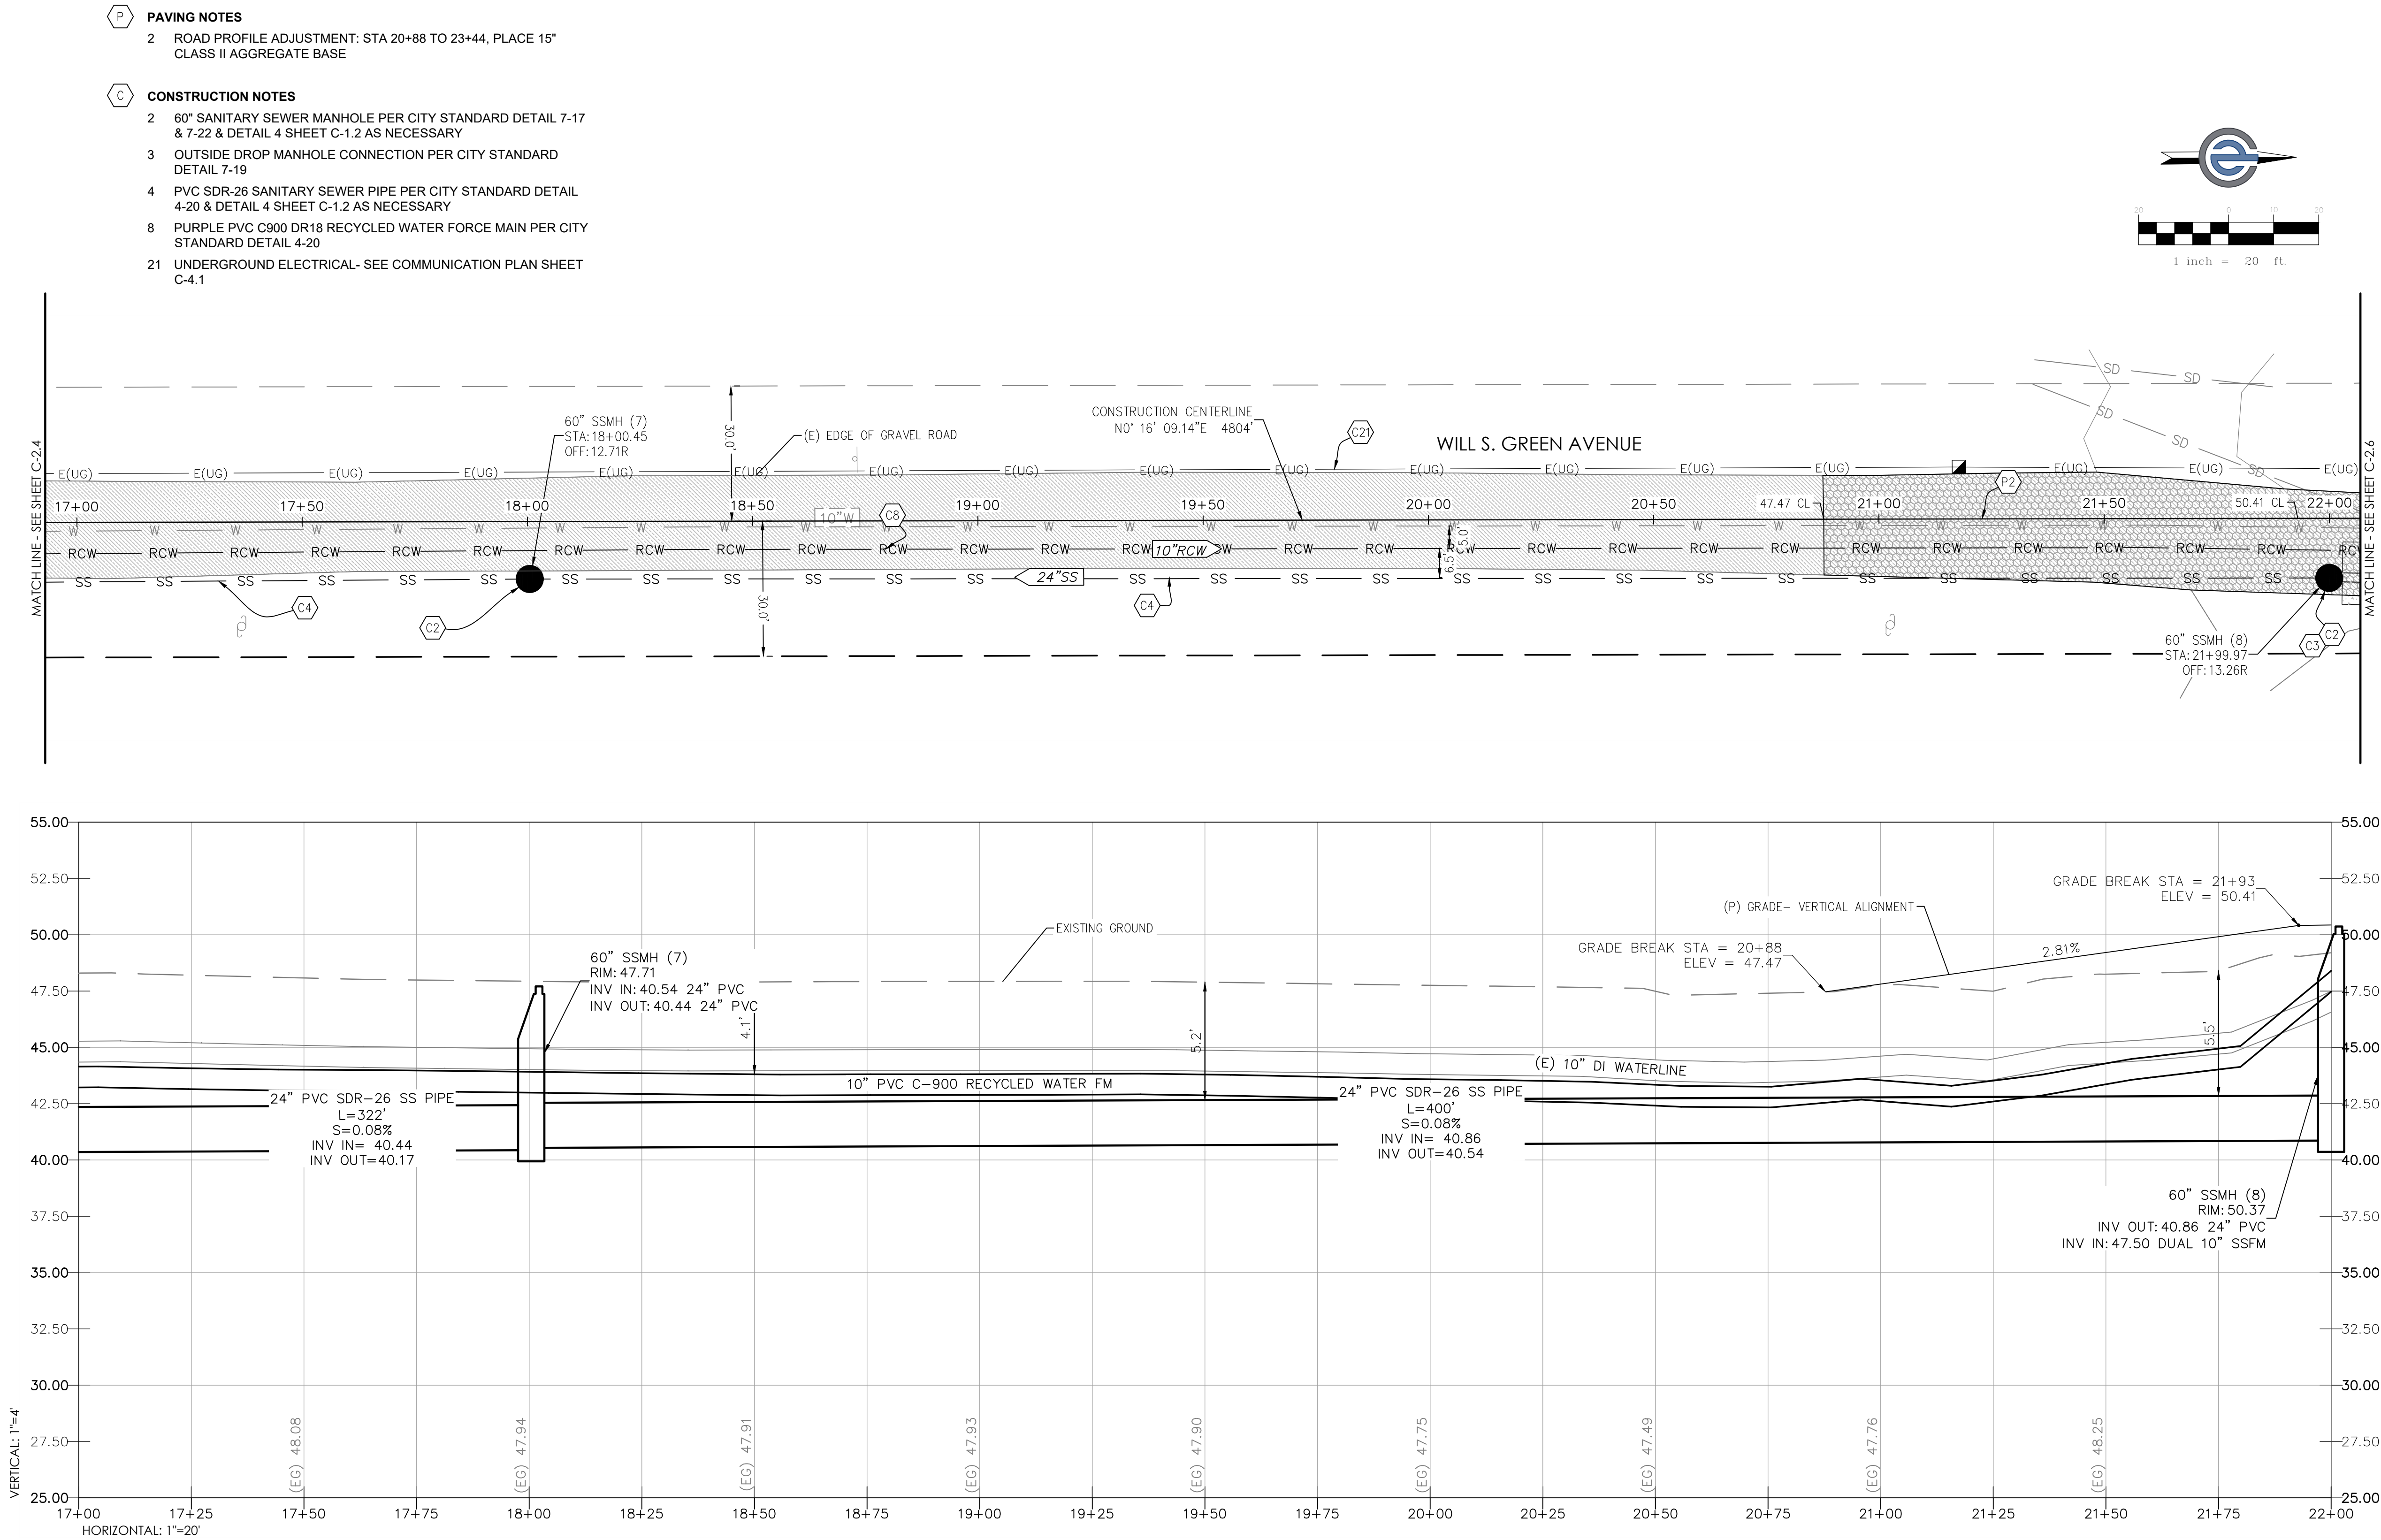

PROJECT NUMBER		CITY OF COLUSA		DESCRIPTION	
23-209		WILL S. GREEN AVE STA: 17+00 TO 22+00			
SHEET		C-2.5 OF 42		NO.	
				DATE: 7/28/2026	
				SCALE: 1" = 20'	
				DRAWN BY: KAP	
				DESIGNED BY: JRH	
				CHECKED BY: DLS	
				DATE: 7/28/2026	
				SCALE: 1" = 20'	
				DRAWN BY: KAP	
				DESIGNED BY: JRH	
				CHECKED BY: DLS	
				DATE: 7/28/2026	
				SCALE: 1" = 20'	

Y:\CEC Jobs\Projects\23-209 NexGen City of Colusa Sewer Main Line Design\Imp Plans\23-209 NexGen CoS_C_Sewer Main Line Design Imp Plans.dwg Jul 29, 2024 4:30 pm mjoynr

- CONSTRUCTION NOTES**
- 6 DUAL PVC C900 DR18 SANITARY SEWER FORCE MAIN PER CITY STANDARD DETAIL 4-20 AND DETAIL 1 SHEET C-1.2
 - 8 PURPLE PVC C900 DR18 RECYCLED WATER FORCE MAIN PER CITY STANDARD DETAIL 4-20
 - 12 SEWER FORCE MAIN IN-LINE CLEANOUT PER DETAIL 2 SHEET C-1.2
 - 21 UNDERGROUND ELECTRICAL- SEE COMMUNICATION PLAN SHEET C-4.1

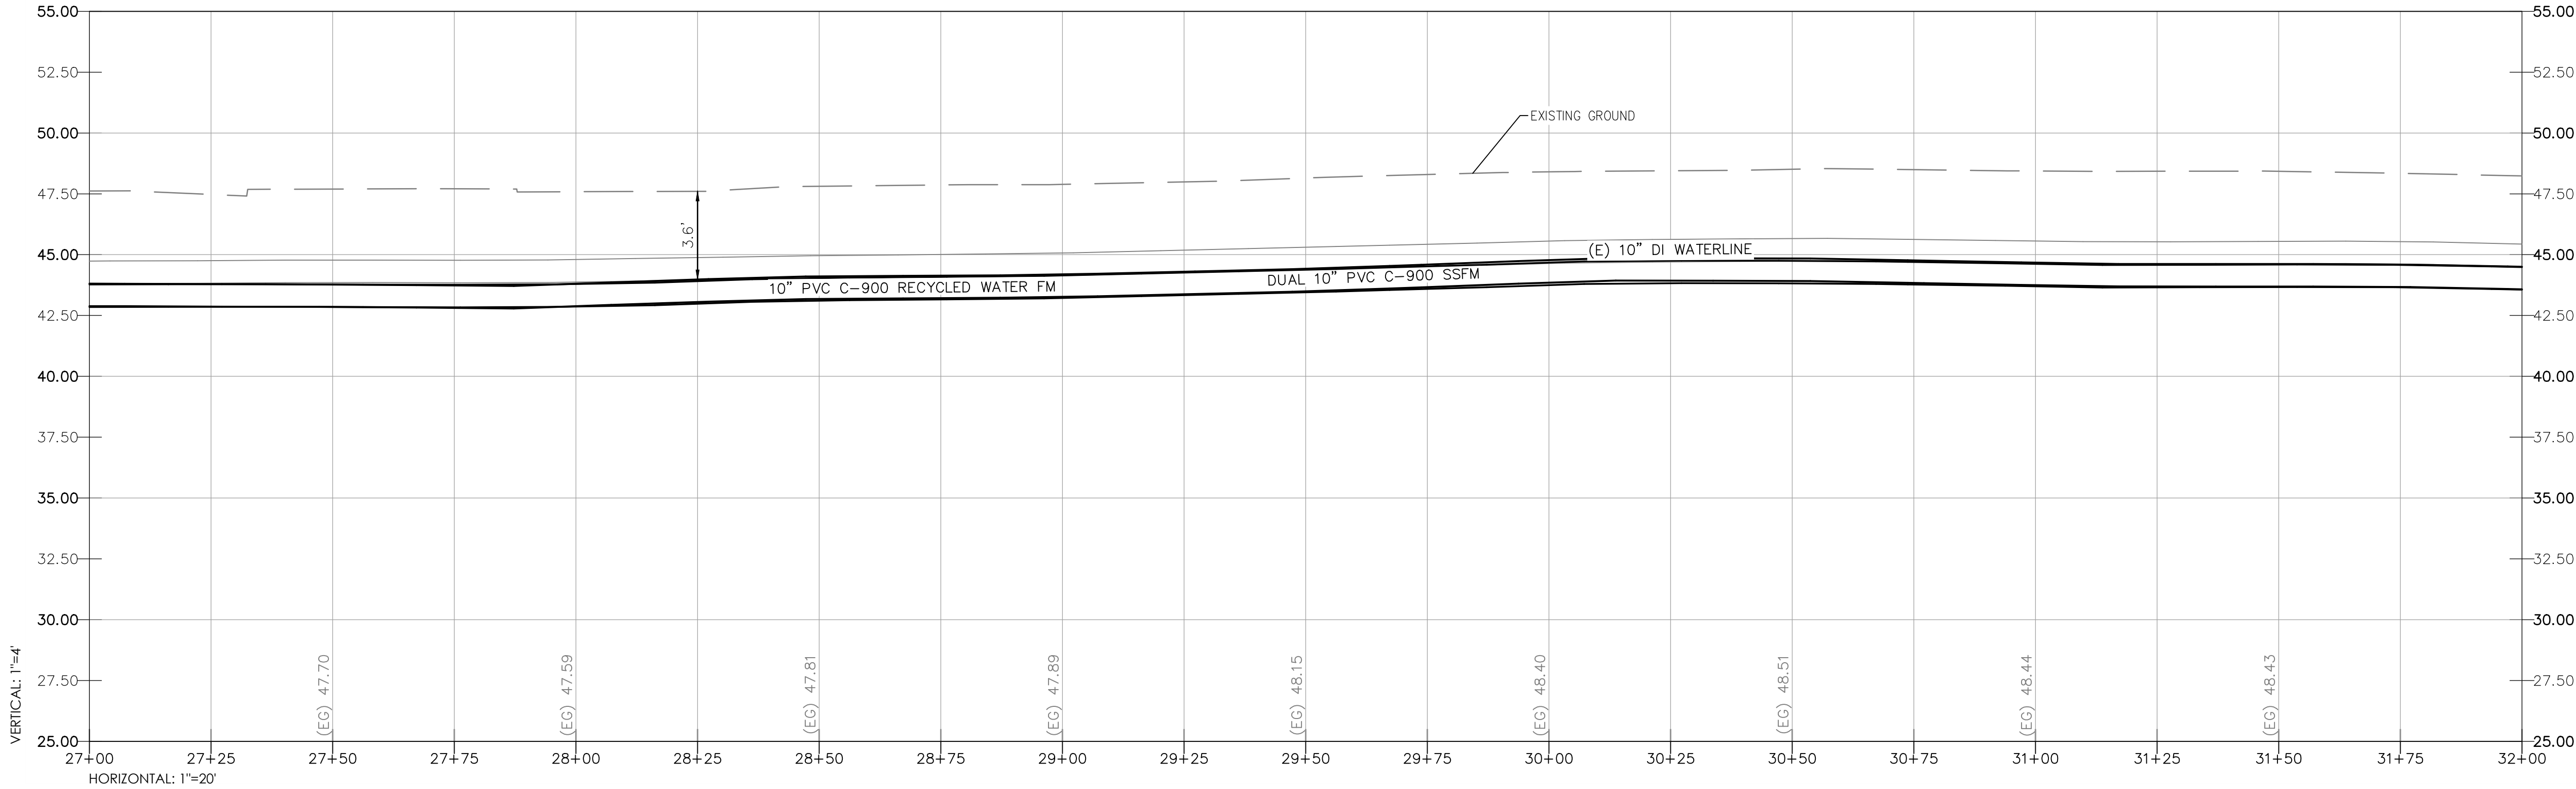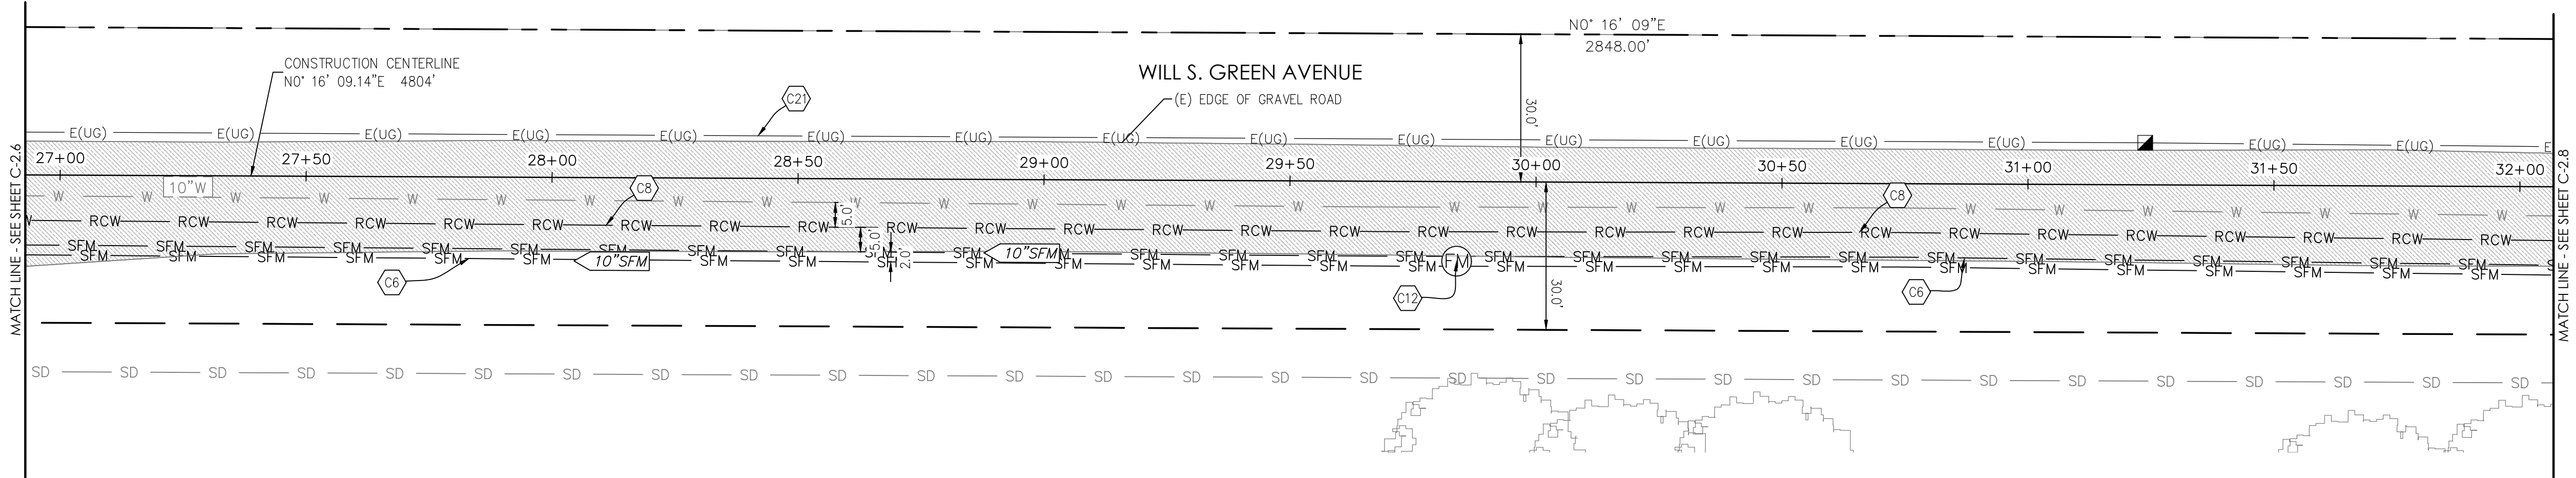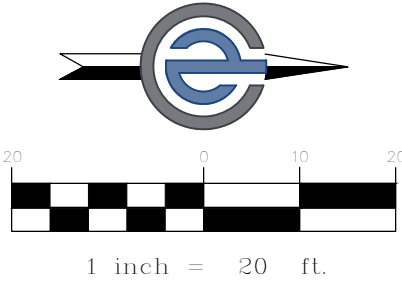

PROJECT NUMBER		CITY OF COLUSA		SANITARY SEWER & RECYCLED WATER PROJECT	
23-209		WILL S. GREEN AVE STA: 27+00 TO 32+00			
SHEET		C-2.7 OF 42			


PROJECT NUMBER 23-209	CITY OF COLUSA WILL S. GREEN AVE STA: 32+00 TO 37+00	SANITARY SEWER & RECYCLED WATER PROJECT	 CALIFORNIA ENGINEERING COMPANY INC ESTD 1986 CIVIL ENGINEERING LAND SURVEYING FUNDING PROCUREMENT CONSTRUCTION ADMINISTRATION www.cecuca.net	1110 Civic Center Blvd. Suite 404 Yuba City, CA 95993 (530) 751-0952 Office		DATE: 7/28/2026 SCALE: 1" = 20' DRAWN BY: KAP DESIGNED BY: MRL CHECKED BY: DLS	NO.	DATE	DESCRIPTION

Y:\CEC Jobs\Projects\23-209 NexGen City of Colusa Sewer Main Line Design\Imp Plans\23-209 NexGen CoS_C_Sewer Main Line Design\Imp Plans.dwg Jul 29, 2024 01:00 pm jnglyne





CONSTRUCTION NOTES

- 60" SANITARY SEWER MANHOLE PER CITY STANDARD DETAIL 7-17 & 7-22 & DETAIL 4 SHEET C-1.2 AS NECESSARY
- PVC SDR-26 SANITARY SEWER PIPE PER CITY STANDARD DETAIL 4-20: NON PAVEMENT AREAS & DETAIL 4 SHEET C-1.2 AS NECESSARY
- DUAL PVC C900 DR18 SANITARY SEWER FORCE MAIN PER CITY STANDARD DETAIL 4-20 AND DETAIL 1 SHEET C-1.2
- PURPLE PVC C900 DR18 RECYCLED WATER FORCE MAIN PER CITY STANDARD DETAIL 4-20
- CAP ON END FOR FUTURE CONNECTION
- SEWER FORCE MAIN IN-LINE CLEANOUT PER DETAIL 2 SHEET C-1.2
- PVC SCH 40 WATER LINE PER CITY STANDARD DETAIL 4-20
- RECYCLED WATER GATE VALVE
- UNDERGROUND ELECTRICAL- SEE COMMUNICATION PLAN SHEET C-4.1
- UTILITY CROSSING UNDER WATERMAIN- MAINTAIN 1' VERTICAL SEPARATION & PER DETAIL 6 SHEET C-1.2

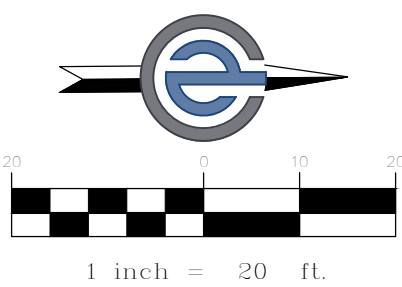

WILL S. GREEN SEWER LIFT STATION-
PLANS BY OTHERS

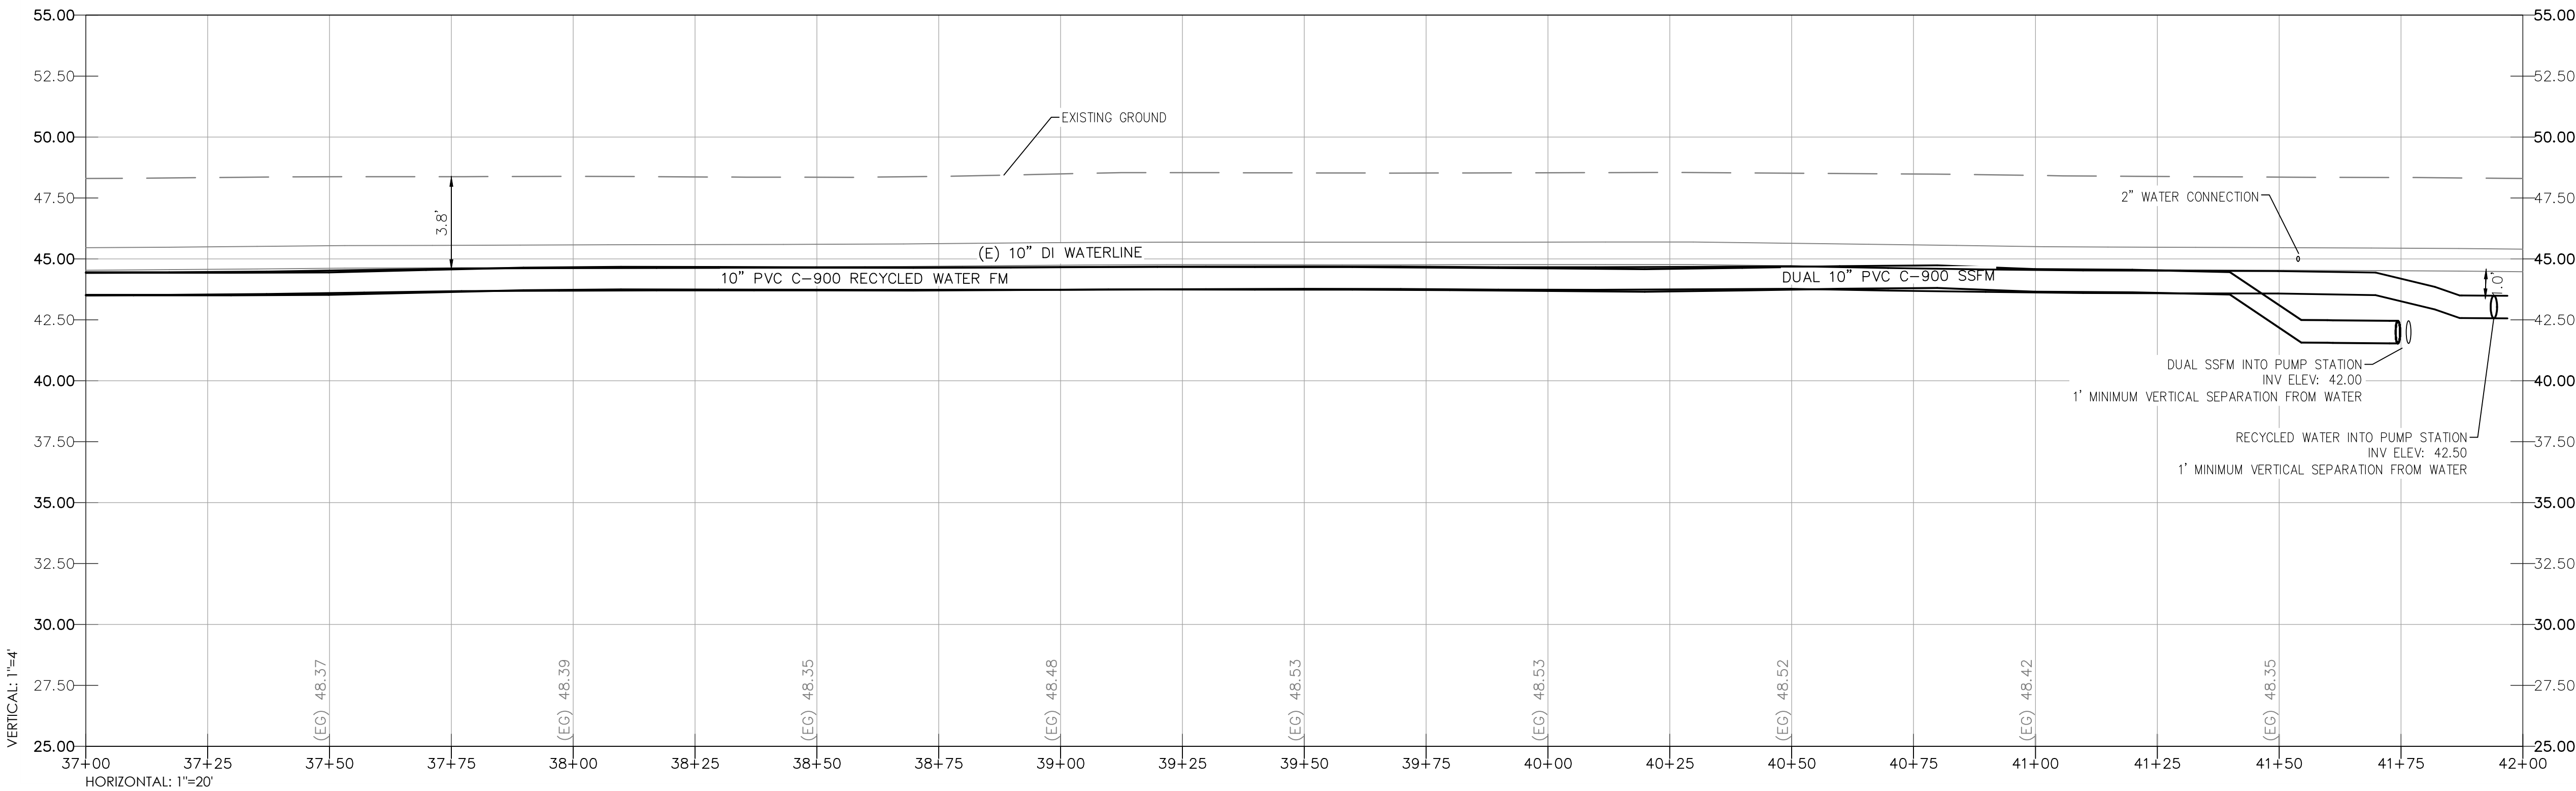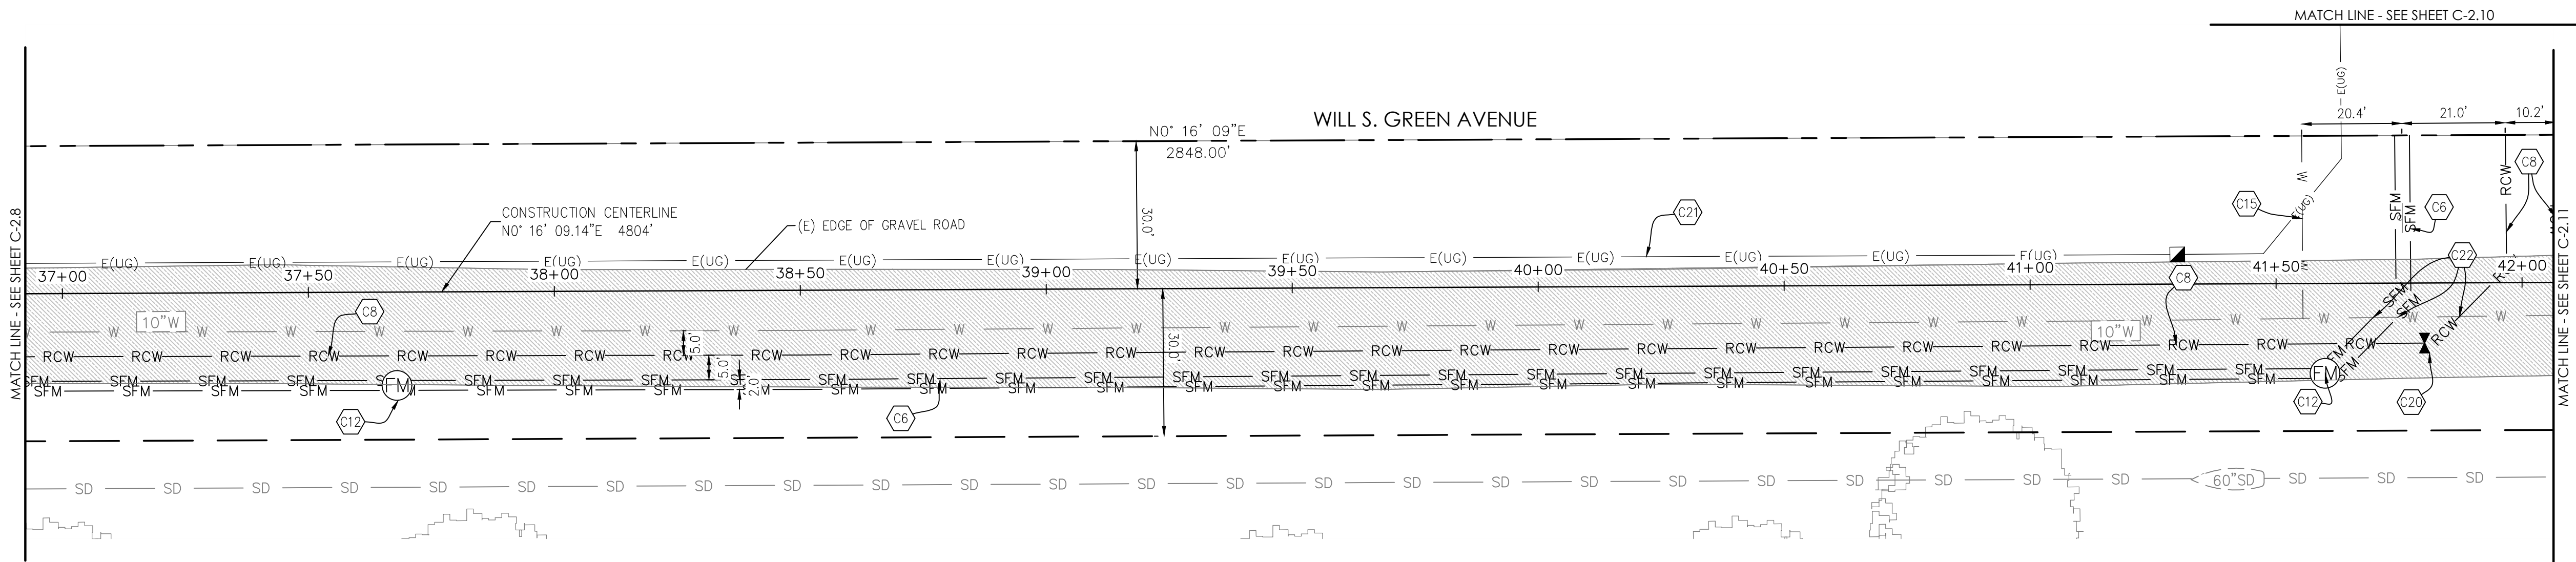




PROJECT NUMBER 23-209	CITY OF COLUSA	WILL S. GREEN AVE STA: 37+00 TO 42+00	SANITARY SEWER & RECYCLED WATER PROJECT	DESCRIPTION	DATE	NO.
				DATE: 7/28/2026	SCALE: 1" = 20'	DRAWN BY: KAP
SHEET C-2.9	OF 42	CALIFORNIA ENGINEERING COMPANY INC ESTD 1985		REQUIRED PROFESSIONAL ENGINEER MADEIRA ROSE HEINZ C 91572 CIVIL STATE OF CALIFORNIA		
1110 Civic Center Blvd, Suite 404 Yuba City, CA 95993 (530) 751-0952 Office		California Engineering Company is not responsible for the accuracy or completeness of reproductions of this document generated by others from electronic media.				

Y:\CEC Jobs\Projects\23-209 NewGen City of Colusa Sewer Main Line Design\Eng\MapPlans\23-209 NewGen CoC_Sewer Main Line Design\Imp Plans.dwg Jul 29, 2024 01:00 pm mjoynne



CONSTRUCTION NOTES

- 48" SANITARY SEWER MANHOLE PER CITY STANDARD DETAIL 7-15 & 7-21 & DETAIL 4 SHEET C-1.2 AS NECESSARY
- 60" SANITARY SEWER MANHOLE PER CITY STANDARD DETAIL 7-17 & 7-22 & DETAIL 4 SHEET C-1.2 AS NECESSARY
- OUTSIDE DROP MANHOLE CONNECTION PER CITY STANDARD DETAIL 7-19
- PVC SDR-26 SANITARY SEWER PIPE PER CITY STANDARD DETAIL 4-20: NON PAVEMENT AREAS & DETAIL 4 SHEET C-1.2 AS NECESSARY
- CAP ON END ON SEWER PIPE FOR FUTURE CONNECTION

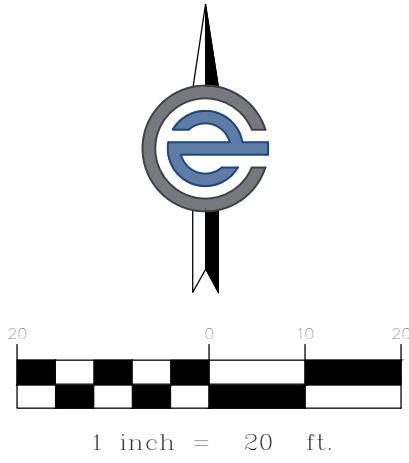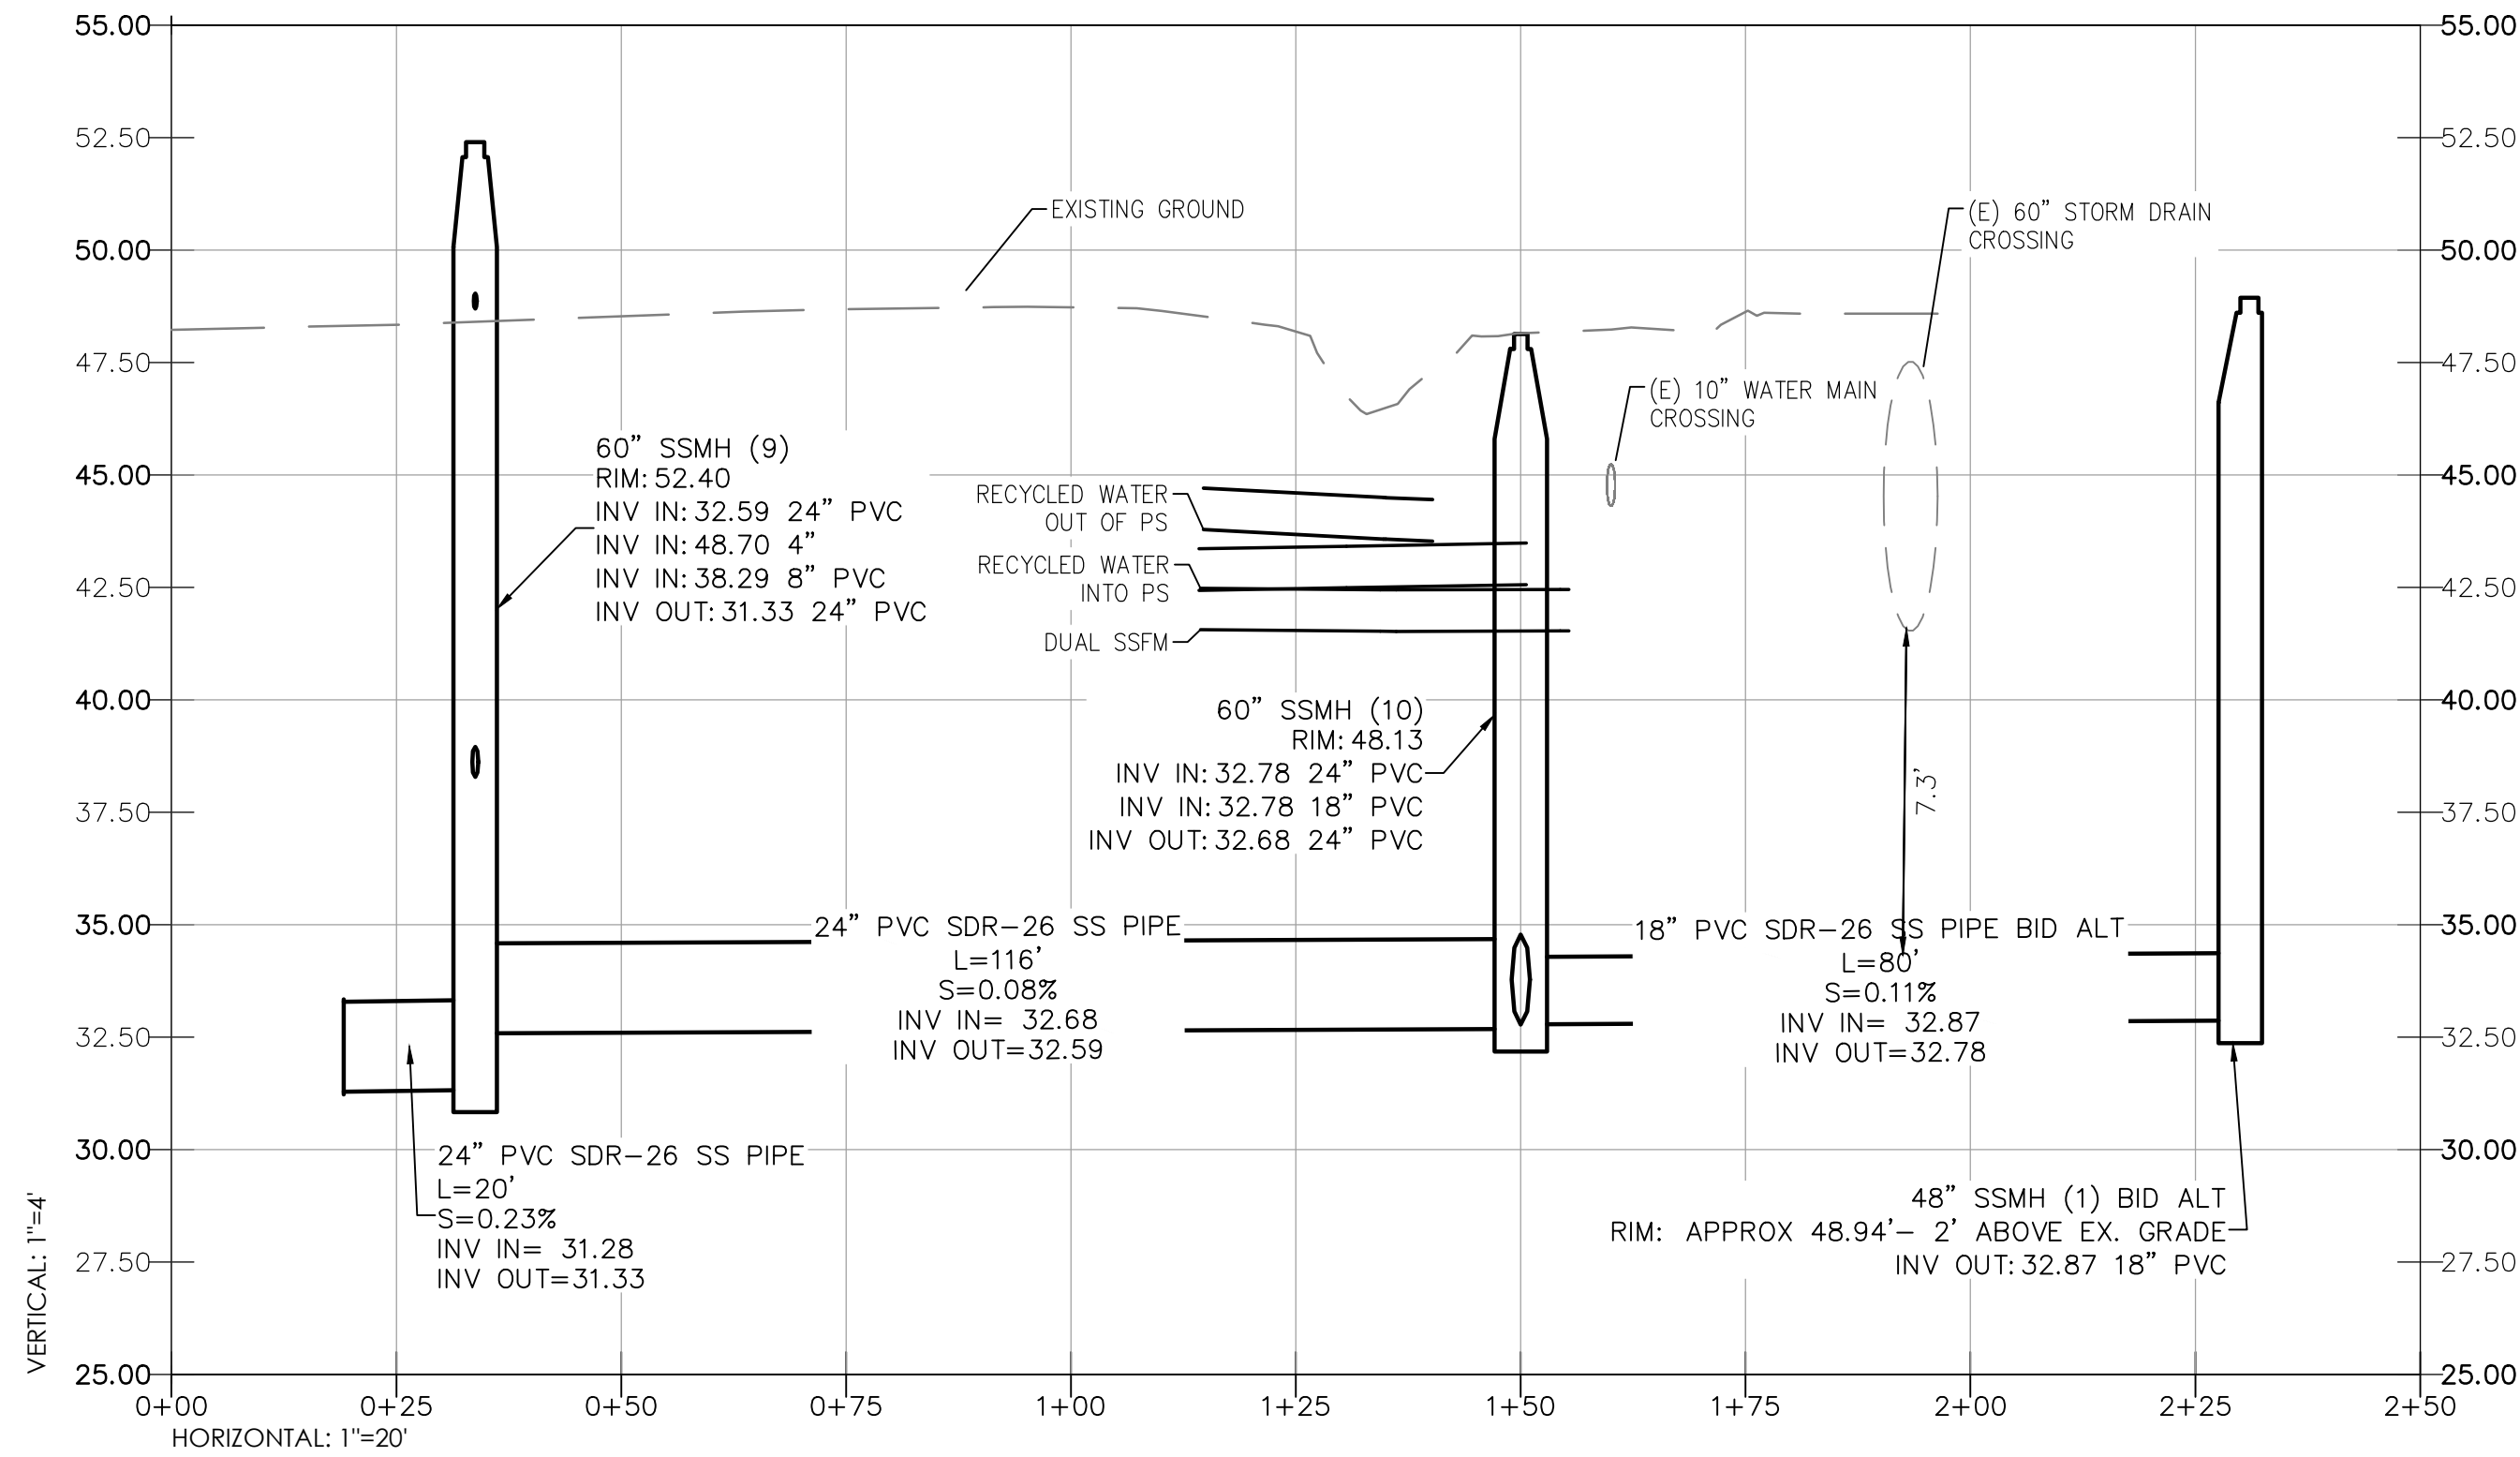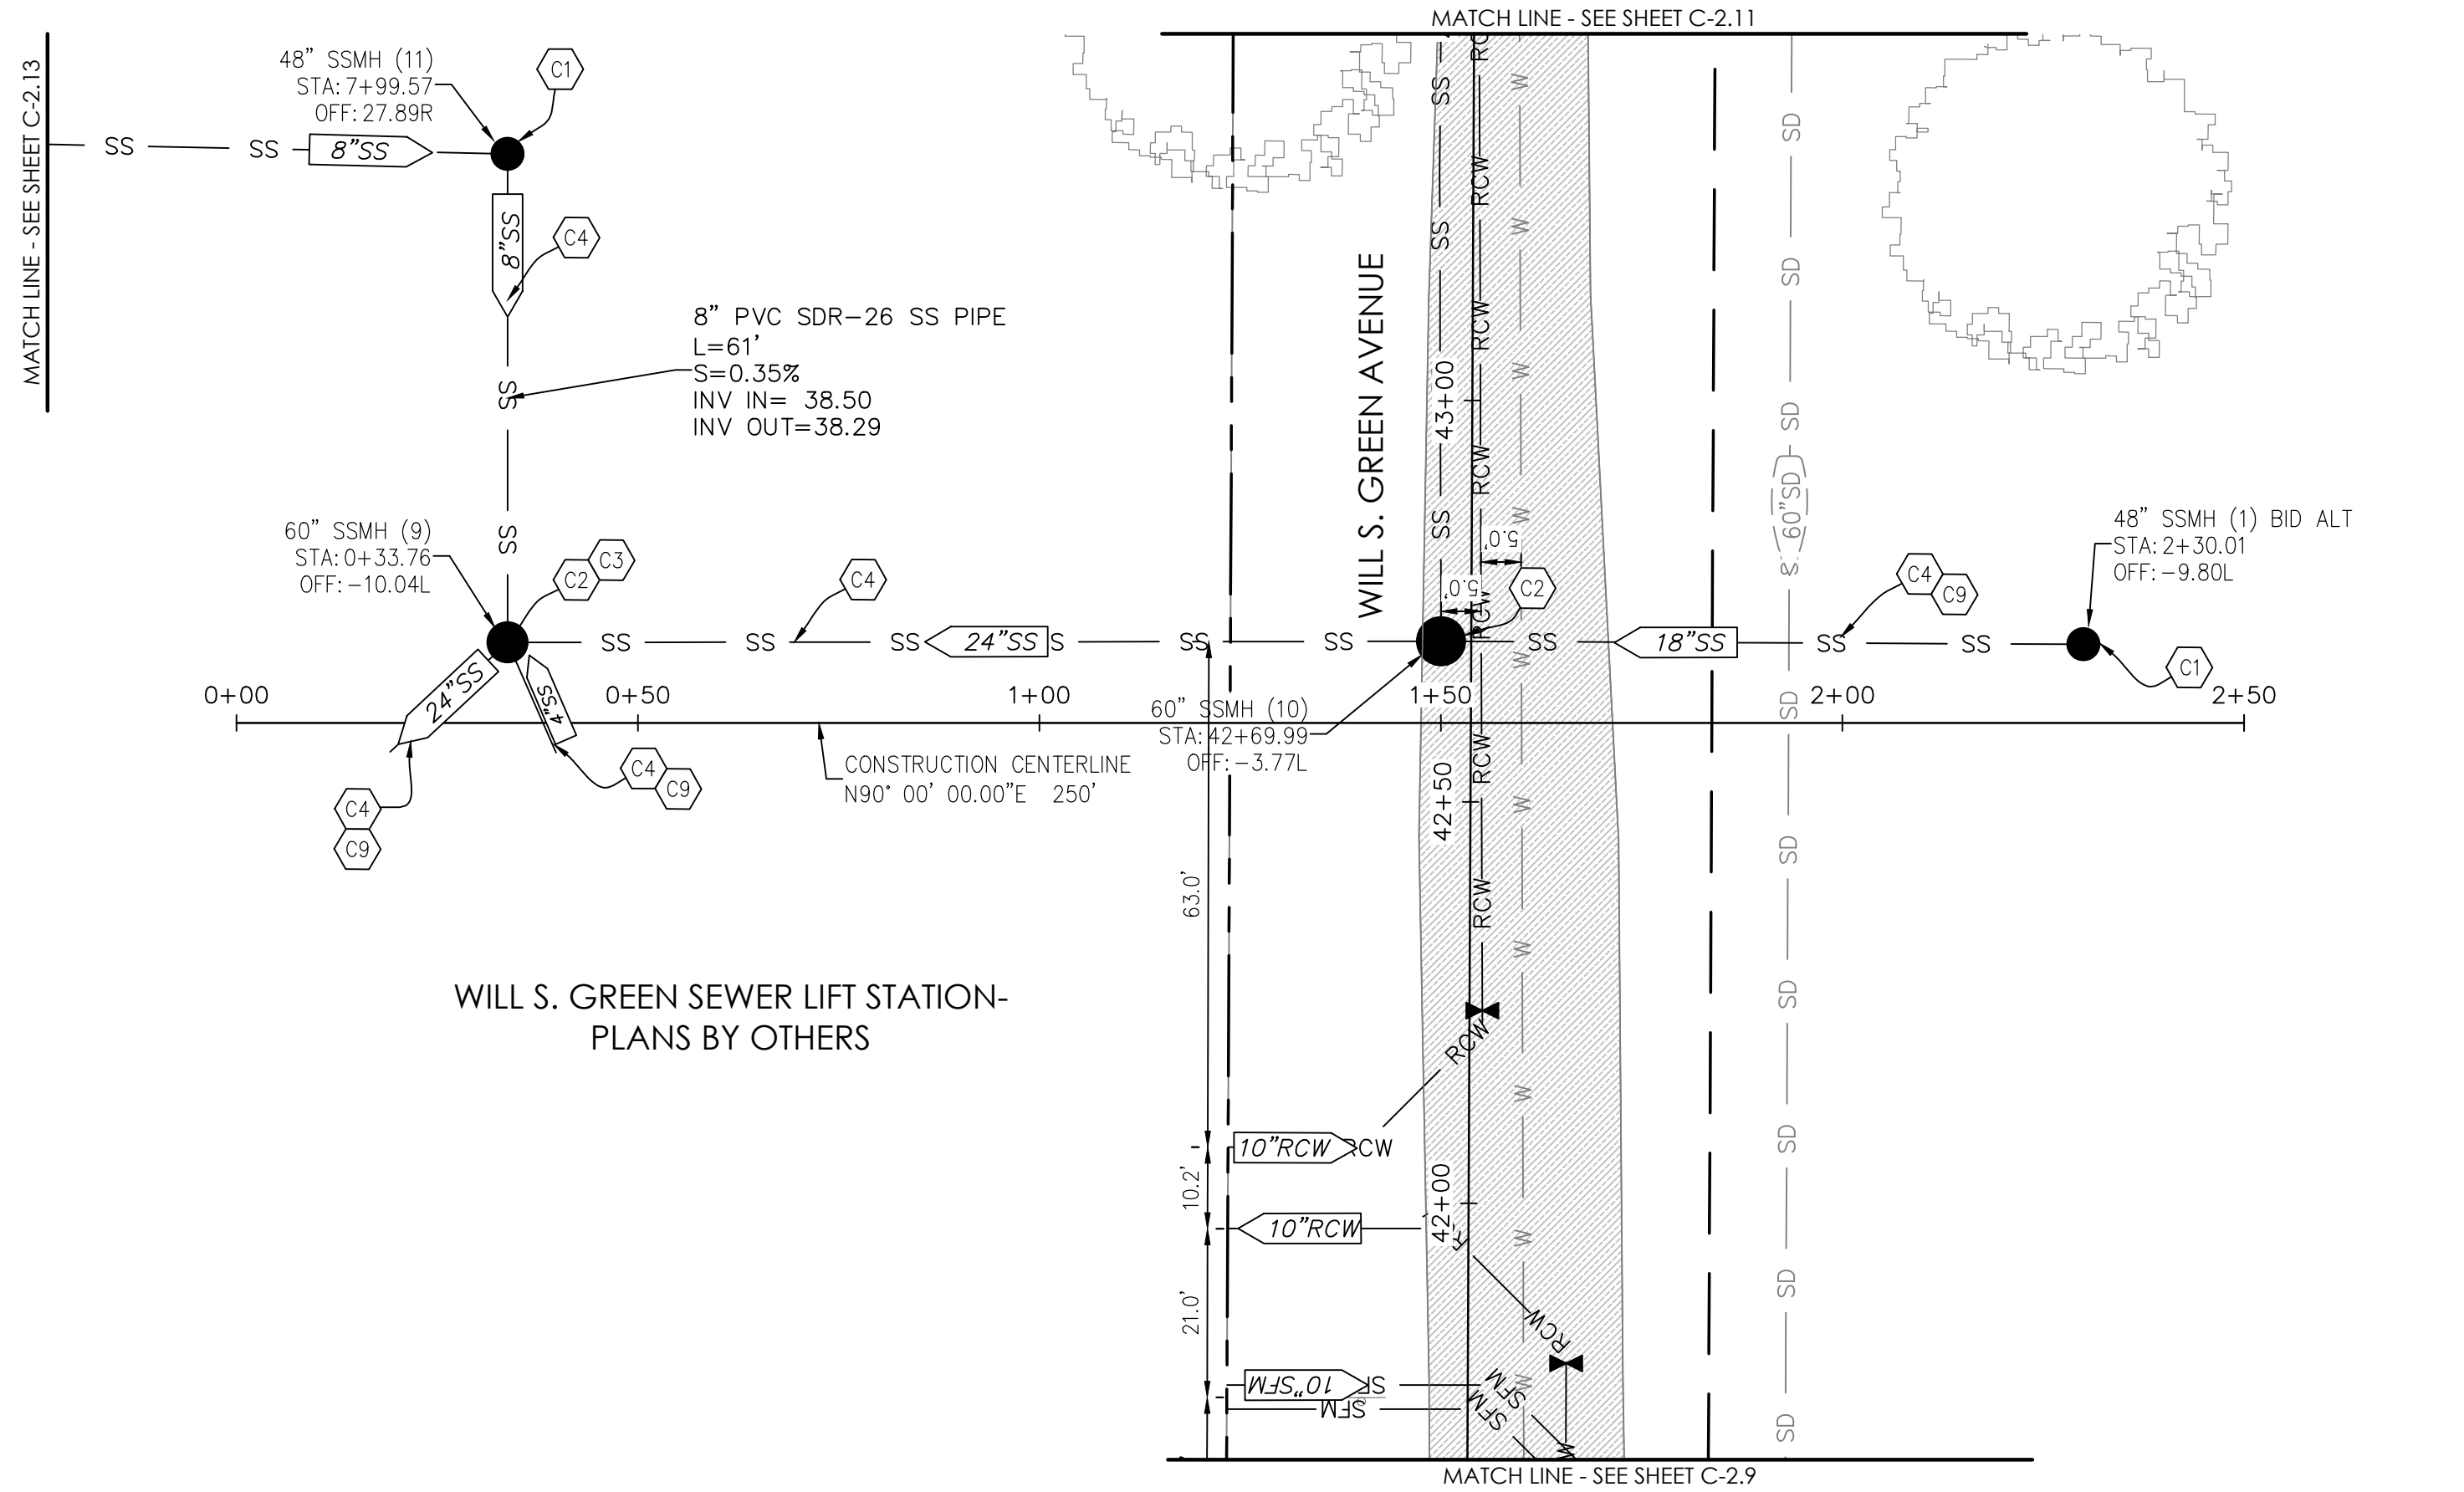

PROJECT NUMBER

23-209

SHEET

C-2.10 of 42

CITY OF COLUSA

WILL S GREEN PUMP STATION

CONNECTION

STA: 0+00 TO 2+50

SANITARY SEWER & RECYCLED WATER PROJECT



CALIFORNIA
ENGINEERING
COMPANY INC
ESTD 1965

1110 Civic Center Blvd., Suite 404 | Yuba City, CA 95993 | (530) 751-0952 Office

CIVIL ENGINEERING
LAND SURVEYING
FUNDING PROCUREMENT
CONSTRUCTION ADMINISTRATION
www.cccusa.net





DATE: 7/28/2026
SCALE: 1" = 20'
DRAWN BY: KAP
DESIGNED BY: JRLH
CHECKED BY: DLS

DESCRIPTION

NO.

DATE



2	60" SANITARY SEWER MANHOLE PER CITY STANDARD DETAIL 7-17 & 7-228 DETAIL 4 SHEET C-1.2 AS NECESSARY
4	PVC SDR-26 SANITARY SEWER PIPE PER CITY STANDARD DETAIL 4-20: NON PAVEMENT AREAS & DETAIL 4 SHEET C-1.2 AS NECESSARY
5	PVC SDR-26 SANITARY SEWER PIPE PER CITY STANDARD DETAIL 4-20 & DETAIL 4 SHEET C-1.2 AS NECESSARY
8	PURPLE PVC C900 DR18 RECYCLED WATER FORCE MAIN PER CITY STANDARD DETAIL 4-20
20	RECYCLED WATER GATE VALVE PER CITY STANDARD DETAIL 8-15 & 8-16

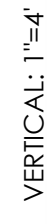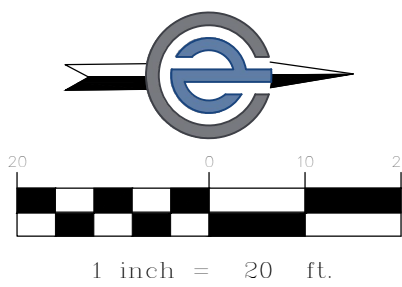

PROJECT NUMBER 23-209	CITY OF COLUSA WILL S. GREEN AVE STA: 42+00 TO 47+00	 CALIFORNIA ENGINEERING COMPANY INC ESTD 1986 CIVIL ENGINEERING LAND SURVEYING FUNDING PROCUREMENT CONSTRUCTION ADMINISTRATION www.cecsusa.net		1110 Civic Center Blvd. Suite 404 Yuba City, CA 95993 (530) 751-0952 Office	CIVIL ENGINEERING LAND SURVEYING FUNDING PROCUREMENT CONSTRUCTION ADMINISTRATION www.cecsusa.net	DATE: 7/28/2026 SCALE: 1" = 20' DRAWN BY: KAP DESIGNED BY: NRI CHECKED BY: DLS	NO.	DATE	DESCRIPTION

California Engineering Company is not responsible for the accuracy or completeness of reproductions of this document generated by others from electronic media.

Y:\CEC Jobs\Projects\23-209 NexGen City of Colusa Sewer Main Line Design\Eng\Map\Plns\23-209 NexGen CoS_C_Sewer Main Line Design\Imp Plans.dwg Jul 29, 2024 01:01 pm mjoynr

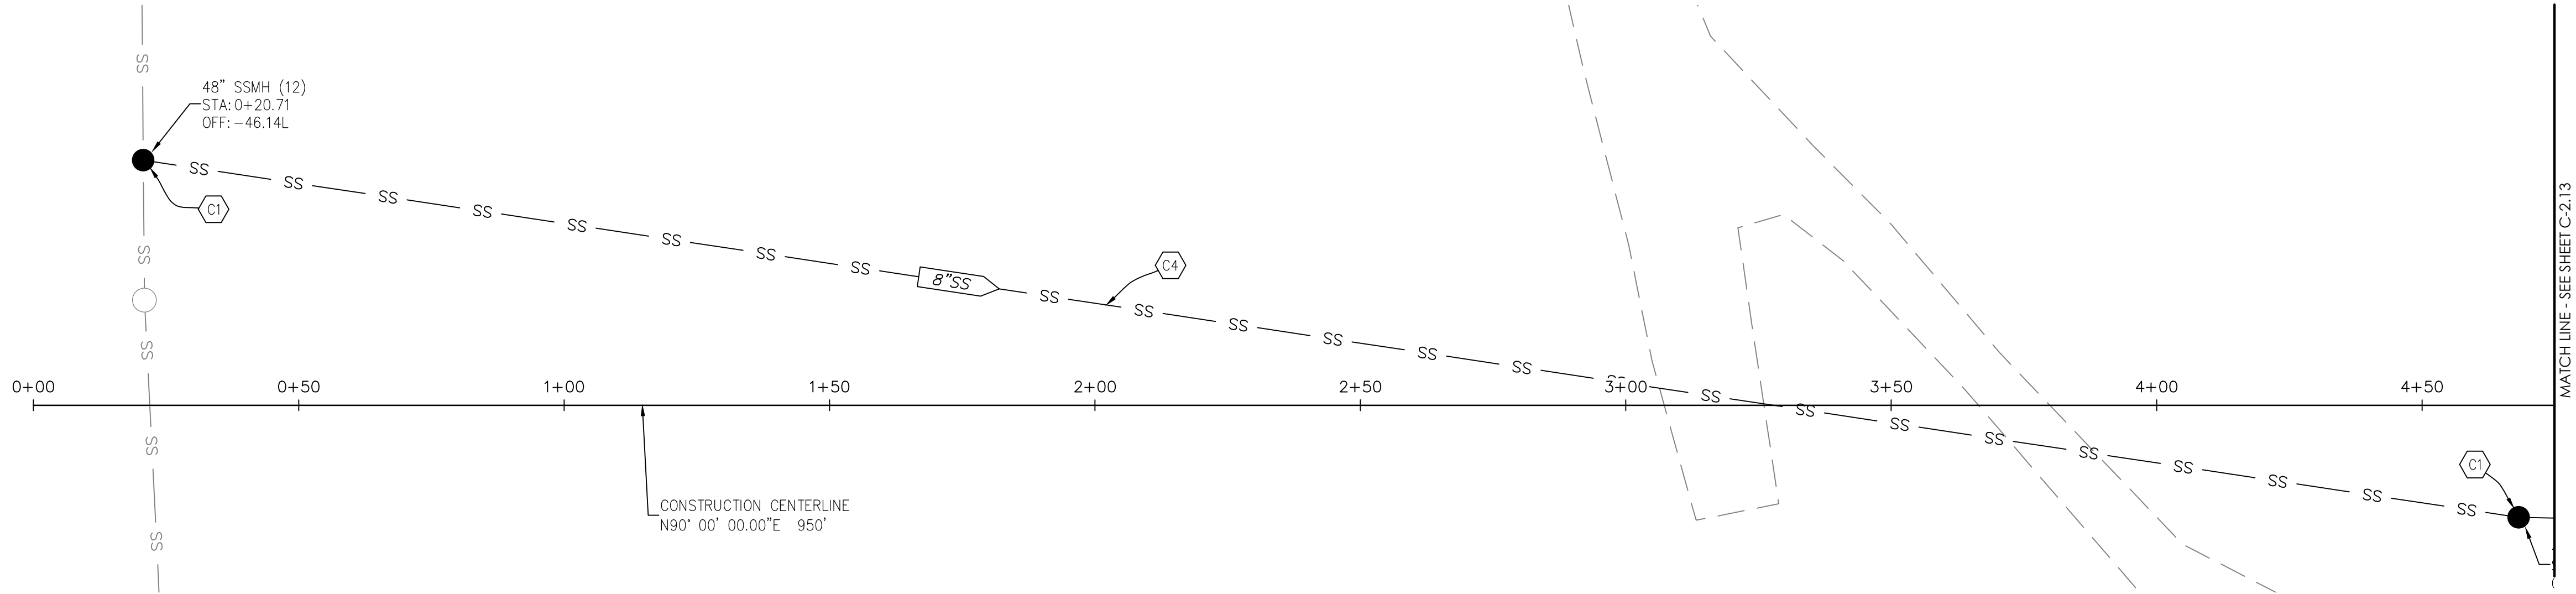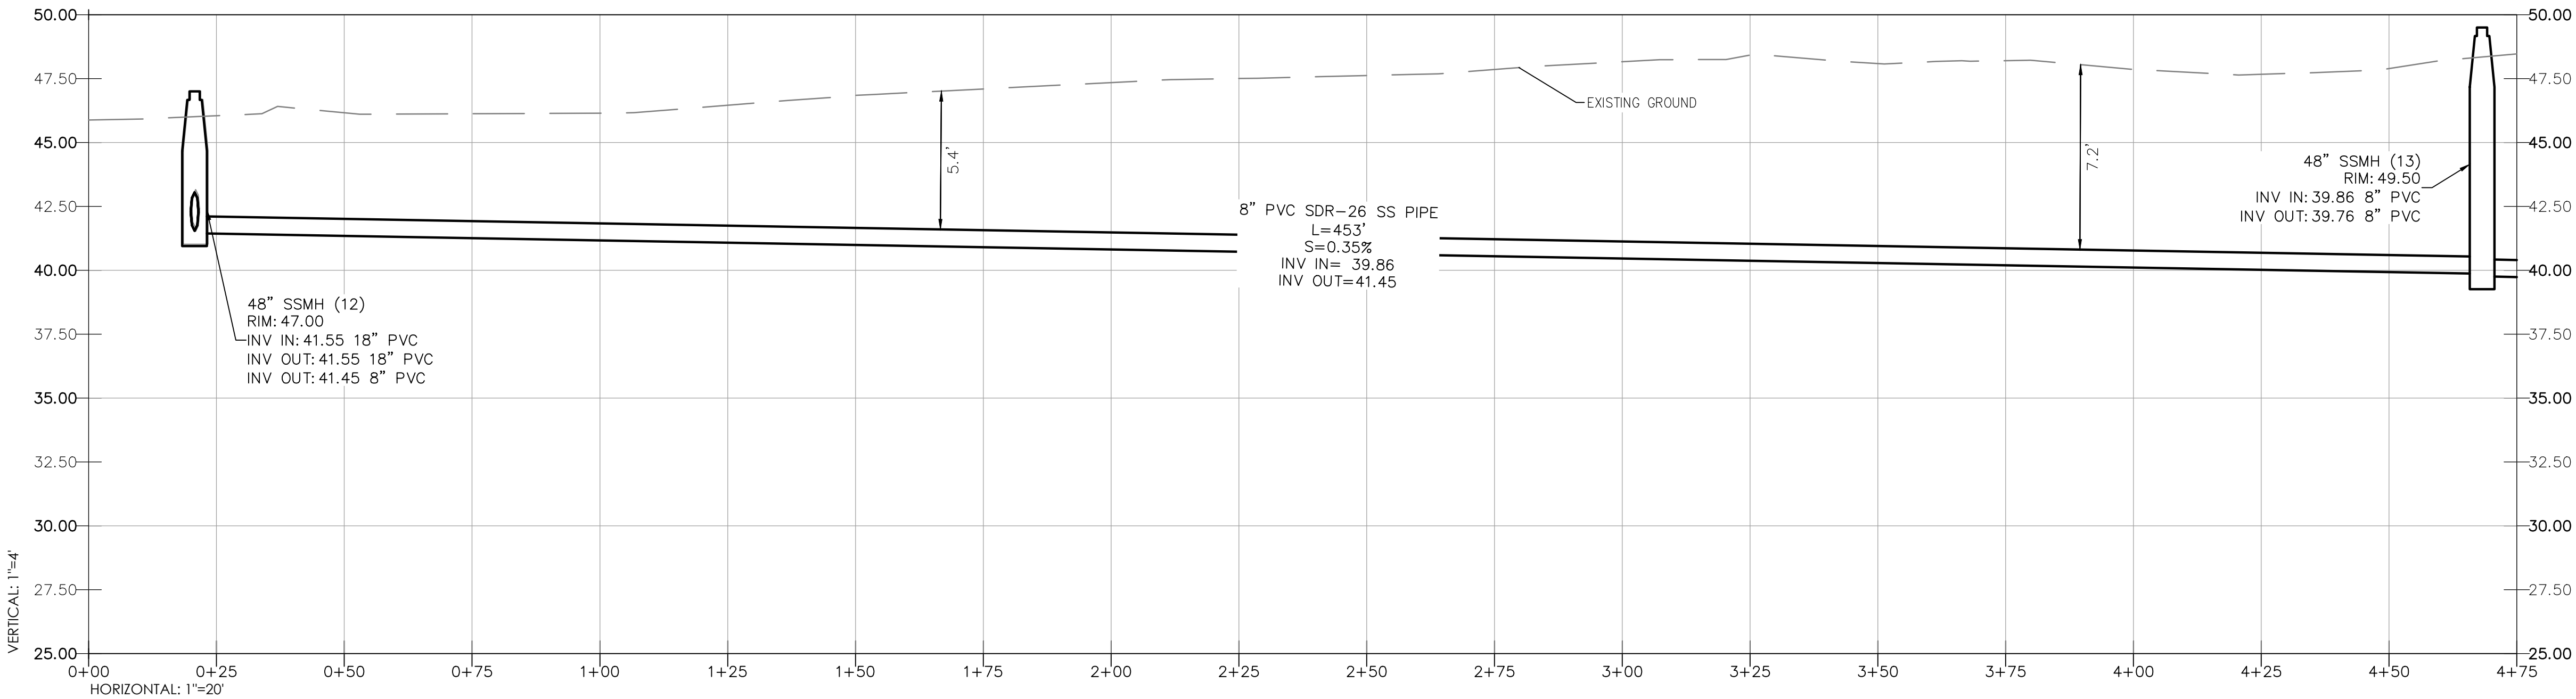

CONSTRUCTION NOTES

- 48" SANITARY SEWER MANHOLE PER CITY STANDARD DETAIL 7-15 & 7-21 & DETAIL 4 SHEET C-1.2 AS NECESSARY
- PVC SDR-26 SANITARY SEWER PIPE PER CITY STANDARD DETAIL 4-20: NON PAVEMENT AREAS & DETAIL 4 SHEET C-1.2 AS NECESSARY

PROJECT NUMBER

23-209

SHEET

C-2.12 OF 42

CITY OF COLUSA

PIRELLI CONNECTION
STA: 0+00 TO 4+75

SANITARY SEWER & RECYCLED WATER PROJECT



CALIFORNIA
ENGINEERING
COMPANY INC
ESTD 1965

CIVIL ENGINEERING
LAND SURVEYING
FUNDING PROCUREMENT
CONSTRUCTION ADMINISTRATION
www.cecusa.net

1110 Civic Center Blvd. Suite 404 | Yuba City, CA 95993 | (530) 751-0952 Office



DESCRIPTION

DATE: 7/28/2026
SCALE: 1" = 20'
DRAWN BY: KAP
DESIGNED BY: MRH
CHECKED BY: DLS

NO.

DATE




California Engineering Company is not responsible for the accuracy or completeness of reproductions of this document generated by others from electronic media.

Y:\CEC Jobs\Projects\23-209 NexGen City of Colusa Sewer Main Line Design\Imp Plans\23-209 NexGen CoC_Sewer Main Line Design\Imp Plans.dwg Jul 29, 2024 01:01 pm mjoyne



CONSTRUCTION NOTES

- 1 48" SANITARY SEWER MANHOLE PER CITY STANDARD DETAIL 7-15 & 7-21 & DETAIL 4 SHEET C-1.2 AS NECESSARY
- 4 PVC SDR-26 SANITARY SEWER PIPE PER CITY STANDARD DETAIL 4-20: NON PAVEMENT AREAS & DETAIL 4 SHEET C-1.2 AS NECESSARY

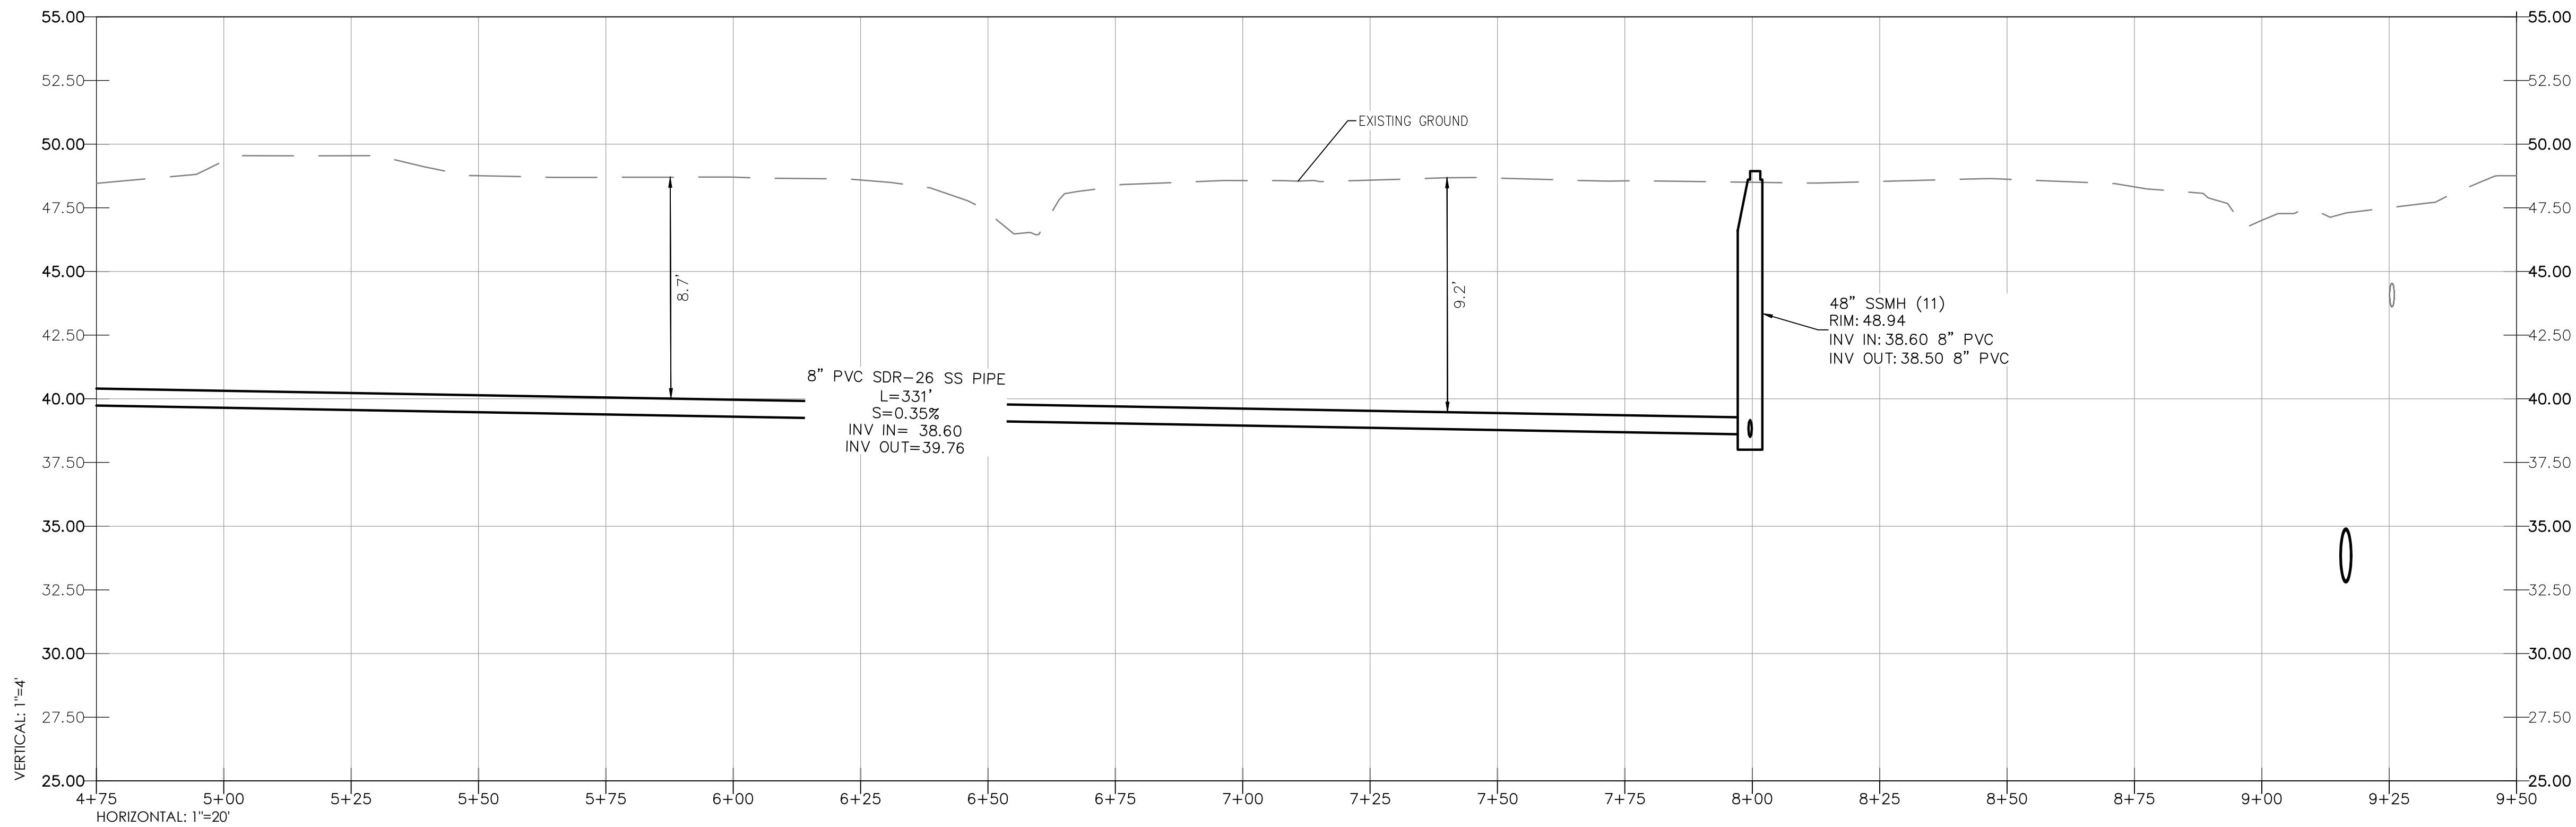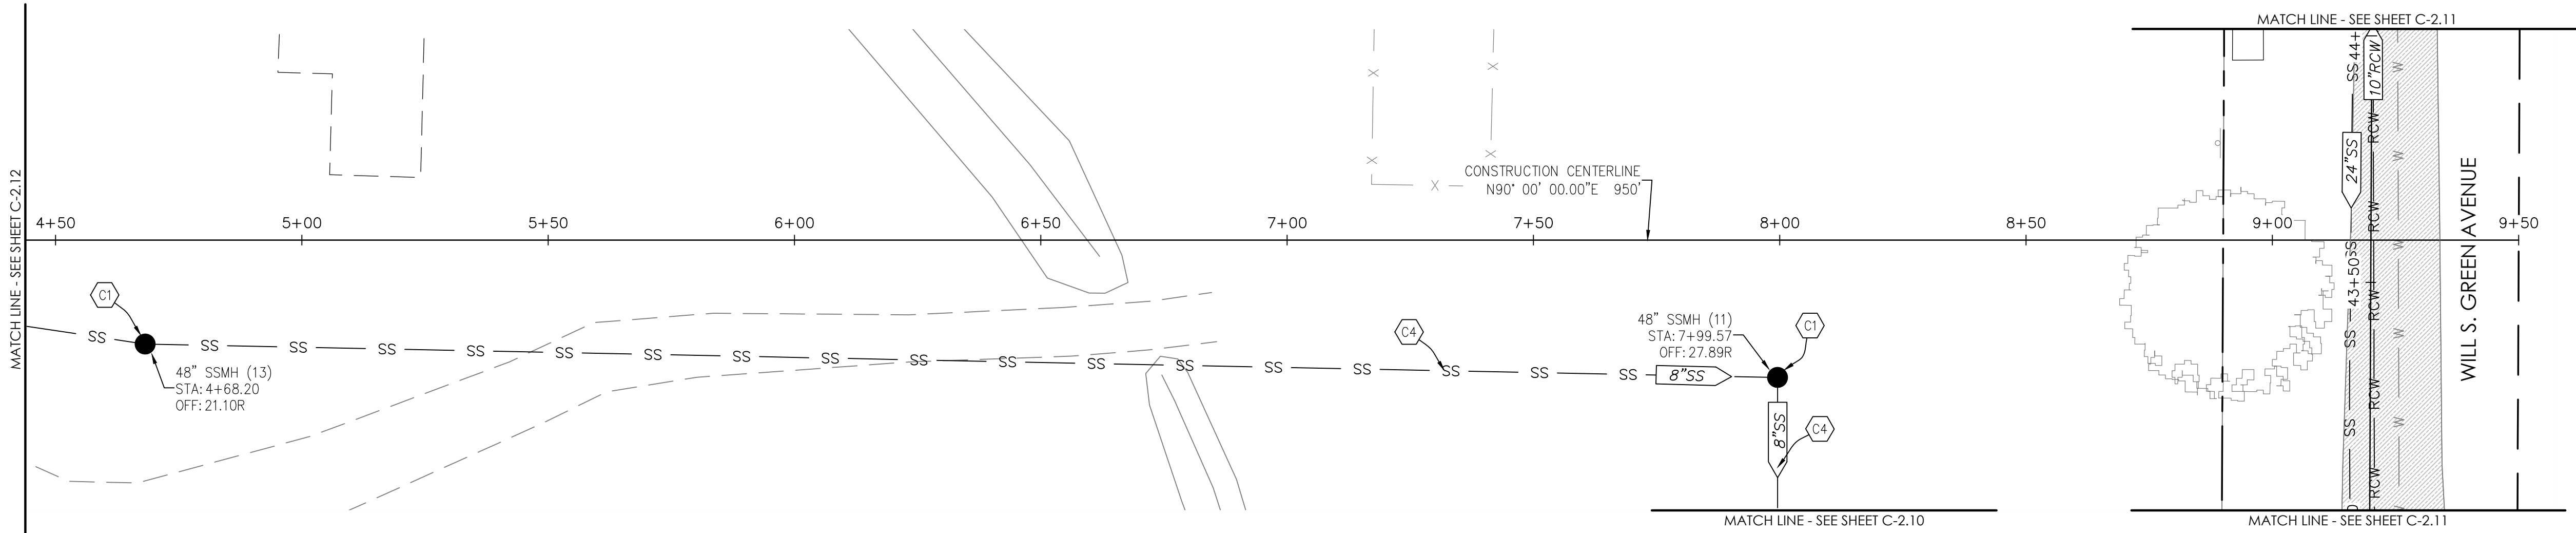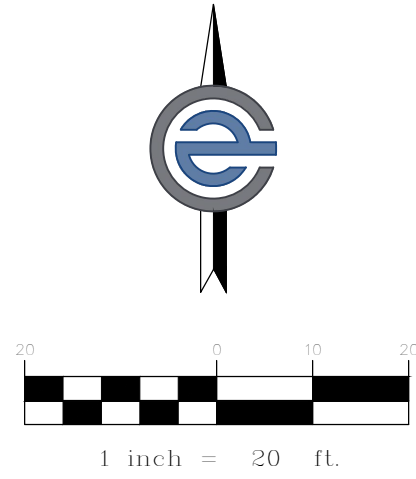

PROJECT NUMBER
23-209

SHEET
C-2.13 OF 42

CITY OF COLUSA

PIRELLI CONNECTION
STA: 4+75 TO 9+50

SANITARY SEWER & RECYCLED WATER PROJECT



CALIFORNIA
ENGINEERING
COMPANY INC
ESTD 1995
CIVIL ENGINEERING
LAND SURVEYING
FUNDING PROCUREMENT
CONSTRUCTION ADMINISTRATION
www.cecusa.net
1110 Civic Center Blvd., Suite 404 | Yuba City, CA 95993 | (530) 751-0952 Office

DESCRIPTION

NO.

DATE: 7/28/2026

SCALE: 1" = 20'

DRAWN BY: KAP

DESIGNED BY: MRH

CHECKED BY: DLS



California Engineering Company is not responsible for the accuracy or completeness of reproductions of this document generated by others from electronic media.

1 2" GRIND, PAVING FABRIC, 2" FIBER REINFORCED ASPHALT CONCRETE

2 60" SANITARY SEWER MANHOLE PER CITY STANDARD DETAIL 7-17 & 7-22
& DETAIL 4 SHEET C-1.2 AS NECESSARY

5 PVC SDR-26 SANITARY SEWER PIPE PER CITY STANDARD DETAIL 4-20 &
DETAIL 4 SHEET C-1.2 AS NECESSARY

8 PURPLE PVC C900 DR18 RECYCLED WATER FORCE MAIN PER CITY
STANDARD DETAIL 4-20


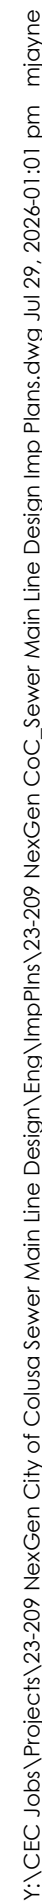
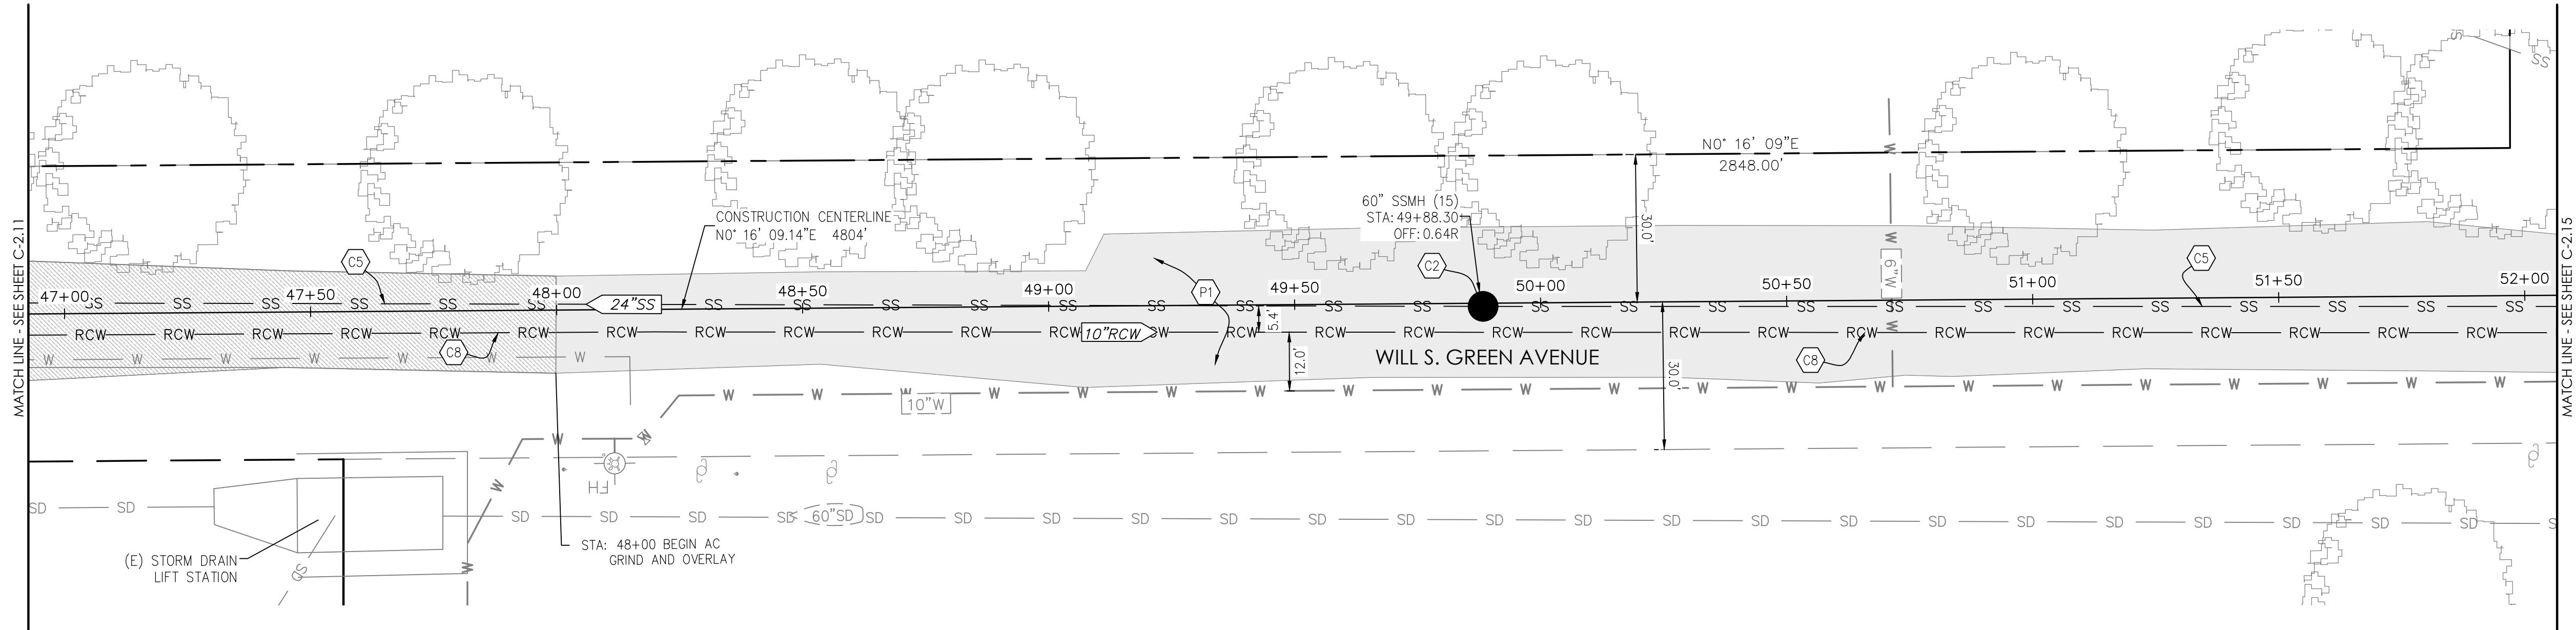


PROJECT NUMBER 23-209		CITY OF COLUSA WILL S. GREEN AVE STA: 47+00 TO 52+00	SANITARY SEWER & RECYCLED WATER PROJECT
SHEET C-2.14 of 42			

 CALIFORNIA ENGINEERING COMPANY, INC. ESTD. 1985		CIVIL ENGINEERING LAND SURVEYING FUNDING PROCUREMENT CONSTRUCTION ADMINISTRATION www.cecusa.net	
1110 Civic Center Blvd. Suite 404 Yuba City, CA 95693		(530) 751-0952 Office	

CITY OF COLUSA		CIVIL ENGINEERING LAND SURVEYING FUNDING PROCUREMENT CONSTRUCTION ADMINISTRATION www.cecusa.net	
WILL S. GREEN AVE		C 91572	
STA: 47+00 TO 52+00		CIVIL	
		REGISTERED PROFESSIONAL ENGINEER	
		STATE OF CALIFORNIA	
		MAKES ROSE HEATH	
		C 91572	
		DESIGNED BY: MRL	
		CHECKED BY: DLS	
		DRAWN BY: KAD	
		SCALE: 1" = 20'	
		DATE: 7/28/2026	
		NO. _____	
		DESCRIPTION _____	




Y:\CEC Jobs\Projects\23-209 NexGen City of Colusa Sewer Main Line Design\Imp Plans\23-209 NexGen CoC_Sewer Main Line Design\Imp Plans.dwg Jul 29, 2024 01:02 pm mjoynr

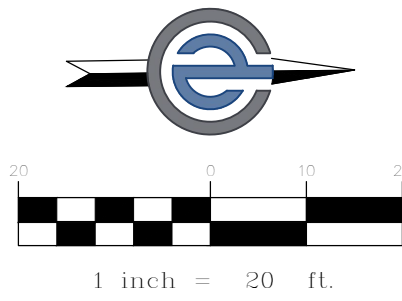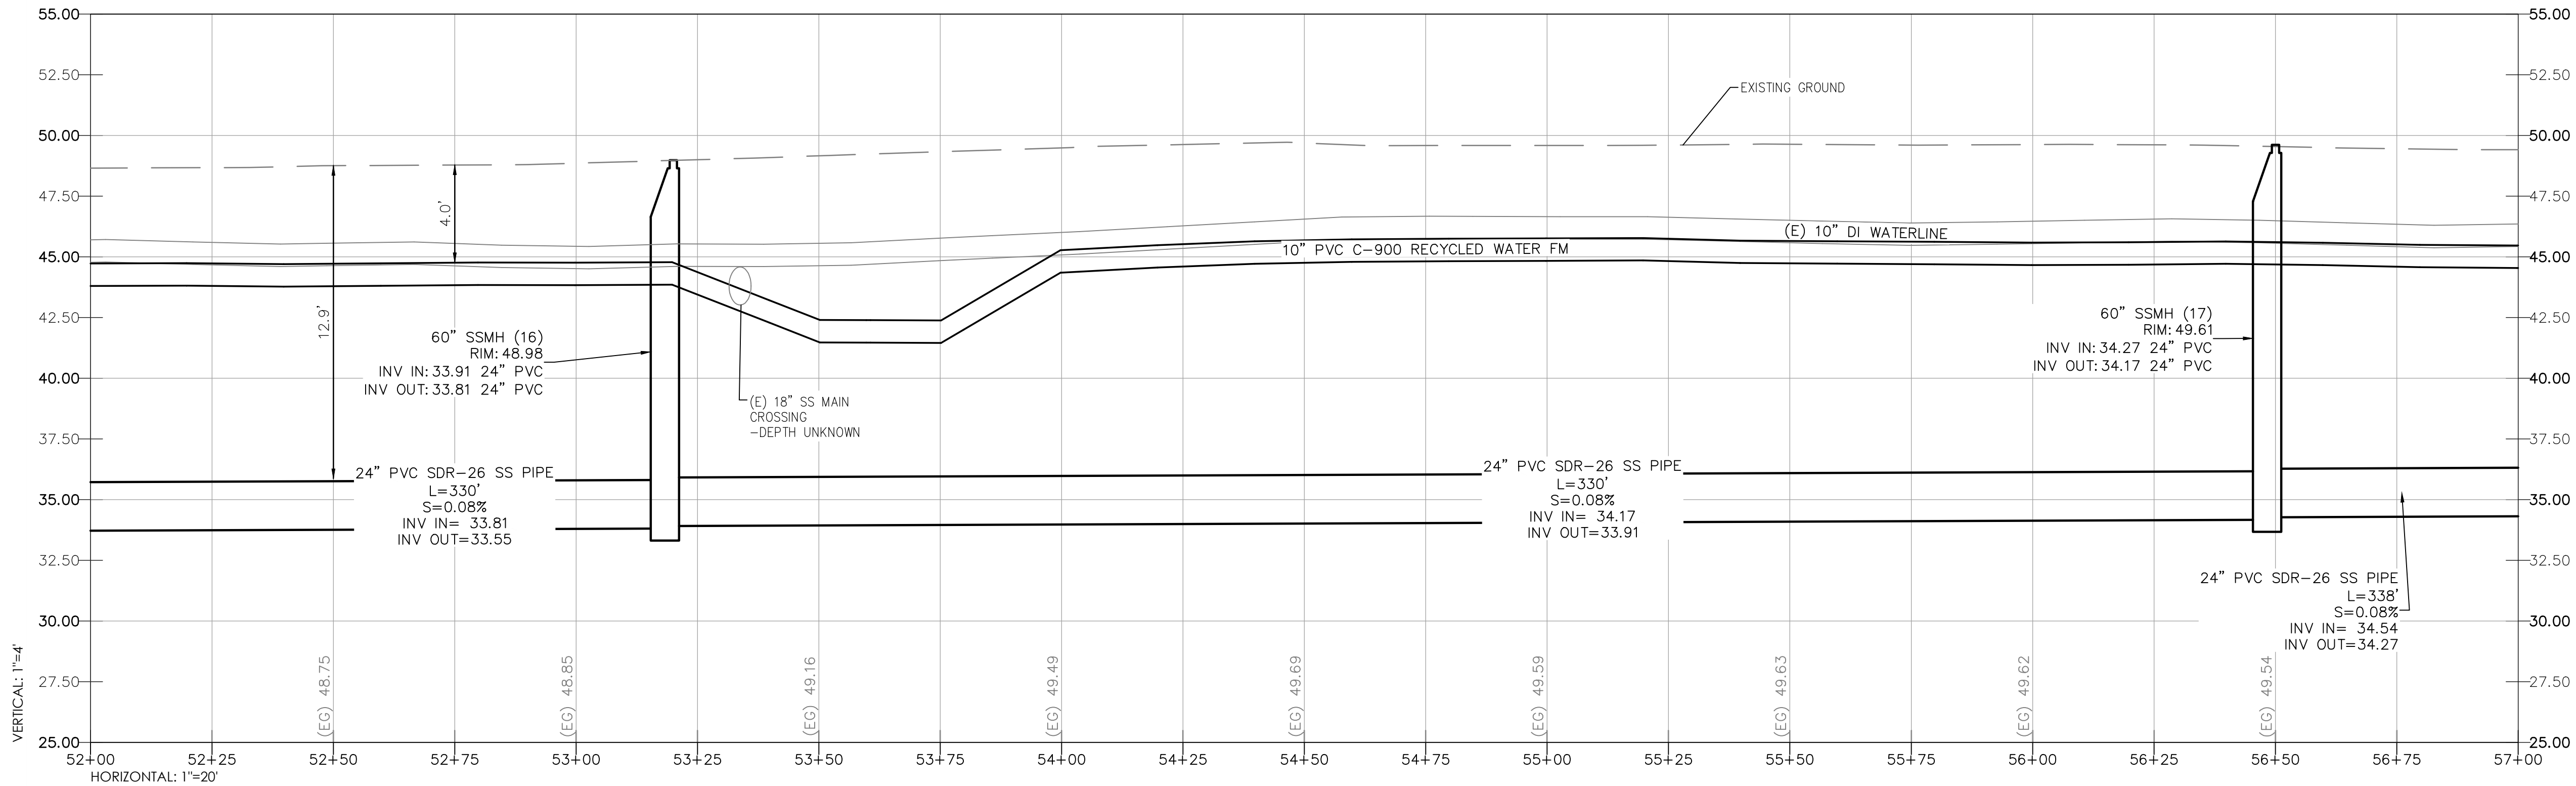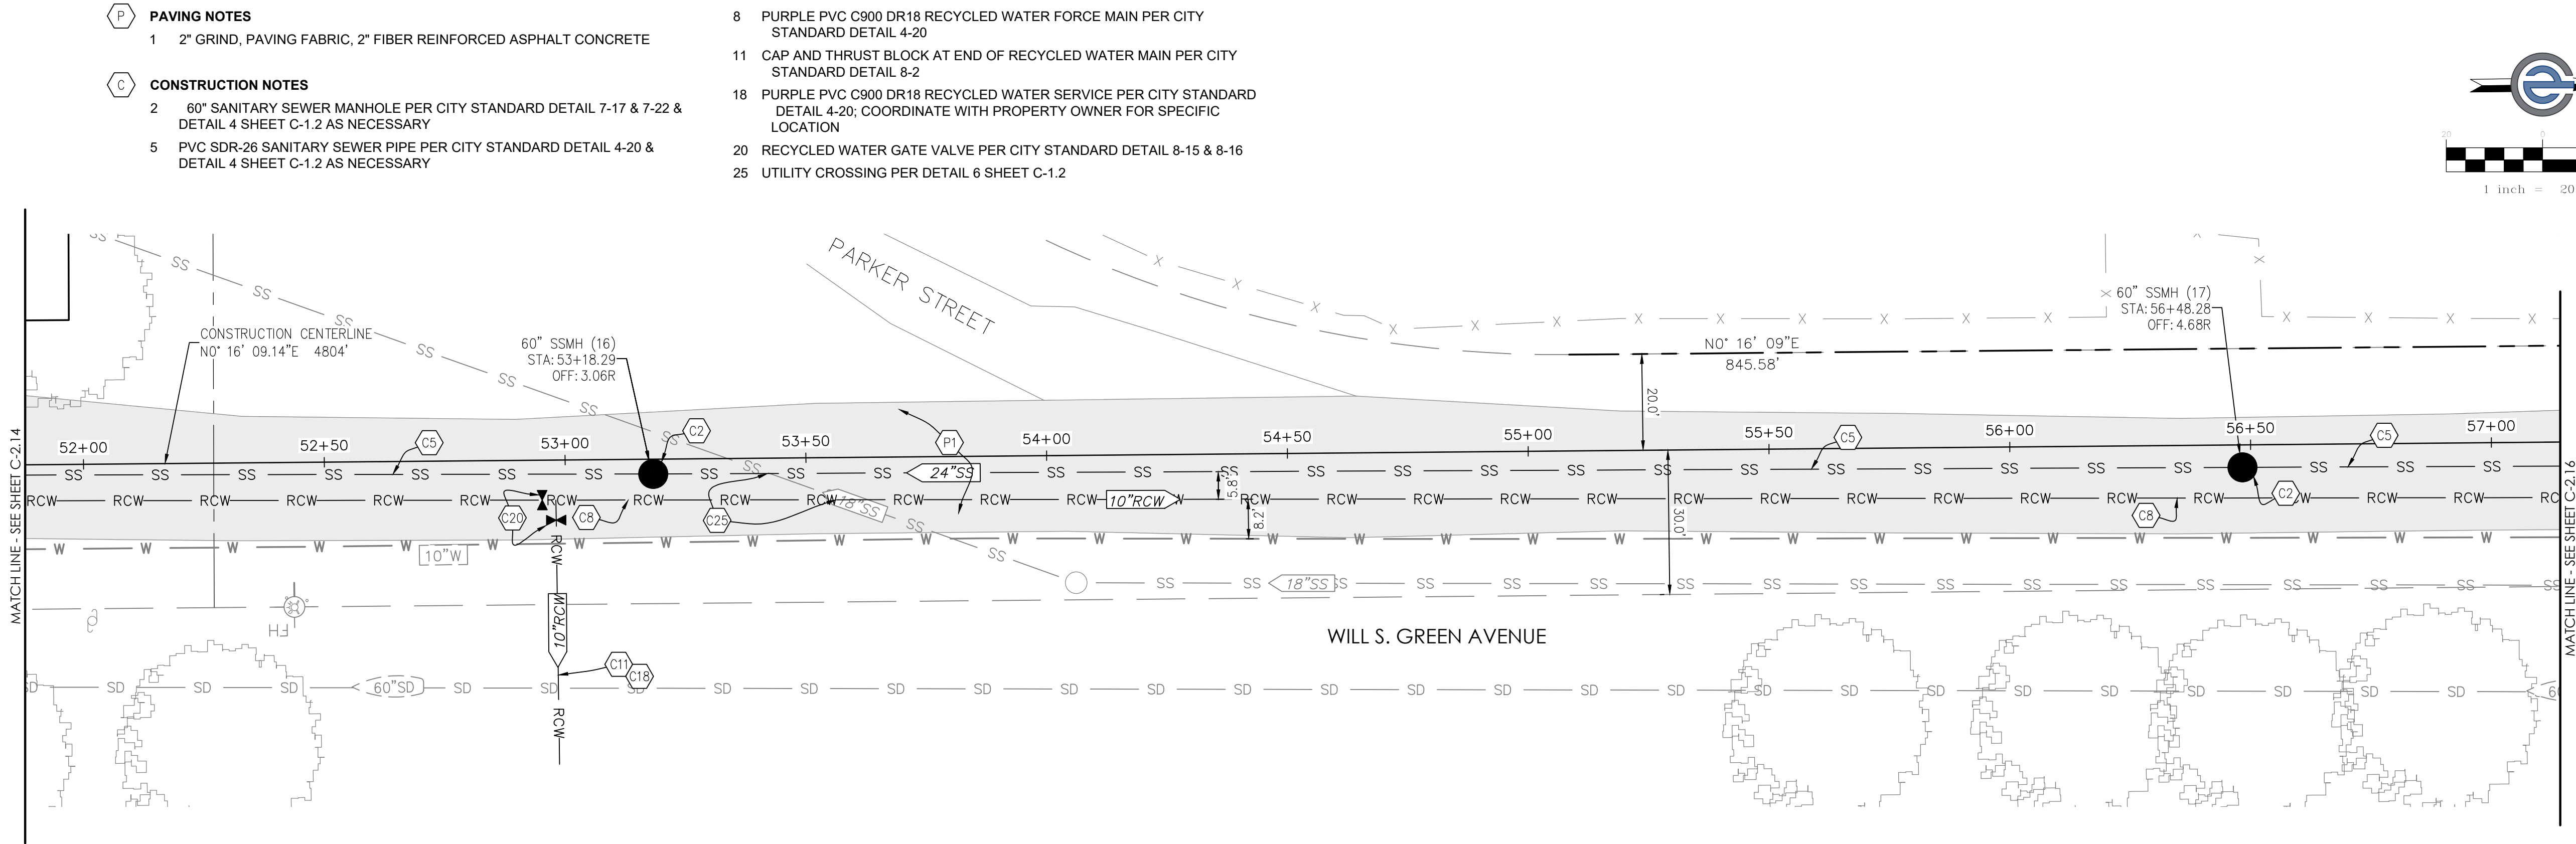

PROJECT NUMBER	CITY OF COLUSA	DESCRIPTION
23-209	WILL S. GREEN AVE STA: 52+00 TO 57+00	SANITARY SEWER & RECYCLED WATER PROJECT
SHEET	C-2.15	OF 42
DATE: 7/28/2026	SCALE: 1" = 20'	NO. DATE
DRAWN BY: KAP	DESIGNED BY: MRL	CHECKED BY: DLS
REQUIRED PROFESSIONAL ENGINEER	C91572	STATE OF CALIFORNIA
CIVIL ENGINEERING	LAND SURVEYING	FUNDING PROCUREMENT
CONSTRUCTION ADMINISTRATION	www.cccusa.net	1110 Civic Center Blvd, Suite 404 Yuba City, CA 95993 (530) 751-0952 Office
ESTD 1985	CALIFORNIA ENGINEERING COMPANY INC	California Engineering Company is not responsible for the accuracy or completeness of reproductions of this document generated by others from electronic media.

Y:\CEC Jobs\Projects\23-209 NewGen City of Colusa Sewer Main Line Design\ImpPlans\23-209 NewGen CoS_C_Sewer Main Line Design\Imp Plans.dwg Jul 29, 2024 01:02 pm mjoynr

- PAVING NOTES**
- 2" GRIND, PAVING FABRIC, 2" FIBER REINFORCED ASPHALT CONCRETE
- CONSTRUCTION NOTES**
- 60" SANITARY SEWER MANHOLE PER CITY STANDARD DETAIL 7-17 & 7-22 & DETAIL 4 SHEET C-1.2 AS NECESSARY
 - OUTSIDE DROP MANHOLE CONNECTION PER CITY STANDARD DETAIL 7-19
 - PVC SDR-26 SANITARY SEWER PIPE PER CITY STANDARD DETAIL 4-20 & DETAIL 4 SHEET C-1.2 AS NECESSARY
 - DUAL PVC C900 DR18 SANITARY SEWER FORCE MAIN PER CITY STANDARD DETAIL 4-20 AND DETAIL 1 SHEET C-1.2
 - PURPLE PVC C900 DR18 RECYCLED WATER FORCE MAIN PER CITY STANDARD DETAIL 4-20
 - RECYCLED WATER GATE VALVE PER CITY STANDARD DETAIL 8-15 & 8-16

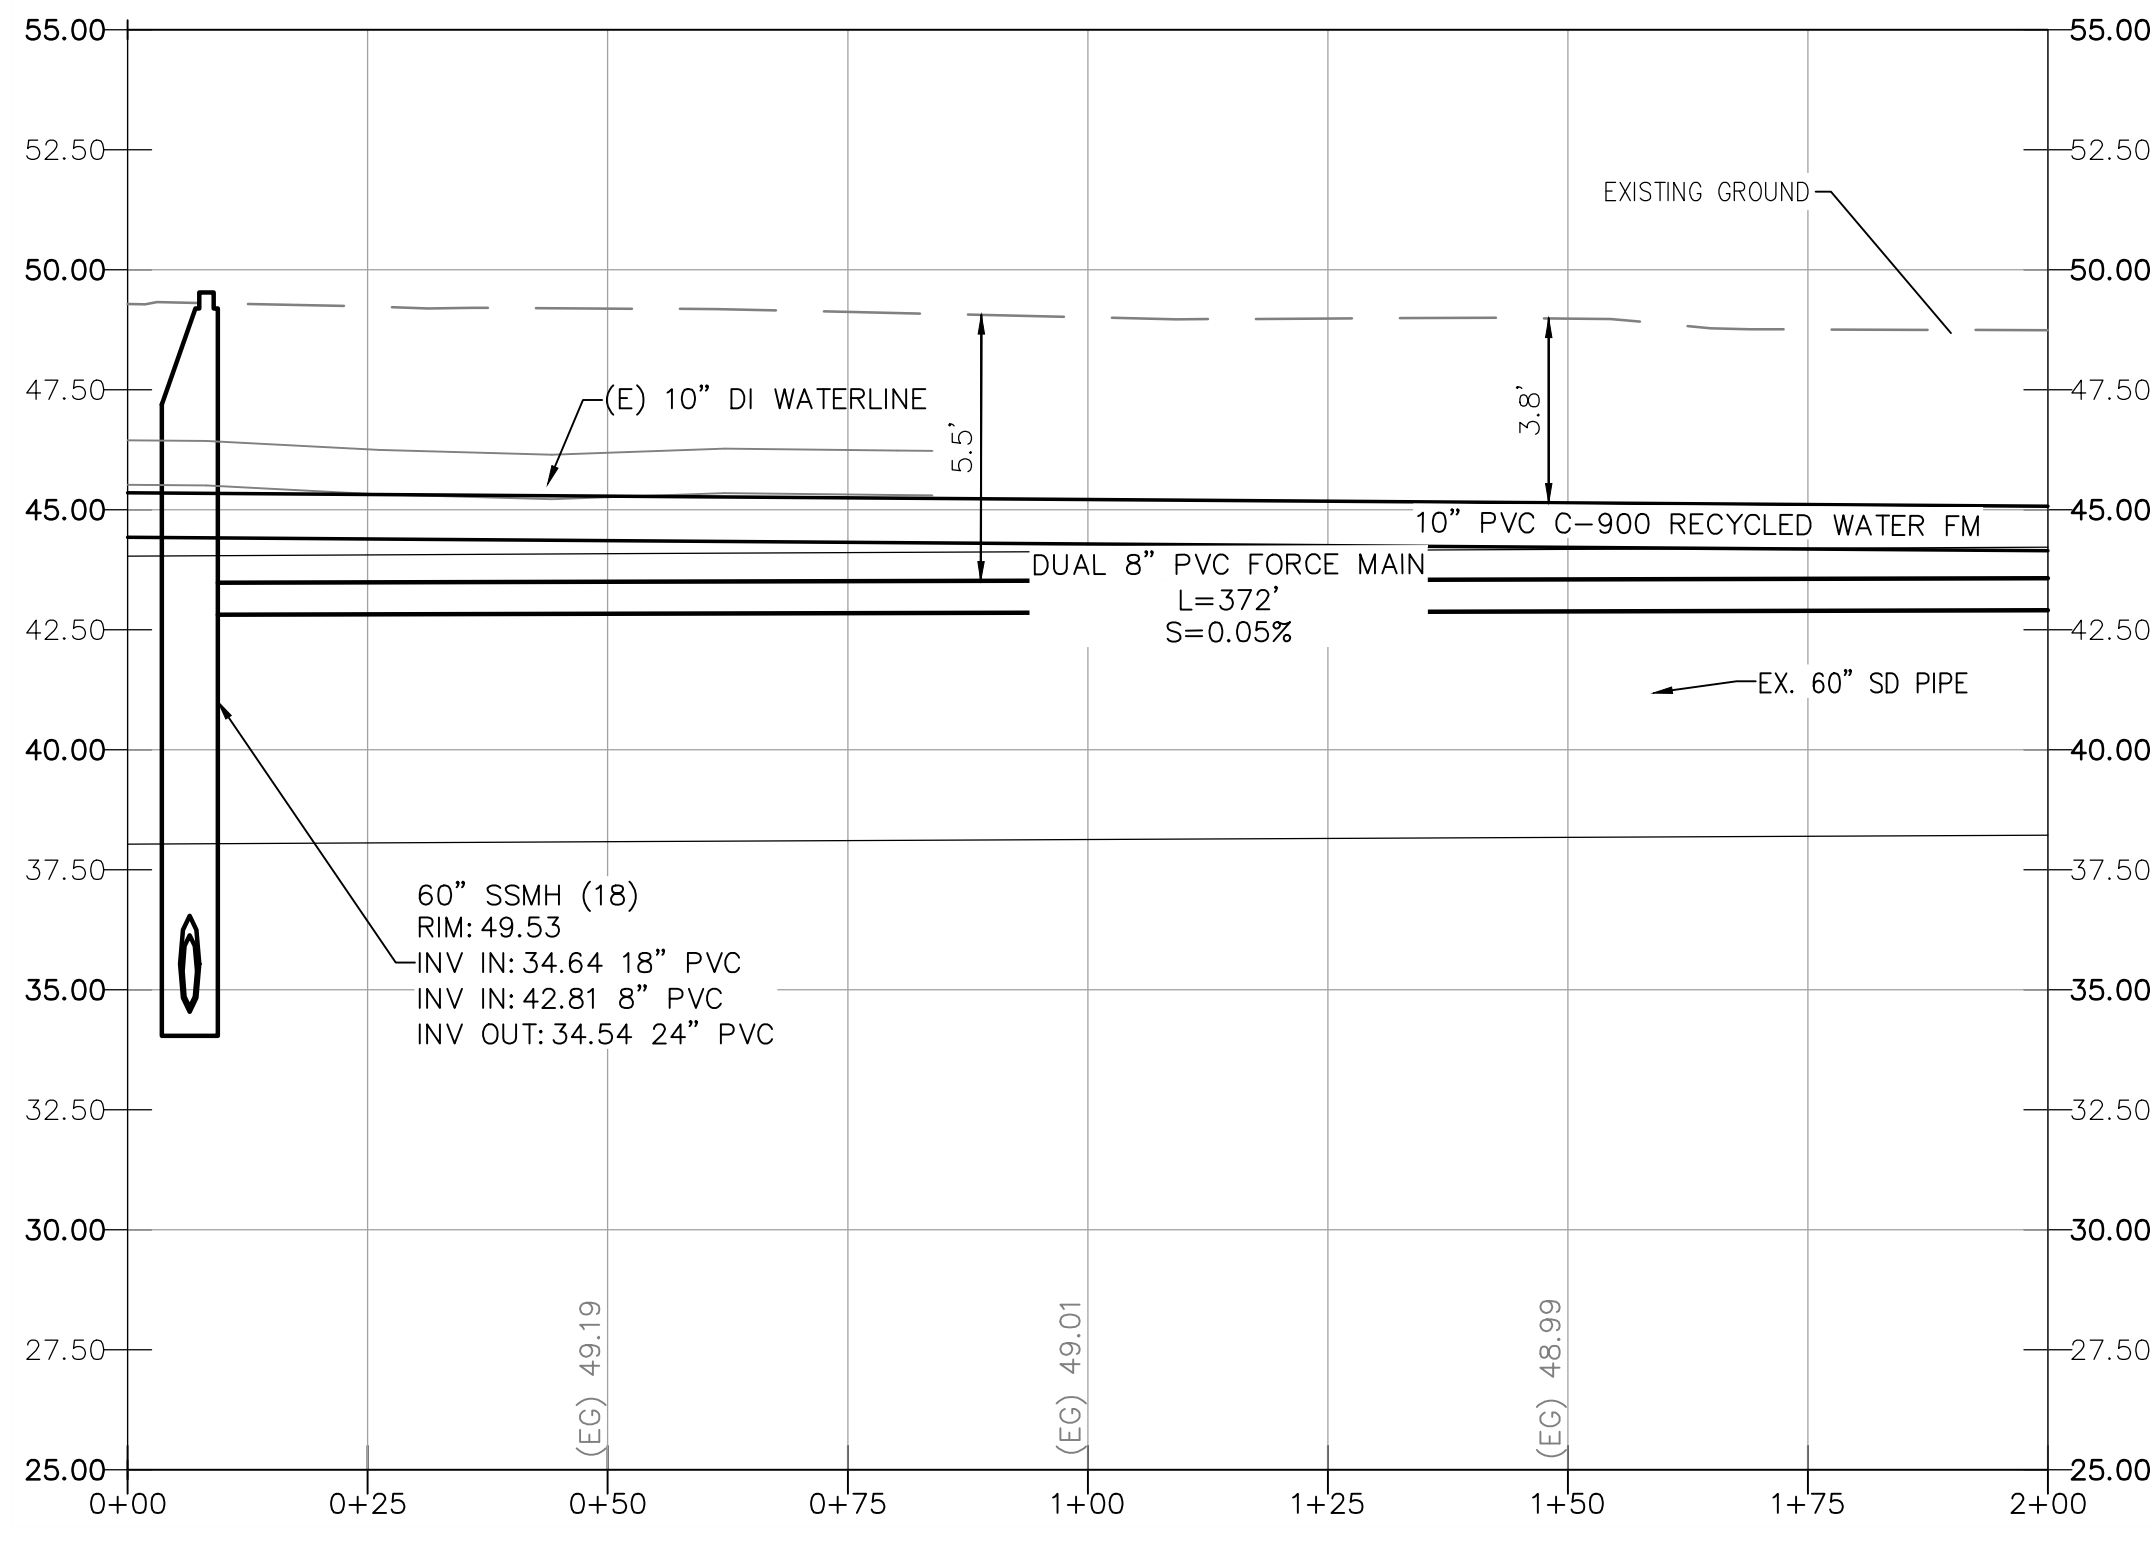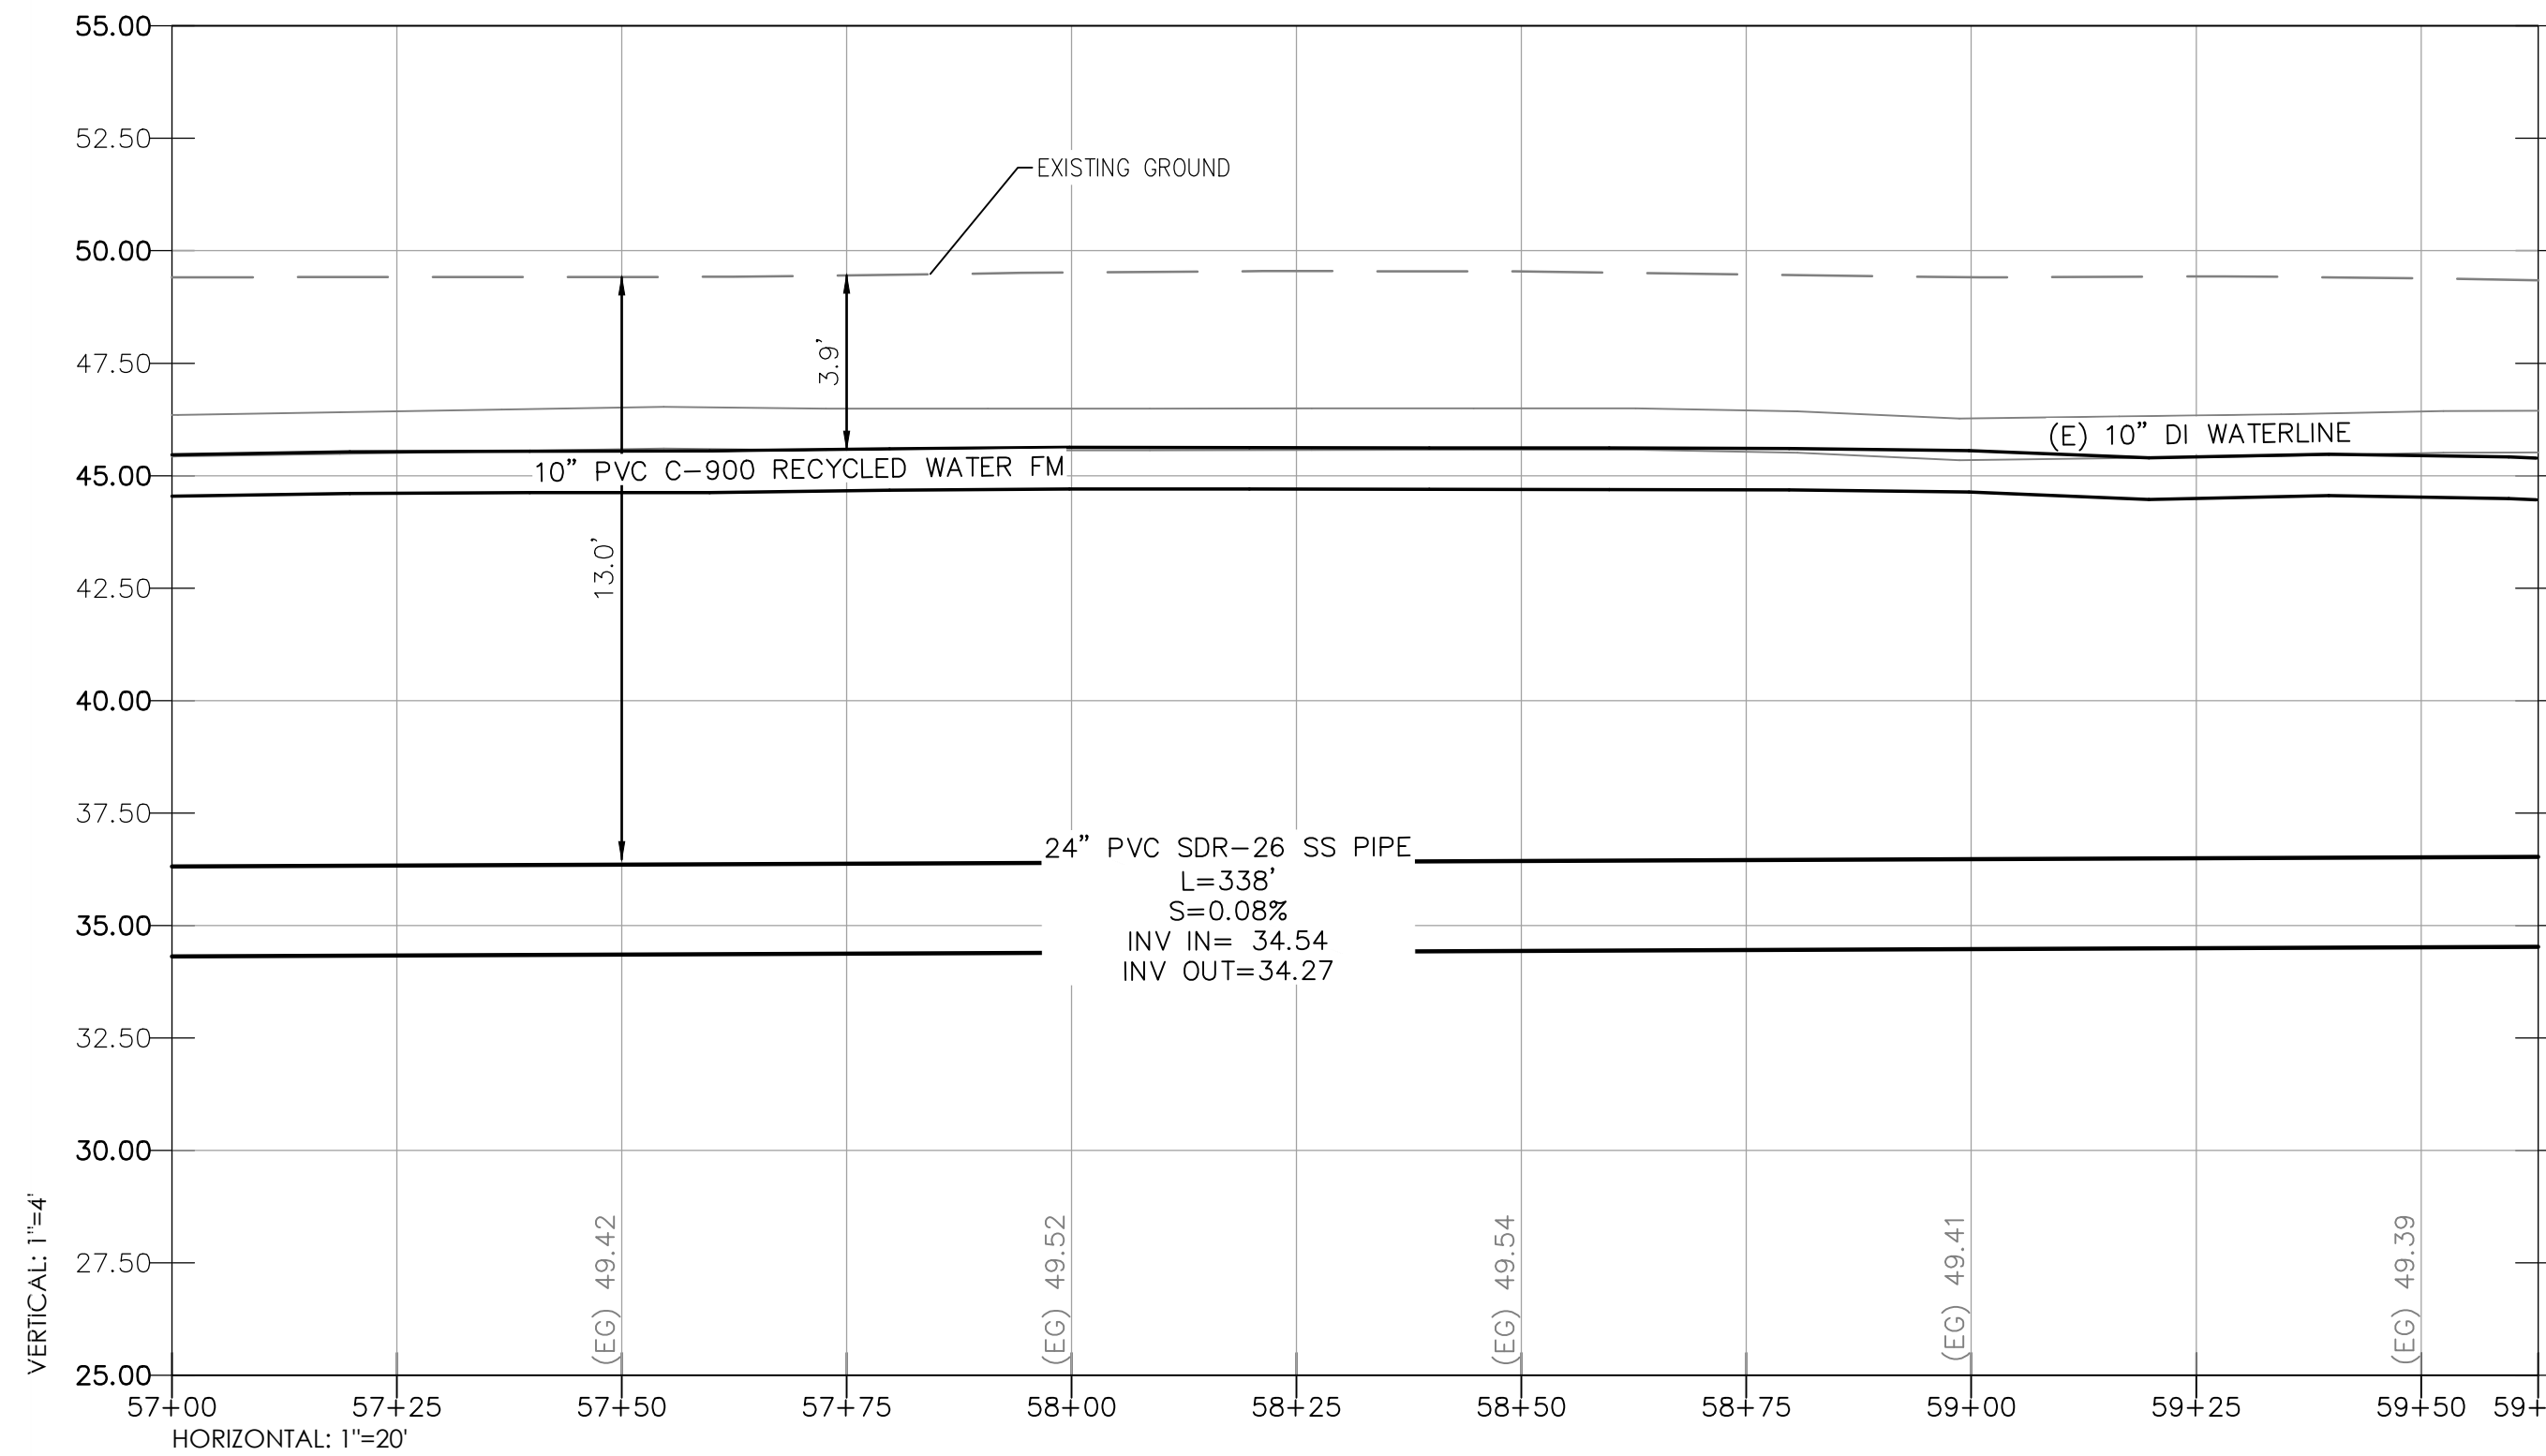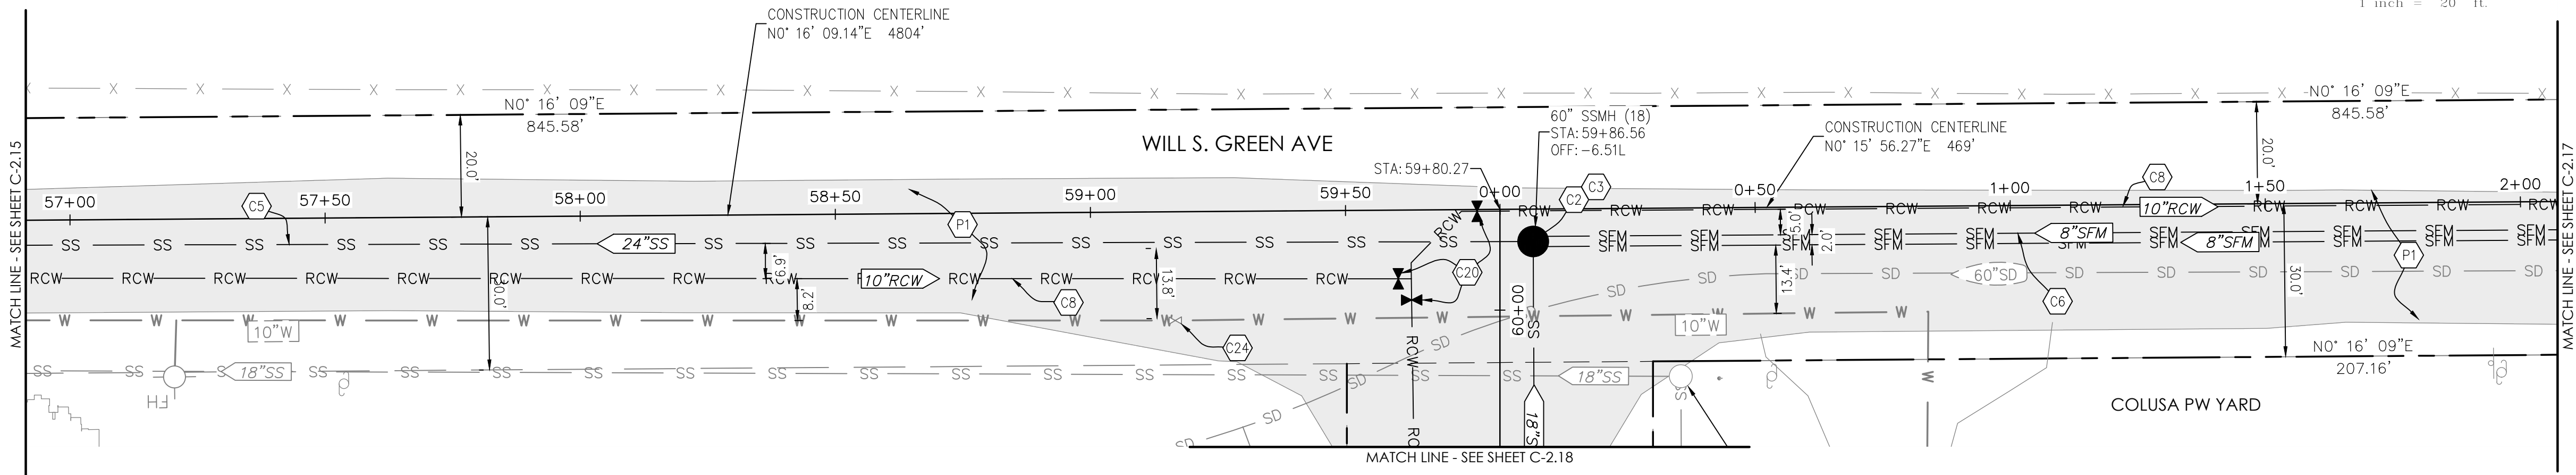

PROJECT NUMBER	23-209	DESCRIPTION	NO.	DATE
SHEET	C-2.16 of 42	DATE:	7/28/2026	
		SCALE:	1" = 20'	
		DRAWN BY:	KAP	
		DESIGNED BY:	MRH	
CITY OF COLUSA	WILL S. GREEN AVE STA: 57+00 TO 59+63 WILL S. GREEN- COLUS TO HWY 20 STA: 0+00 TO 2+00 SANITARY SEWER & RECYCLED WATER PROJECT	REQUIRED PROFESSIONAL ENGINEER MADE ROSE HEINZ C 91572 CIVIL STATE OF CALIFORNIA	1110 Civic Center Blvd, Suite 404 Yuba City, CA 95693 (530) 751-0952 Office	www.colusa.net

California Engineering Company is not responsible for the accuracy or completeness of reproductions of this document generated by others from electronic media.



PAVING NOTES



- 1 2" GRIND, PAVING FABRIC, 2" FIBER REINFORCED ASPHALT CONCRETE




CONSTRUCTION NOTES

- 6 DUAL PVC C900 DR18 SANITARY SEWER FORCE MAIN PER CITY STANDARD DETAIL 4-20 AND DETAIL 1 SHEET C-1.2
- 8 PURPLE PVC C900 DR18 RECYCLED WATER FORCE MAIN PER CITY STANDARD DETAIL 4-20
- 9 CAP ON END ON SEWER PIPE FOR FUTURE CONNECTION
- 11 CAP AND THRUST BLOCK AT END OF RECYCLED WATER MAIN PER CITY STANDARD DETAIL 8-2
- 18 PURPLE PVC C900 DR18 RECYCLED WATER SERVICE PER CITY STANDARD DETAIL 4-20; COORDINATE WITH PROPERTY OWNER FOR SPECIFIC LOCATION
- 20 RECYCLED WATER GATE VALVE PER CITY STANDARD DETAIL 8-15 & 8-16

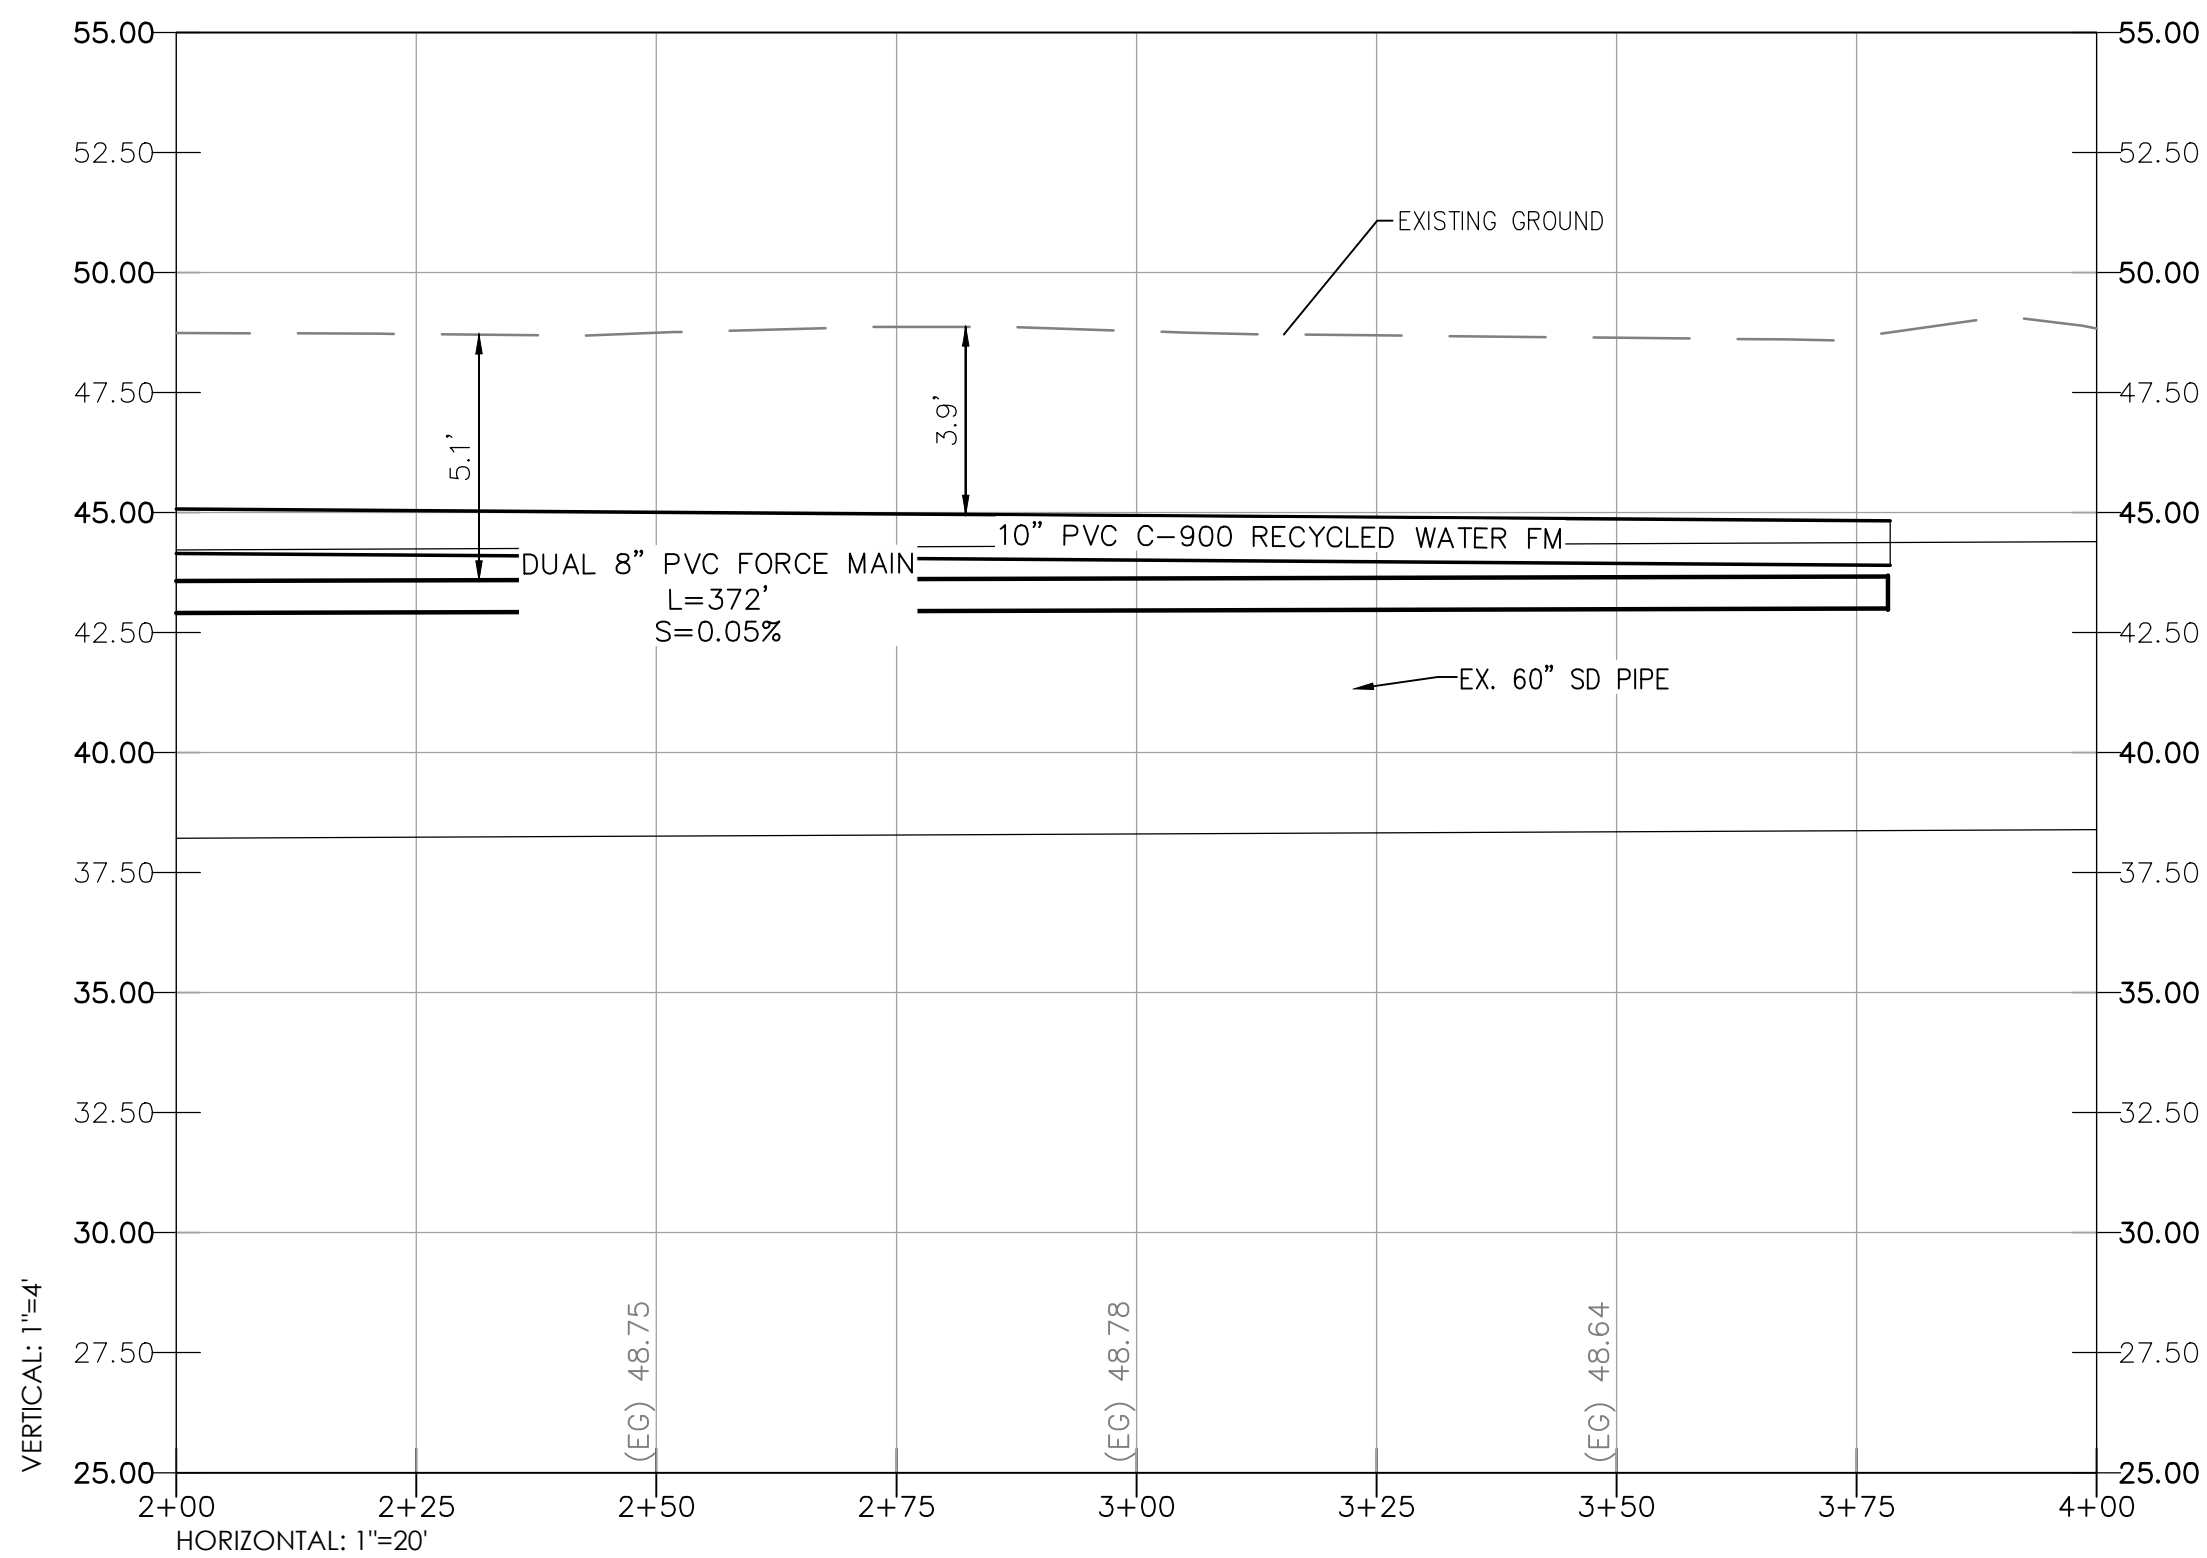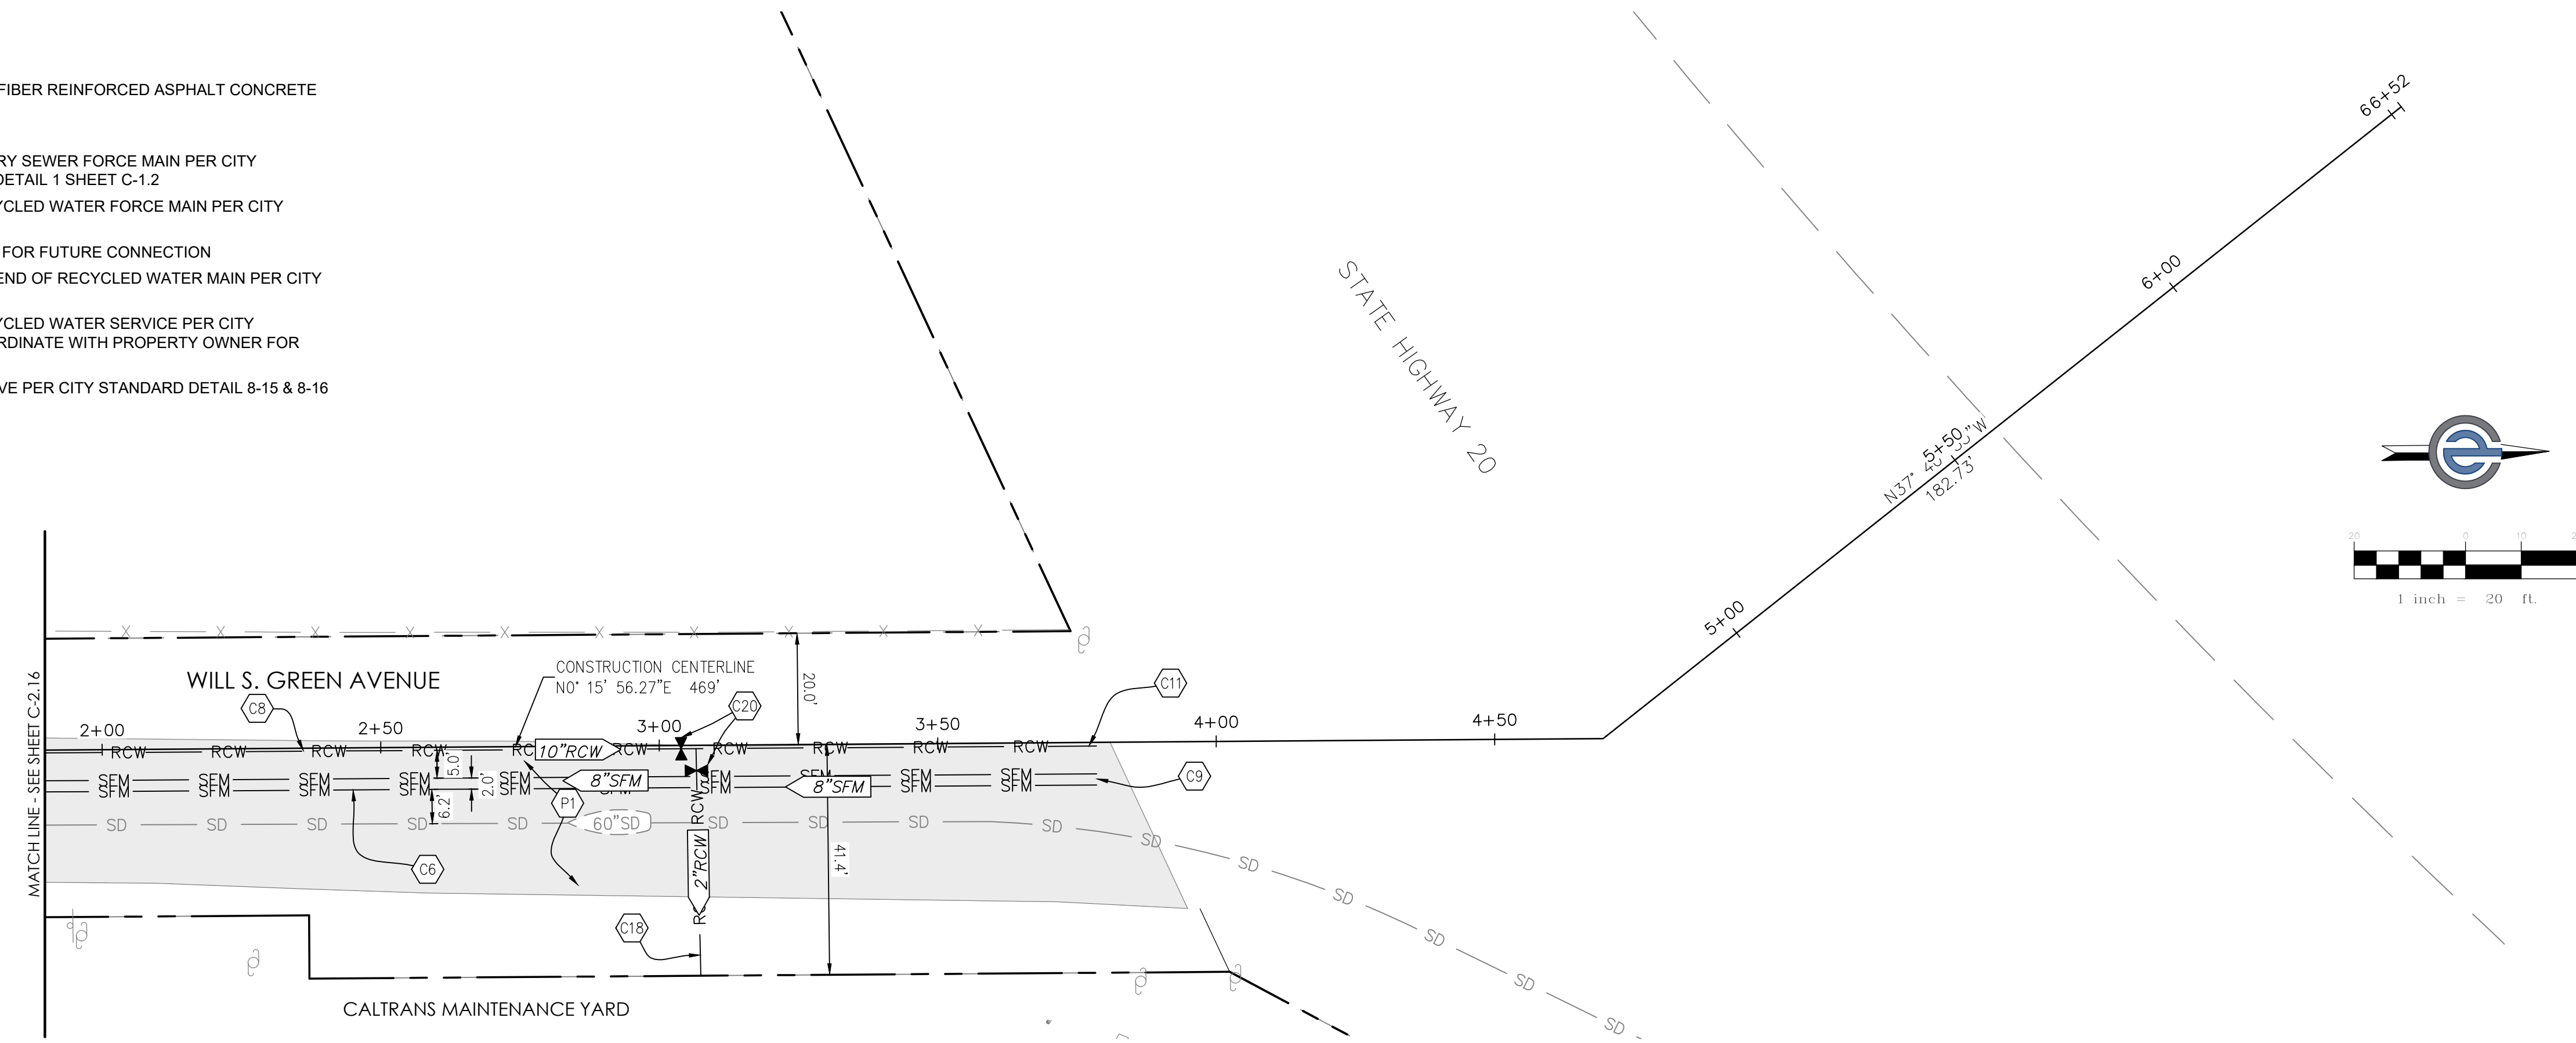

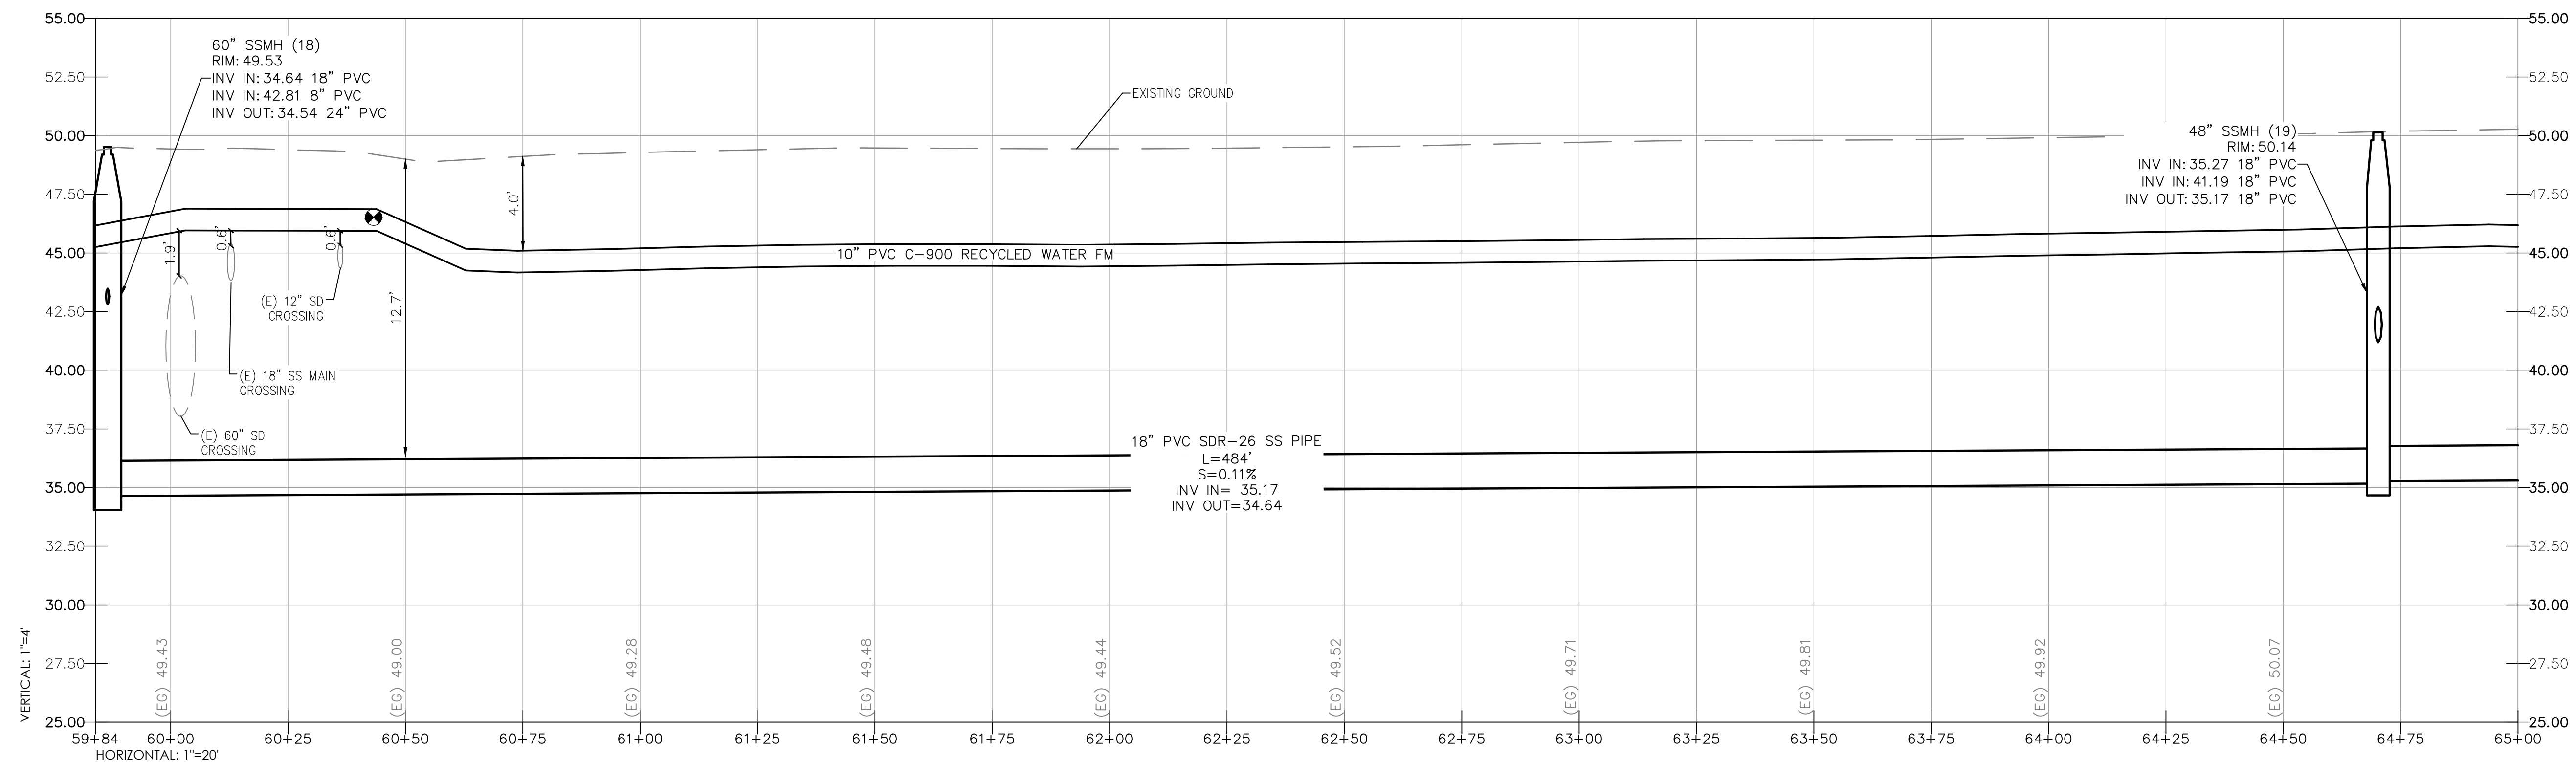
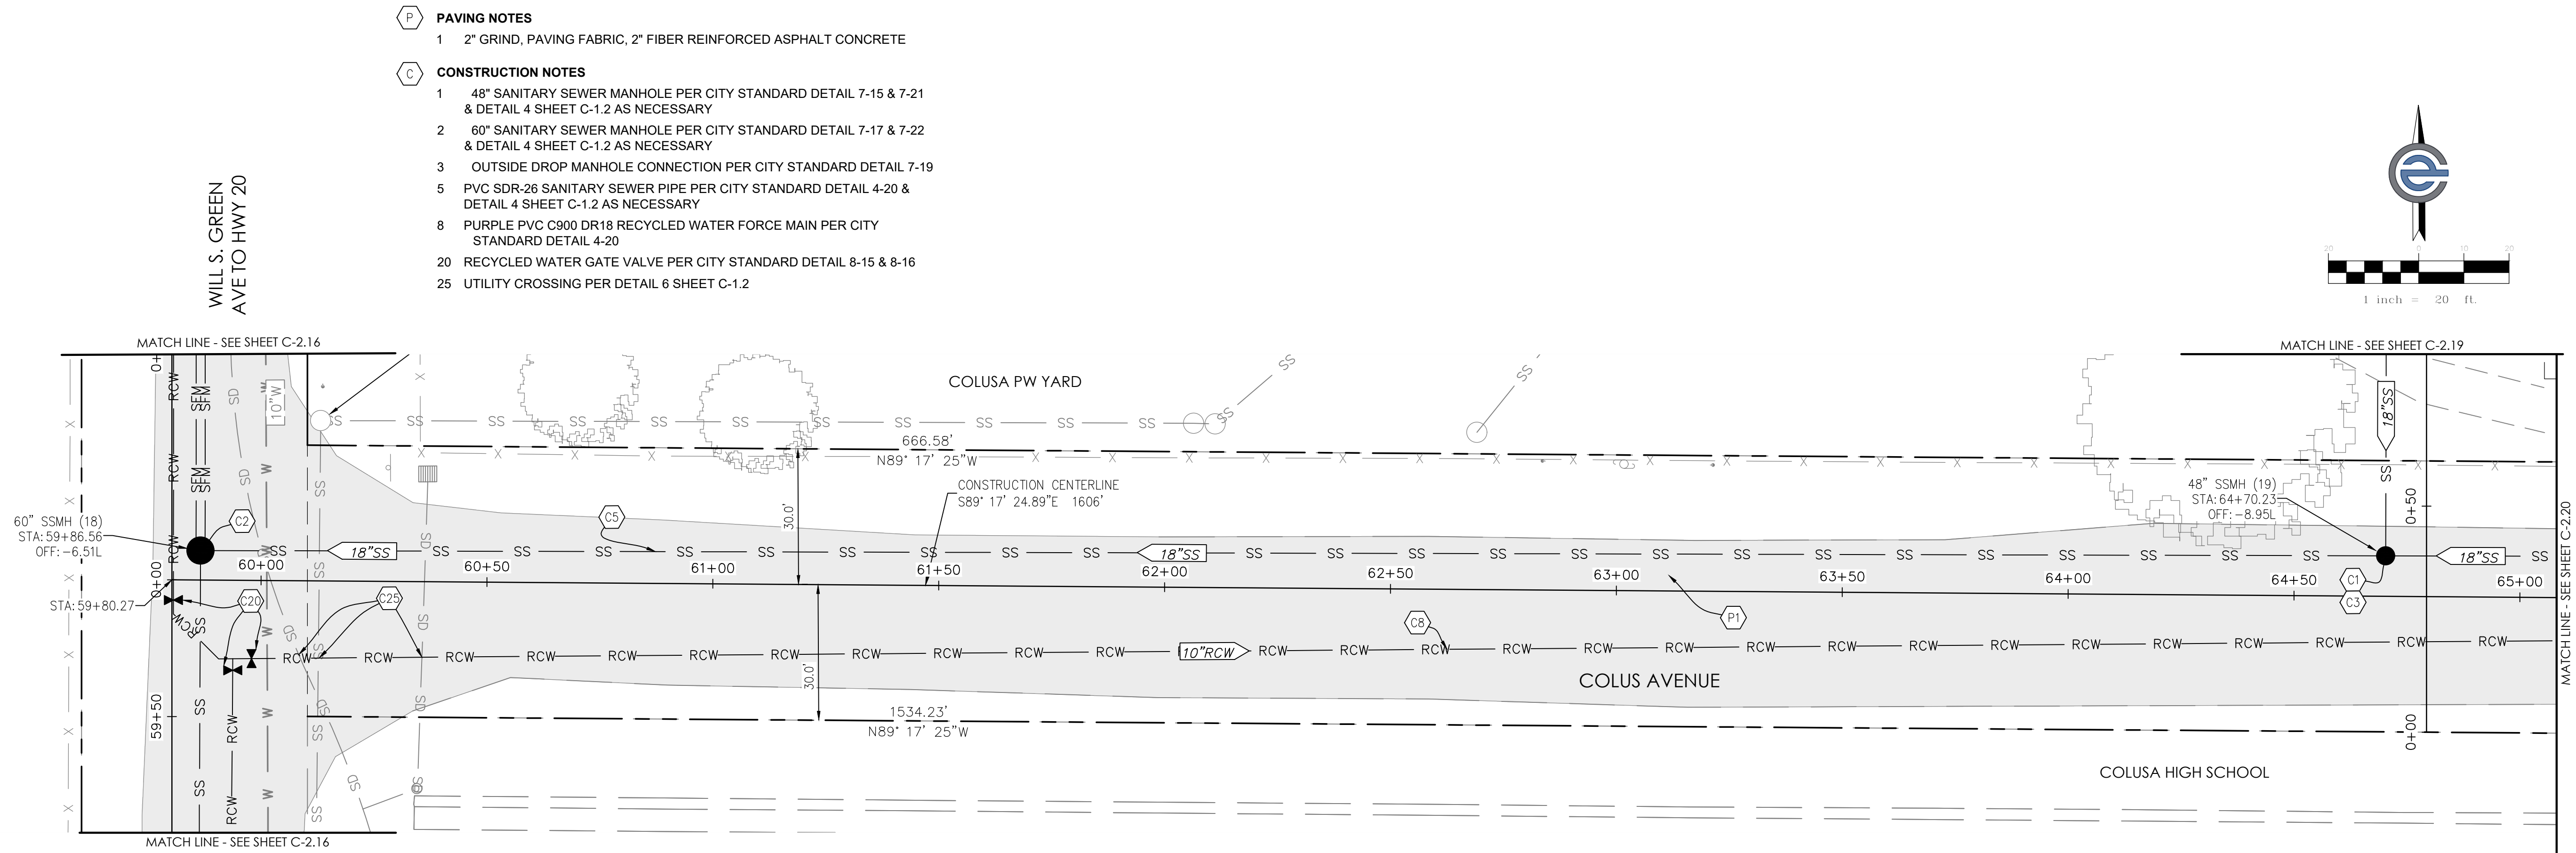


PROJECT NUMBER 23-209	CITY OF COLUSA		 CALIFORNIA ENGINEERING COMPANY INC ESTD. 1985 CIVIL ENGINEERING LAND SURVEYING FUNDING PROCUREMENT CONSTRUCTION ADMINISTRATION www.cecusa.net	1110 Civic Center Blvd. Suite 404 Yuba City, CA 95993 (530) 751-0952 Office SANITARY SEWER & RECYCLED WATER PROJECT
	COLUS AVE STA: 59+84 TO 65+00			
SHEET	C-2.18 OF 42			

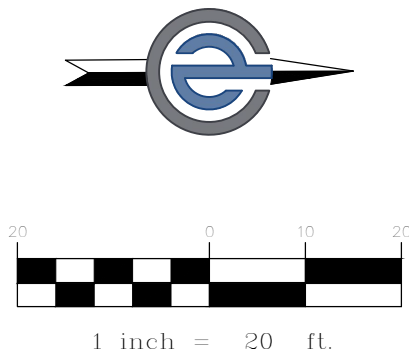

Y:\CEC Jobs\Projects\23-209 NexGen City of Colusa Sewer Main Line Design\Imp Plans\23-209 NexGen CoS_Sewer Main Line Design Imp Plans.dwg Jul 29, 2024 01:03 pm mjoyne

- PAVING NOTES**
- 2" GRIND, PAVING FABRIC, 2" FIBER REINFORCED ASPHALT CONCRETE
- CONSTRUCTION NOTES**
- 48" SANITARY SEWER MANHOLE PER CITY STANDARD DETAIL 7-15 & 7-21 & DETAIL 4 SHEET C-1.2 AS NECESSARY
 - OUTSIDE DROP MANHOLE CONNECTION PER CITY STANDARD DETAIL 7-19
 - PVC SDR-26 SANITARY SEWER PIPE PER CITY STANDARD DETAIL 4-20 & DETAIL 4 SHEET C-1.2 AS NECESSARY
 - PURPLE PVC C900 DR18 RECYCLED WATER FORCE MAIN PER CITY STANDARD DETAIL 4-20
 - SEWER SERVICE CONNECTION- LOCATION & DEPTH UNDETERMINED, CONTRACTOR TO VERIFY
 - UTILITY CROSSING PER DETAIL 6 SHEET C-1.2

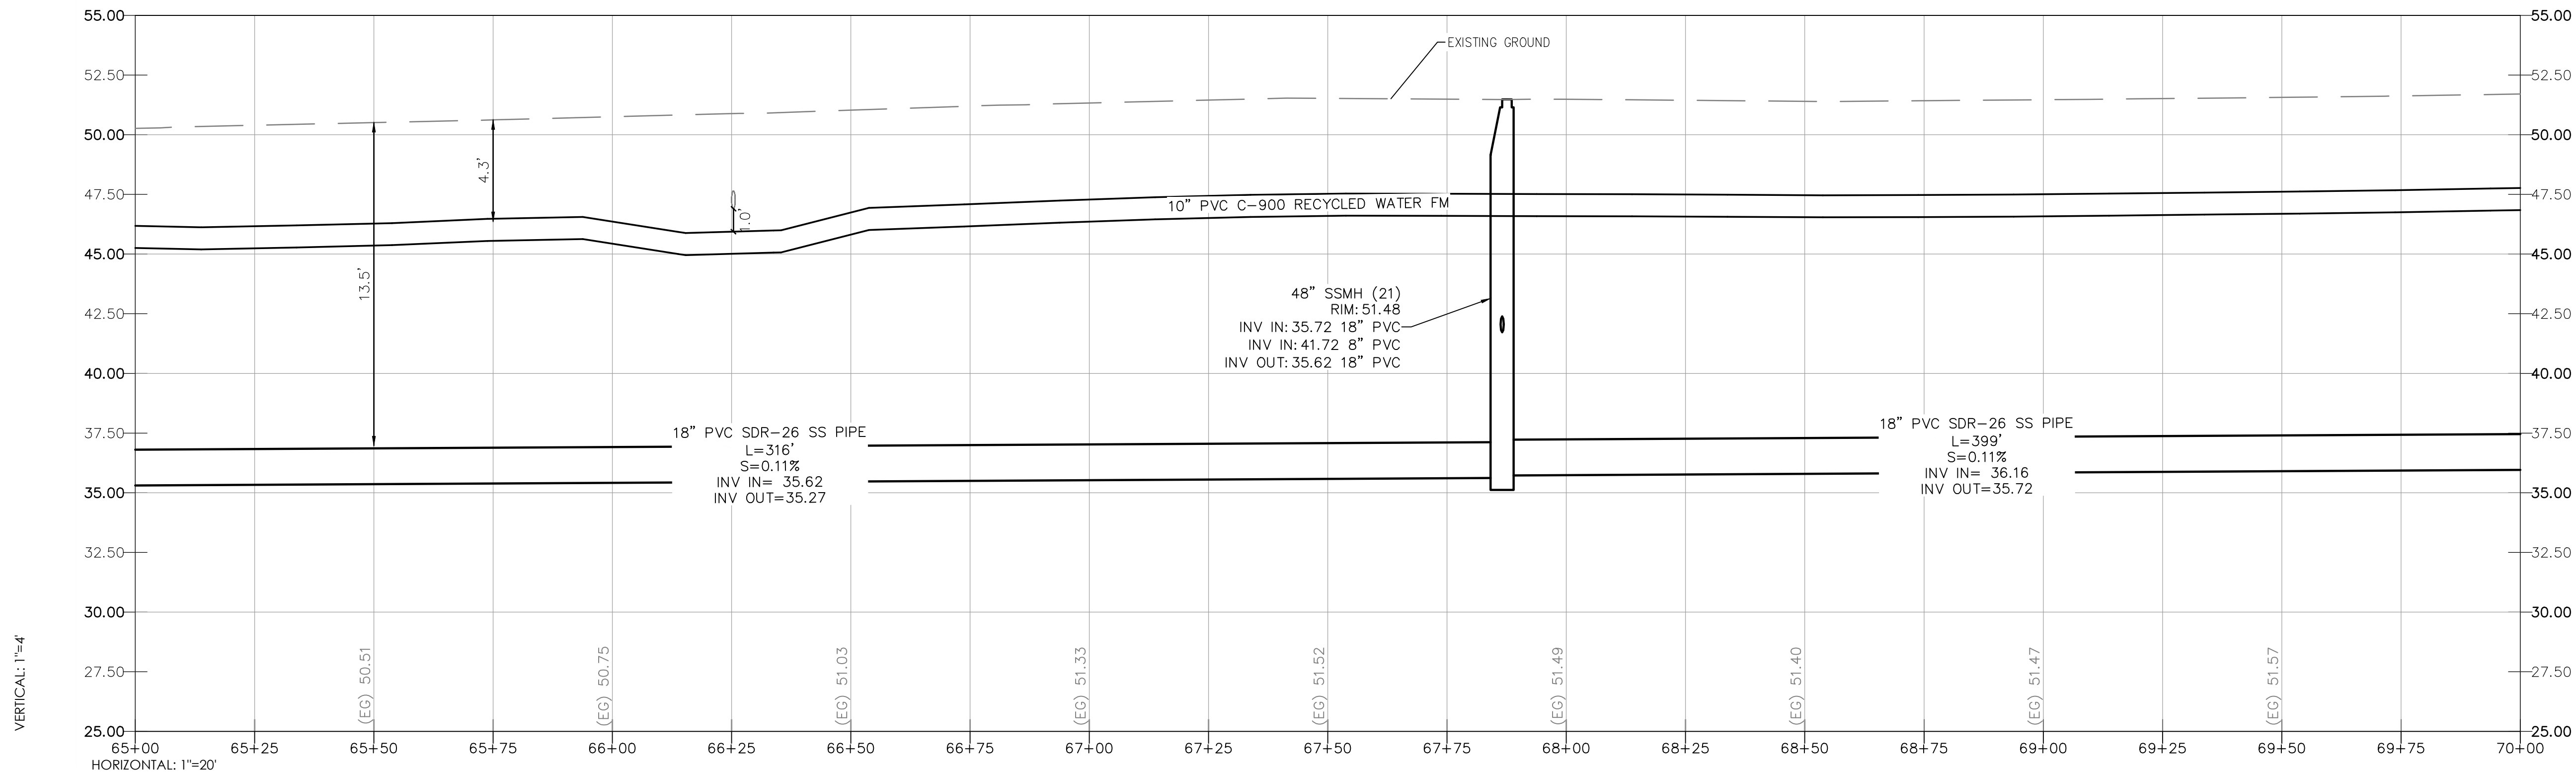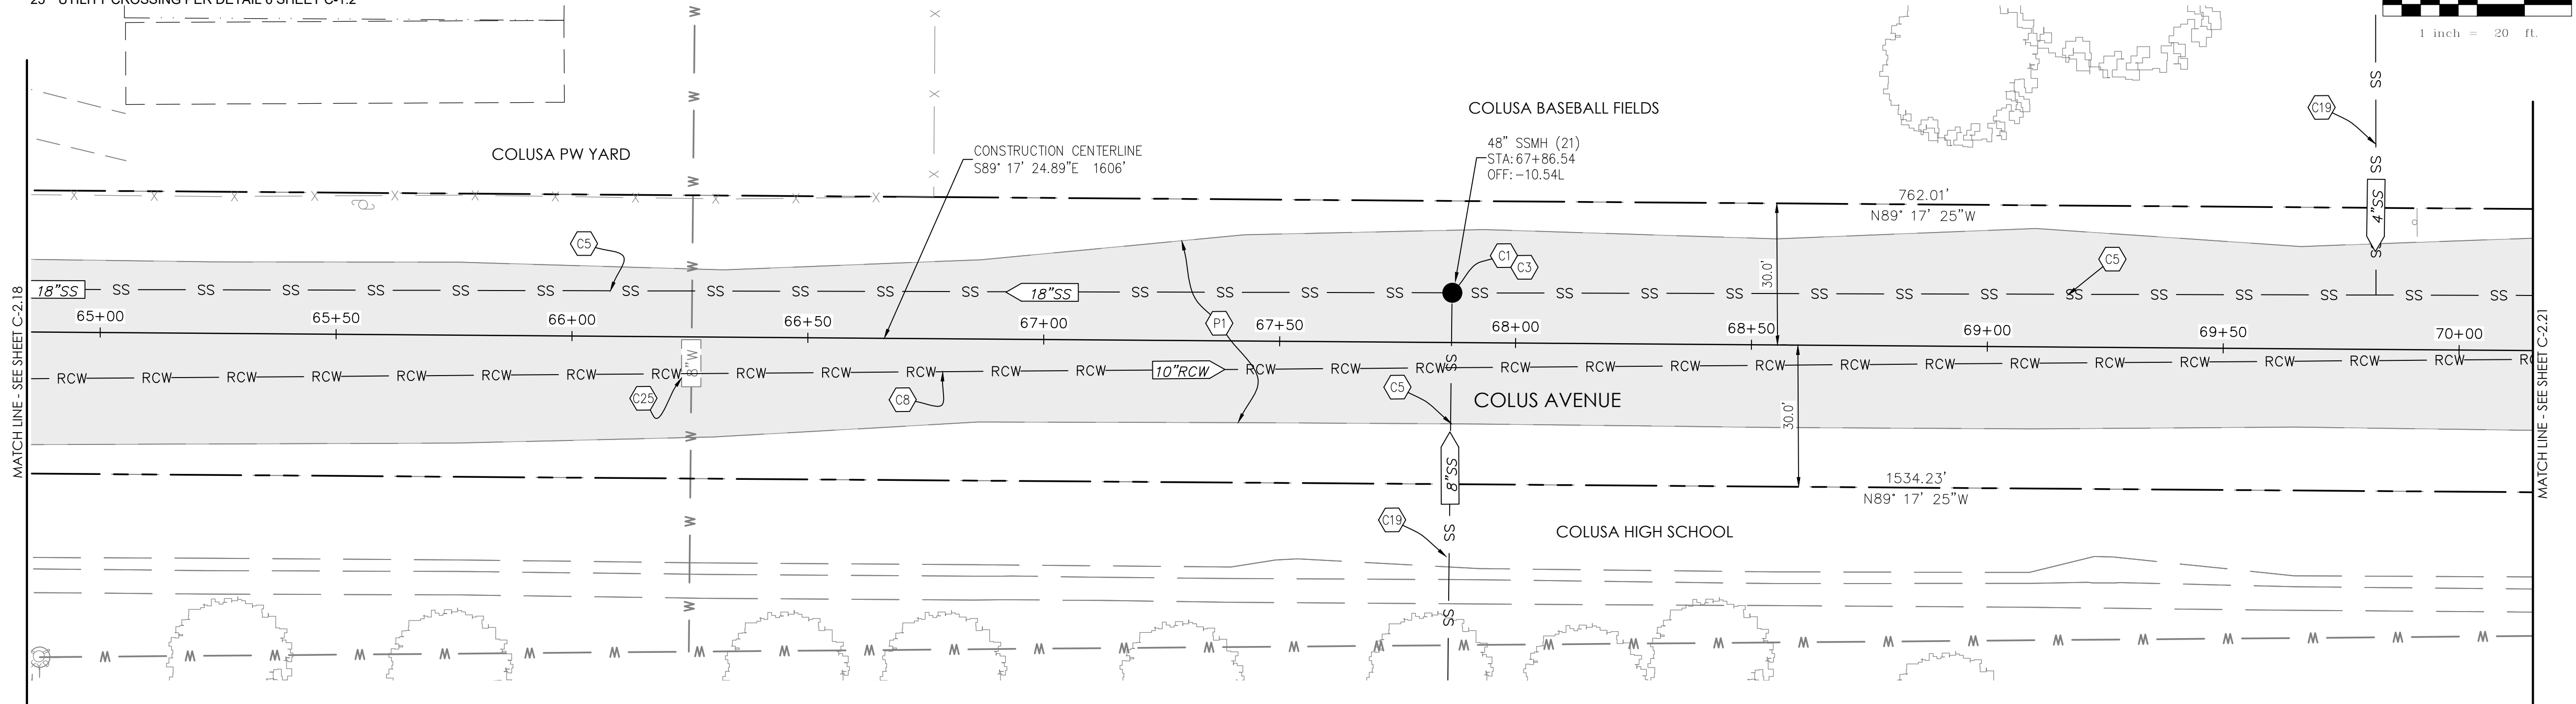

PROJECT NUMBER		CITY OF COLUSA	
23-209		COLUS AVE	
SHEET		STA: 65+00 TO 70+00	
C-2.20 of 42		SANITARY SEWER & RECYCLED WATER PROJECT	

NO.	DATE	DESCRIPTION

DATE	SCALE	DRAWN BY	DESIGNED BY	CHECKED BY
7/28/2024	1" = 20'	KAP	MRH	DLS




REGISTERED PROFESSIONAL ENGINEER
MAKES ROSE HEIN
C 91572
CIVIL
STATE OF CALIFORNIA

CALIFORNIA ENGINEERING COMPANY INC
ESTD 1965
CIVIL ENGINEERING
LAND SURVEYING
FUNDING PROCUREMENT
CONSTRUCTION ADMINISTRATION
www.cecusa.net
1110 Civic Center Blvd., Suite 404 | Yuba City, CA 95993 | (530) 751-0952 Office

California Engineering Company is not responsible for the accuracy or completeness of reproductions of this document generated by others from electronic media.

Y:\CEC Jobs\Projects\23-209 NexGen City of Colusa Sewer Main Line Design\Imp Plans\23-209 NexGen CoS_Sewer Main Line Design Imp Plans.dwg Jul 29, 2024 01:03 pm jnglyne

- PAVING NOTES**
- 2" GRIND, PAVING FABRIC, 2" FIBER REINFORCED ASPHALT CONCRETE
- CONSTRUCTION NOTES**
- 48" SANITARY SEWER MANHOLE PER CITY STANDARD DETAIL 7-15 & 7-21 & DETAIL 4 SHEET C-1.2 AS NECESSARY
 - PVC SDR-26 SANITARY SEWER PIPE PER CITY STANDARD DETAIL 4-20 & DETAIL 4 SHEET C-1.2 AS NECESSARY
 - PURPLE PVC C900 DR18 RECYCLED WATER FORCE MAIN PER CITY STANDARD DETAIL 4-20
 - CAP AND THRUST BLOCK AT END OF RECYCLED WATER MAIN PER CITY STANDARD DETAIL 8-2
 - PURPLE PVC C900 DR18 RECYCLED WATER SERVICE PER CITY STANDARD DETAIL 4-20; COORDINATE WITH PROPERTY OWNER FOR SPECIFIC LOCATION
 - RECYCLED WATER GATE VALVE PER CITY STANDARD DETAIL 8-15 & 8-16

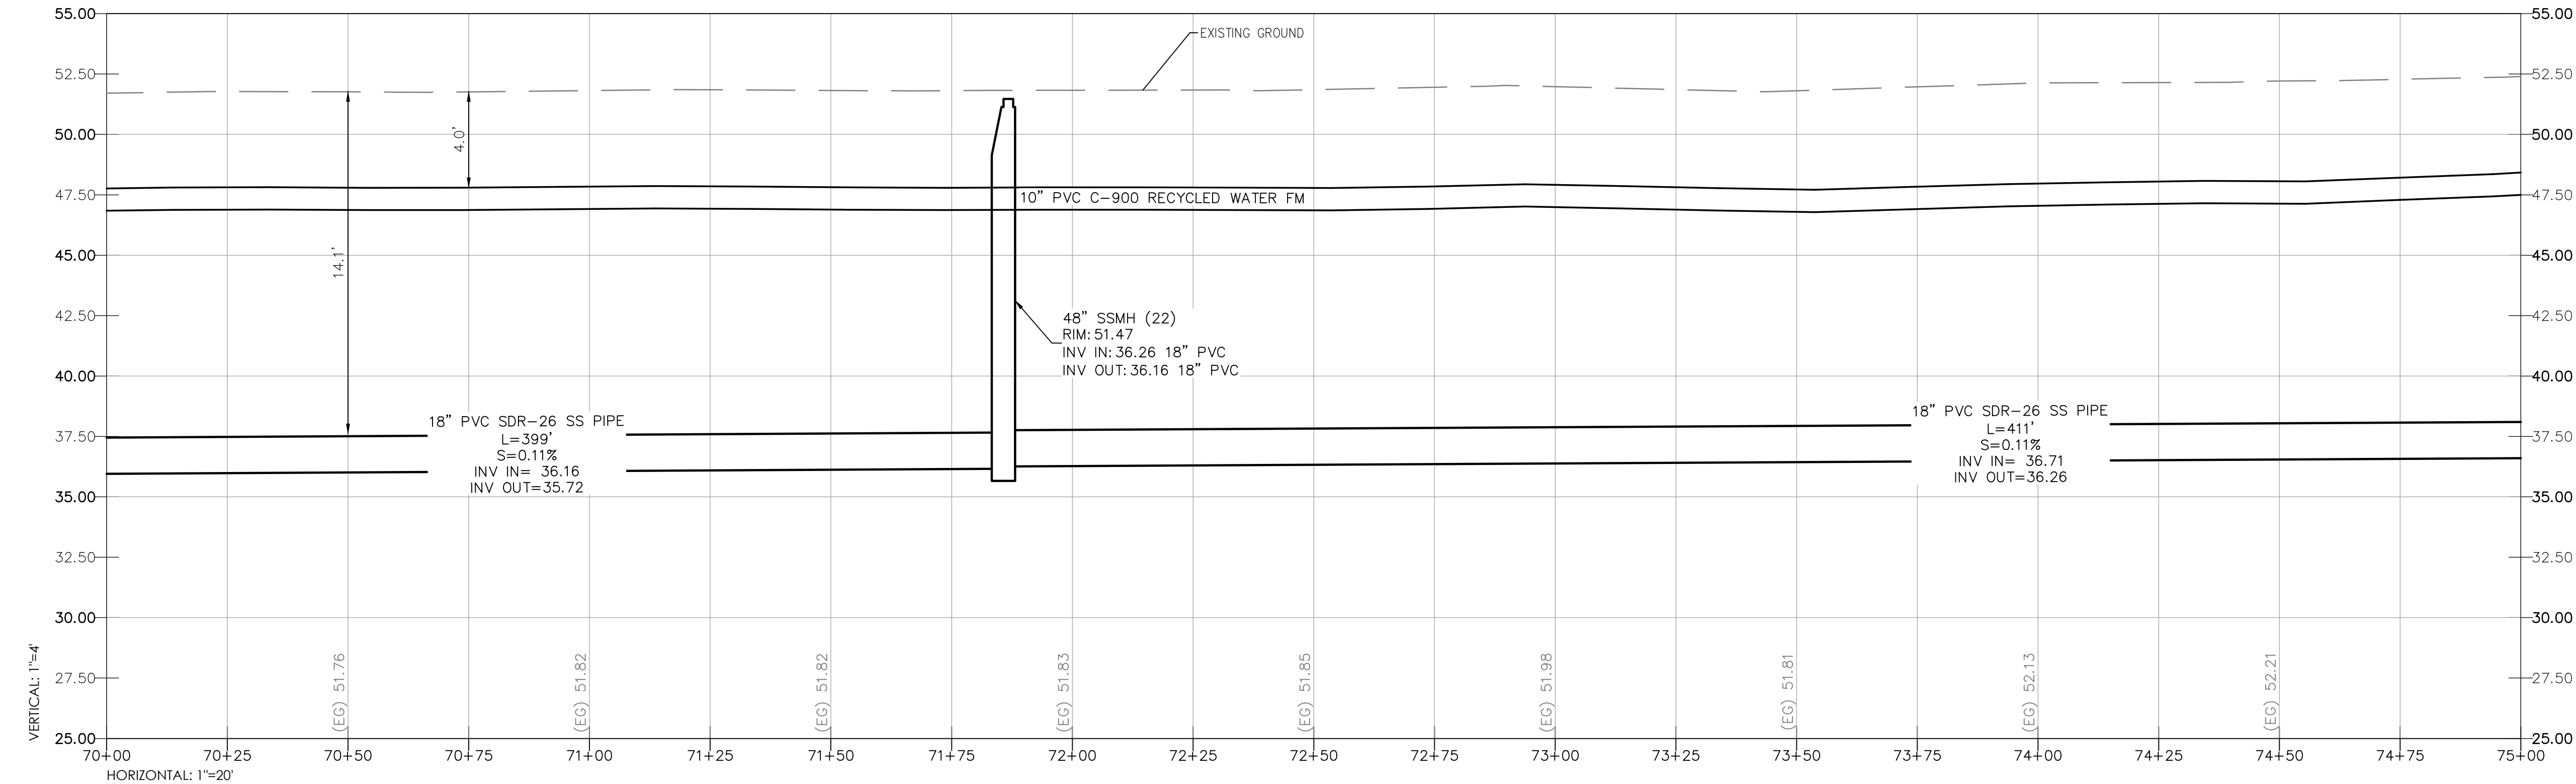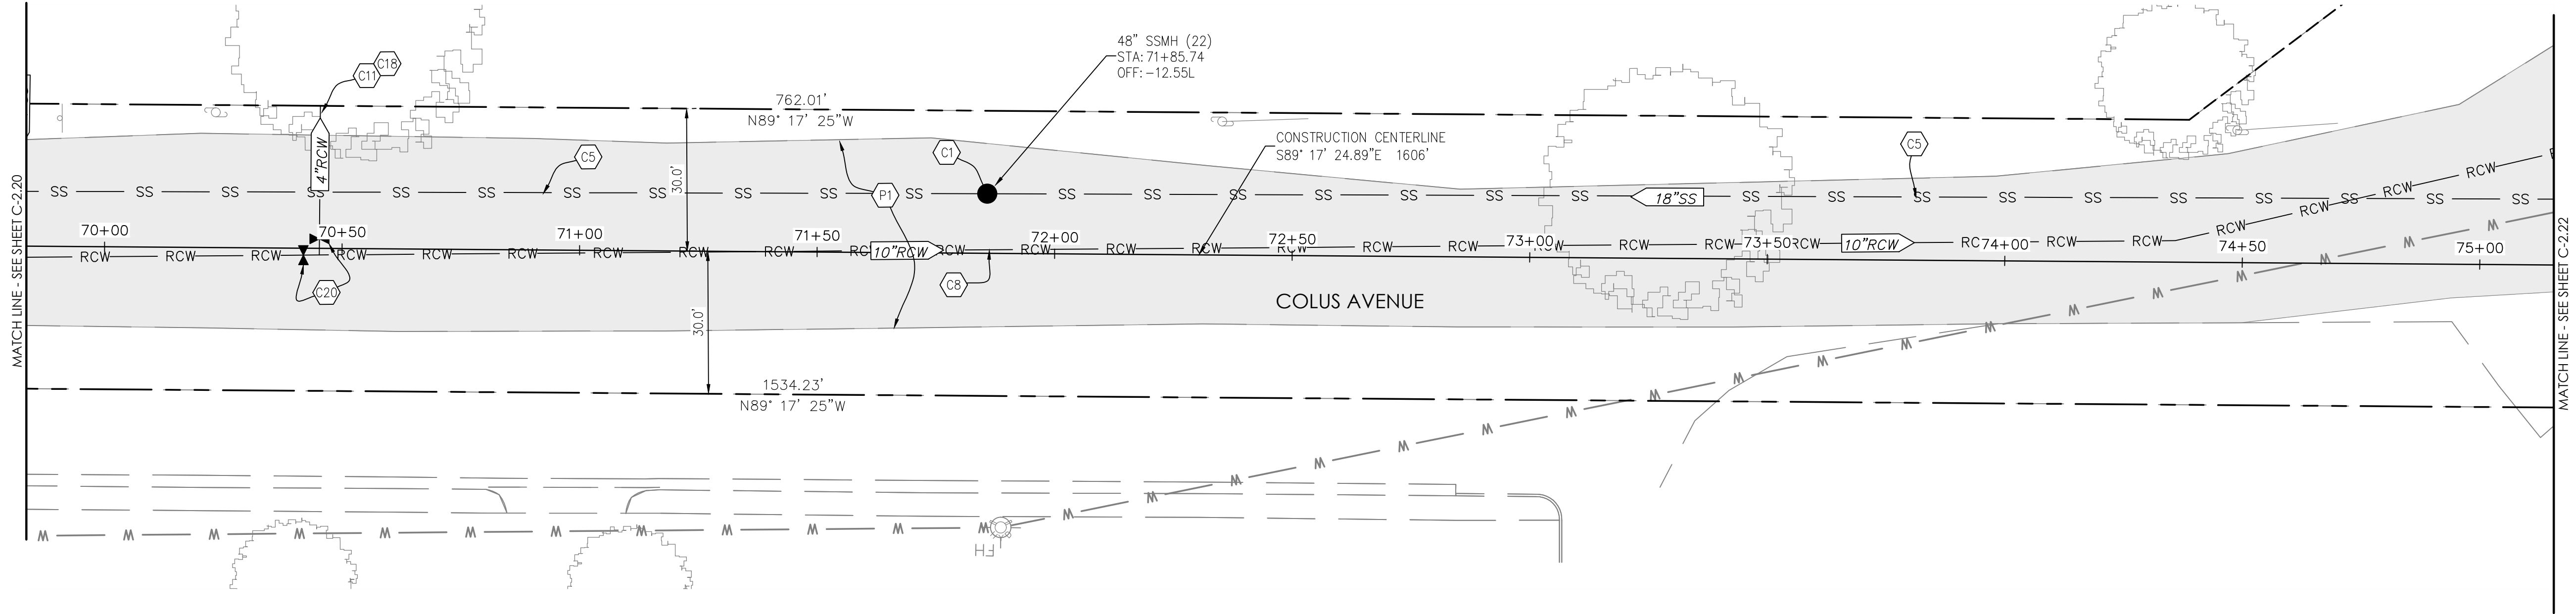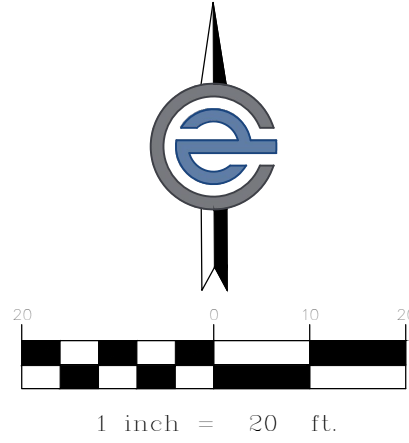

PROJECT NUMBER	CITY OF COLUSA	COLUSA AVE	STA: 70+00 TO 75+00	SANITARY SEWER & RECYCLED WATER PROJECT	SHEET	C-2.21	OF 42	DATE: 7/28/2026	NO.	DATE	DESCRIPTION
23-209											

Y:\CEC Jobs\Projects\23-209 NexGen City of Colusa Sewer Main Line Design\Imp Plans\23-209 NexGen CoC_Sewer Main Line Design\Imp Plans.dwg Jul 29, 2024 01:03 pm mjoynr

PAVING NOTES



- 1 2" GRIND, PAVING FABRIC, 2" FIBER REINFORCED ASPHALT CONCRETE

CONSTRUCTION NOTES

- 1 48" SANITARY SEWER MANHOLE PER CITY STANDARD DETAIL 7-15 & 7-21 & DETAIL 4 SHEET C-1.2 AS NECESSARY
5 PVC SDR-26 SANITARY SEWER PIPE PER CITY STANDARD DETAIL 4-20 & DETAIL 4 SHEET C-1.2 AS NECESSARY
8 PURPLE PVC C900 DR18 RECYCLED WATER FORCE MAIN PER CITY STANDARD DETAIL 4-20

DEMOLITION NOTES

- 19 SEWER SERVICE CONNECTION- LOCATION UNDETERMINED, CONTRACTOR TO VERIFY
25 UTILITY CROSSING PER DETAIL 6 SHEET C-1.2
1 ABANDON IN PLACE EXISTING SEWER INFRASTRUCTURE

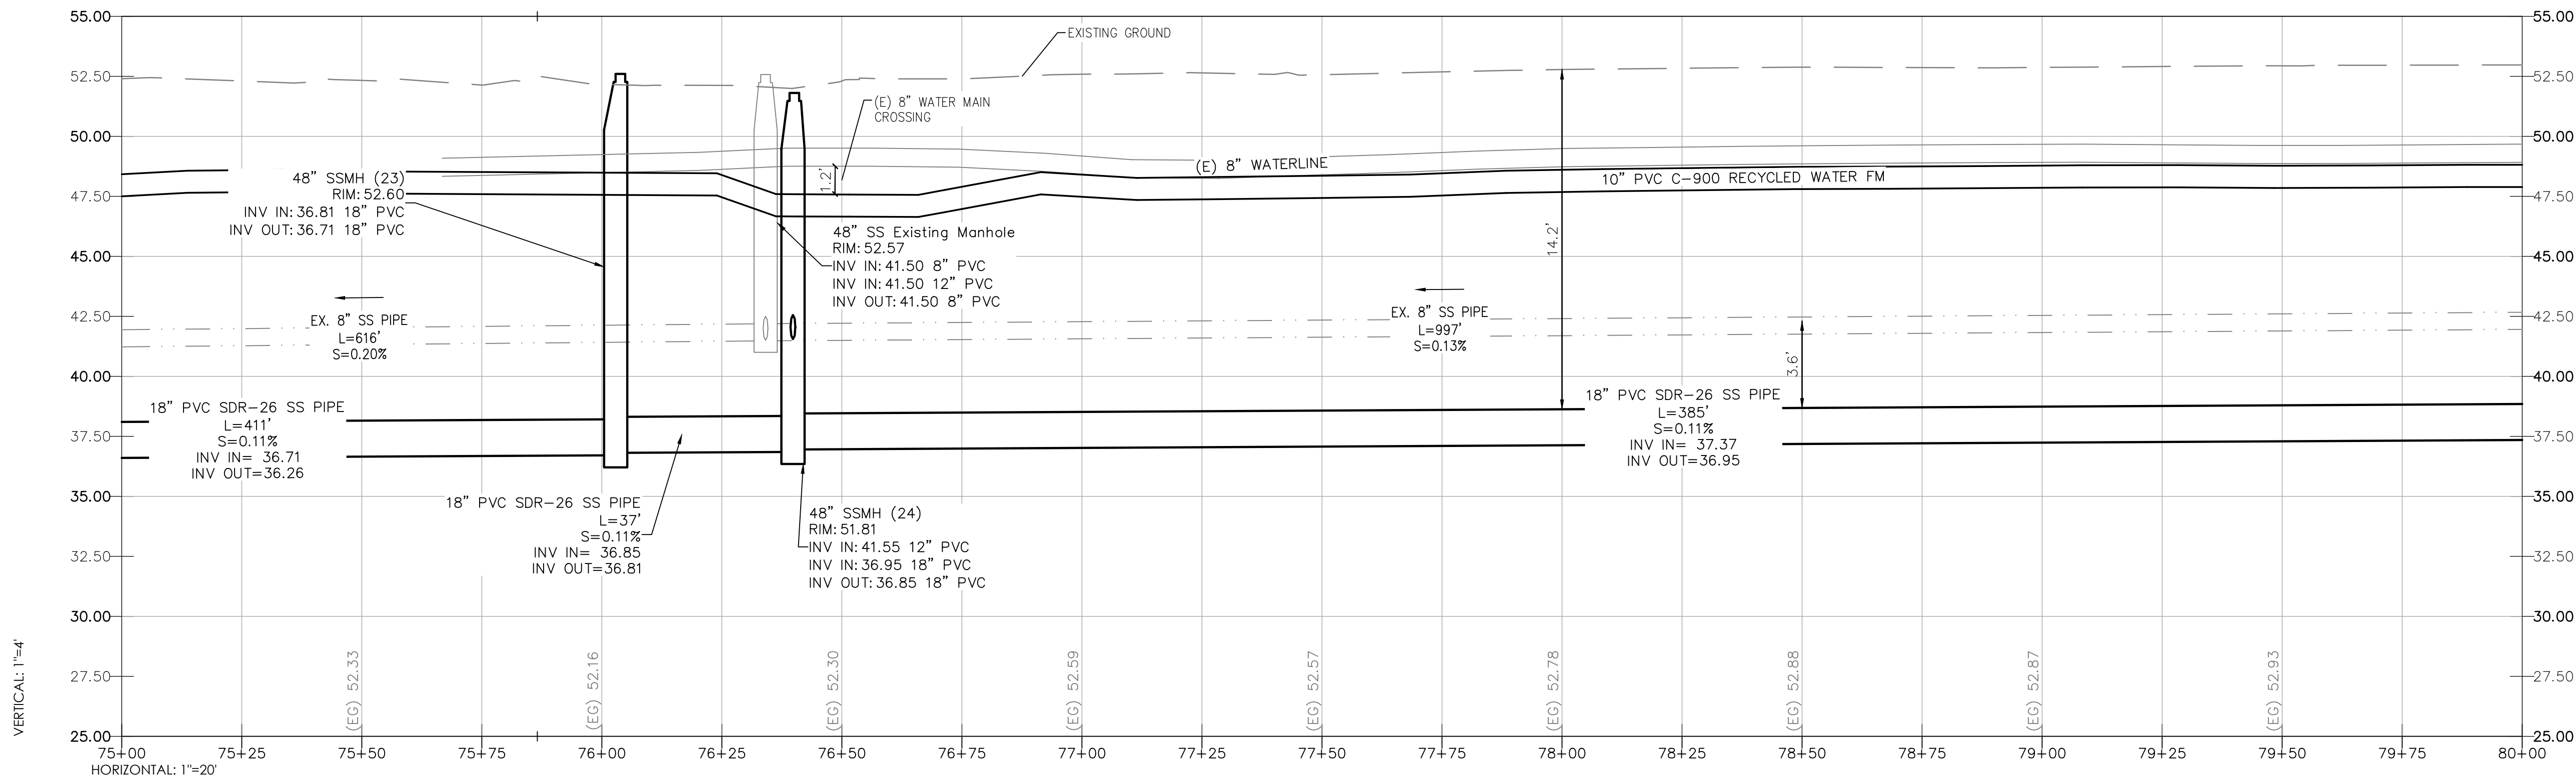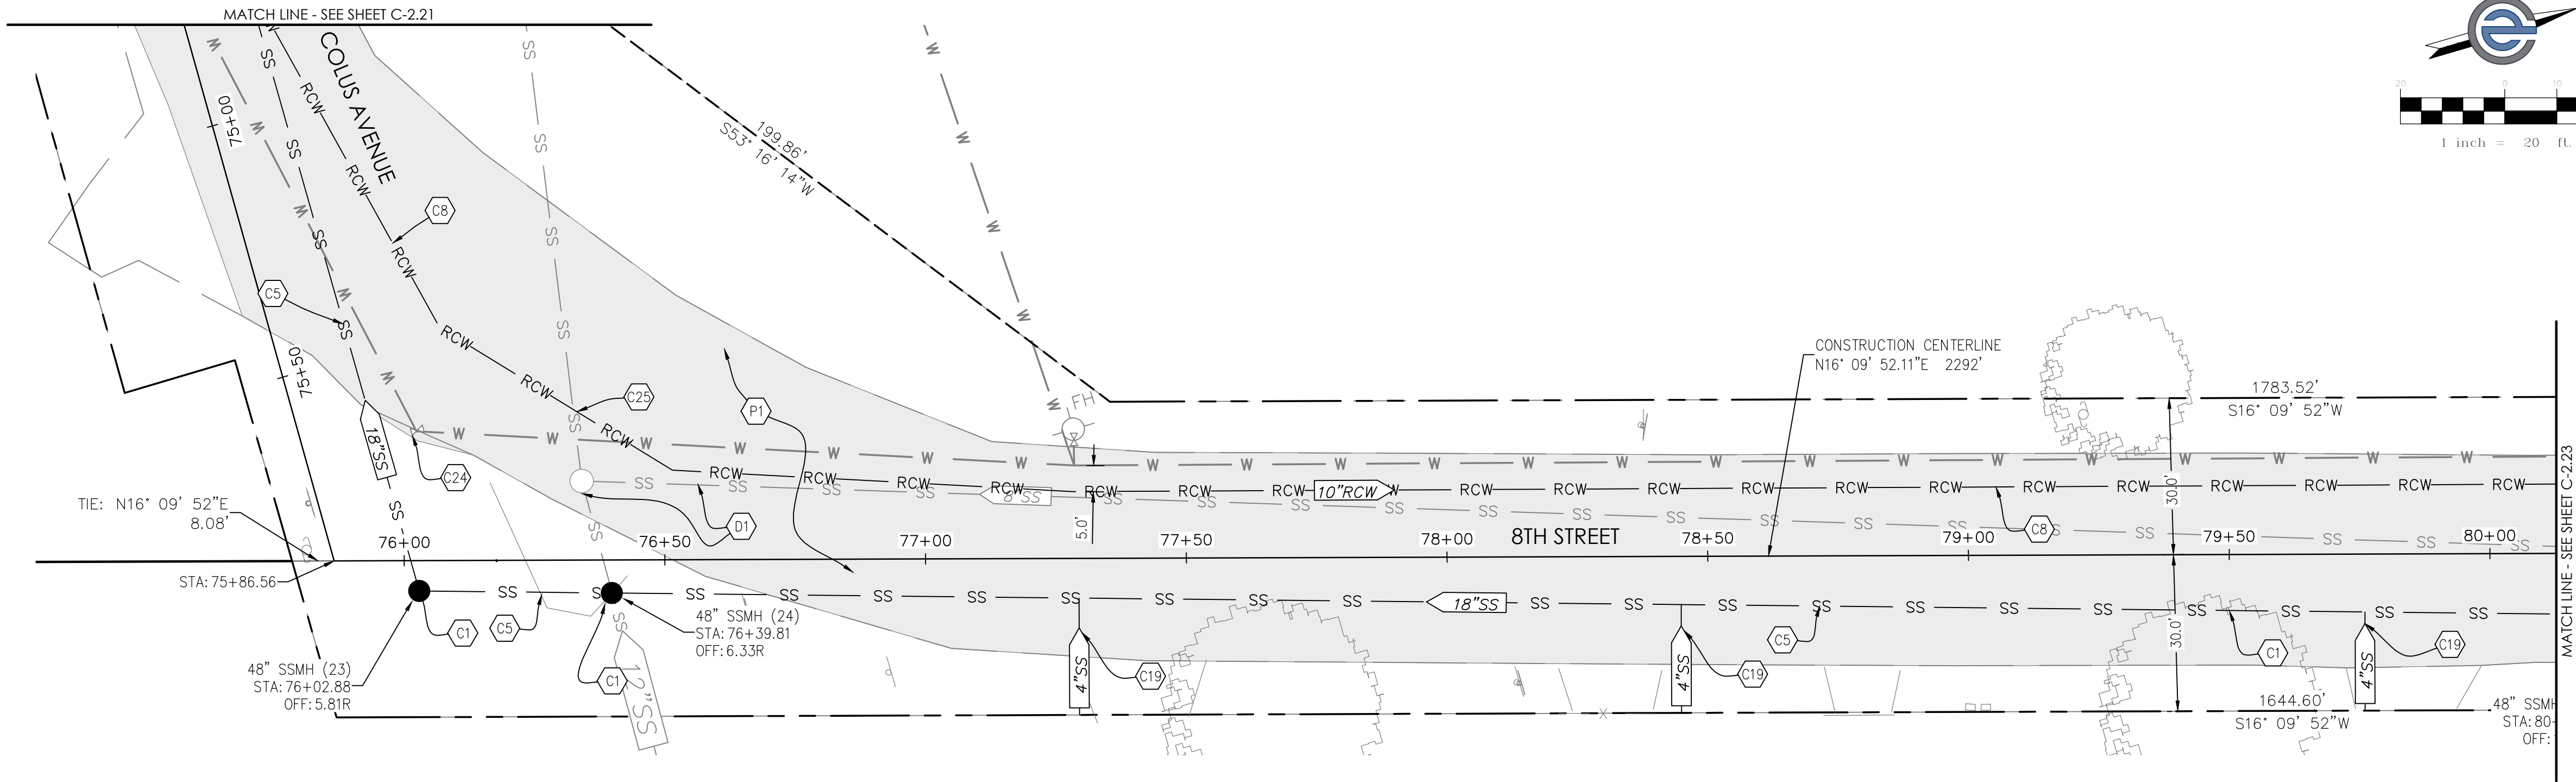

PROJECT NUMBER
23-209

SHEET
C-2.22 of 42

CITY OF COLUSA

8TH STREET
STA: 75+00 TO 78+00

SANITARY SEWER & RECYCLED WATER PROJECT



**CALIFORNIA
ENGINEERING
COMPANY INC**
ESTD 1965
CIVIL ENGINEERING
LAND SURVEYING
FUNDING PROCUREMENT
CONSTRUCTION ADMINISTRATION
www.cecsusa.net

1110 Civic Center Blvd., Suite 404 | Yuba City, CA 95993 | (530) 751-0952 Office



DATE: 7/28/2024
SCALE: 1" = 20'
DRAWN BY: KAP
DESIGNED BY: JRH
CHECKED BY: DLS

DESCRIPTION

NO. DATE




California Engineering Company is not responsible for the accuracy or completeness of reproductions of this document generated by others from electronic media.

Y:\CEC Jobs\Projects\23-209 NexGen City of Colusa Sewer Main Line Design\Imp Plans\23-209 NexGen CoS_Sewer Main Line Design\Imp Plans.dwg Jul 29, 2024 01:04 pm mjoynne

- P PAVING NOTES**
- 2" GRIND, PAVING FABRIC, 2" FIBER REINFORCED ASPHALT CONCRETE
- C CONSTRUCTION NOTES**
- 48" SANITARY SEWER MANHOLE PER CITY STANDARD DETAIL 7-15 & 7-21 & DETAIL 4 SHEET C-1.2 AS NECESSARY
 - PVC SDR-26 SANITARY SEWER PIPE PER CITY STANDARD DETAIL 4-20 & DETAIL 4 SHEET C-1.2 AS NECESSARY
 - PURPLE PVC C900 DR18 RECYCLED WATER FORCE MAIN PER CITY STANDARD DETAIL 4-20

- CAP AND THRUST BLOCK AT END OF RECYCLED WATER MAIN PER CITY STANDARD DETAIL 8-2
- PURPLE PVC C900 DR18 RECYCLED WATER SERVICE PER CITY STANDARD DETAIL 4-20; COORDINATE WITH PROPERTY OWNER FOR SPECIFIC LOCATION
- SEWER SERVICE CONNECTION- LOCATION UNDETERMINED, CONTRACTOR TO VERIFY
- RECYCLED WATER GATE VALVE PER CITY STANDARD DETAIL 8-15 & 8-16
- UTILITY CROSSING UNDER WATERMAIN- MAINTAIN 1' VERTICAL SEPARATION & PER DETAIL 6 SHEET C-1.2

- D DEMOLITION NOTES**
- ABANDON IN PLACE EXISTING SEWER INFRASTRUCTURE

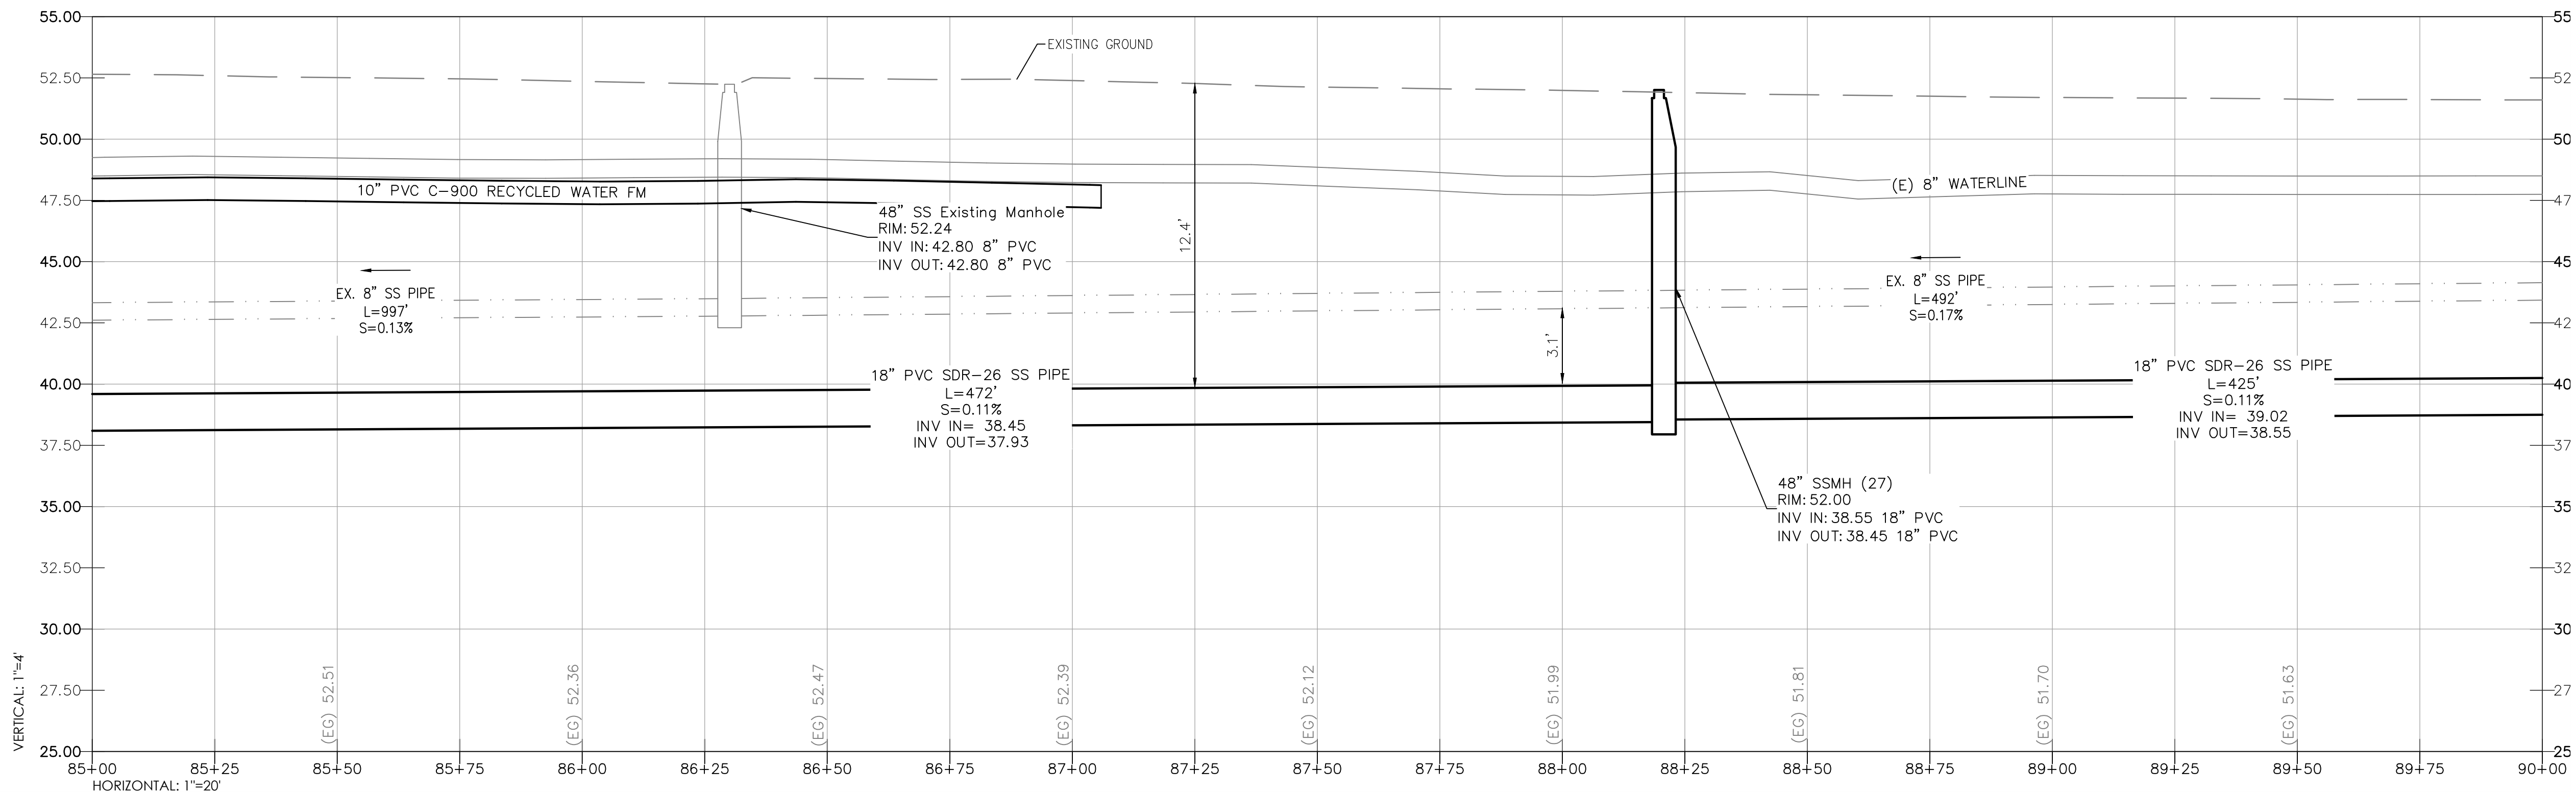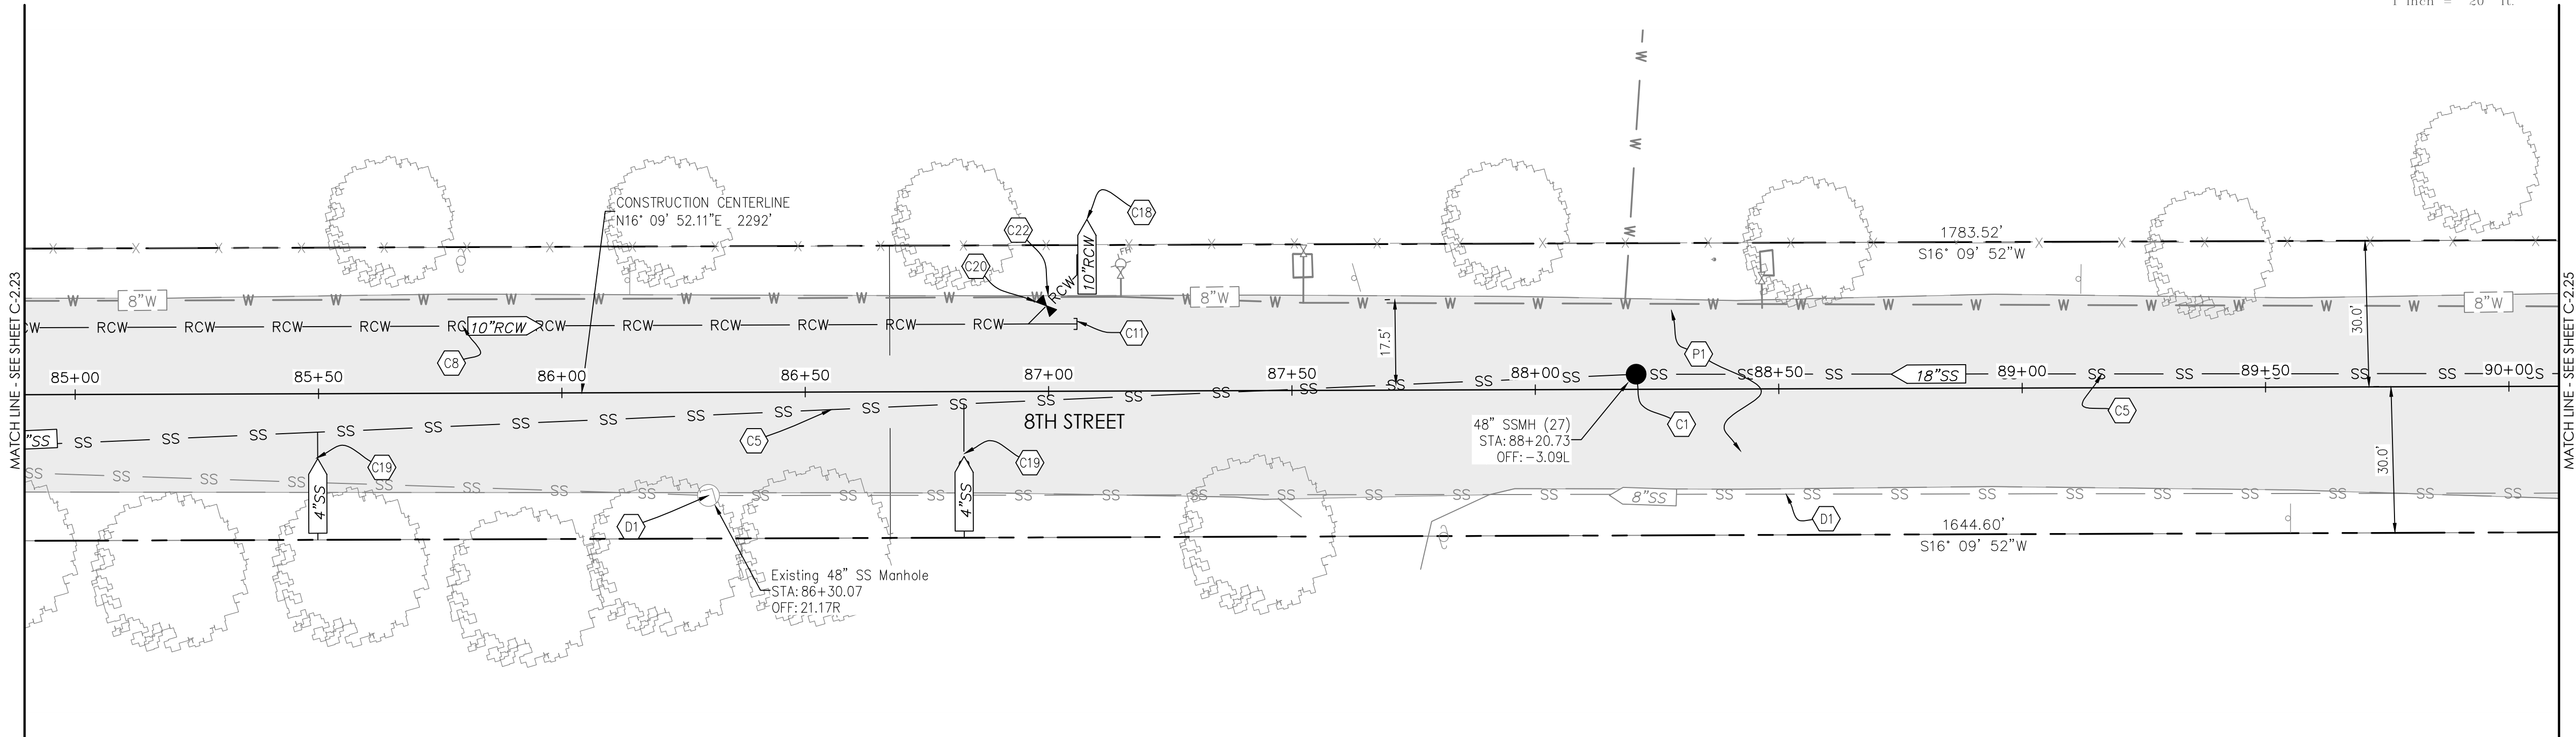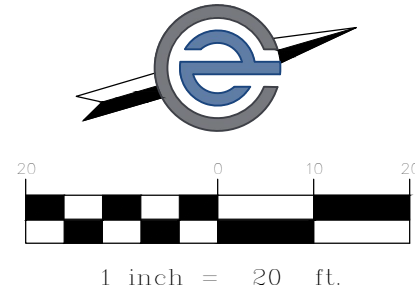

PROJECT NUMBER		CITY OF COLUSA		DESCRIPTION	
23-209		8TH STREET		NO.	
SHEET		STA: 85+00 TO 90+00		DATE	
C-2.24 of 42		SANITARY SEWER & RECYCLED WATER PROJECT		7/28/2024	
				SCALE: 1" = 20'	
				DRAWN BY: KAP	
				DESIGNED BY: MRL	
				CHECKED BY: DLS	
				REQUIRED PROFESSIONAL ENGINEER	
				MADE ROSE HEIN	
				C 91572	
				CIVIL	
				STATE OF CALIFORNIA	
				CALIFORNIA ENGINEERING	
				LAND SURVEYING	
				FUNDING PROCUREMENT	
				CONSTRUCTION ADMINISTRATION	
				www.cecusa.net	
				ESTD 1985	
				1110 Civic Center Blvd, Suite 404 Yuba City, CA 95993 (530) 751-0952 Office	

California Engineering Company is not responsible for the accuracy or completeness of reproductions of this document generated by others from electronic media.

1 2" GRIND, PAVING FABRIC, 2" FIBER REINFORCED ASPHALT CONCRETE



1 48" SANITARY SEWER MANHOLE PER CITY STANDARD DETAIL 7-15 & 7-21 & DETAIL 4 SHEET C-1.2 AS
NECESSARY

5 PVC SDR-26 SANITARY SEWER PIPE PER CITY STANDARD DETAIL 4-20 & DETAIL 4 SHEET C-1.2 AS NECESSARY

24 ADJUST WATER VALVE FRAME AND LID TO FINISH GRADE


27 CONNECT INTO EXISTING MANHOLE AND PLUG EXISTING PIPE OUTLET

1 ABANDON IN PLACE EXISTING SEWER INFRASTRUCTURE

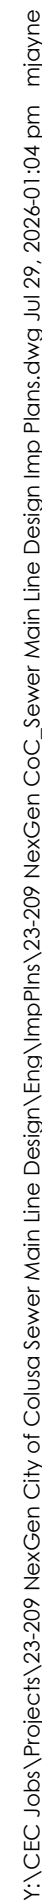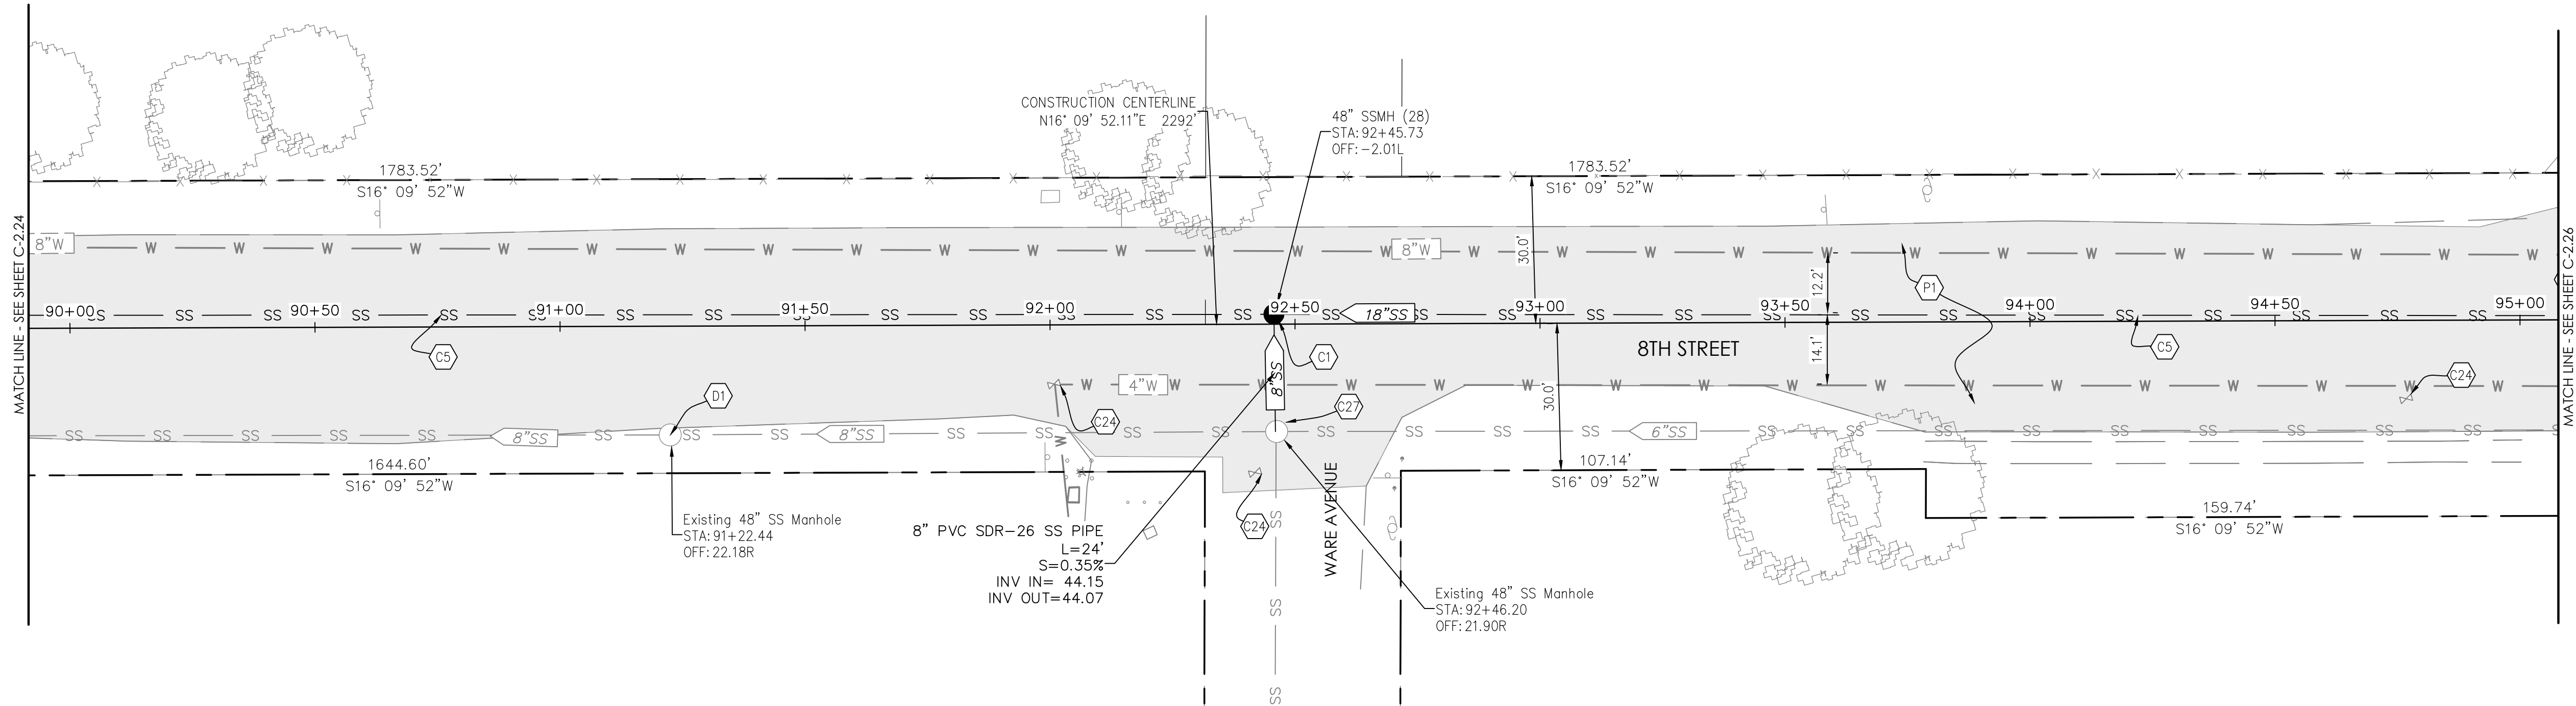



PROJECT NUMBER 23-209	CITY OF COLUSA		8TH STREET STA: 90+00 TO 95+00 SANITARY SEWER & RECYCLED WATER PROJECT
	 CALIFORNIA ENGINEERING COMPANY INC ESTD 1986 CIVIL ENGINEERING LAND SURVEYING FUNDING PROCUREMENT CONSTRUCTION ADMINISTRATION www.cecusai.net		
SHEET	C-2.25 of 42		

Y:\CEC Jobs\Projects\23-209 NexGen City of Colusa Sewer Main Line Design\Inp Plans.dwg Jul 29, 2024 01:05 pm jnglyne

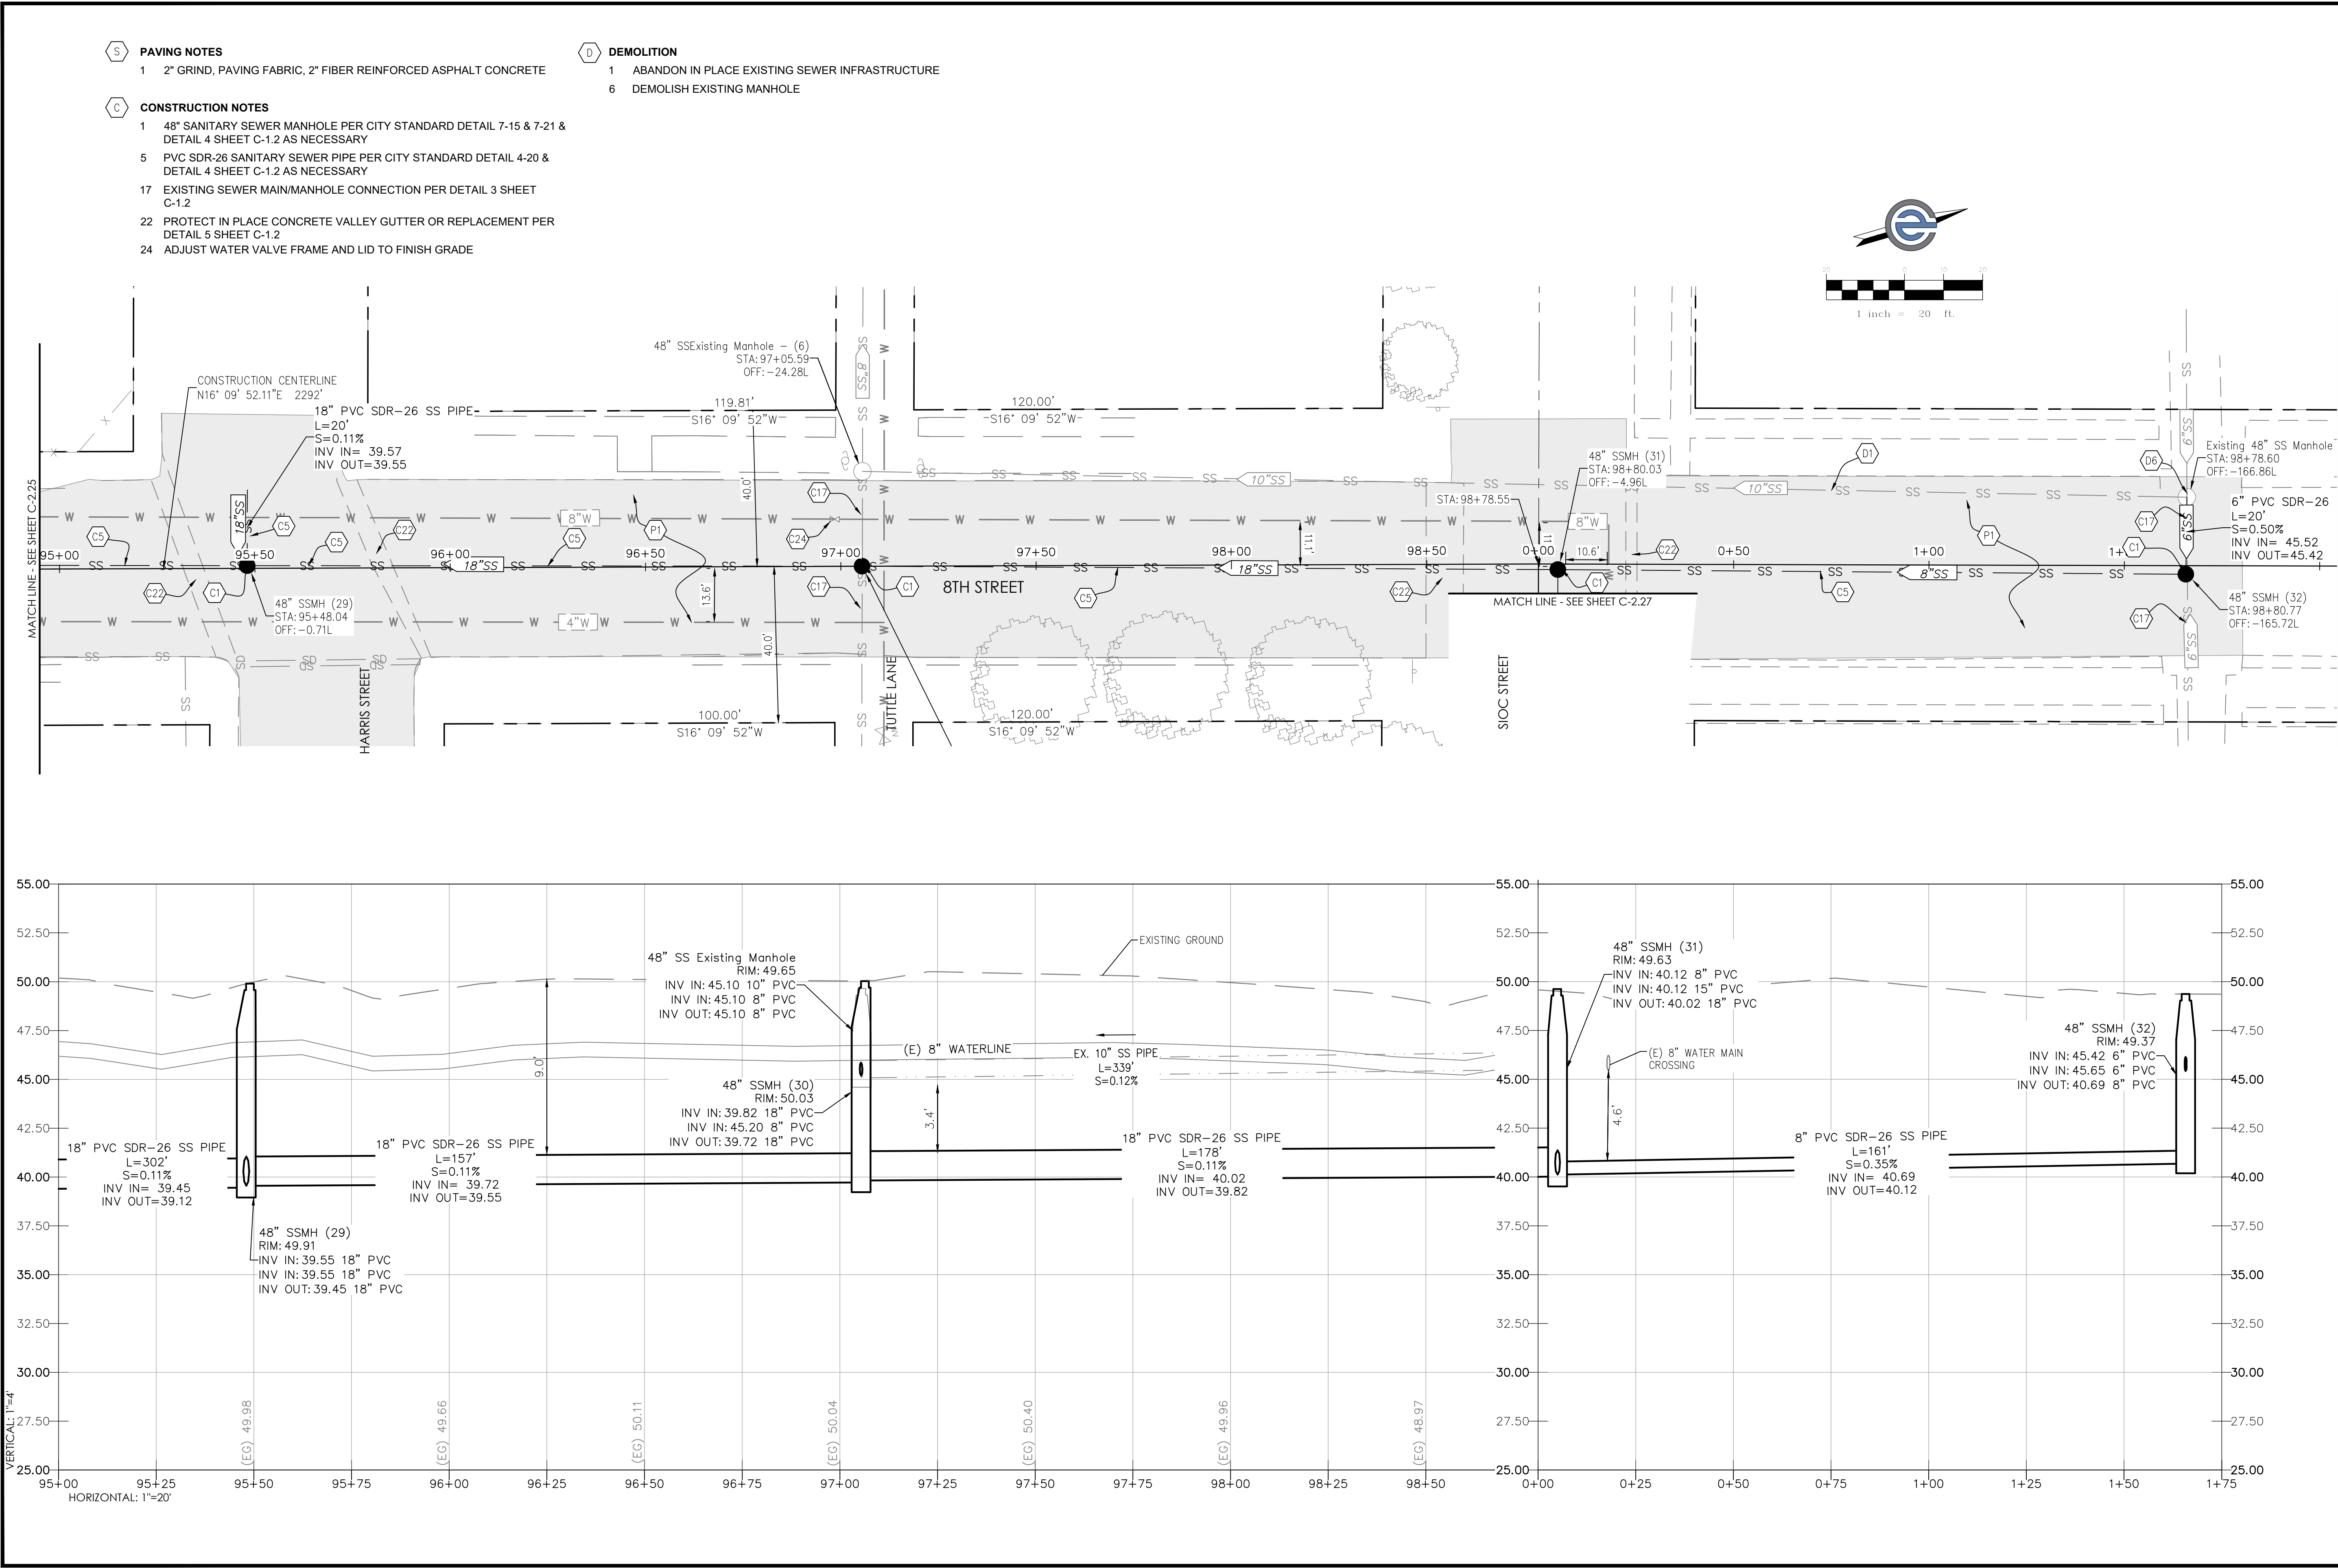

Y:\CEC Jobs\Projects\23-209 NexGen City of Colusa Sewer Main Line Design\Eng\MapPlans\23-209 NexGen CoC_Sewer Main Line Design\Imp Plans.dwg Jul 29, 2024 01:05 pm mjoyne

- PAVING NOTES**
- 2" GRIND, PAVING FABRIC, 2" FIBER REINFORCED ASPHALT CONCRETE
- CONSTRUCTION NOTES**
- 48" SANITARY SEWER MANHOLE PER CITY STANDARD DETAIL 7-15 & 7-21 & DETAIL 4 SHEET C-1.2 AS NECESSARY
 - PVC SDR-26 SANITARY SEWER PIPE PER CITY STANDARD DETAIL 4-20 & DETAIL 4 SHEET C-1.2 AS NECESSARY

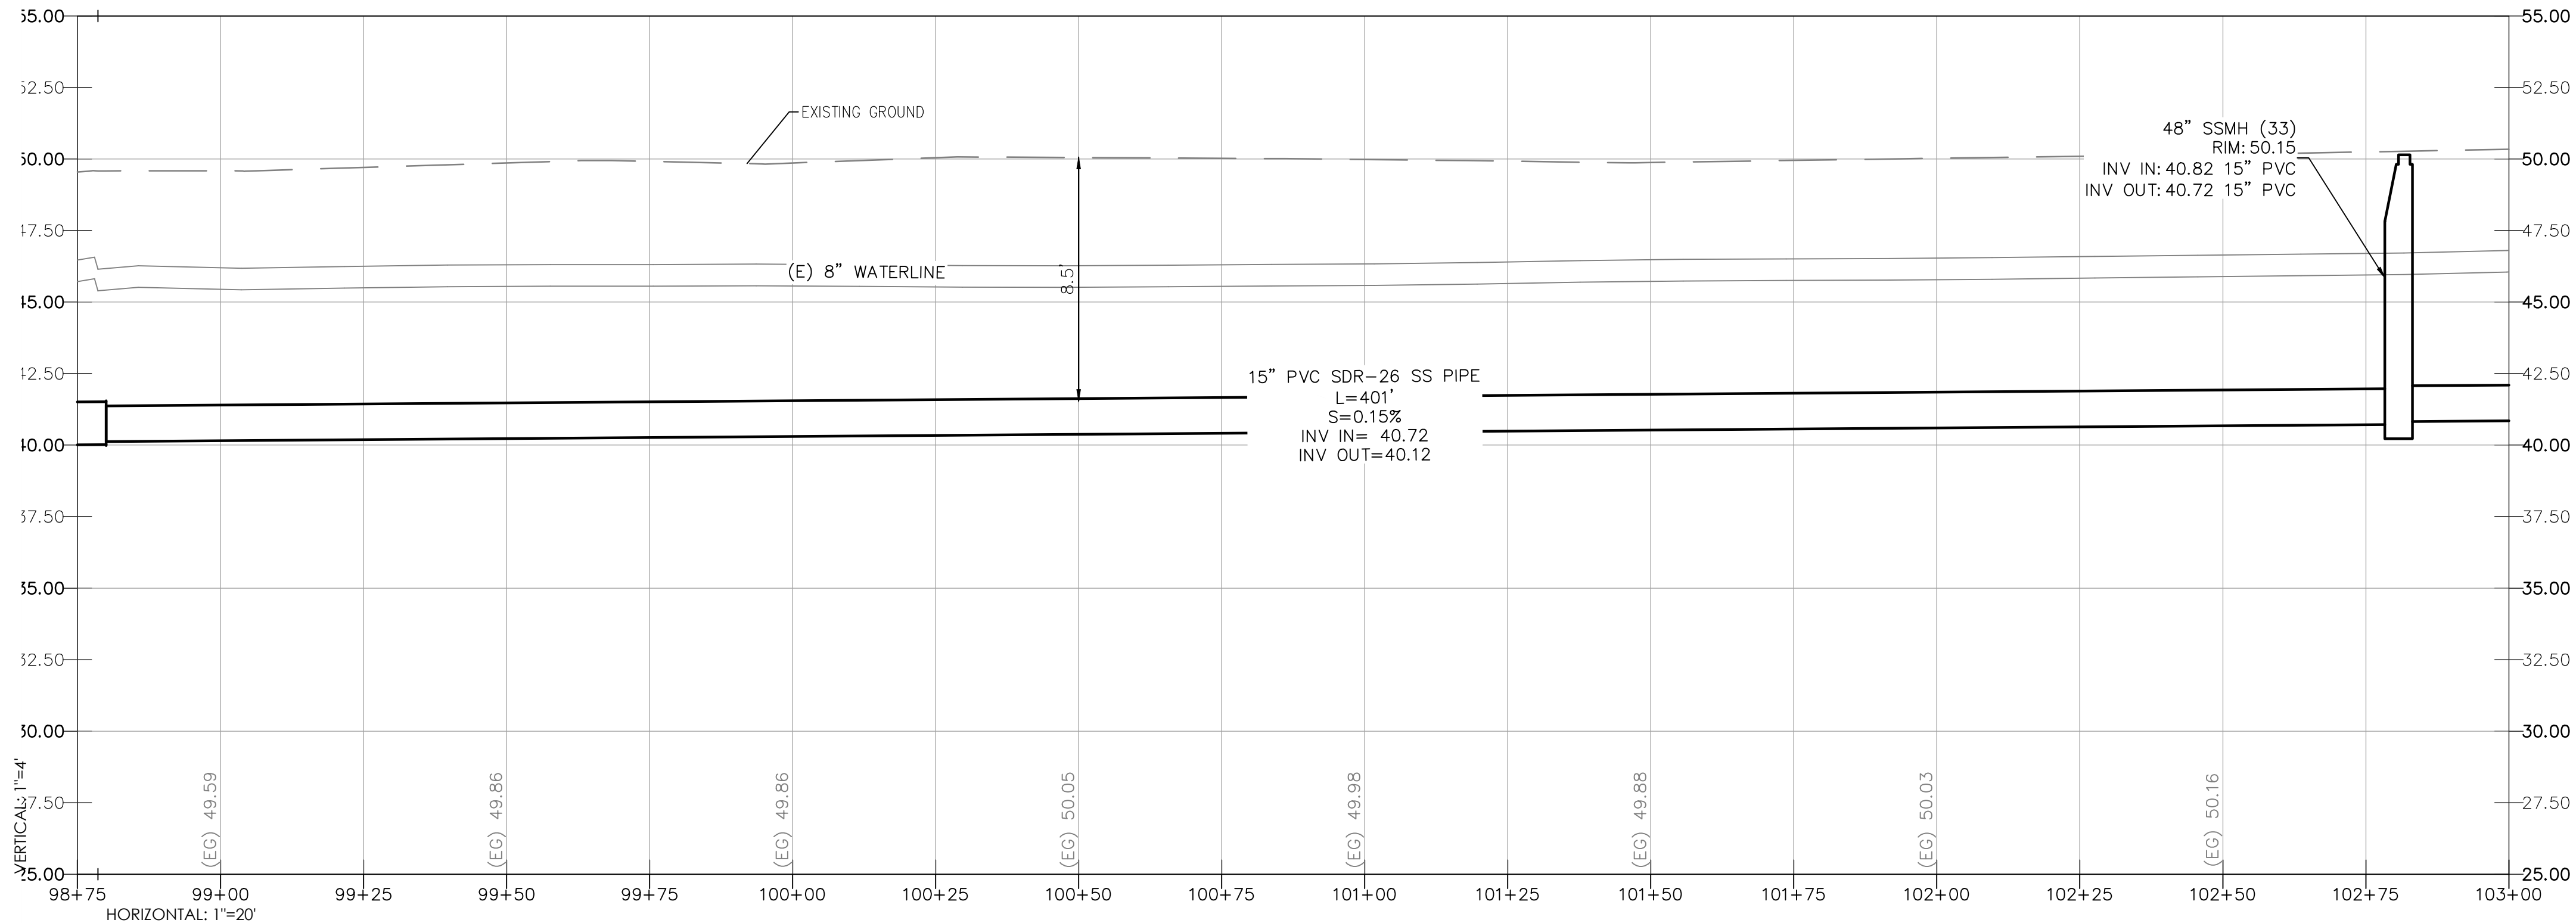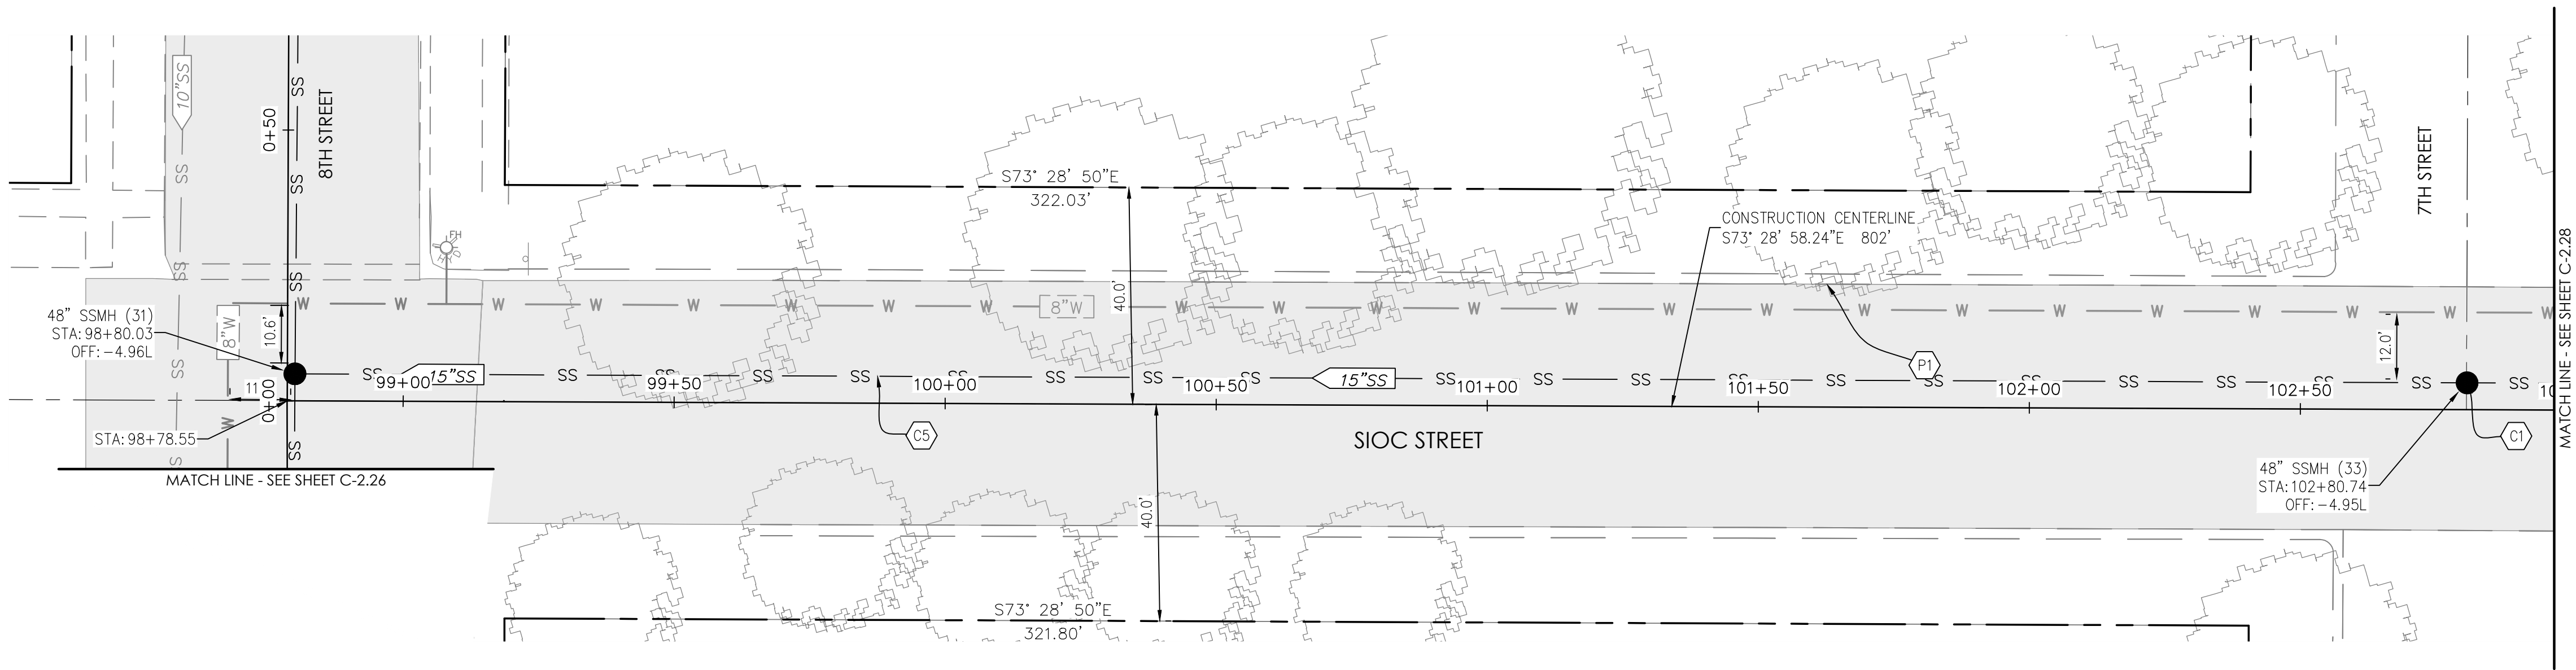

PROJECT NUMBER 23-209	CITY OF COLUSA 8TH STREET STA: 98+80 TO 103+00 SANITARY SEWER & RECYCLED WATER PROJECT	 CALIFORNIA ENGINEERING COMPANY INC ESTD 1966	CIVIL ENGINEERING LAND SURVEYING FUNDING PROCUREMENT CONSTRUCTION ADMINISTRATION www.cecusa.net		DATE: 7/28/2026	NO.	DATE	DESCRIPTION
					SCALE: 1" = 20'			
					DRAWN BY: KAP			
					DESIGNED BY: MRH			
					CHECKED BY: DLS			
SHEET	C-2.27 OF 42							

California Engineering Company is not responsible for the accuracy or completeness of reproductions of this document generated by others from electronic media.

PROJECT NUMBER 23-209	CITY OF COLUSA 8TH STREET STA: 103+00 TO 106+85	SANITARY SEWER & RECYCLED WATER PROJECT	 CALIFORNIA ENGINEERING COMPANY INC ESTD 1986	1110 Civic Center Blvd. Suite 404 Yuba City, CA 95993 (530) 751-0952 Office		DATE: 7/28/2026		NO.	DATE	DESCRIPTION
						SCALE: 1" = 20'				
SHEET C-2.28 of 42							DRAWN BY: KAP			
							DESIGNED BY: MRL			
							CHECKED BY: DLS			

Y:\CEC Jobs\Projects\23-209 NexGen City of Colusa Sewer Main Line Design\Eng\MapPlans\23-209 NexGen CoC_Sewer Main Line Design\Imp Plans.dwg Jul 29, 2024 01:05 pm mjoyne

PAVING NOTES


- 1 2" GRIND, PAVING FABRIC, 2" FIBER REINFORCED ASPHALT CONCRETE

CONSTRUCTION NOTES

- 1 48" SANITARY SEWER MANHOLE PER CITY STANDARD DETAIL 7-15 & 7-21 & DETAIL 4 SHEET C-1.2 AS NECESSARY
5 PVC SDR-26 SANITARY SEWER PIPE PER CITY STANDARD DETAIL 4-20 & DETAIL 4 SHEET C-1.2 AS NECESSARY
17 EXISTING SEWER MAIN/MANHOLE CONNECTION PER DETAIL 3 SHEET C-1.2
22 PROTECT IN PLACE CONCRETE VALLEY GUTTER OR REPLACEMENT PER DETAIL 5 SHEET C-1.2
24 ADJUST WATER VALVE FRAME AND LID TO FINISH GRADE

DEMOLITION

- 1 ABANDON IN PLACE EXISTING SEWER INFRASTRUCTURE
6 DEMOLISH EXISTING MANHOLE

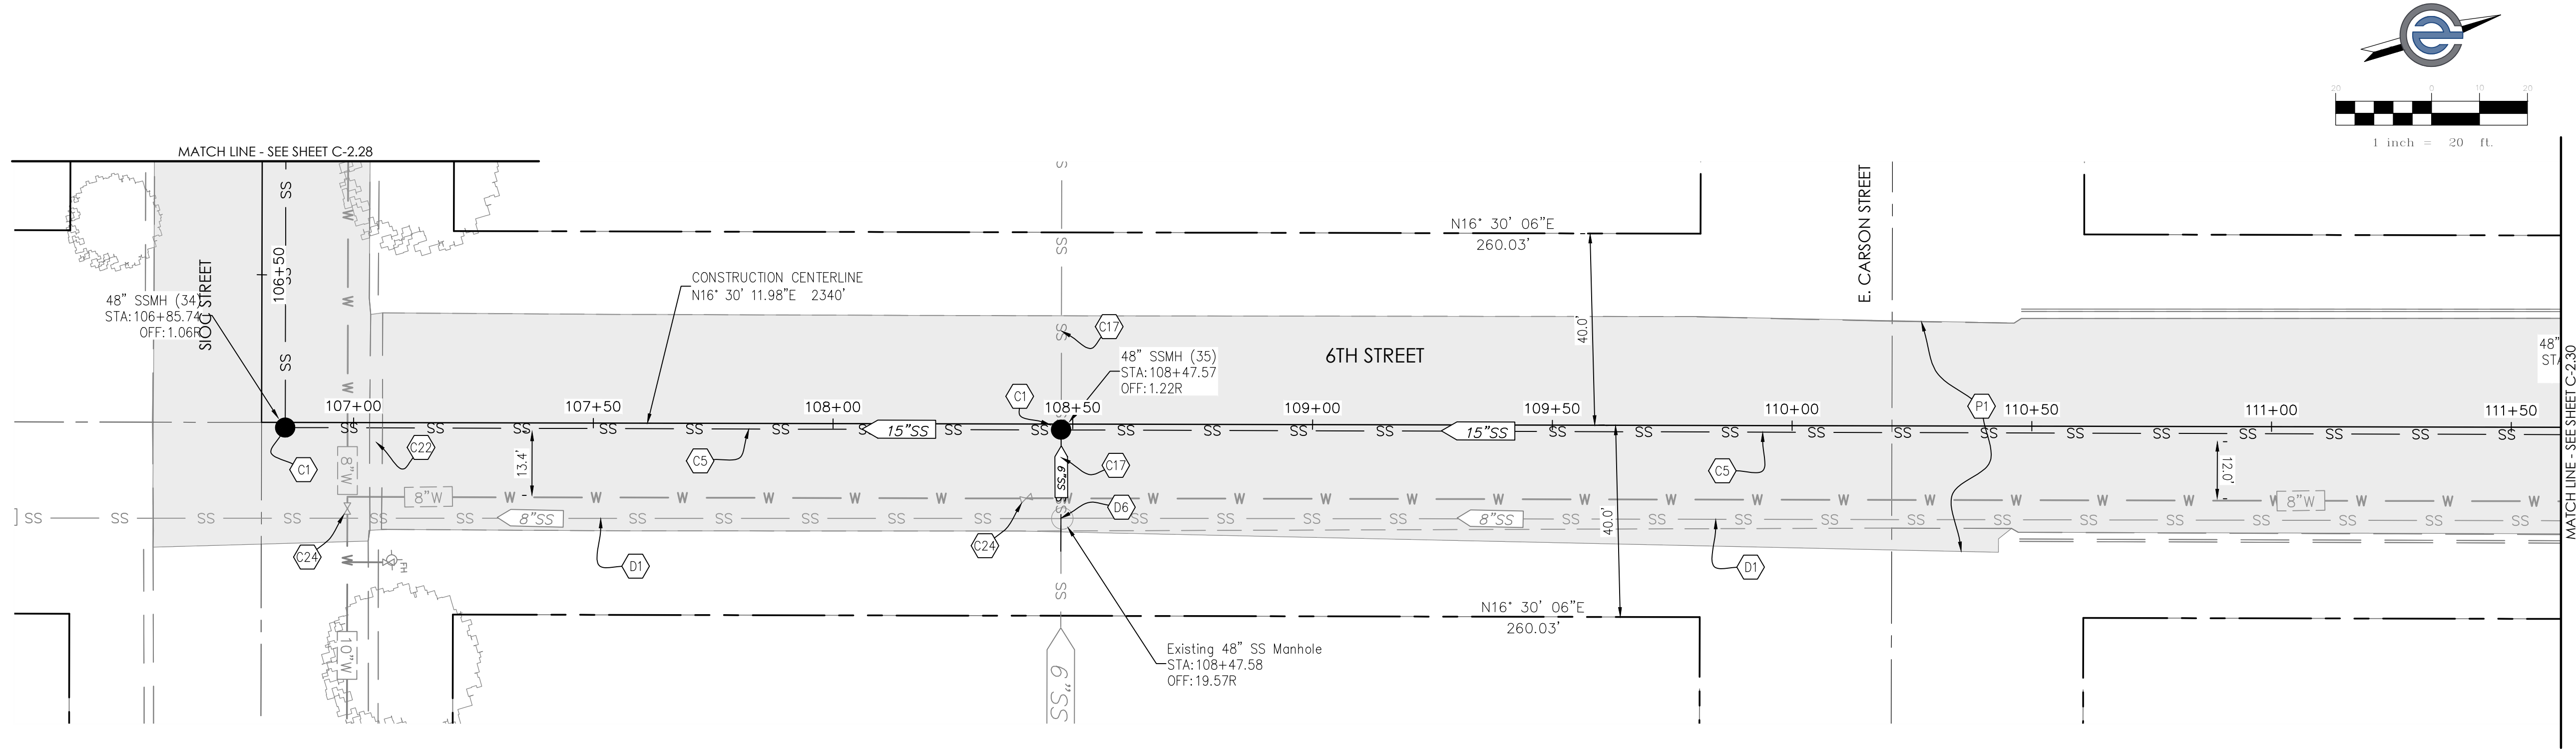

(S) PAVING NOTES

1 2" GRIND, PAVING FABRIC, 2" FIBER REINFORCED ASPHALT CONCRETE

(C) CONSTRUCTION NOTES

1 48" SANITARY SEWER MANHOLE PER CITY STANDARD DETAIL 7-15 & 7-21 & DETAIL 4 SHEET C-1.2 AS NECESSARY

5 PVC SDR-26 SANITARY SEWER PIPE PER CITY STANDARD DETAIL 4-20 & DETAIL 4 SHEET C-1.2 AS NECESSARY

17 EXISTING SEWER MAIN/MANHOLE CONNECTION PER DETAIL 3 SHEET C-1.2




23 ADJUST STORM DRAIN MANHOLE FRAME AND LID TO FINISH GRADE

24 ADJUST WATER VALVE FRAME AND LID TO FINISH GRADE




California Engineering Company is not responsible for the accuracy or completeness of reproductions of this document generated by others from electronic media.

Y:\CEC Jobs\Projects\23-209 NexGen City of Colusa Sewer Main Line Design\Imp Plans\23-209 NexGen CoC_Sewer Main Line Design\Imp Plans.dwg Jul 29, 2024 01:06 pm mjoynr

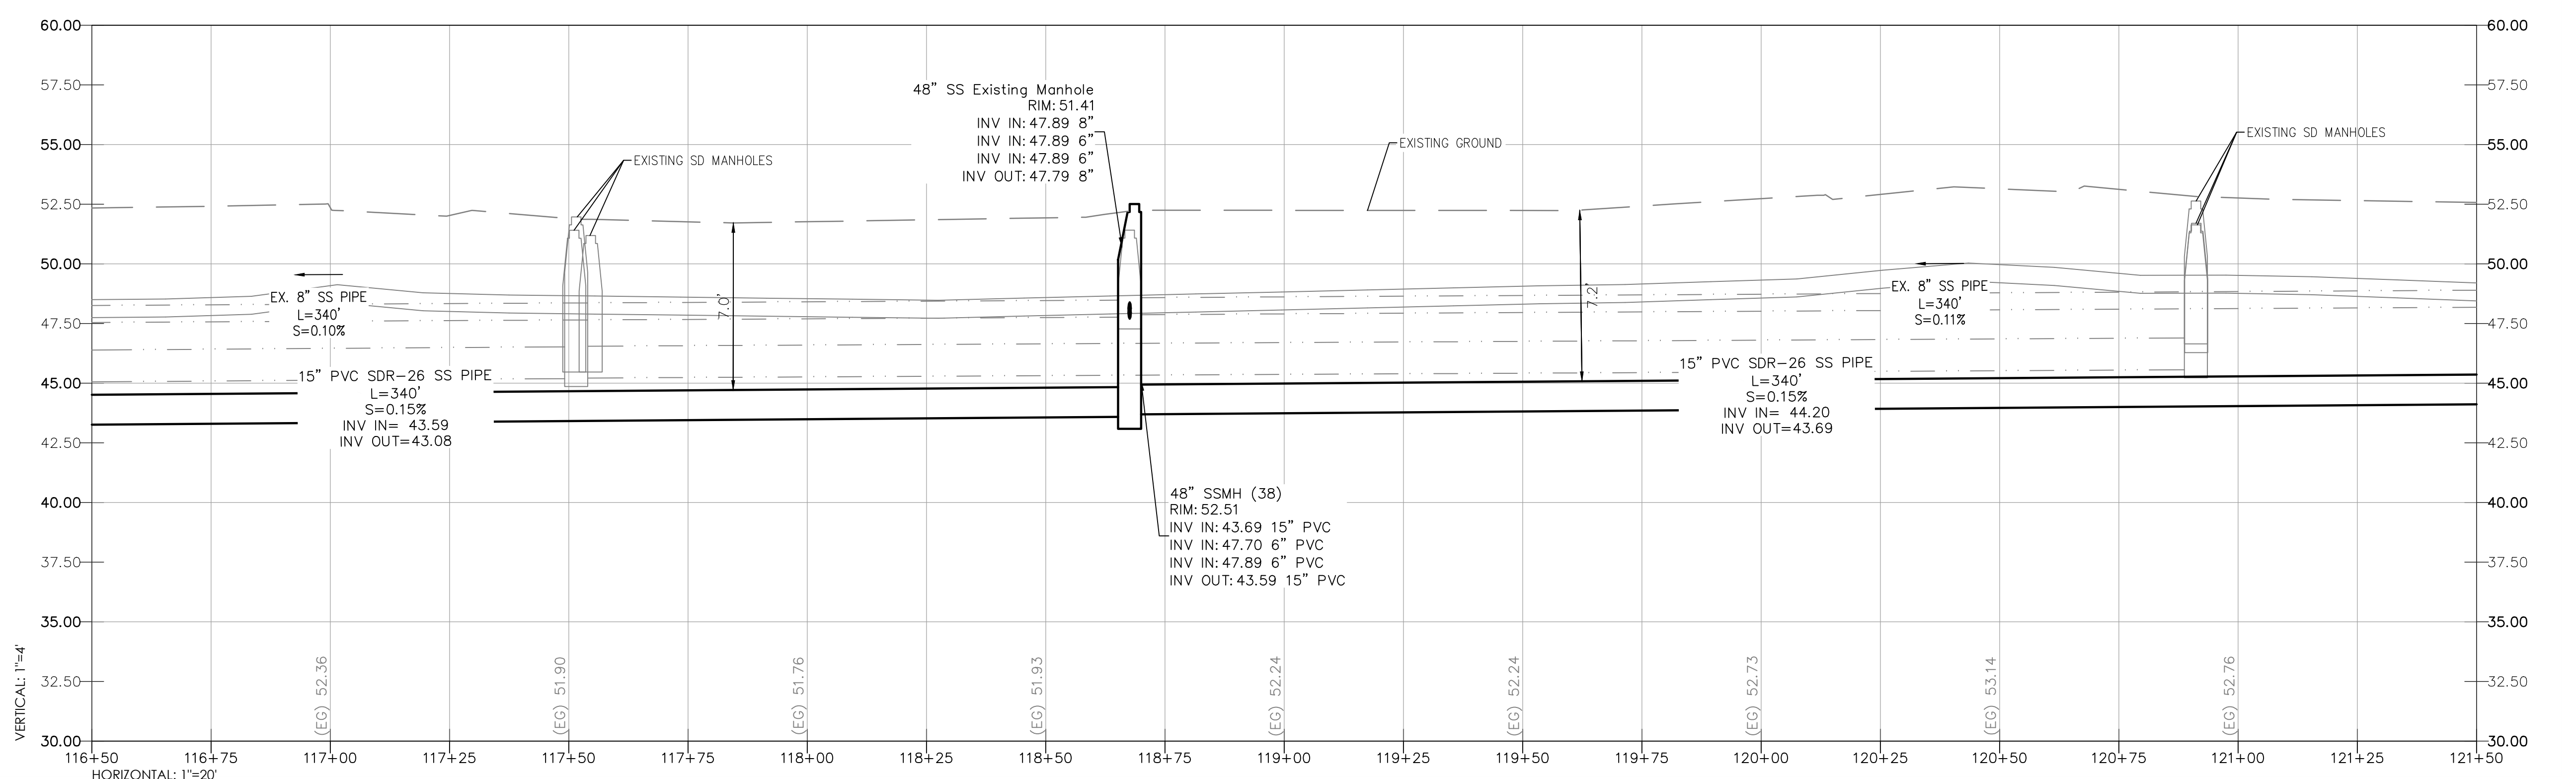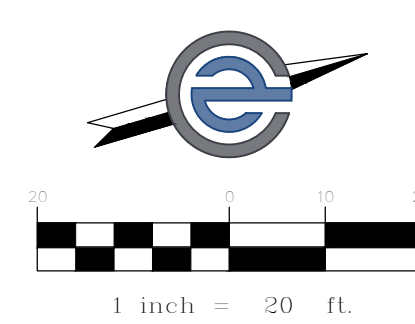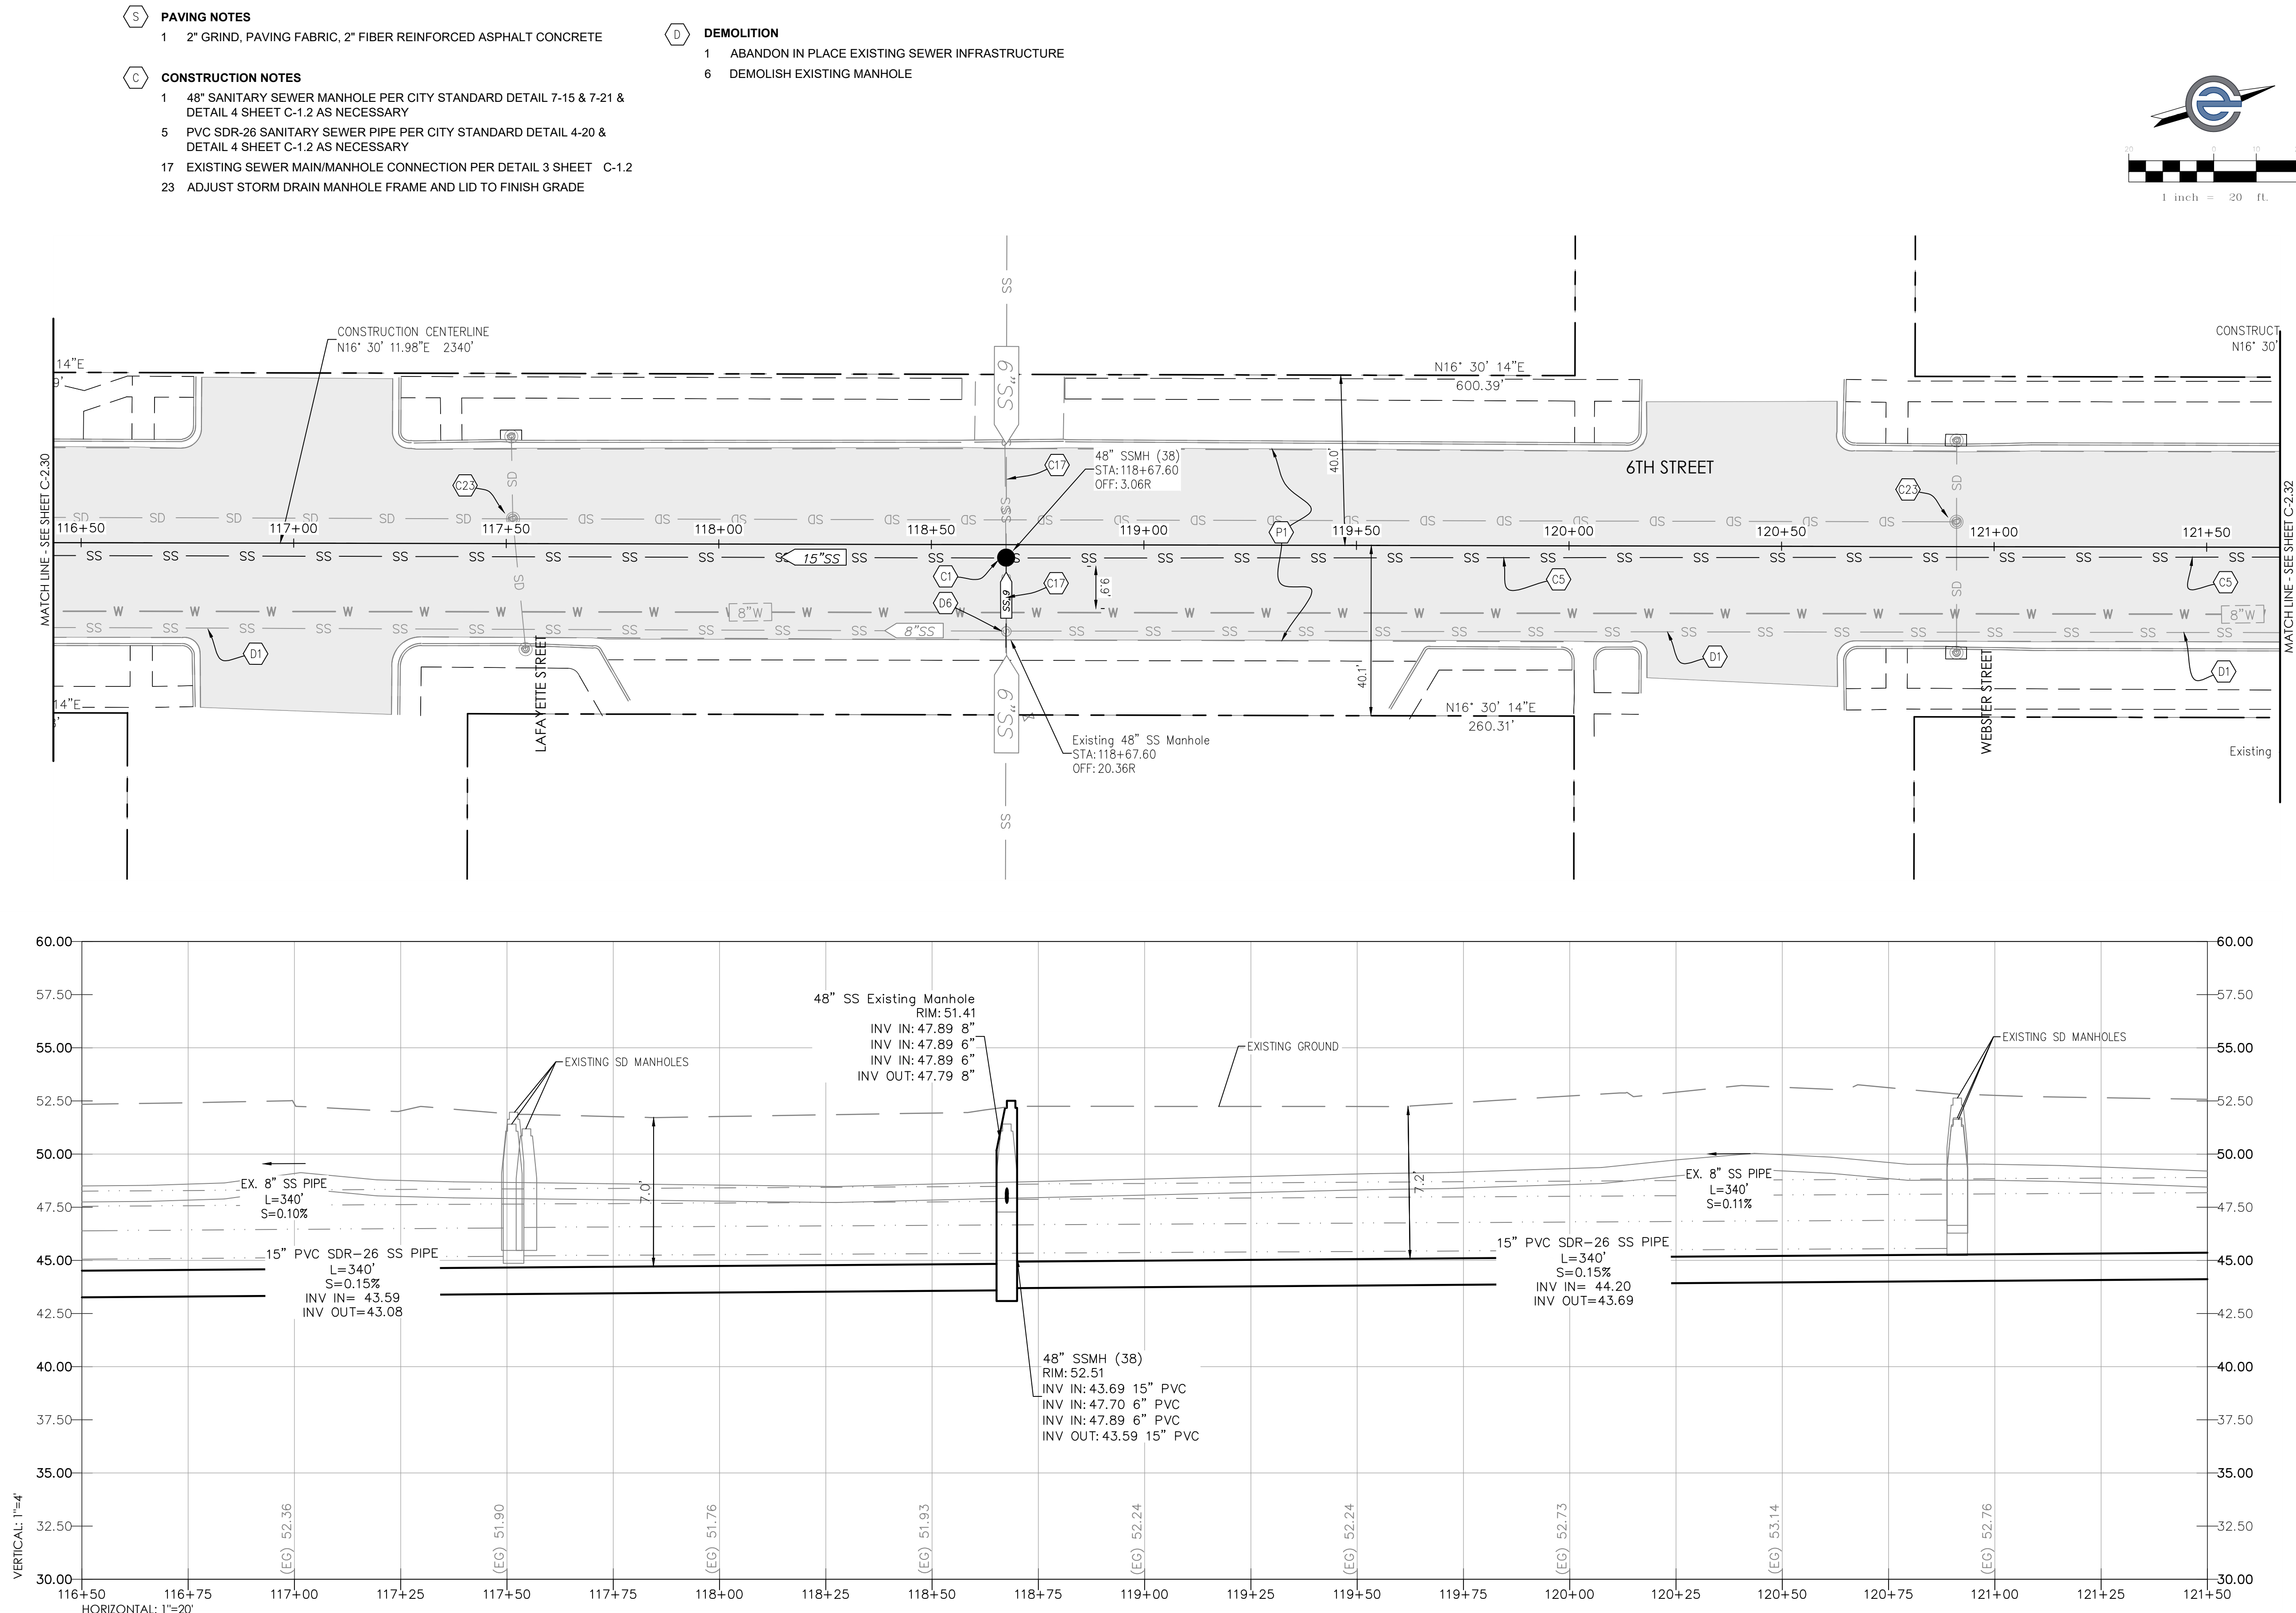

PROJECT NUMBER 23-209	CITY OF COLUSA 6TH STREET STA: 116+50 TO 121+50	SHEET C-2.31 of 42	DATE: 7/28/2026 SCALE: 1" = 20' DRAWN BY: KAP DESIGNED BY: MRL CHECKED BY: DLS	NO.	DATE	DESCRIPTION
CALIFORNIA ENGINEERING LAND SURVEYING FUNDING PRODUCTION CONSTRUCTION ADMINISTRATION www.cecusa.net ESTD 1985						
1110 Civic Center Blvd., Suite 404 Yuba City, CA 95993 (530) 751-0952 Office			California Engineering Company is not responsible for the accuracy or completeness of reproductions of this document generated by others from electronic media.			

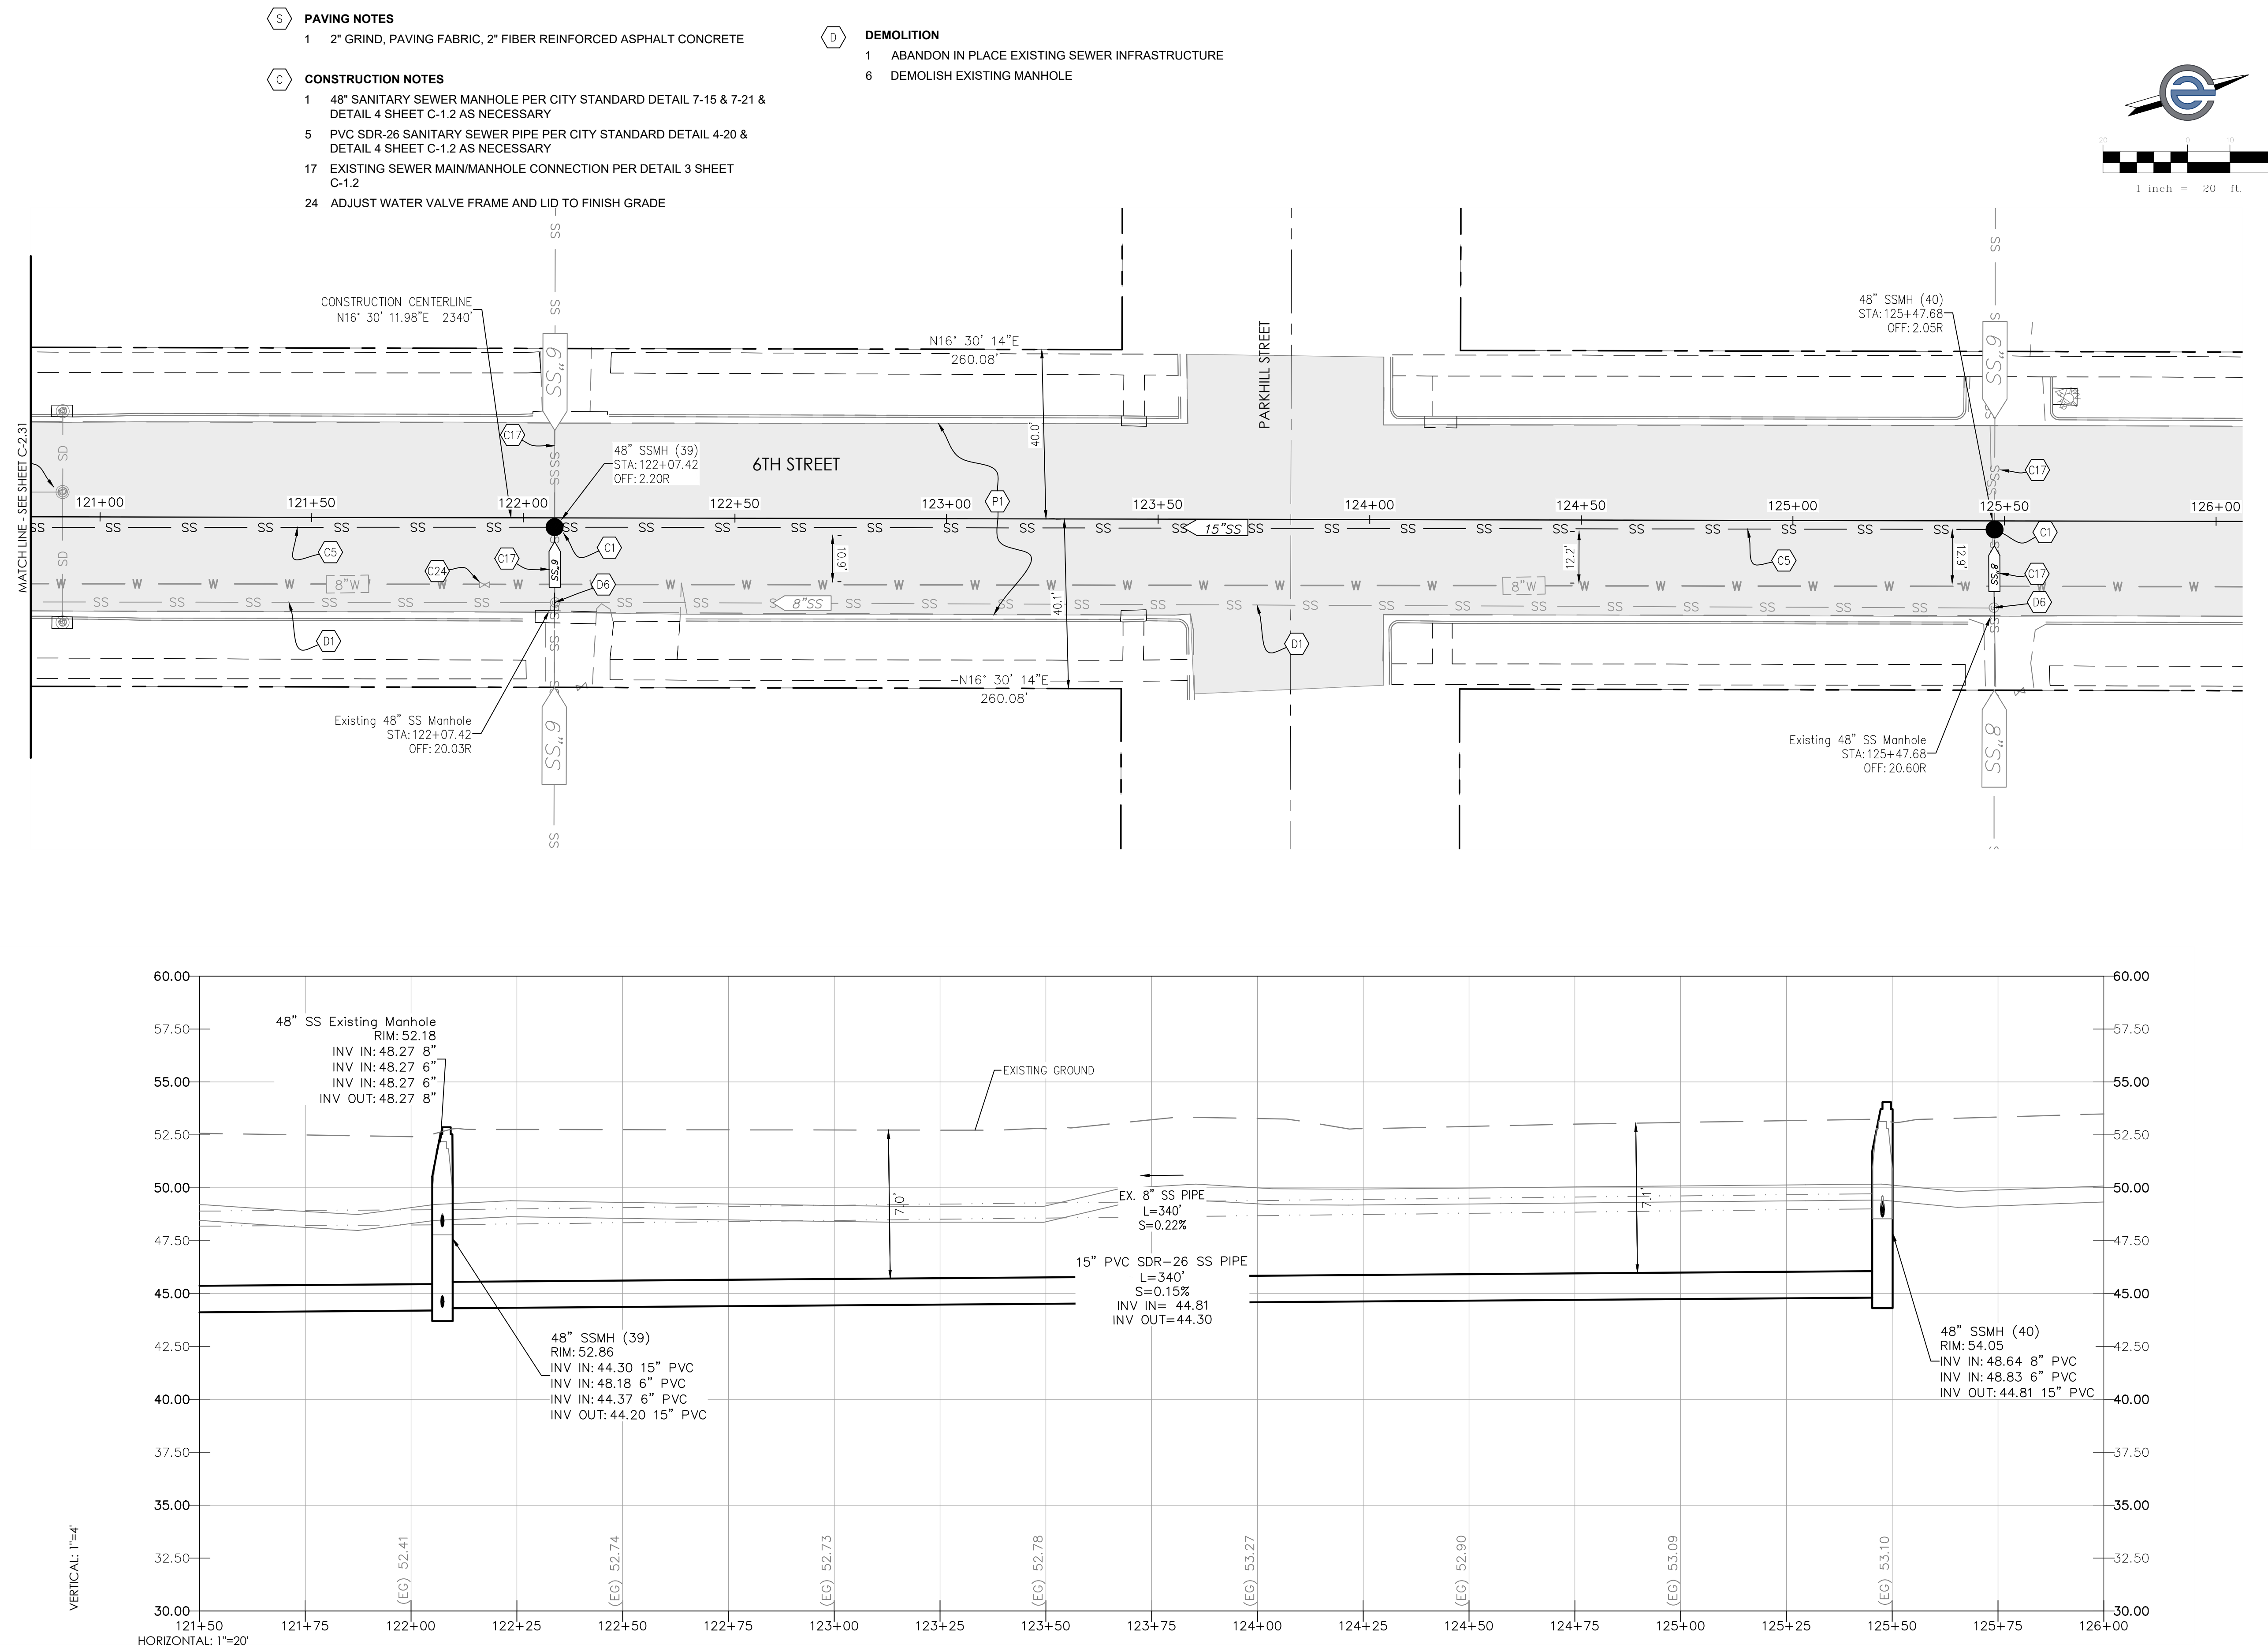


PROJECT NUMBER 23-209	CITY OF COLUSA		STA: 121+50 TO 126+00 SANITARY SEWER & RECYCLED WATER PROJECT
	 CALIFORNIA ENGINEERING COMPANY INC ESTD 1985 CIVIL ENGINEERING LAND SURVEYING FUNDING PROCUREMENT CONSTRUCTION ADMINISTRATION www.cecusa.net		
SHEET	C-2.32 of 42		

Y:\CEC Jobs\Projects\23-209 NewGen City of Colusa Sewer Main Line Design\Eng\Map\Plns\23-209 NewGen CoS_C_Sewer Main Line Design\Imp Plans.dwg Jul 29, 2024 01:07 pm mjnyne



STRIPING NOTES

- 1 DOUBLE YELLOW THERMOPLASTIC LINE CALTRANS DETAIL 22 PER CALTRANS STANDARD PLAN A20A WITH TYPE D BLUE TWO-WAY RETROFLECTIVE PAVEMENT MARKER AT HYDRANT LOCATIONS
- 2 RIGHT EDGE LINE DETAIL 27B PER CALTRANS STANDARD PLAN A20B
- 3 WHITE 12" THERMOPLASTIC LIMIT LINE
- 4 YELLOW 12" THERMOPLASTIC LIMIT LINE
- 5 YELLOW THERMOPLASTIC LADDER CROSSWALK PER CALTRANS STANDARD PLAN A24F
- 6 "STOP" THERMOPLASTIC PAVEMENT MARKING PER CALTRANS STD PLAN A24D.
- 7 "STOP AHEAD" THERMOPLASTIC PAVEMENT MARKING PER CALTRANS STD PLAN A24D.

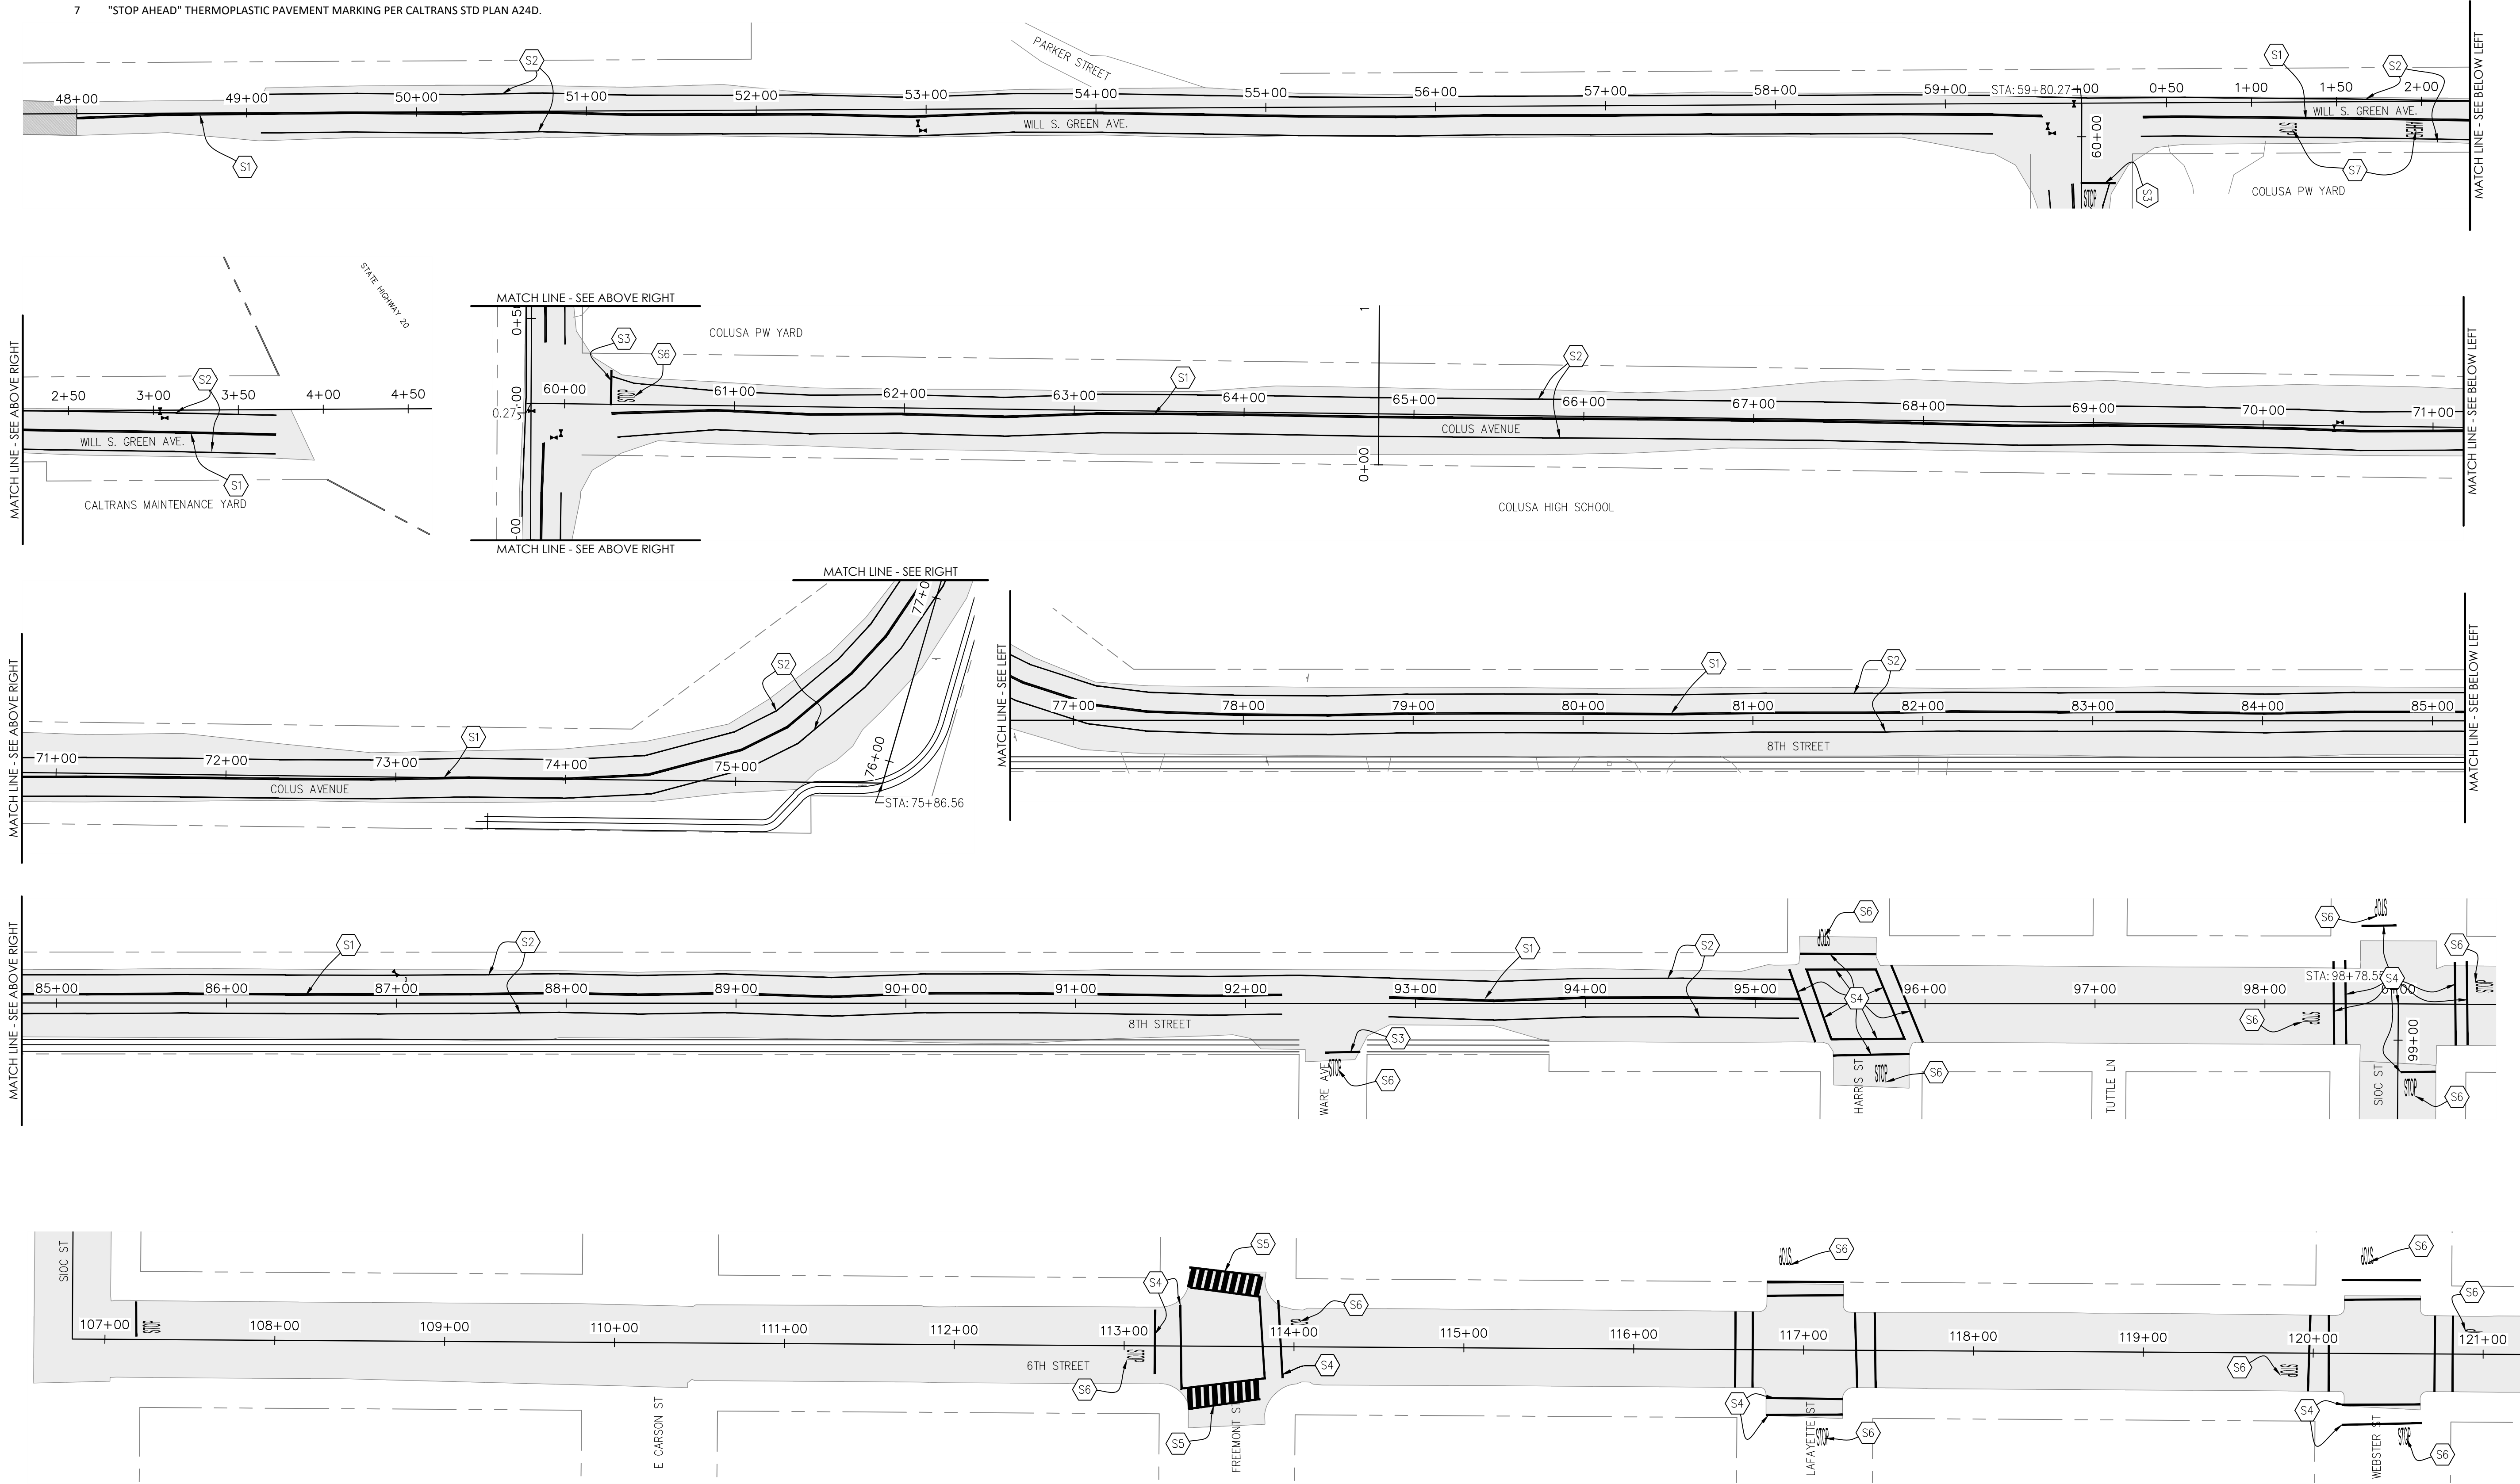


PROJECT NUMBER 23-209	CITY OF COLUSA	STRIPING	DESCRIPTION	NO.	DATE
				7/28/2026	
SHEET C-3.1	OF 42	SANITARY SEWER & RECYCLED WATER PROJECT	DRAWN BY: KAP	DESIGNED BY: WRH	CHECKED BY: DLS
		CALIFORNIA ENGINEERING COMPANY, INC. CIVIL ENGINEERING LAND SURVEYING FUNDING PROCUREMENT CONSTRUCTION ADMINISTRATION www.cecusa.net ESTD 1985		REGISTERED PROFESSIONAL ENGINEER MAURICE ROSE HEIN C 91572 CIVIL STATE OF CALIFORNIA	
		1110 Civic Center Blvd., Suite 404 Yuba City, CA 95993 (530) 751-0952 Office		California Engineering Company is not responsible for the accuracy or completeness of reproductions of this document generated by others from electronic media.	

Y:\CEC-Joak-Projects\23-209 NexGen City of Colusa Sewer Main Line Design\Eng\WdrDwg\Electrical\23-209 NexGen CoC_Sewer Main Line Design - ELECTRICAL.dwg Jun 29, 2026 01:07 pm mjoyne

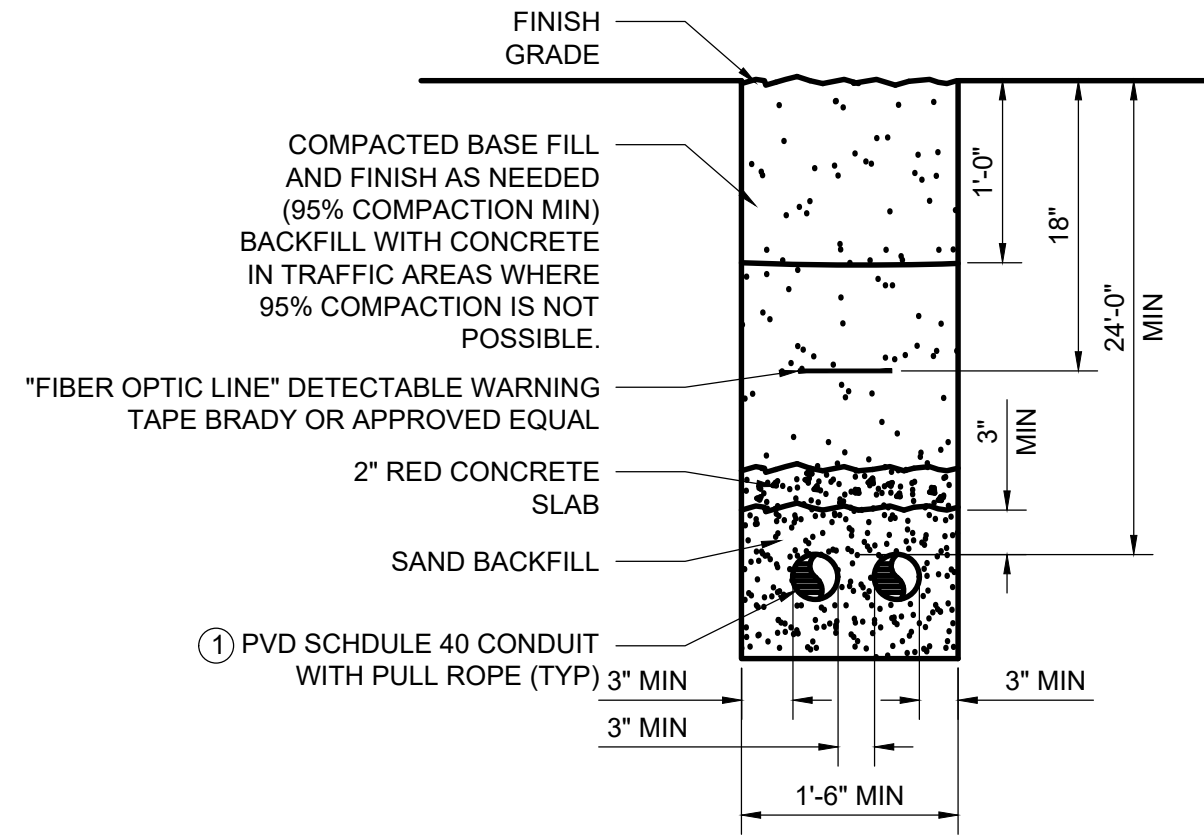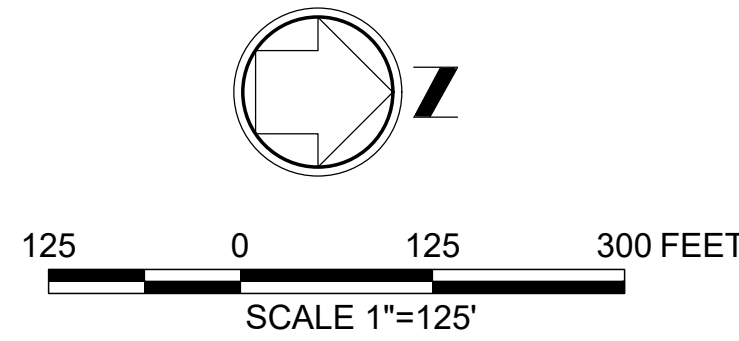

- DETAIL NOTES**
1. MAINTAIN A MINIMUM OF 12" SEPARATION BETWEEN FIBER OPTIC CONDUITS AND PROCESS PIPELINES.

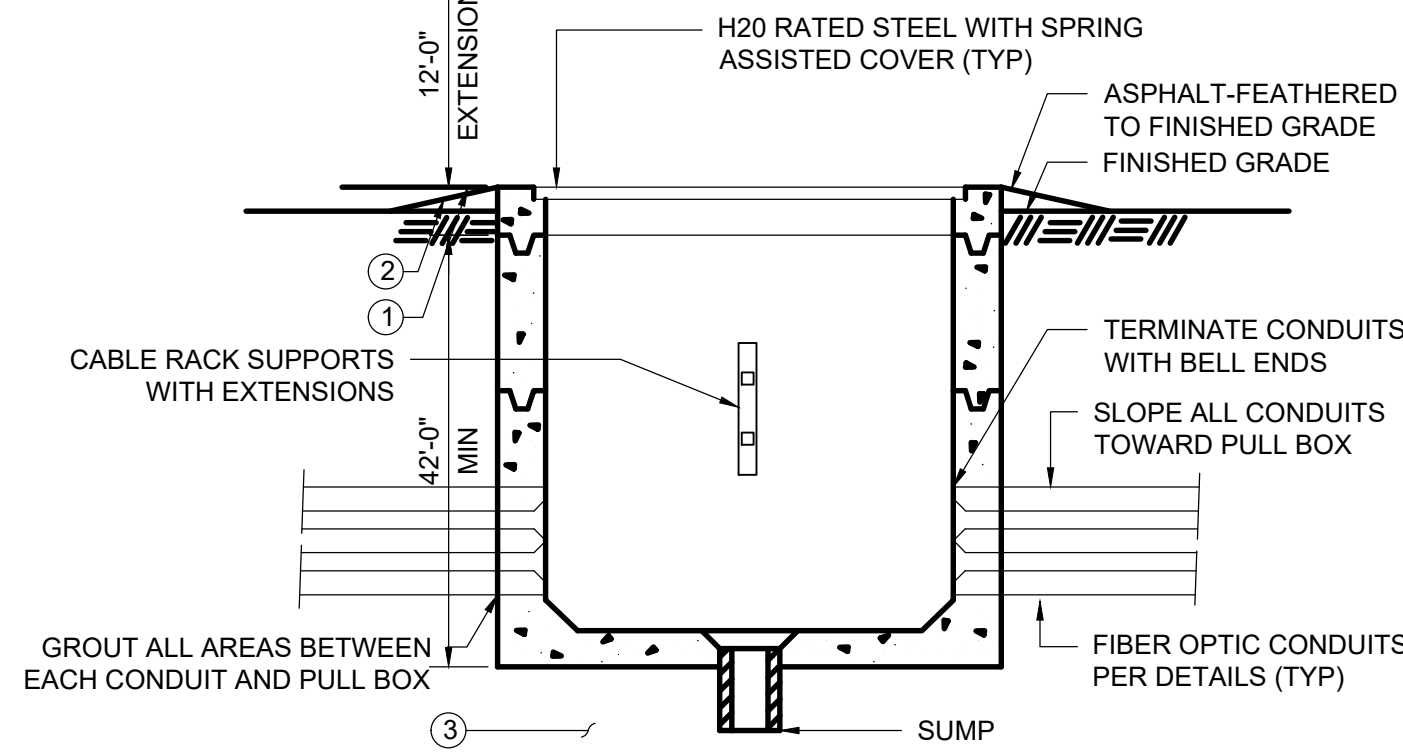

- DETAIL NOTES**
1. ELEVATION AT PAVED AREAS.
 2. ELEVATION AT UNPAVED AREAS.
 3. PROVIDE A MINIMUM 4" DIAMETER PVC PIPE TO A 3'x3'x3' DRAIN ROCK PIT (3/4" CRUSHED ROCK).

CONDUIT TRENCH
SCALE: NONE



A
TYP

TRAFFIC RATED CONCRETE PULLBOX
SCALE: NONE

B
TYP

- GENERAL NOTES**
- A. PROVIDE TWO (3) 2-INCH PVC SCHEDULE 40 CONDUITS FOR FUTURE FIBER OPTIC INSTALLATION.
 - B. INSTALL PULL ROPE IN EACH CONDUIT. PULL ROPE SHALL BE CONTINUOUS BETWEEN PULL BOXES.
 - C. ALL CONDUIT ENDS SHALL BE FITTED WITH BELL ENDS.
 - D. MAINTAIN 12-INCH MINIMUM HORIZONTAL SEPARATION BETWEEN FIBER OPTIC CONDUITS AND ANY PROCESS PIPING, WATER LINES, GAS LINES, OR OTHER UTILITIES.
 - E. WHERE VERTICAL SEPARATION IS REQUIRED, PROVIDE 12 INCHES MINIMUM UNLESS OTHERWISE DIRECTED.
 - F. MAINTAIN TRENCH WIDTH SUFFICIENT TO MEET SEPARATION REQUIREMENTS AND ALLOW PROPER COMPACTION.
 - G. FIBER OPTIC PULL BOXES SHALL BE H20 TRAFFIC RATED WITH 24"x36" MINIMUM INTERIOR DIMENSIONS, CONCRETE TYPE WITH STEEL SPRING ASSISTED LIDS, JENSEN MODEL PB2436 OR APPROVED EQUAL.
 - H. PULL BOXES SHALL BE SET FLUSH WITH FINISHED GRADE AND INSTALLED ON A COMPACTED BASE PER MANUFACTURER REQUIREMENTS.
 - I. CONDUITS SHALL ENTER PULL BOXES SQUARE AND ALIGNED, WITH PROPER SPACING AND ELEVATION TO ALLOW CABLE PULLING WITHOUT OBSTRUCTION.
 - J. ALL UNUSED CONDUIT OPENINGS SHALL BE SEALED WITH APPROVED CONDUIT PLUGS.

- SHEET NOTES**
1. CONTRACTOR SHALL INSTALL THE PULL BOX WITH THE TOP OF THE ENCLOSURE SET AT 12" ABOVE FINISHED GRADE.

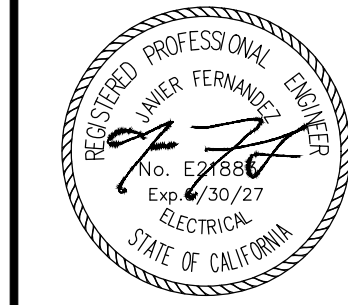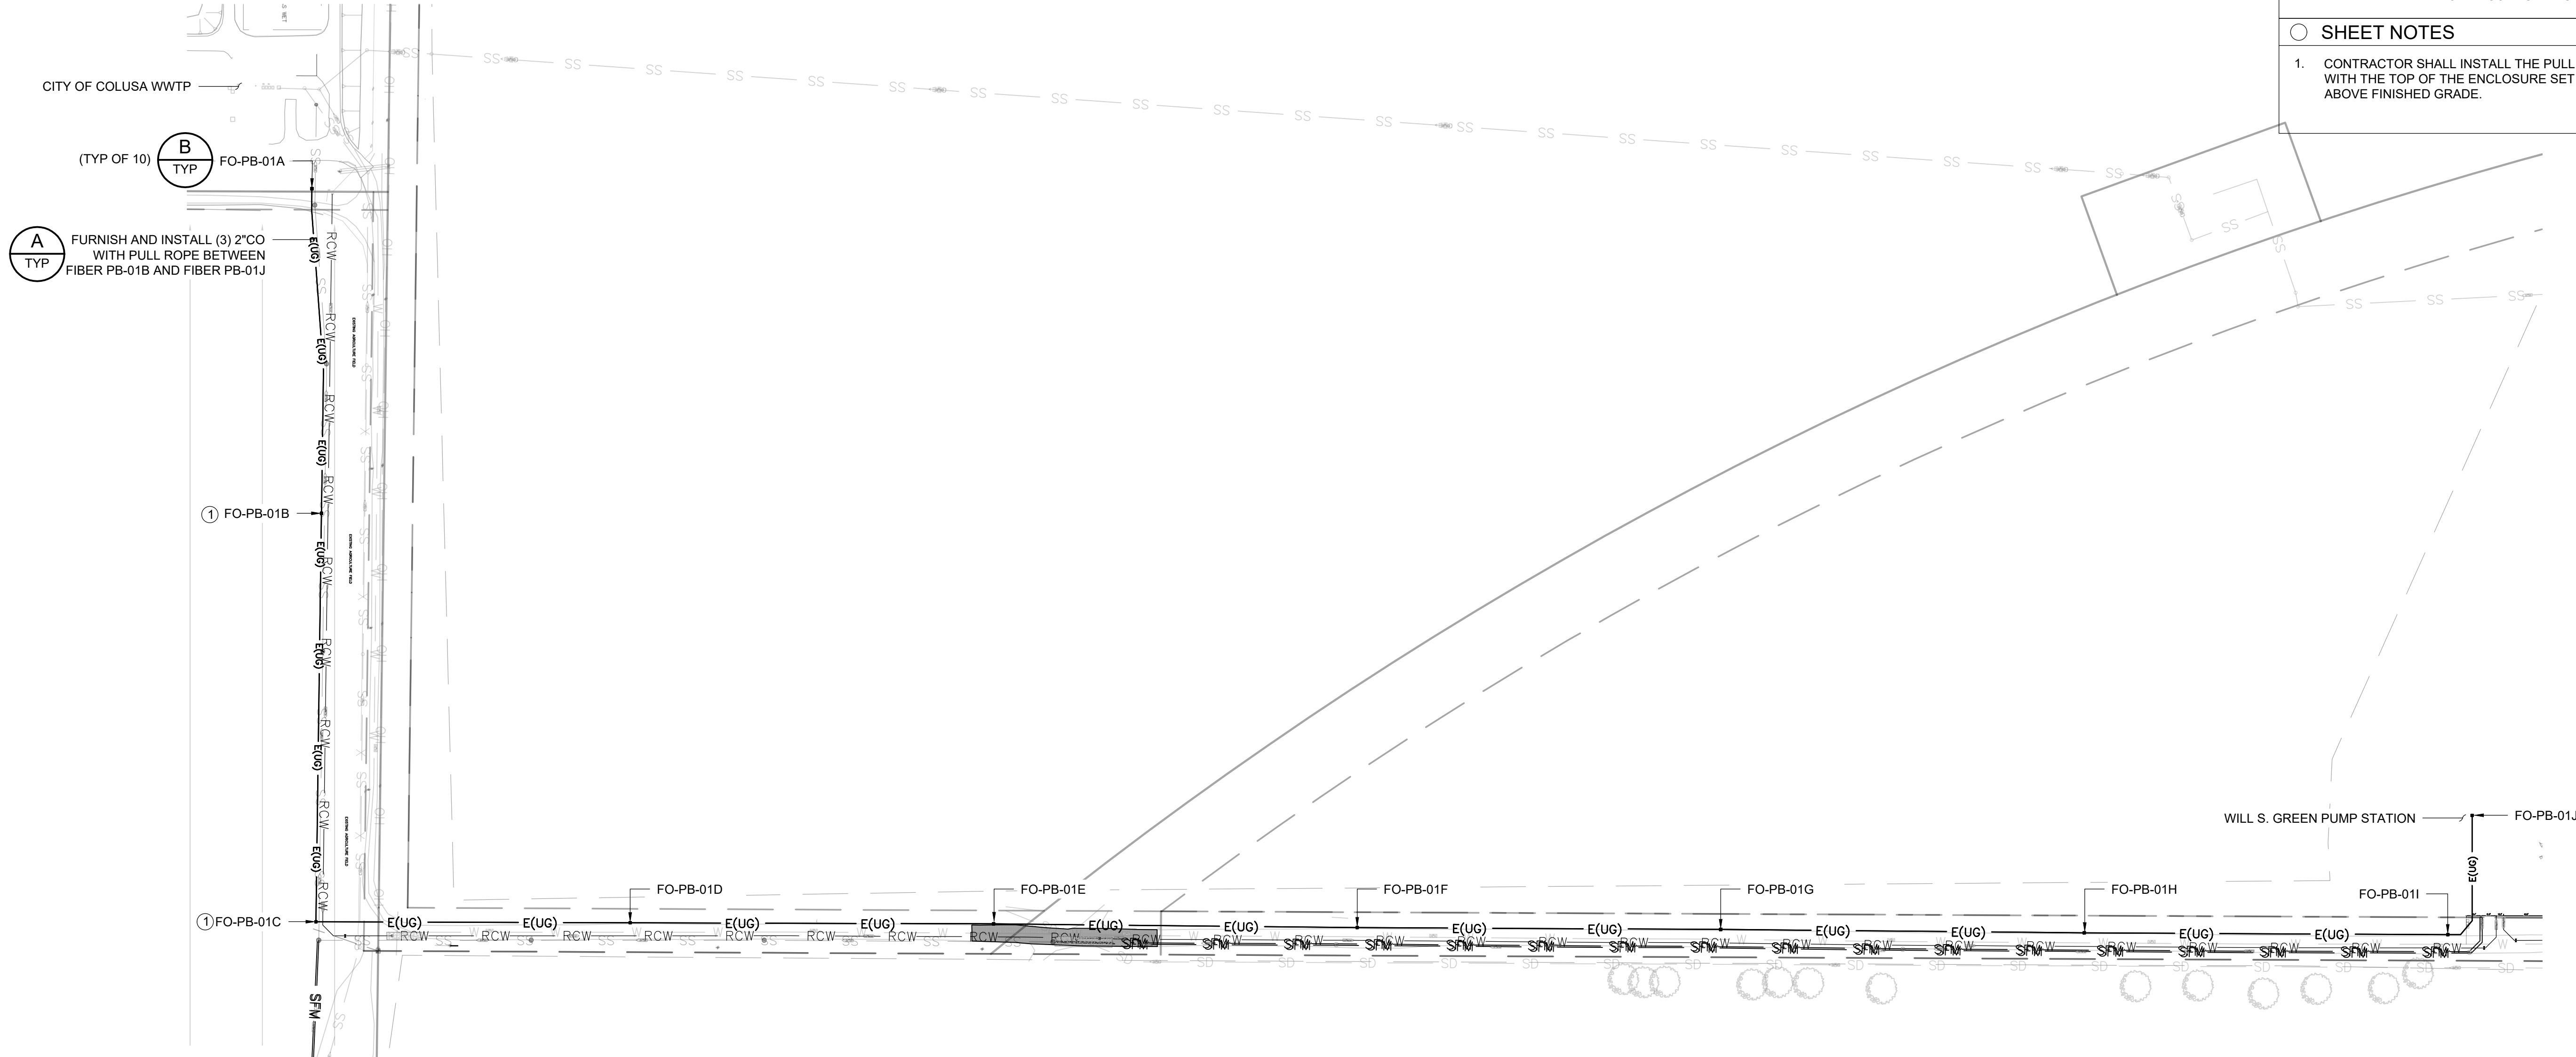

CALIFORNIA ENGINEERING COMPANY INC.
ESTD 1986
CIVIL ENGINEERING
LAND SURVEYING
FUNDING PROCUREMENT
CONSTRUCTION ADMINISTRATION
www.cecusa.net
1110 Civic Center Blvd, Suite 404 | Yuba City, CA 95993 | (530) 751-0952 Office

CITY OF COLUSA
COMMUNICATION PLAN
PROJECT NUMBER 23-209
SHEET C-4.1 OF 42
SANITARY SEWER & RECYCLED WATER PROJECT



California Engineering Company is not responsible for the accuracy or completeness of reproductions of this document generated by others from electronic media.

Y:\CEC Jobs\Projects\23-209 NexGen City of Colusa Sewer Main Line Design\Imp Plans\23-209 NexGen CoS_C_Sewer Main Line Design Imp Plans.dwg Jul 29, 2024 01:08 pm jinloyne



CONSTRUCTION NOTES

26 ROLLED CURB, GUTTER, AND SIDEWALK (TYPE 1) PER CITY STANDARD DETAIL 4-1

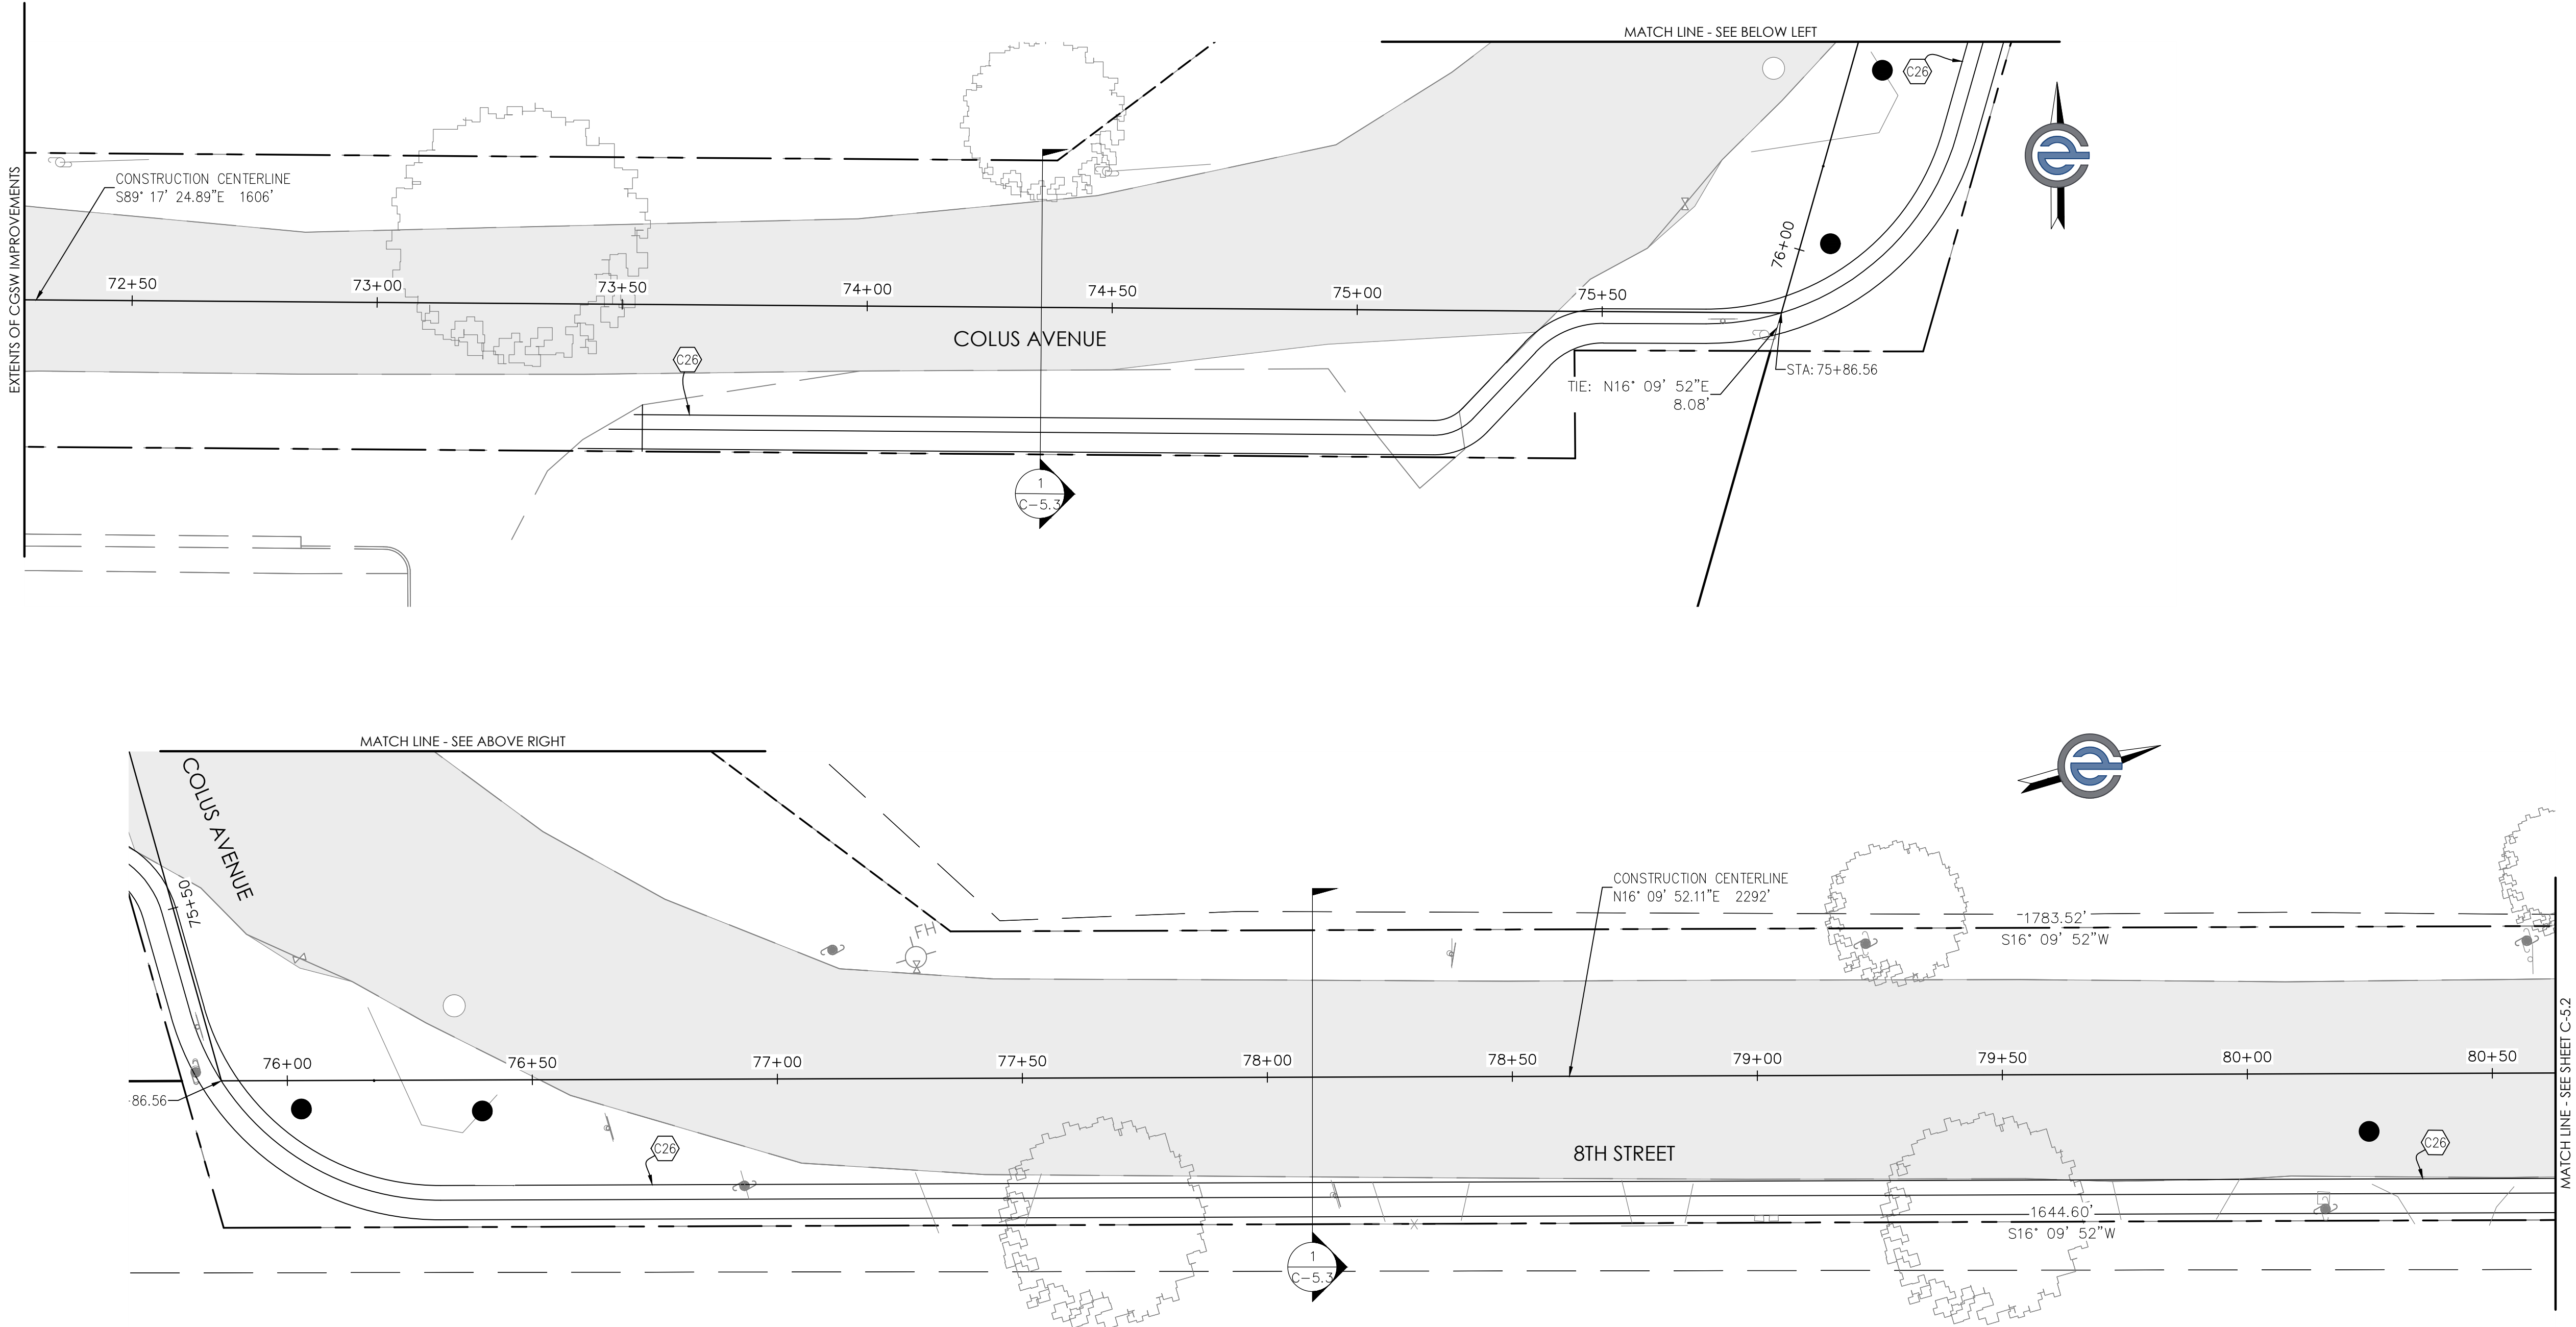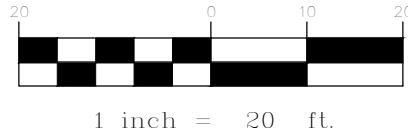

PROJECT NUMBER
23-209

SHEET
C-5.1 OF 42

CITY OF COLUSA
COLUS AVE- CONCRETE
STA: 72+50 TO 76+00

8TH ST

STA: 76+00 TO 80+50
SANITARY SEWER & RECYCLED WATER PROJECT



CALIFORNIA
ENGINEERING
COMPANY INC
ESTD 1965

CIVIL ENGINEERING
LAND SURVEYING
FUNDING PROCUREMENT
CONSTRUCTION ADMINISTRATION
www.cecusa.net

1110 Civic Center Blvd, Suite 404 | Yuba City, CA 95993 | (530) 751-0952 Office





DATE: 7/28/2024
SCALE: 1" = 20'
DRAWN BY: KAP
DESIGNED BY: MRH
CHECKED BY: DLS

NO.	DATE	DESCRIPTION


California Engineering Company is not responsible for the accuracy or completeness of reproductions of this document generated by others from electronic media.

Y:\CEC Jobs\Projects\23-209 NexGen City of Colusa Sewer Main Line Design\Imp Plans\23-209 NexGen CoC_Sewer Main Line Design Imp Plans.dwg Jul 29, 2024 01:08 pm jinloyne

CONSTRUCTION NOTES
26 ROLLED CURB, GUTTER, AND SIDEWALK (TYPE 1) PER CITY STANDARD DETAIL 4-1

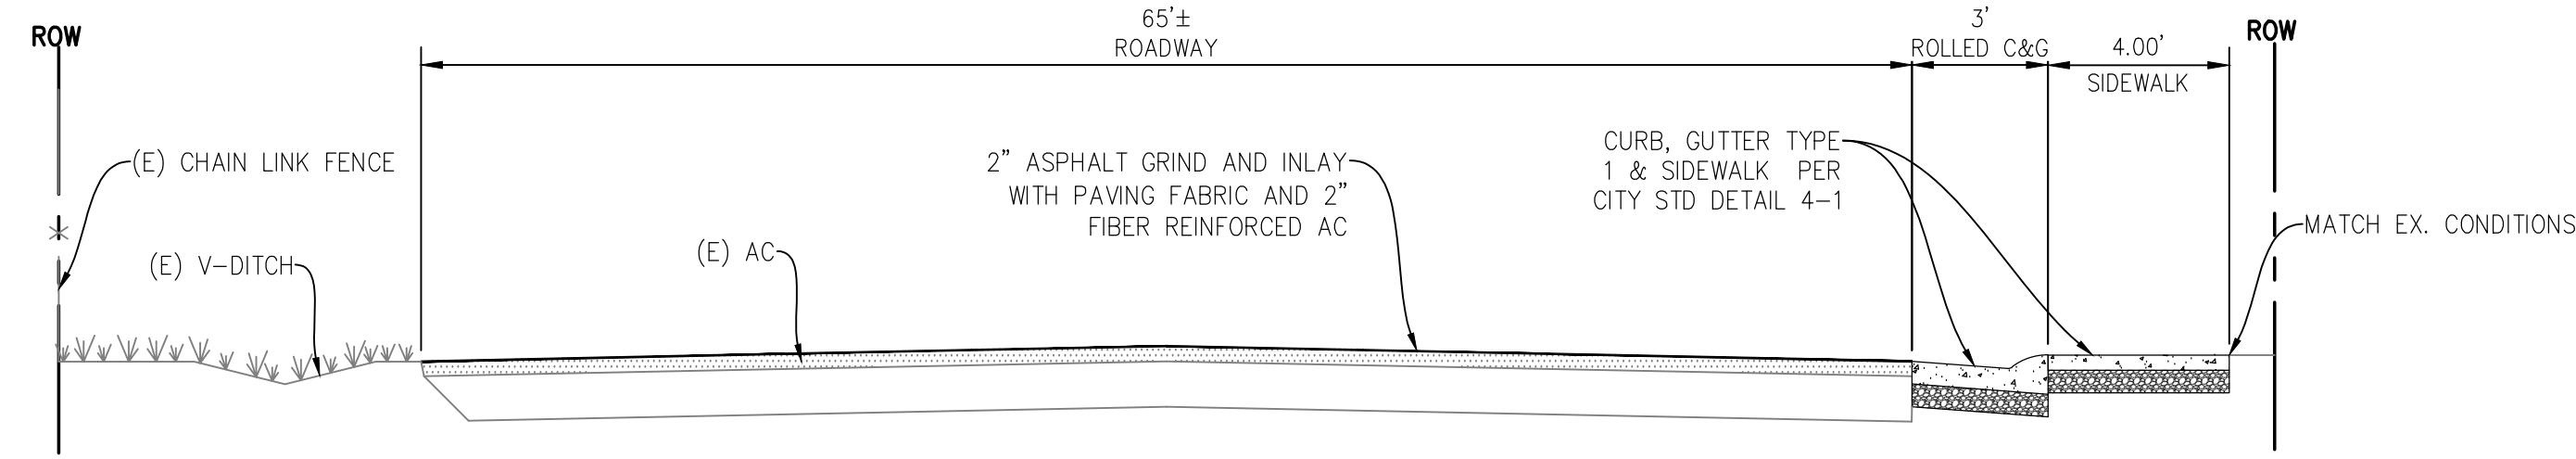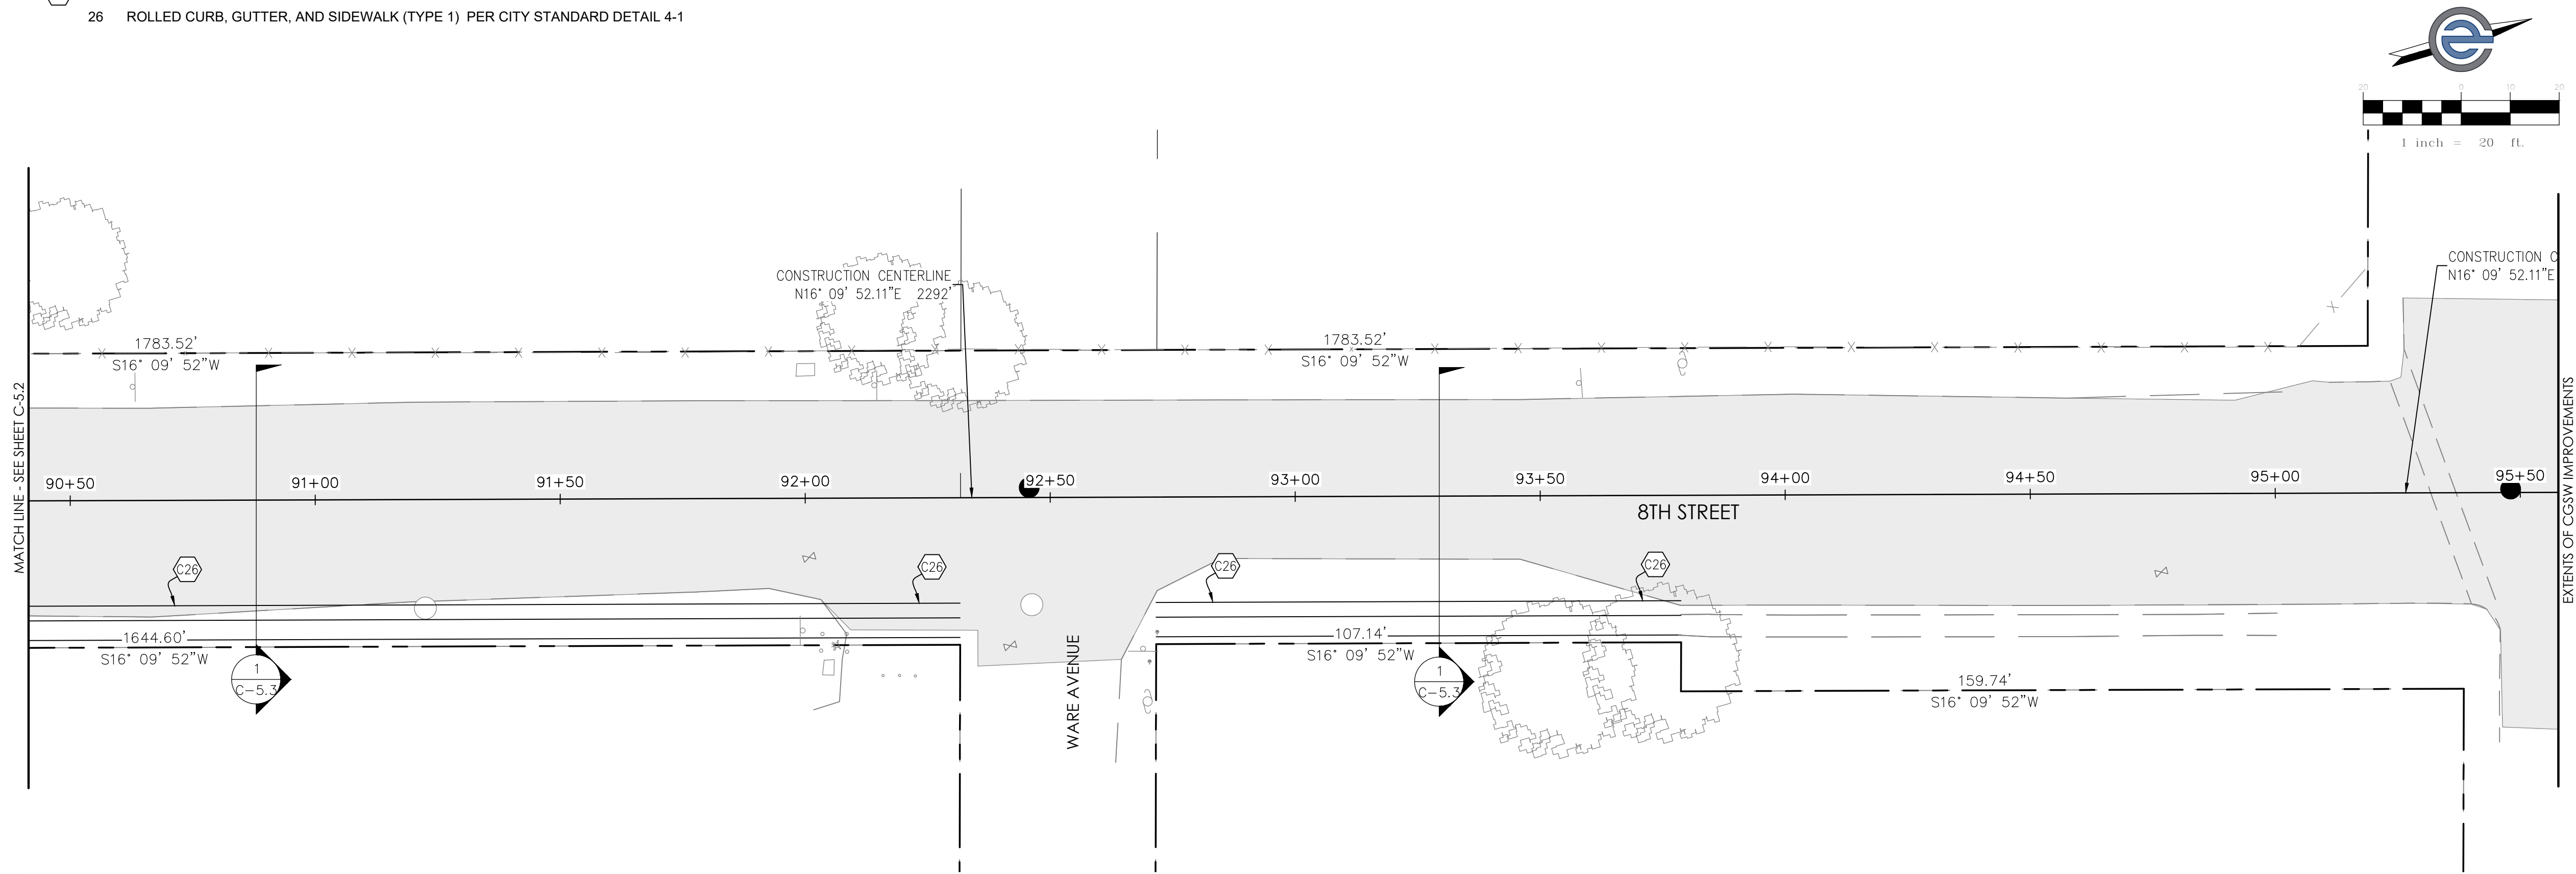

1 8TH STREET TYPICAL CROSS SECTION
SCALE: NTS

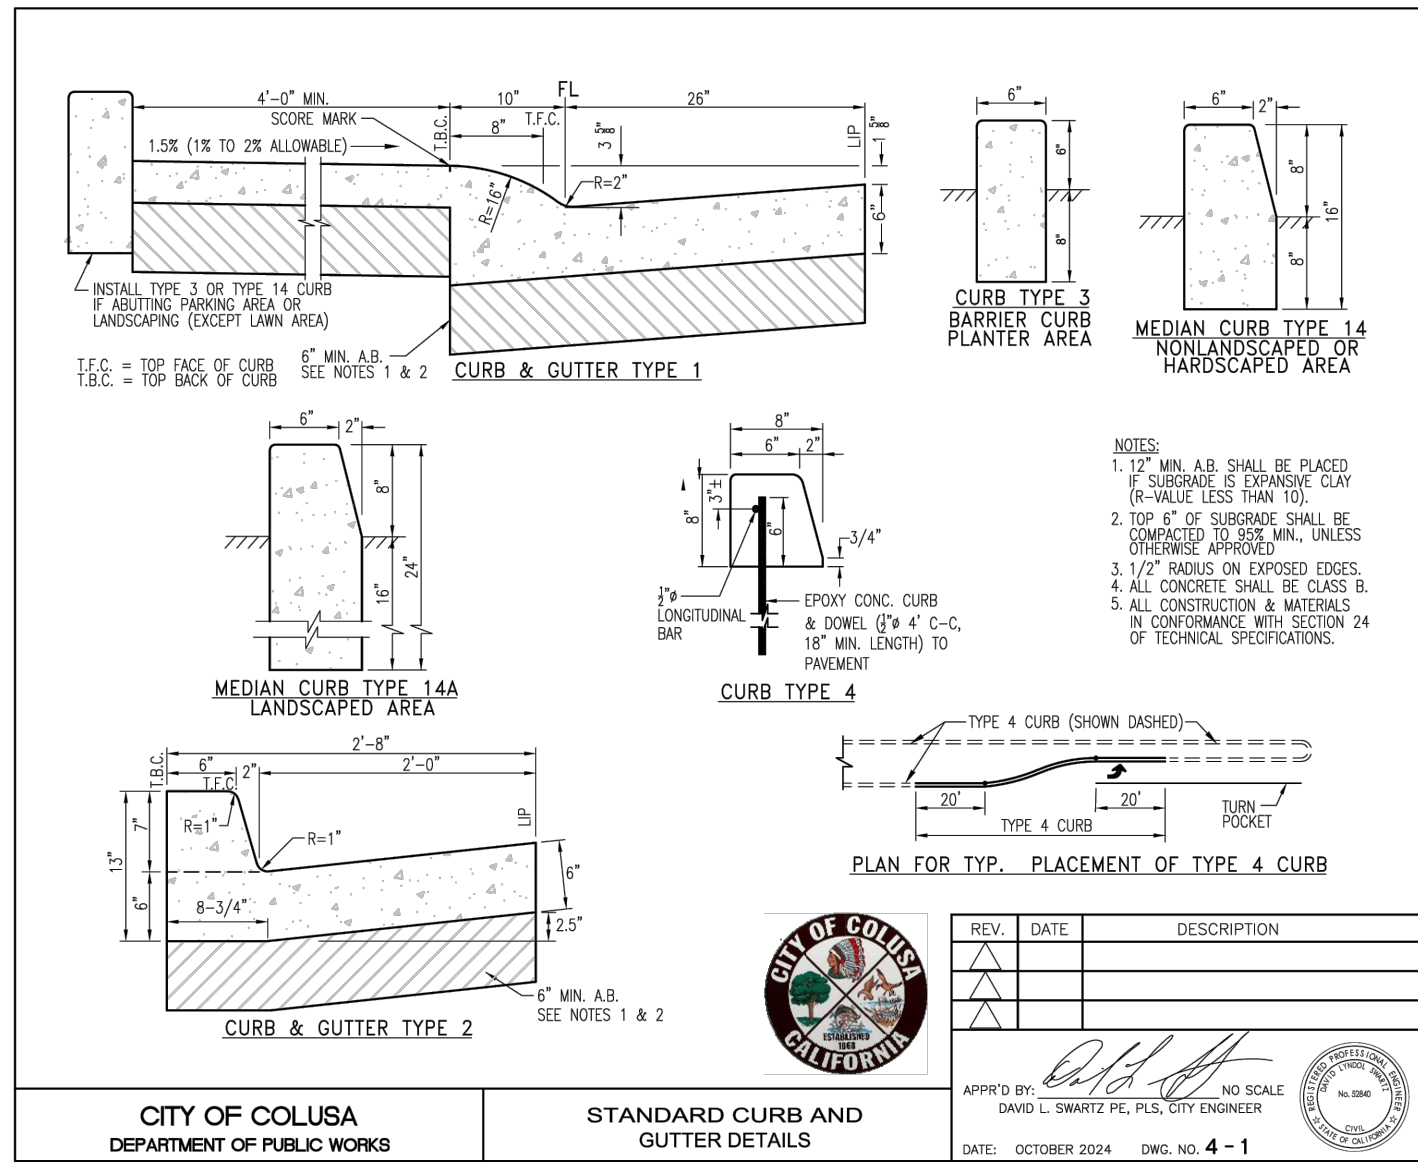

PROJECT NUMBER	CITY OF COLUSA	8TH STREET- CONCRETE STA: 90+50 TO 95+50	SANITARY SEWER & RECYCLED WATER PROJECT	C-5.3	OF 42	SHEET	DATE: 7/28/2026	NO.	DATE	DESCRIPTION
23-209							SCALE: 1" = 20'			
							DRAWN BY: KAP			
							DESIGNED BY: MRH			
							CHECKED BY: DLS			